



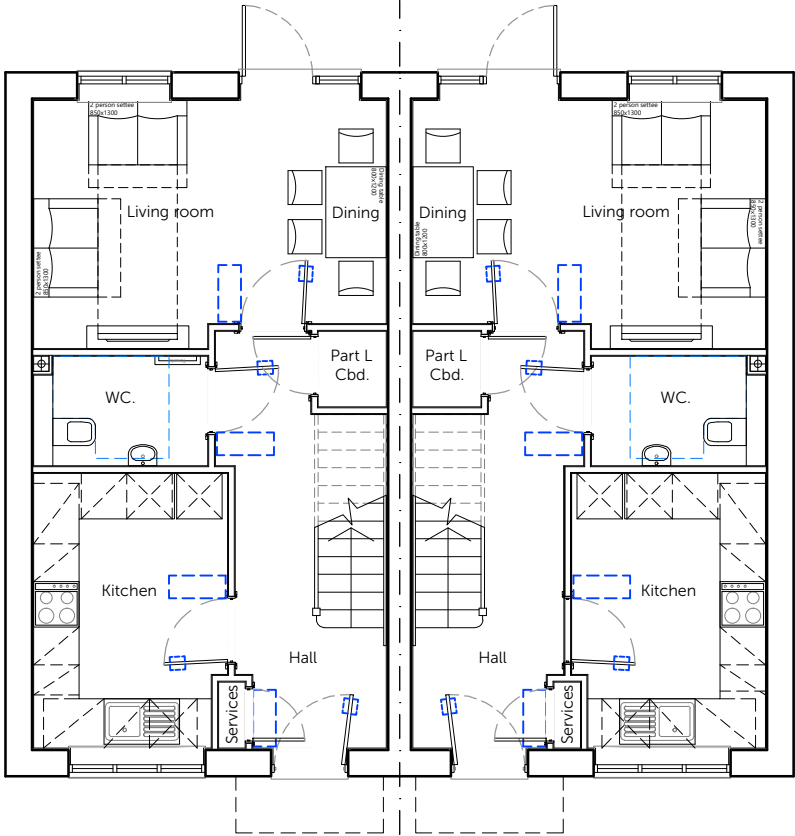

Ground Floor Plan

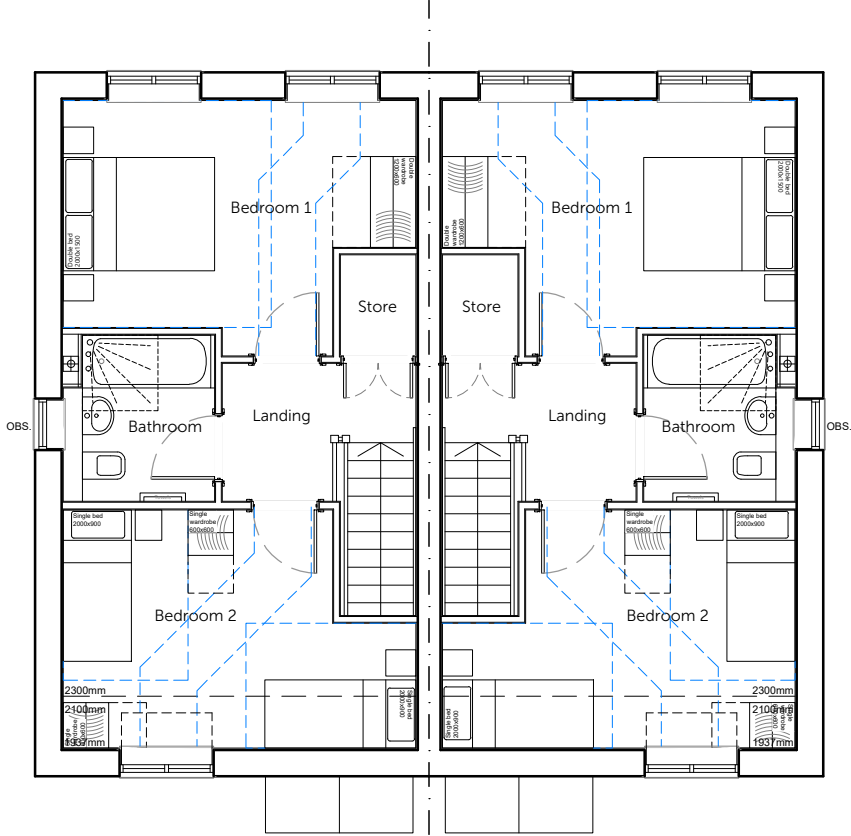

First Floor Plan

Housetype	S2.1	Variation	Option
Bedrooms	2	Persons	4
Sq.ft finish	859	Sq.m finish	79.82
Sq.ft structural	873	Sq.m structural	81.14

PLOT No.
As Drawn - 2-3, 4-5, 32-33
Handed -



Romsey T:01794 367703
Portishead T:01275 407000
London T:01794 367703

www.thrivearchitects.co.uk

This drawing is the copyright of Thrive Architects Ltd ©. All rights reserved. Ordnance Survey Data © Crown Copyright. All rights reserved. Licence No. 100007359. Permission is granted to scale from this drawing for the purposes of Local Authority Planning Applications only. For all other purposes DO NOT scale from this drawing. Contractors, sub-contractors and suppliers are to check all relevant dimensions and levels of the site and building before commencing any shop drawings or building work. Any discrepancies should be recorded to the Architect. Where applicable this drawing is to be read in conjunction with the Consultants' drawings / Clients' Construction Specification.

Rev	Description	Date	Au	Ch
A	Planning Issue	19.07.24	MS	
B	External walls updated to 350mm, elevations amended accordingly.	12.11.24	MS	
C	Ground Floor WC updated to omit shower provision.	17.04.25	CJB	

Project	Bedhampton Phase 2		
Drawing	House Type S2.1 (Block of 2) Floor Plans		
Client	Bargate Homes		
Job no.	BARG230421	Date	March 2024
Dwg no.	HT.S2.1(2blk).p	Rev.	C
Author	CH	Checker	Scale 1:100 at A3
Status	PLANNING	Office	Romsey
Client ref.			

