
 
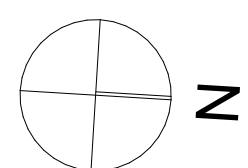


0.
1:100

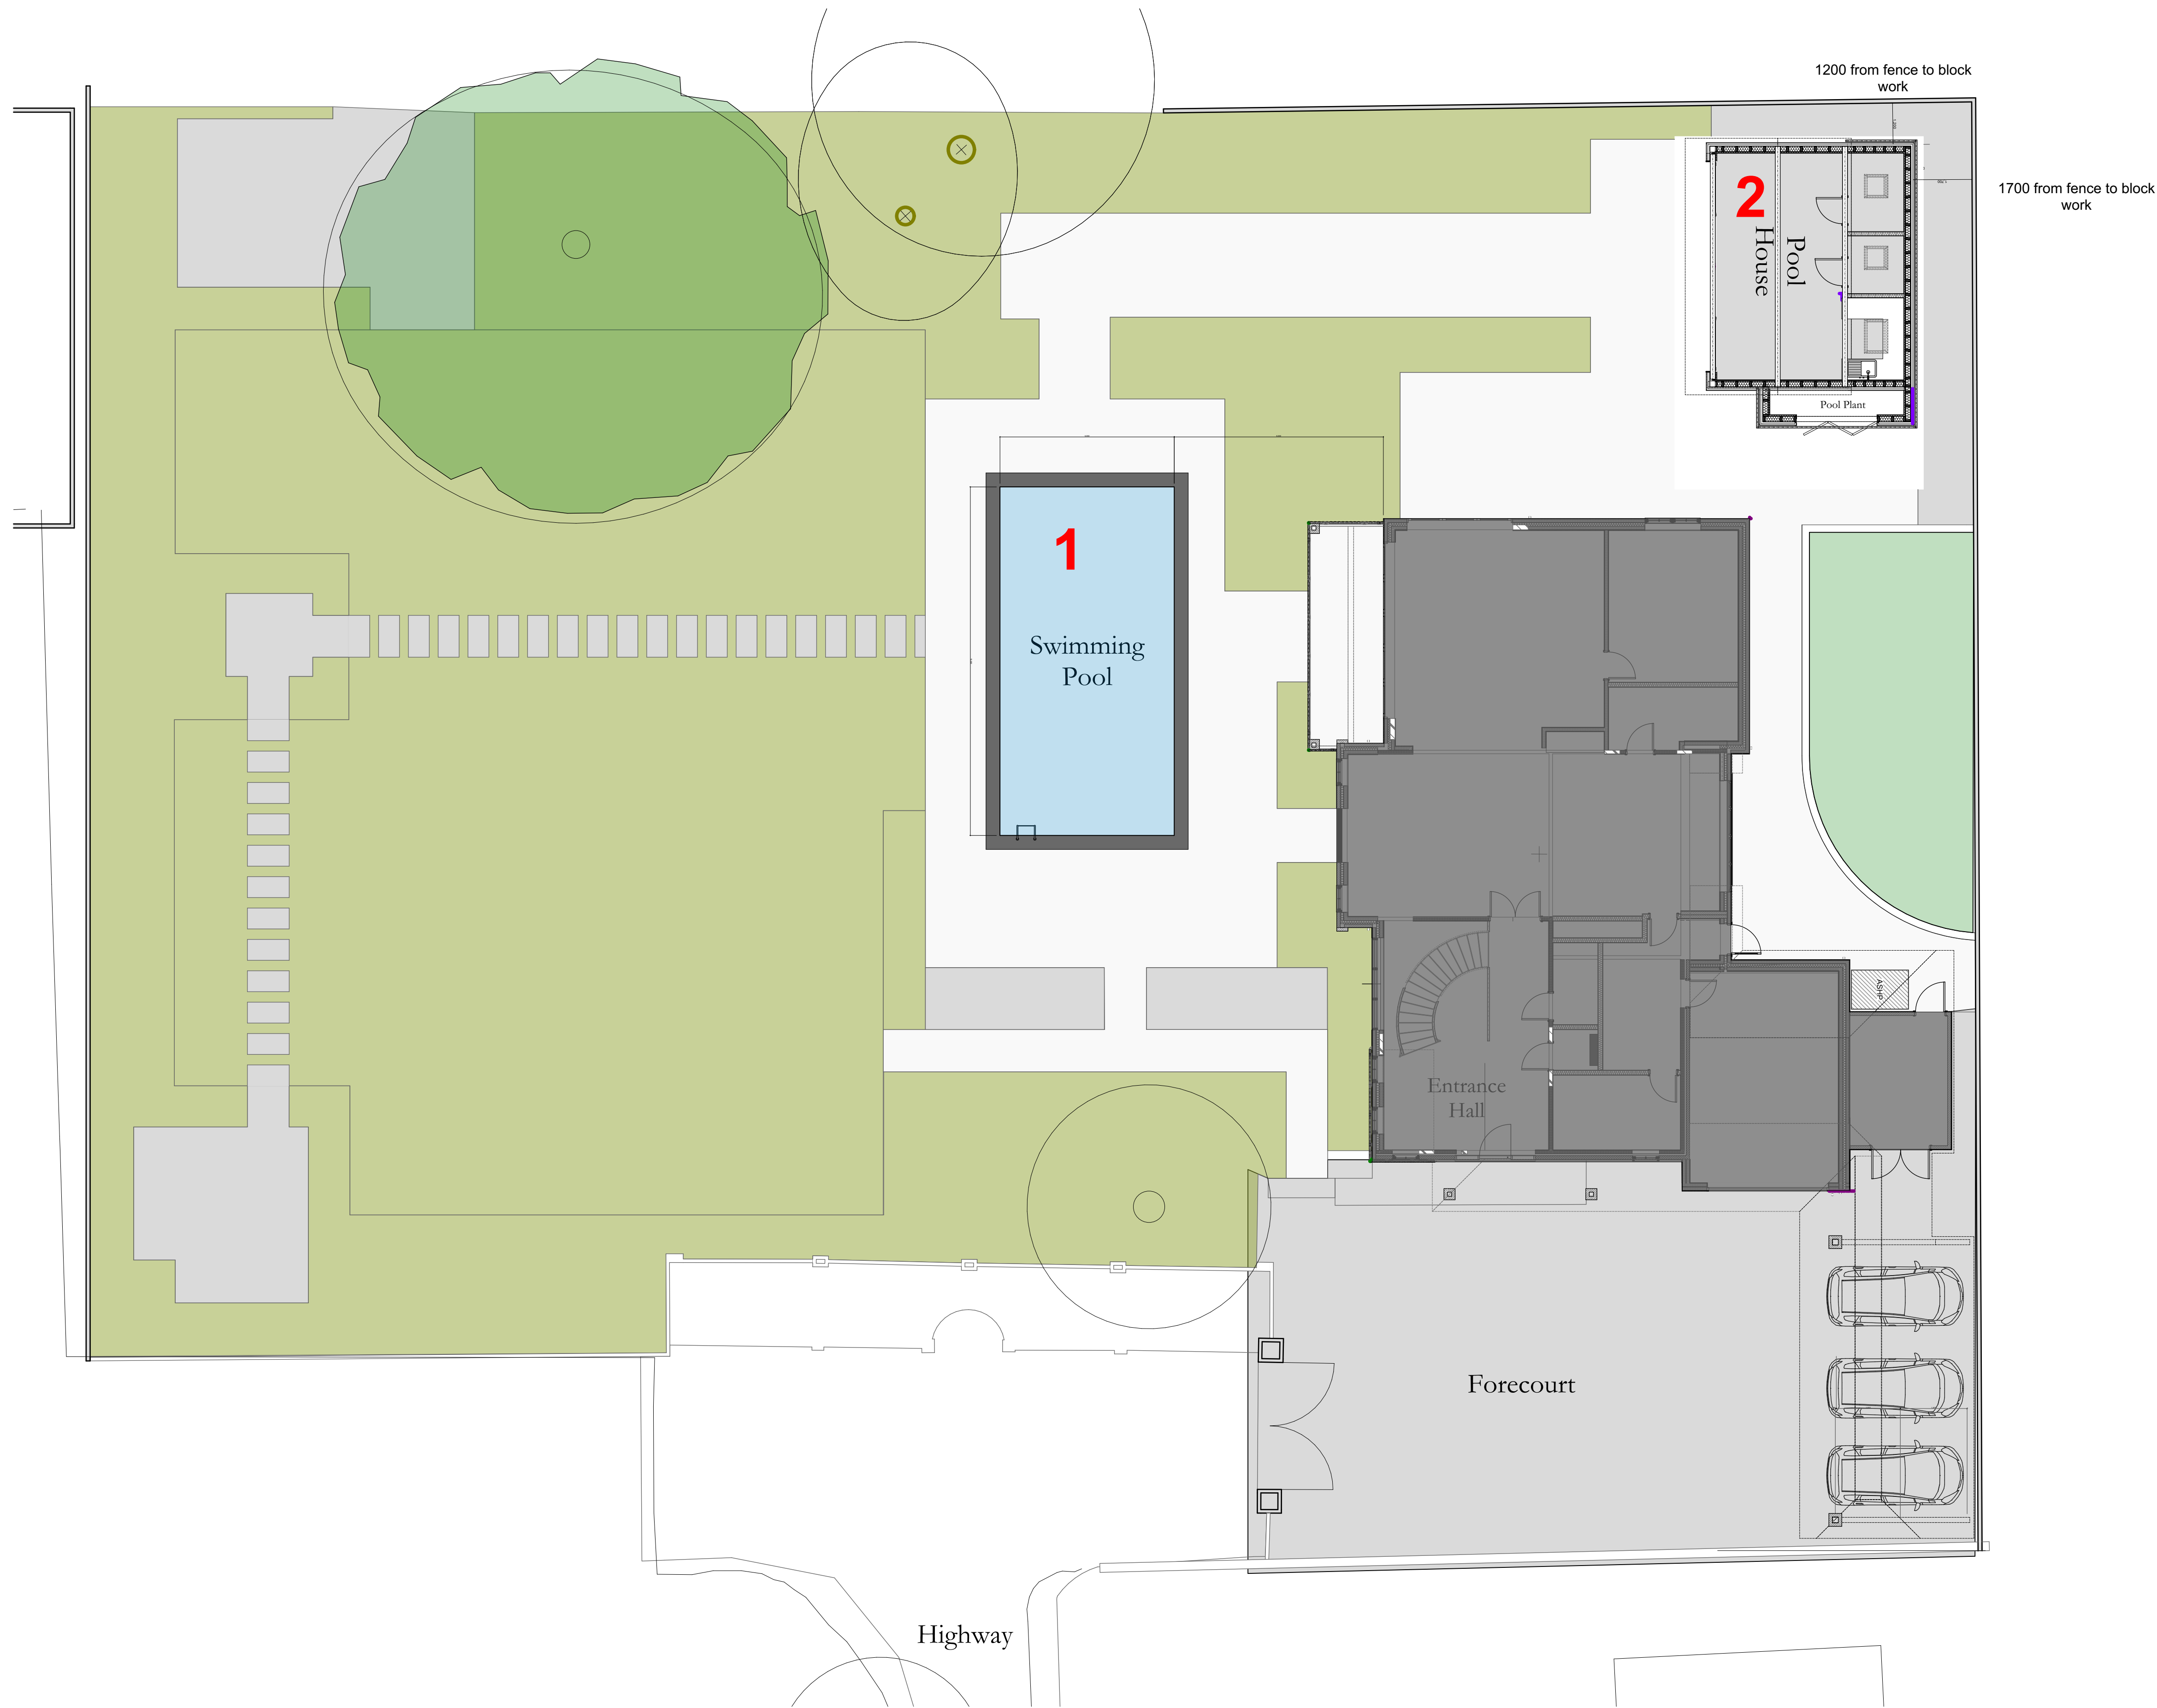

revisions & notes:

Rev	Revised	Change Name	Date
A	A	Certificate of Lawfulness Application	26/02/2025
B	B	Revisions to Application Drawings	05/03/2025
C	C	Revisions to Pool House/Plant	07/03/2025
D	D	Pool house changes	07/05/2025

Drawing:

Drawing name: Proposed Site Plan

Date: 07 May 2025

Scale: 1:100 @ A1

Drawn: SAB

Project:

Site address: 42 Bath Road

Client: Mrs Nicky Battye

Project description: House Remodelling

Project status: PD Application



61 South Street, Havant, Hampshire PO9 1BZ
t: 023 9248 2494 f: 023 9248 1152
e: design@pwp-architects.com w: www.pwp-architects.com

Project No. 5817 drawing No. 5100 rev D

Note: All dimensions to be checked on site by the contractor before fabrication and erection. Figured dimensions to be taken in preference to scaled dimensions. This drawing is the copyright of the architects and must not be reproduced or used without their express consent, except for the purposes of a planning application. Electronic issue of this drawing to be confirmed by paper hard copy only.