




Ordnance Survey
UKmapcentre.com

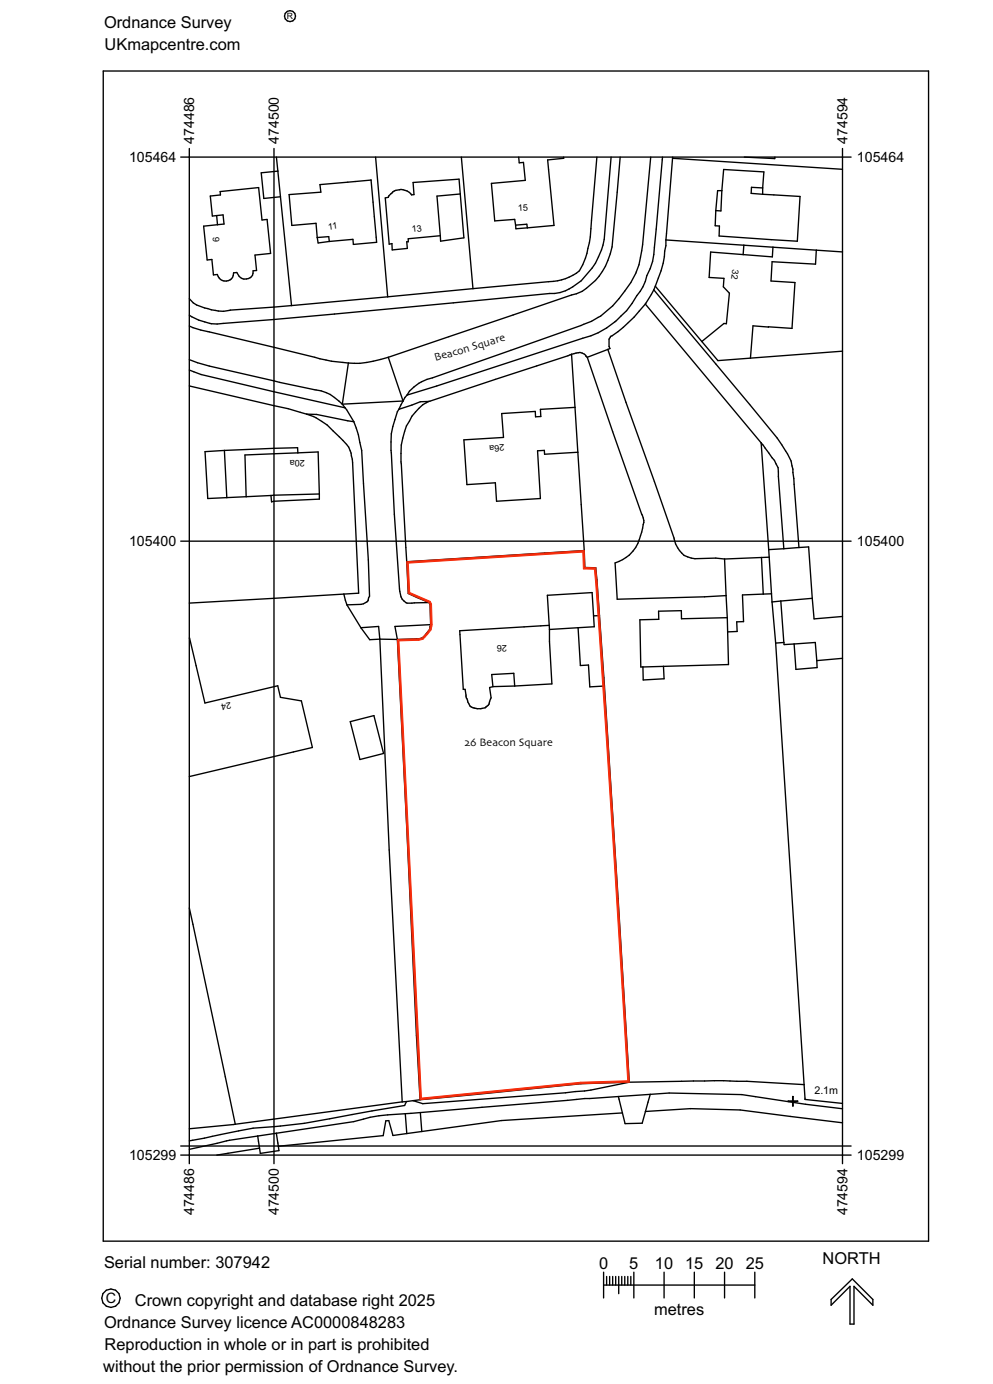

3
-
Site Plan Showing the Existing Development
1:1250

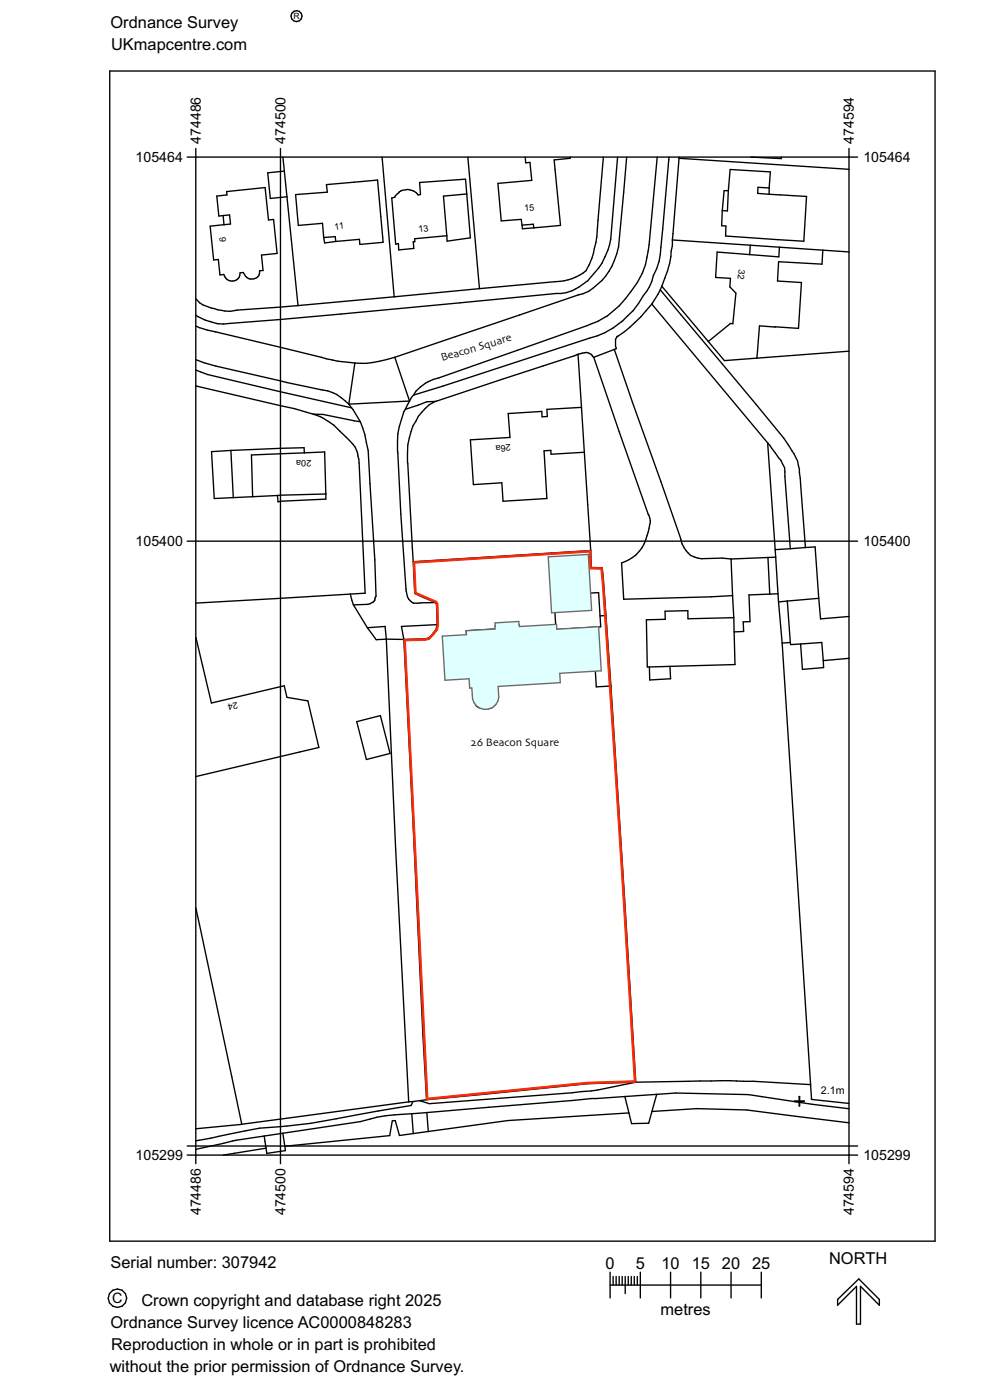

1
-
Location Plan
1:1250

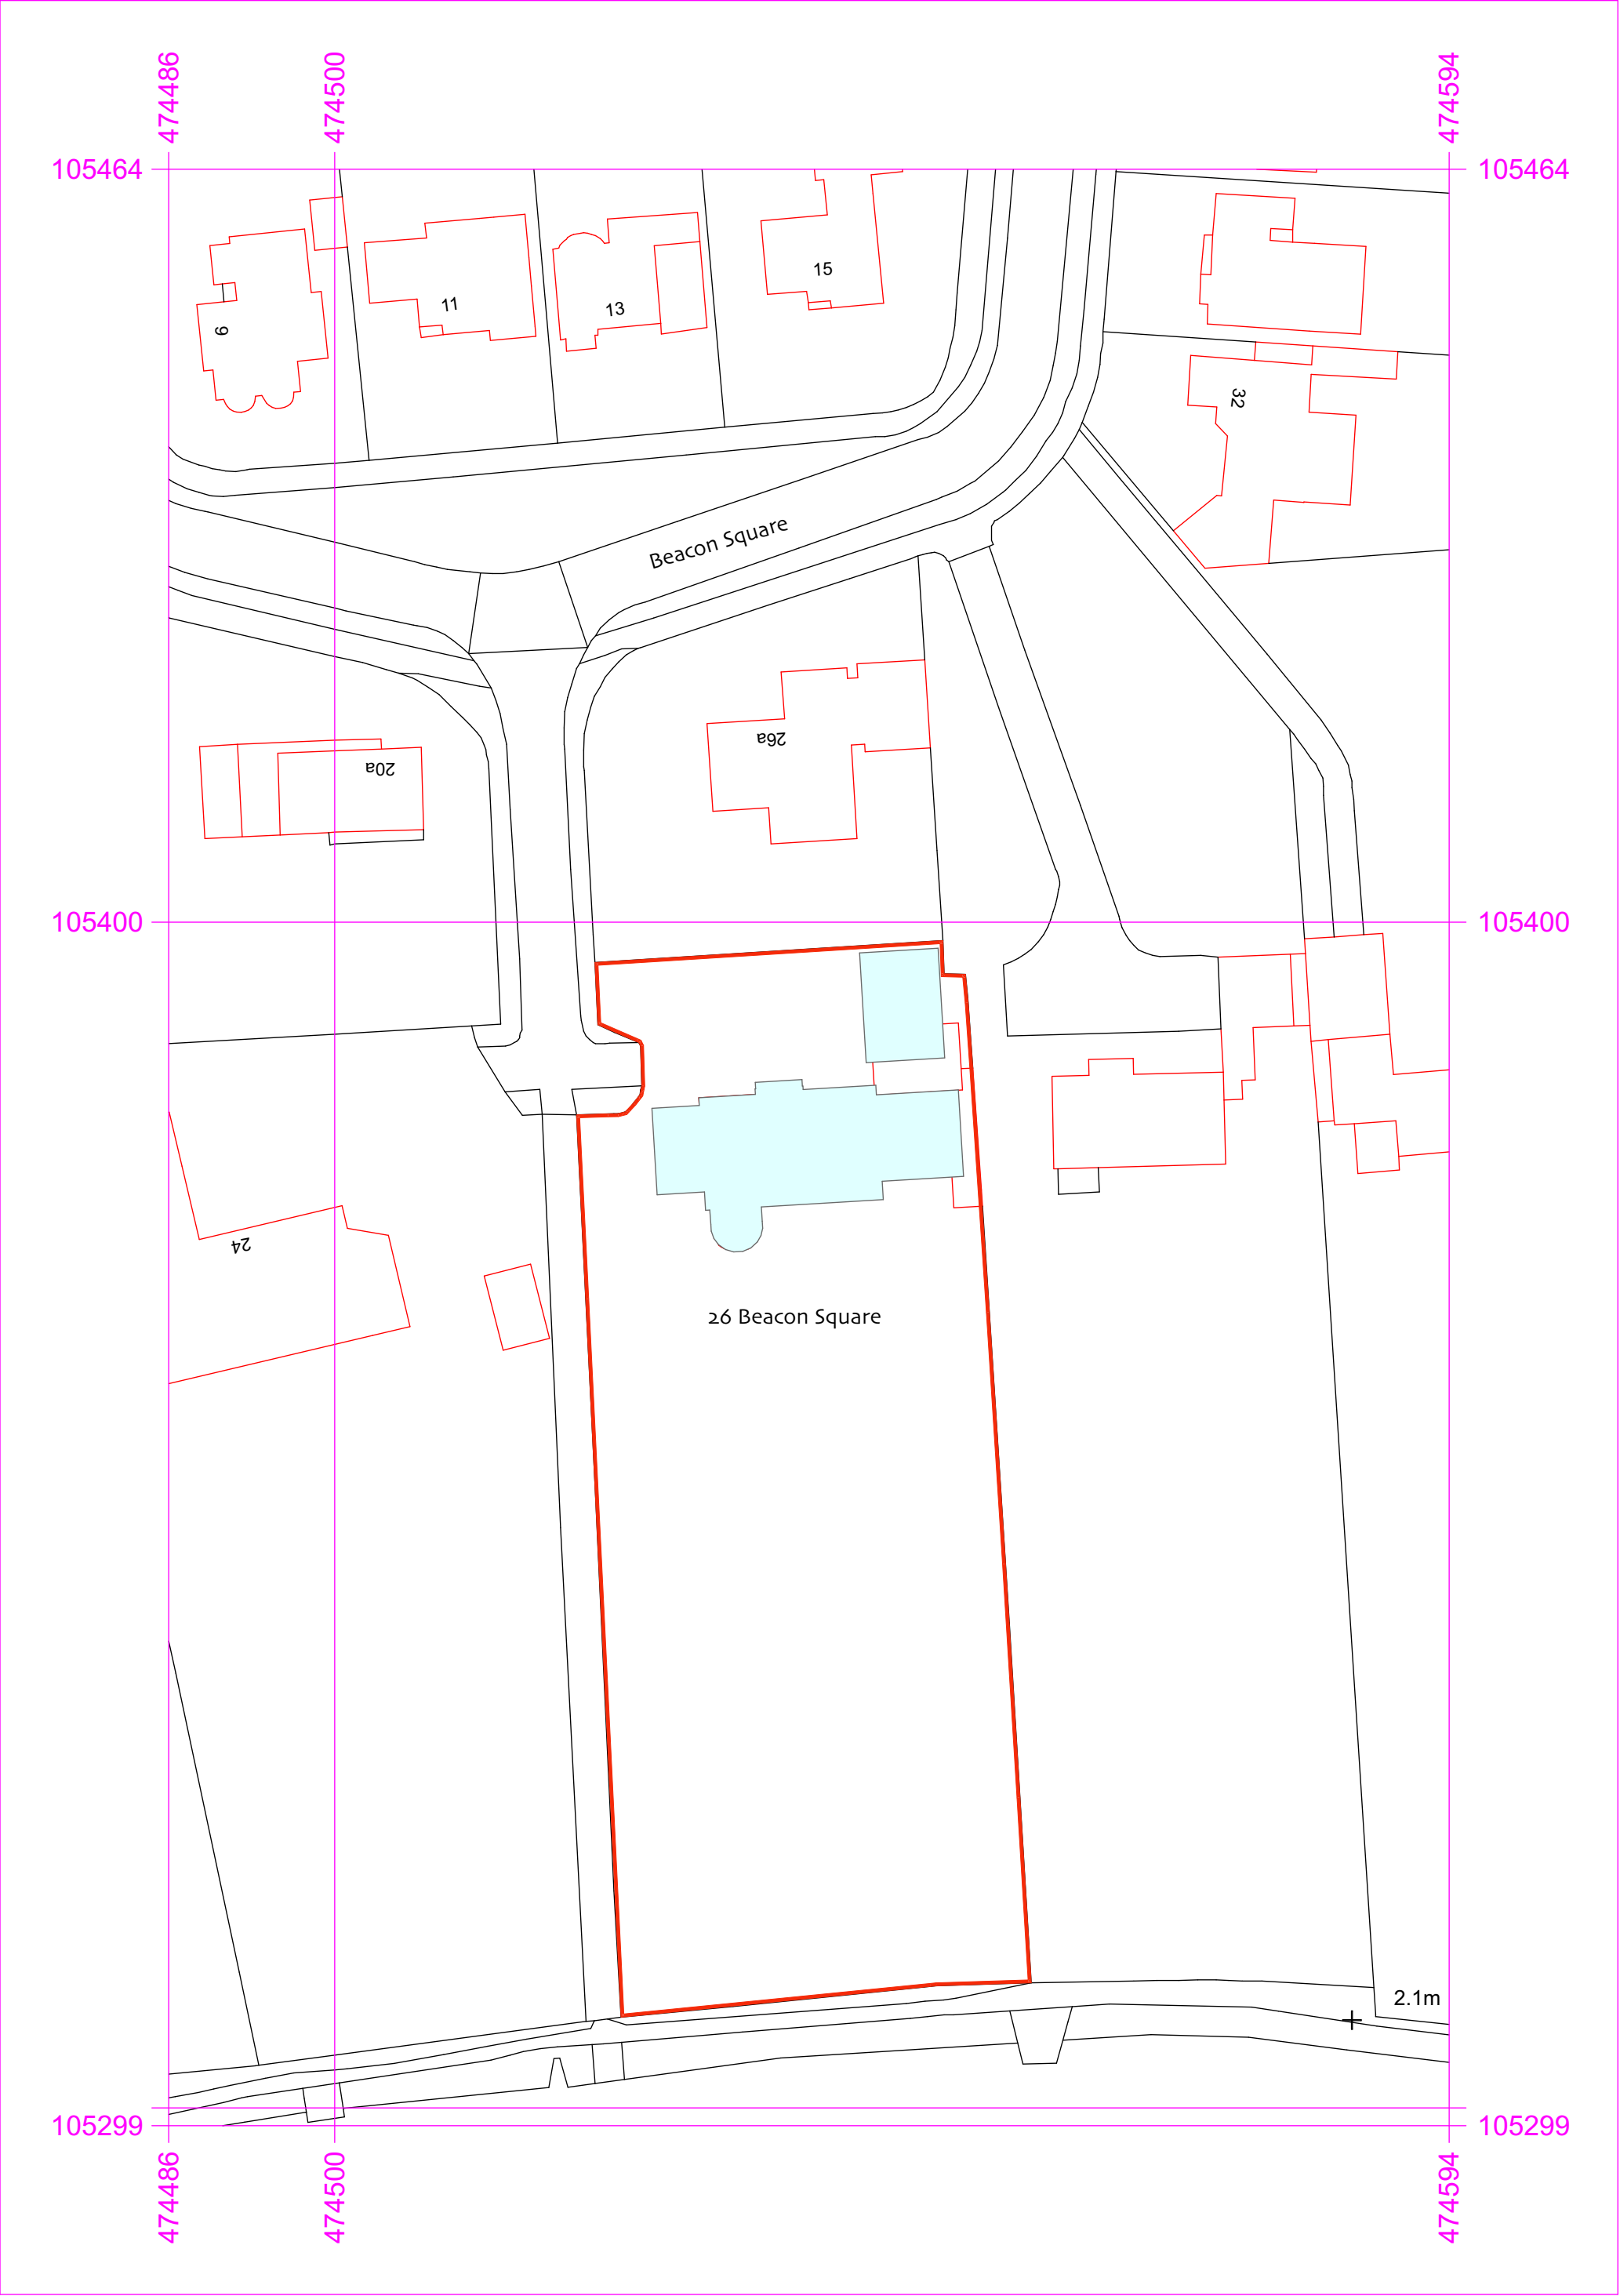

Serial number: 307942

© Crown copyright and database right 2025
Ordnance Survey licence AC0000848283
Reproduction in whole or in part is prohibited
without the prior permission of Ordnance Survey.

2
-
Block Plan
1:500



26 Beacon Square
Emsworth
Hampshire
PO10 7HU

Proposed Side
Extensions and
Alterations

Location and Block Plans

Drg No 26 BS 03
Mick Morris AADipl RIBA
Architect