


THE CROOKED HOUSE, 21 QUEEN STREET, EMSWORTH
PROPOSED

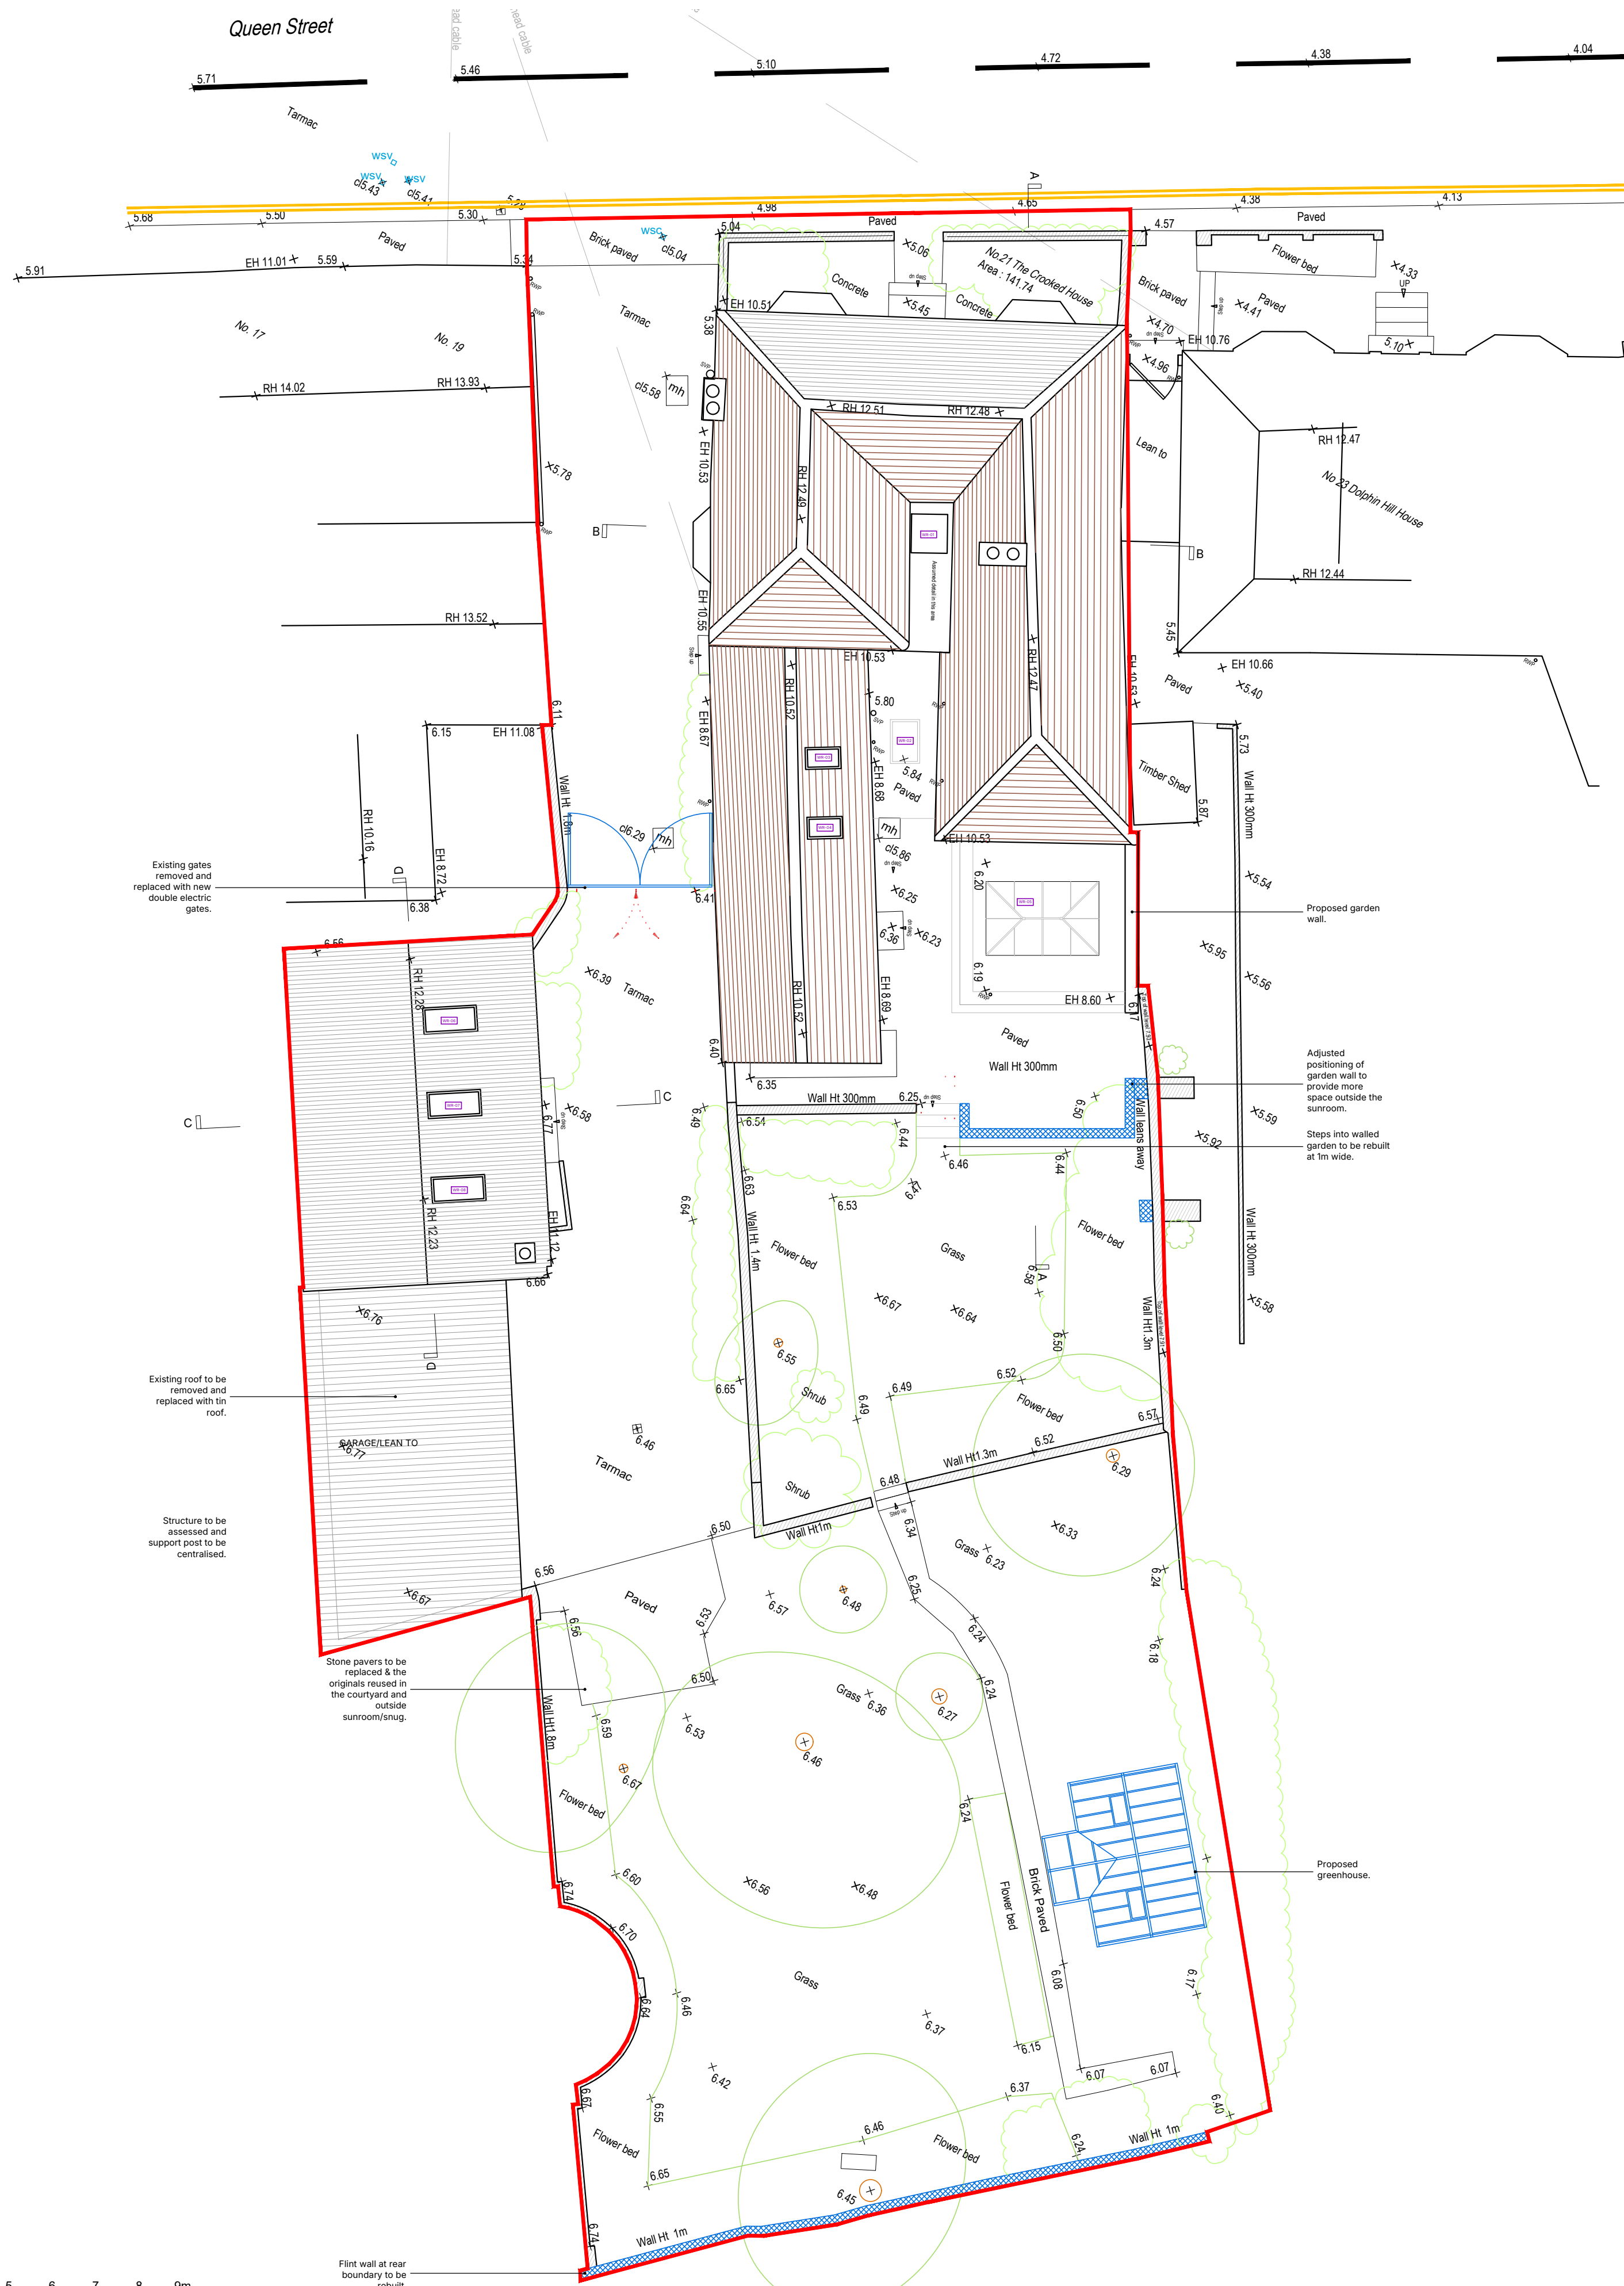



GENERAL NOTES

Dimensions to be checked on site before commencing work. Any discrepancies shall be reported to the architect immediately.


Do not scale from these drawings except for planning purposes. Use figured dimensions only.

ACCOMPANYING DOCUMENTATION

All details shown on Helyer Davies Architects drawings are to be read in conjunction with the project specification and other consultants drawings and details.

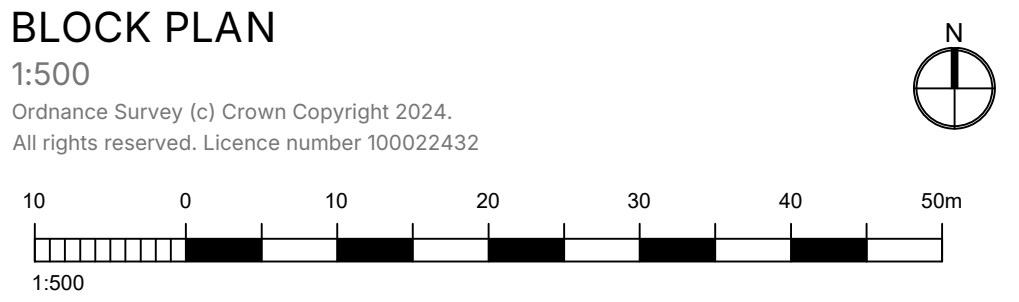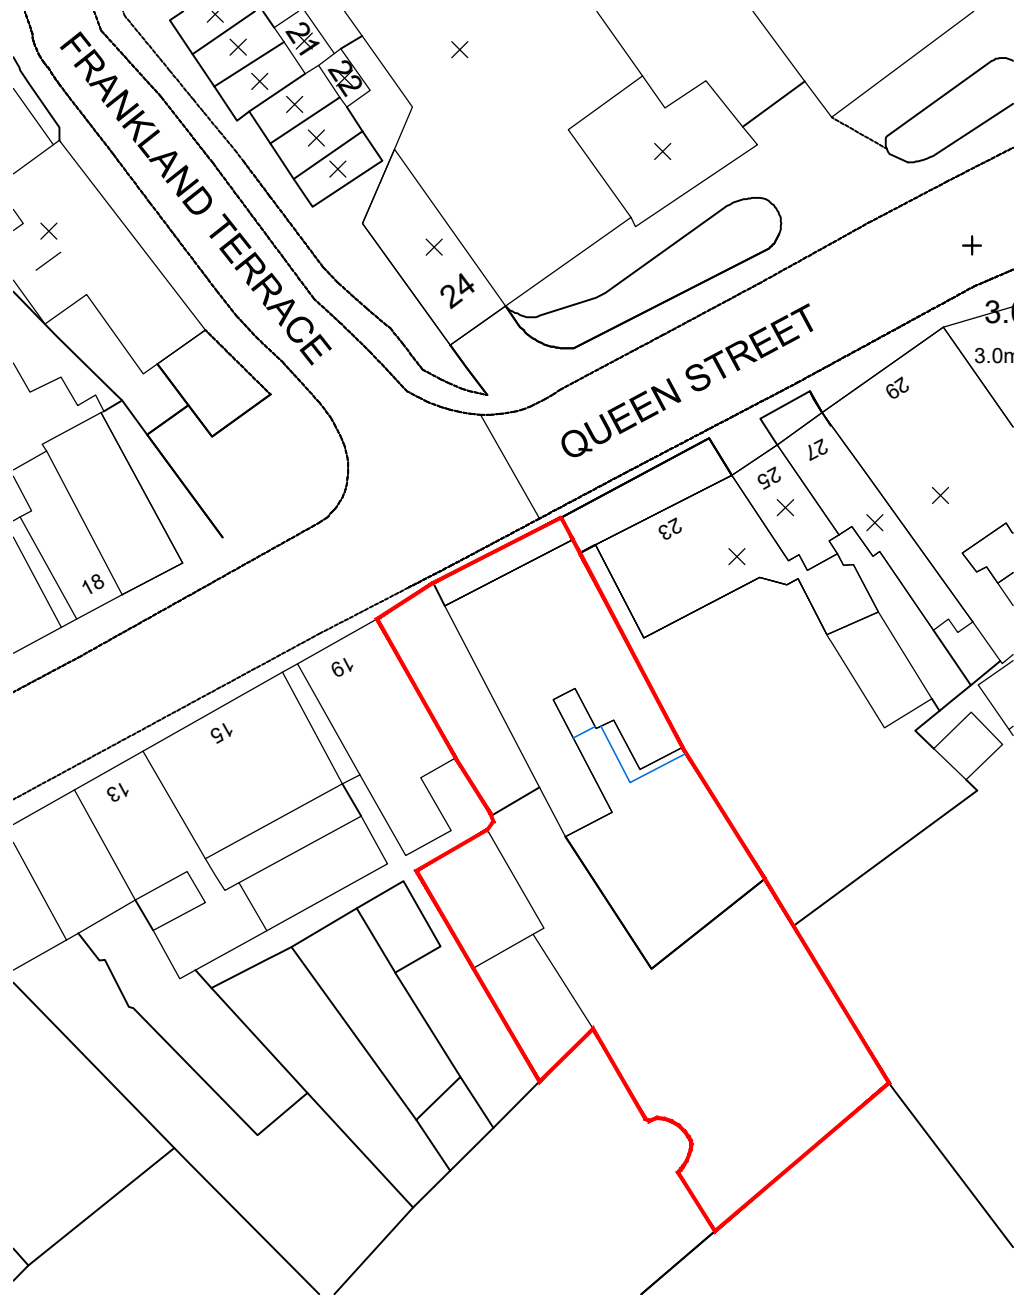


Key

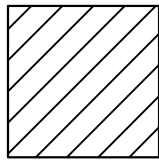

Existing


Demolished

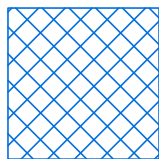

Proposed

SITE PLAN

1:100

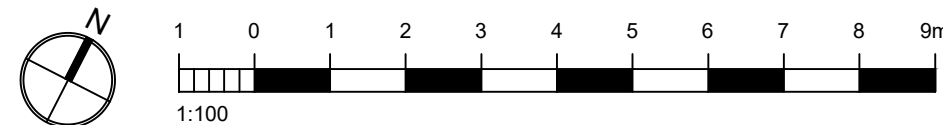

REV	DATE	AMENDMENT	DRAWN

Helyer Davies Architects

www.hdachitects.co.uk
mail@hdarchitects.co.uk
01243 370 715

Unit 1 The Old Flour Mill . Queen St
Emsworth . PO10 7BT

PROJECT

THE CROOKED HOUSE, 21 QUEEN STREET
EMSWORTH, HAMPSHIRE, PO10 7BJ

DRAWING
PROPOSED SITE PLAN

SCALE
As noted @A1

DATE
Apr-25

DRAWN
PP

DRAWING No.
24130 - 005

REV