



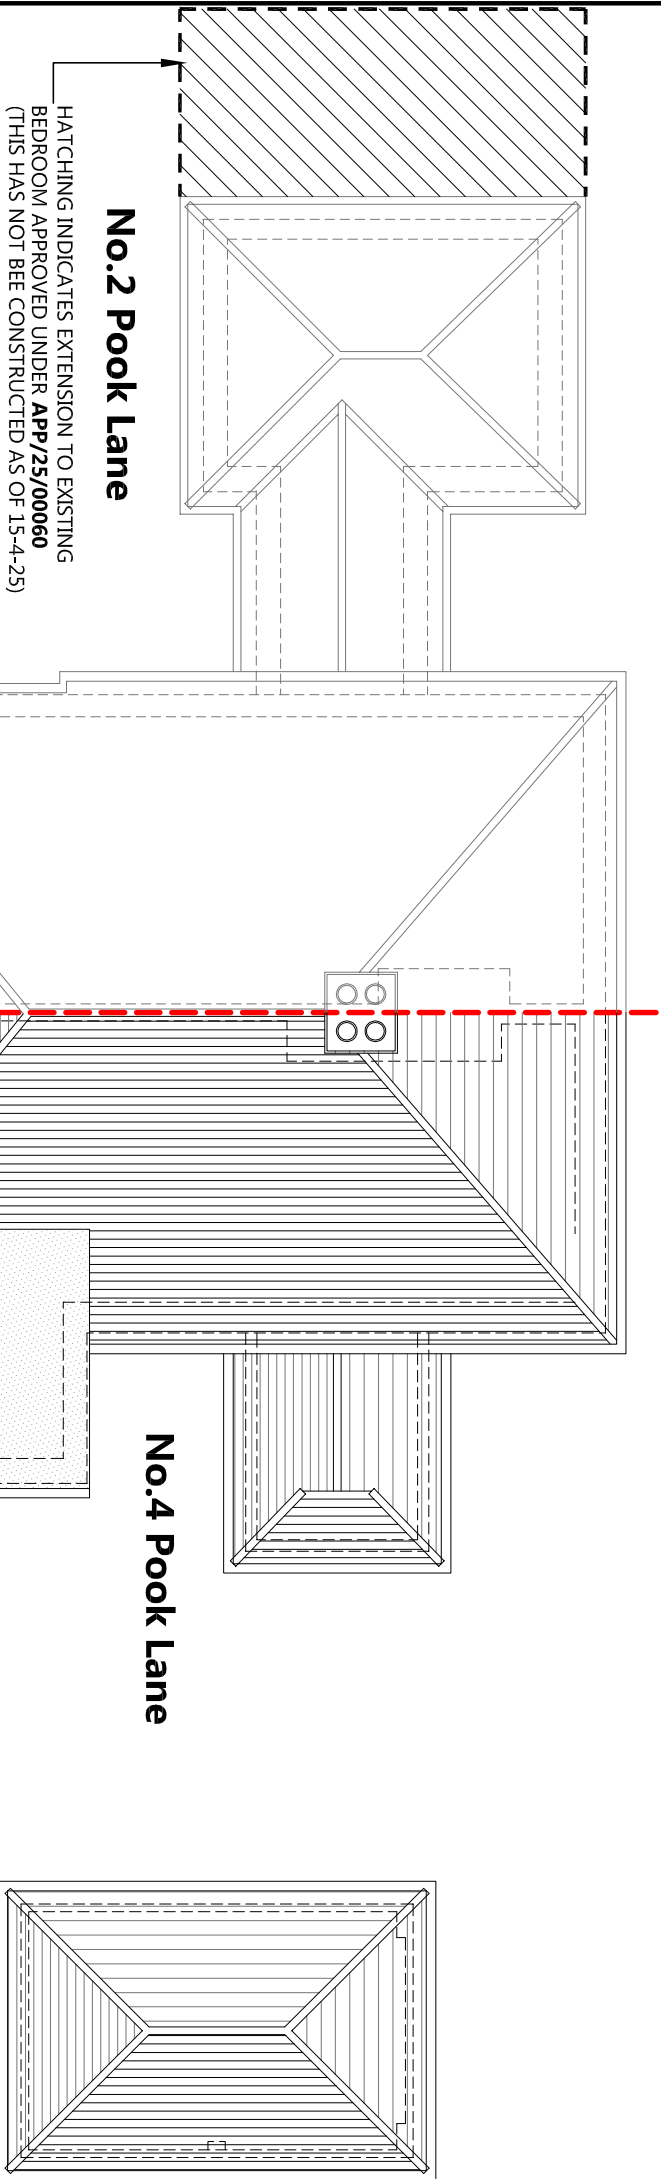

EXISTING ROOF PLAN
@ 1:100 SCALE

RED LINE INDICATES
BOUNDARY LINE

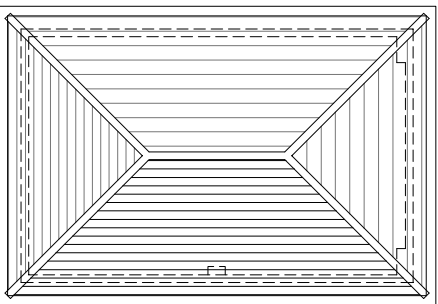

30 Grove Place, Sholing Southampton, SO19 9QY
TEL: 07588 555392
EMAIL: info@concept20architecture.com

CLIENT: **MARCUS & CLARE GRACE**

TITLE: **EXISTING ROOF PLAN**

PROJECT: **4 POOK LANE, HAVANT
PO9 2TH**

SCALE	1:100	PLOTTED	15-4-25
REV.	A	DATE	15-4-25

SCALE 0
1:100
@ A4
5000mm

☐ Information ☒ approval ☐ tender

PLANNING SUBMISSION

DWG NO. **24-015-03REV A**