




Front Elevation




Side Elevation



Rear Elevation

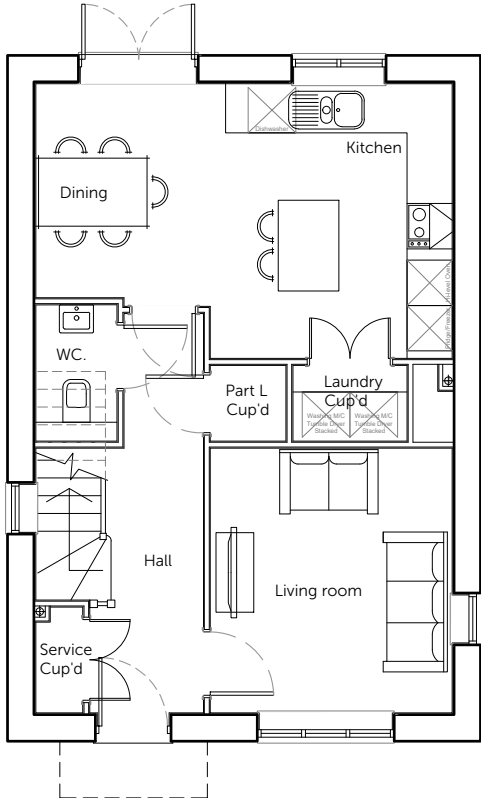

Ground Floor Plan

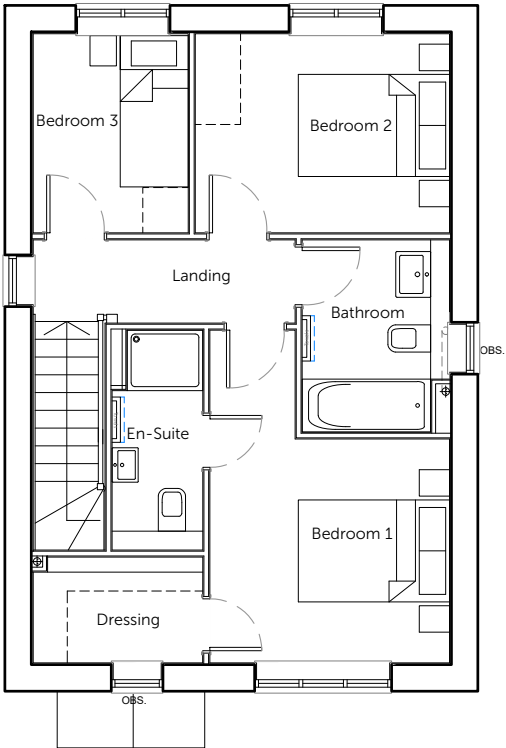

First Floor Plan



Side Elevation

Housetype	3.2	Variation	
Bedrooms	3	Persons	5
Sq.ft	1001	Sq.m	93.00

PLOT No.
As Drawn - 21, 23, 24, 43
Handed - 20



Romsey	T:01794 367703	Rev	Description	Date	Au	Ch
Portishead	T:01275 407000	A	Planning Issue	19.07.24	MS	
London	T:01794 367703	B	Adjustment to detailing and internal updates.	24.10.24	CMI	
www.thrivearchitects.co.uk		C	External walls updated to 350mm, elevations amended accordingly.	11.11.24	MS	

Project	Bedhampton Phase 2		
Drawing	House Type 3.2 Plans and Elevations		
Client	Bargate Homes		
Job no.	BARG230421	Date	March 2024
Dwg no.	HT.3.2.pe	Rev.	C
Author	CH	Checker	Scale 1:100 at A3
Status	PLANNING	Office	Romsey
Client ref.			

