



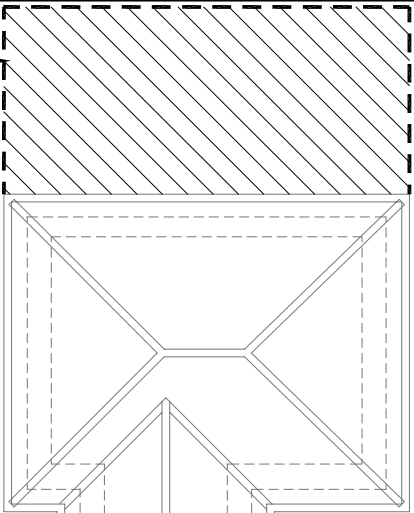


No.2 Pook Lane

HATCHING INDICATES EXTENSION TO EXISTING
BEDROOM APPROVED UNDER **APP/25/00060**
(THIS HAS NOT BEE CONSTRUCTED AS OF 15-4-25)

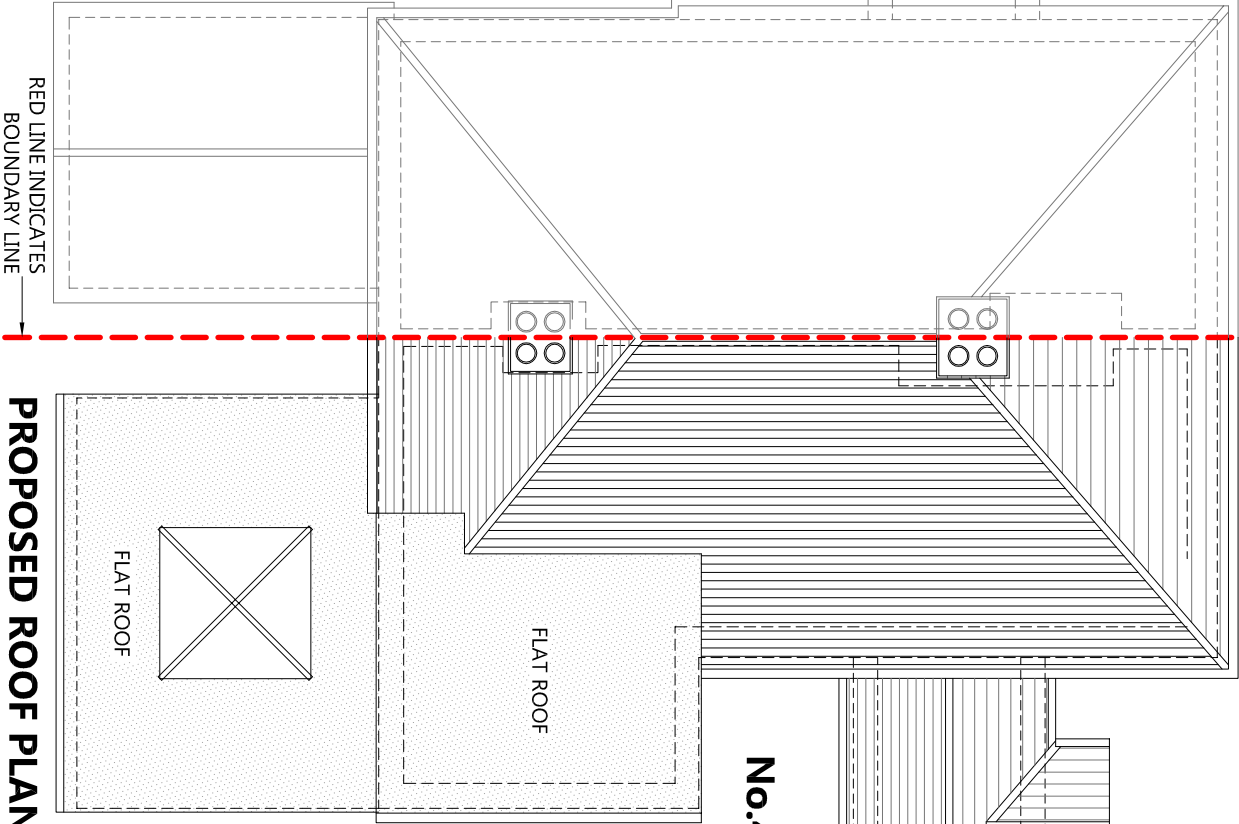


No.4 Pook Lane

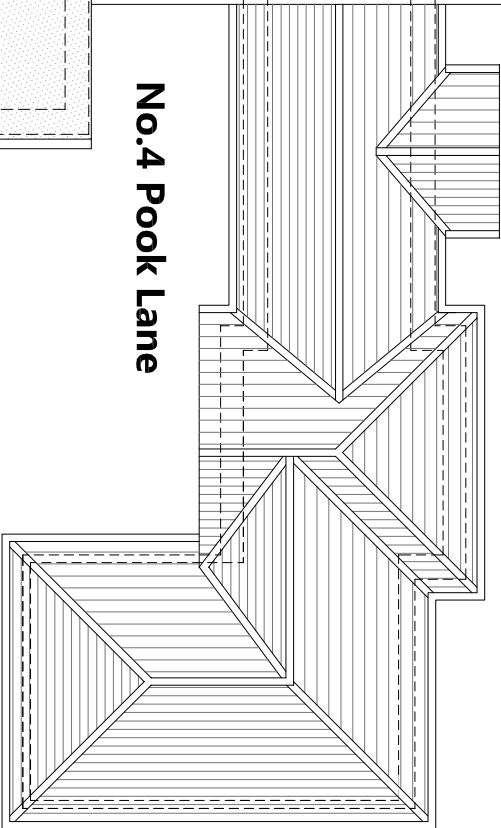

RED LINE INDICATES
BOUNDARY LINE

PROPOSED ROOF PLAN
@ 1:100 SCALE

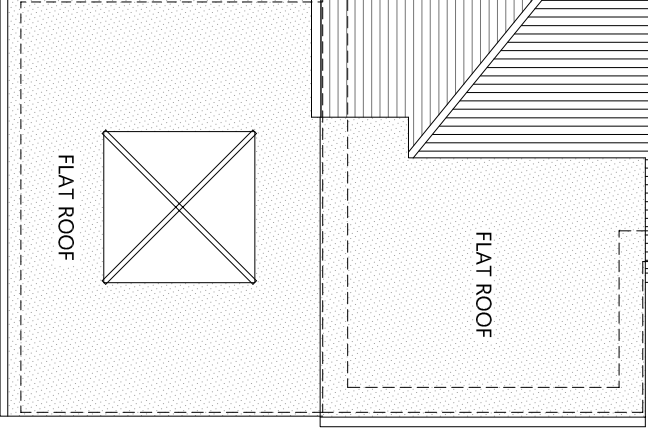

FLAT ROOF

FLAT ROOF

PLANNING SUBMISSION



CONCEPT 20
ARCHITECTURE

30 Grove Place, Sholing Southampton, SO19 9QY
TEL: 07588 555392
EMAIL: info@concept20architecture.com

CLIENT: **MARCUS & CLARE GRACE**

TITLE:

PROPOSED ROOF PLAN

PROJECT: **4 POOK LANE, HAVANT**
PO9 2TH

SCALE 1:100 PLOTTED 15-4-25
REV. DATE 15-4-25

SCALE 0 5000mm
1:100 @ A4

☐ Information ☒ approval ☐ tender

DWG NO.

24-015-07