



East Elevation

Existing Elevations

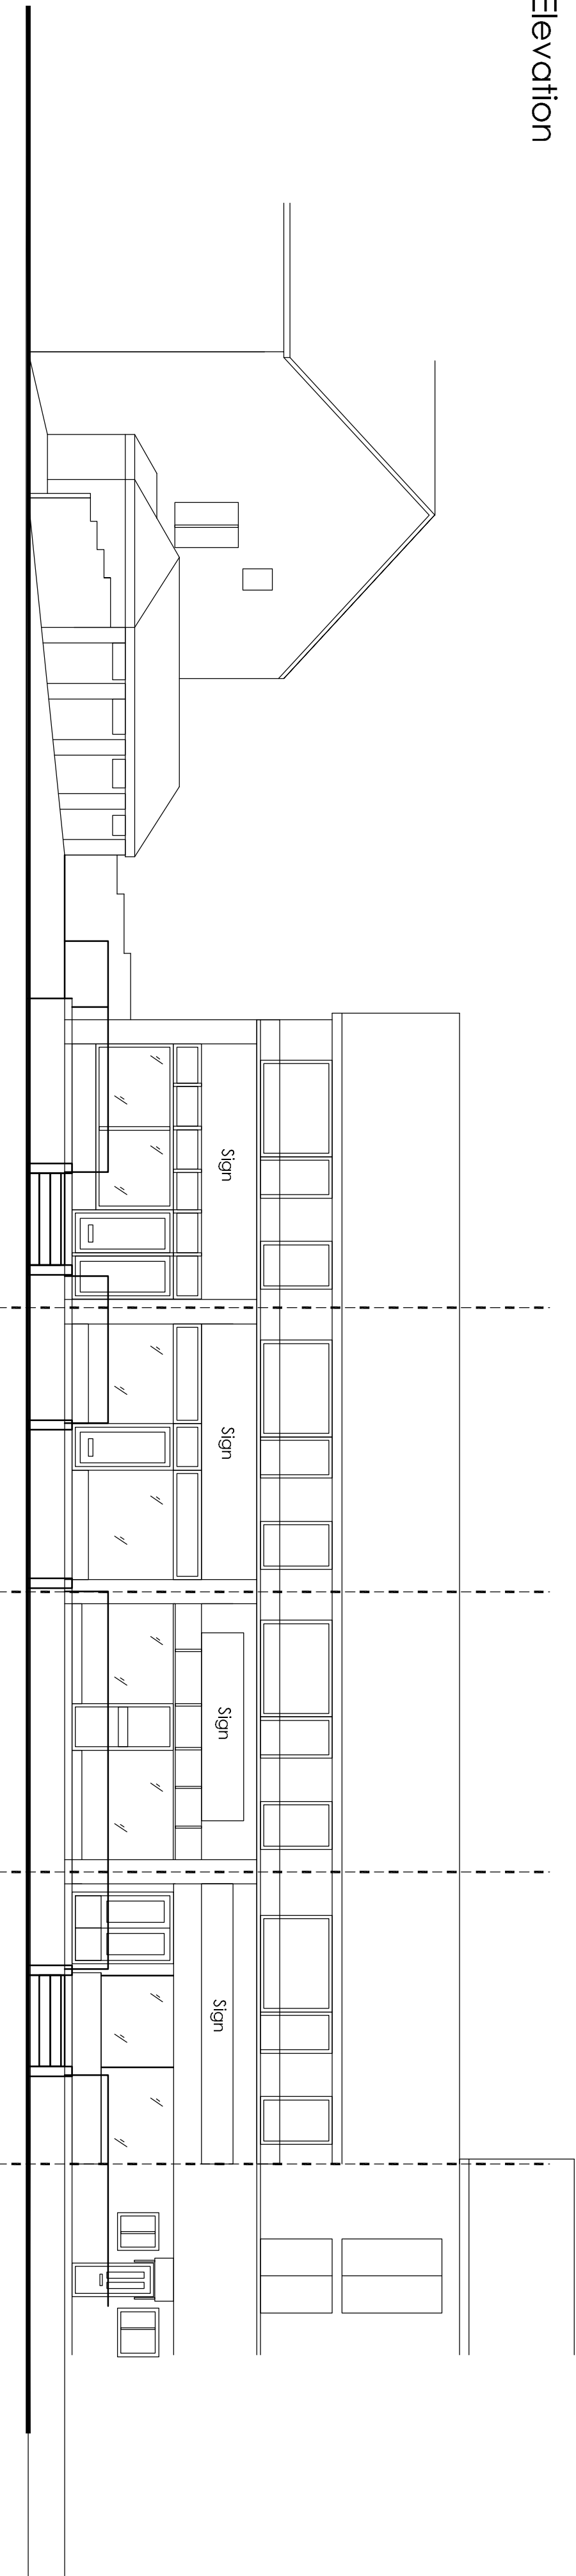


West Elevation

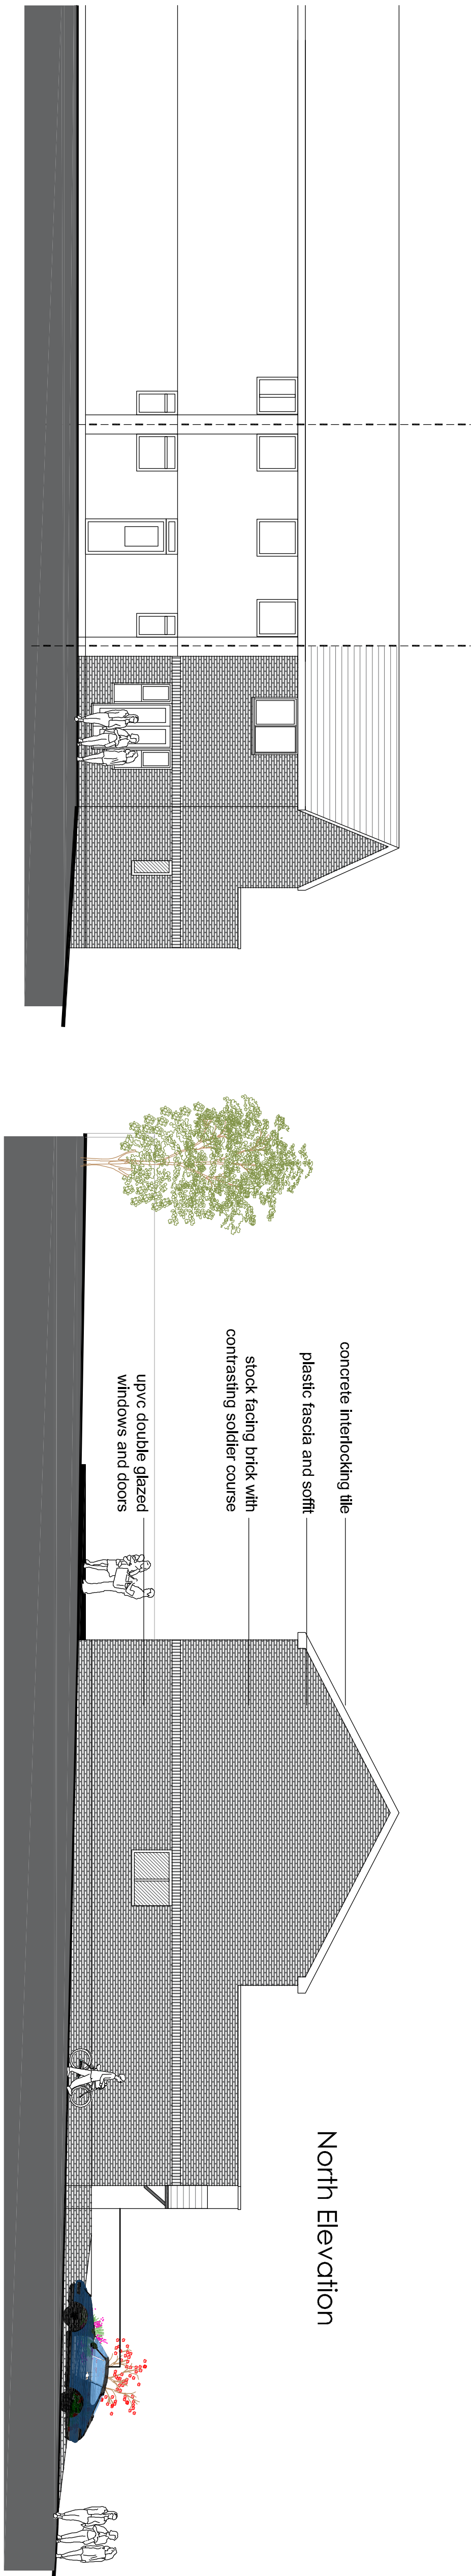

North Elevation

East Elevation

Proposed Elevations

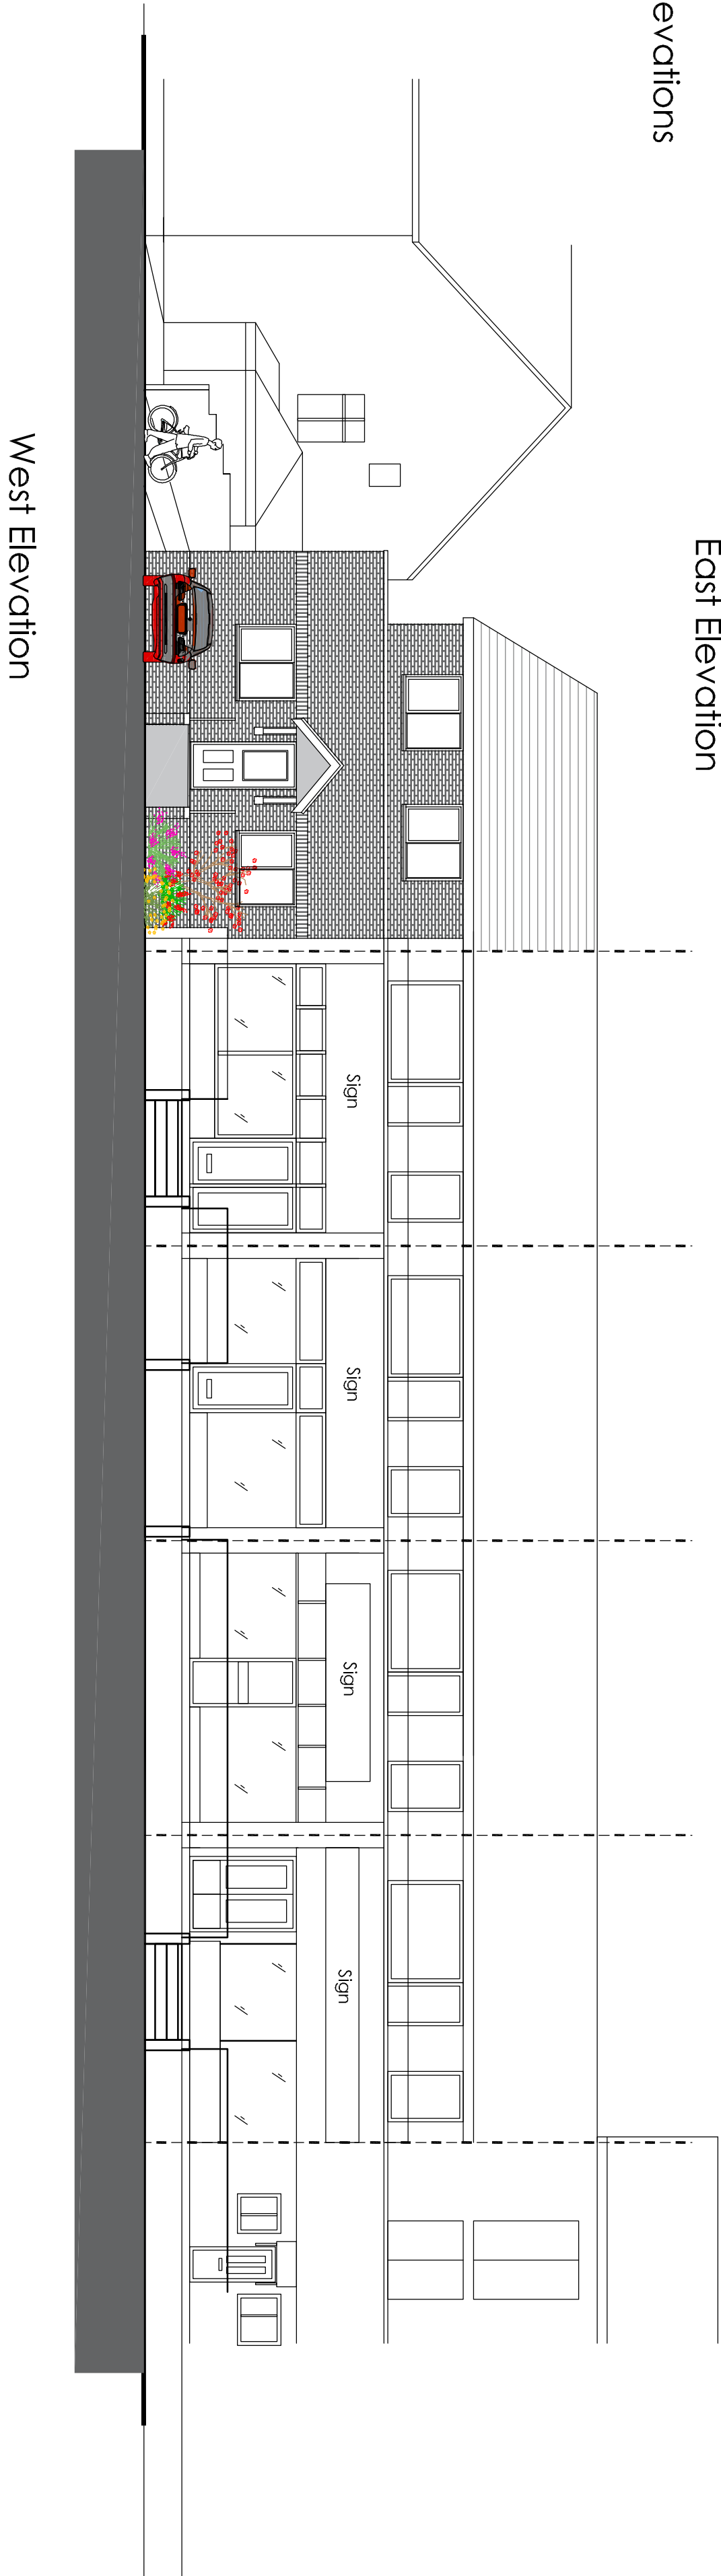

West Elevation

Revision	Description	Date	Drawn

Project :
T Ware Developments Ltd
Land to the Side of
1 Highfield Parade

Drawing Title :

Existing And Proposed Elevations

Chris Flint Associates Ltd

CHARTERED SURVEYORS - PROJECT MANAGERS
DEVELOPMENT CONSULTANTS

Drawn By	Date	SHEET SIZE	Approved By Date
CF	01/03/25	A1	

Drawing No.	Revision	Scale
CFA FULL 01		1-100

PLANNING

REC'D: 0000 - 20 QUEENS ROAD - WATERLOO TOWER - PO7 3SR
tel: 023 92 43484 fax: 023 92 38854
Email: info@flintassociates.co.uk