




14 Bridgefoot Path
EXISTING

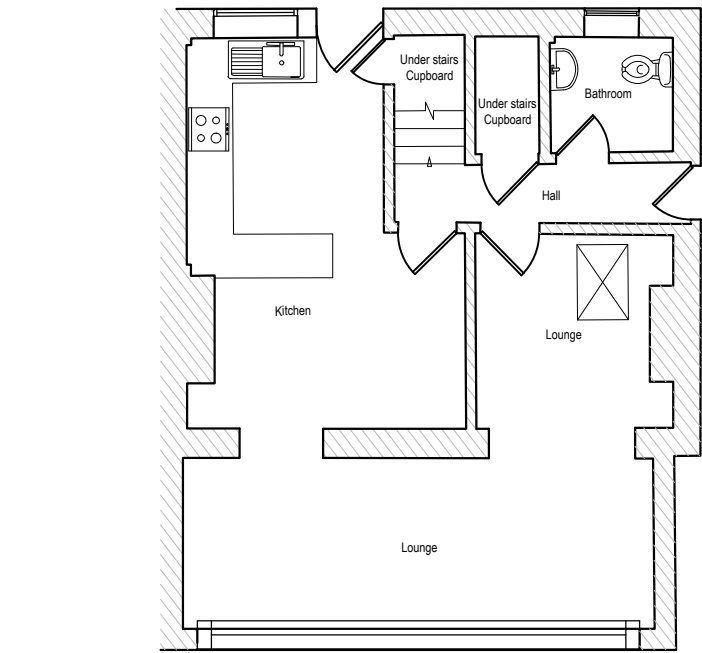


Ground Floor Plan
scale 1:100

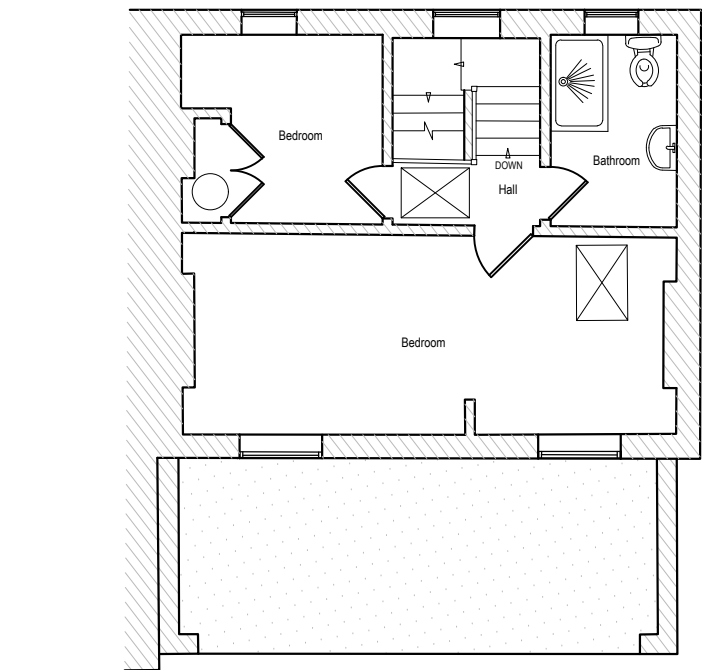


First Floor Plan
scale 1:100

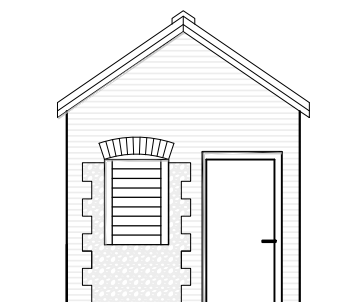


North Elevation
scale 1:100

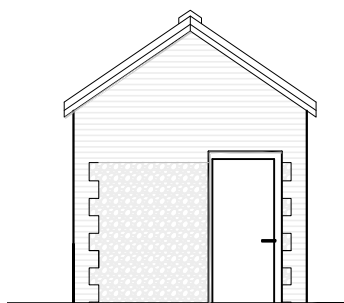

South Elevation
scale 1:100

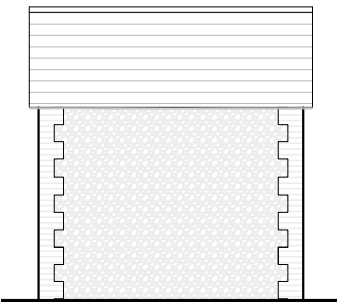


West Elevation
scale 1:100

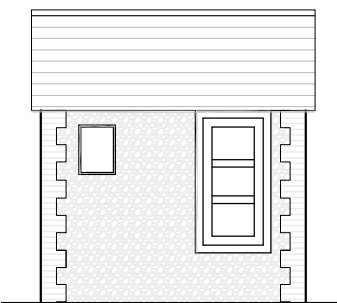


East Elevation
scale 1:100




West Elevation
scale 1:100

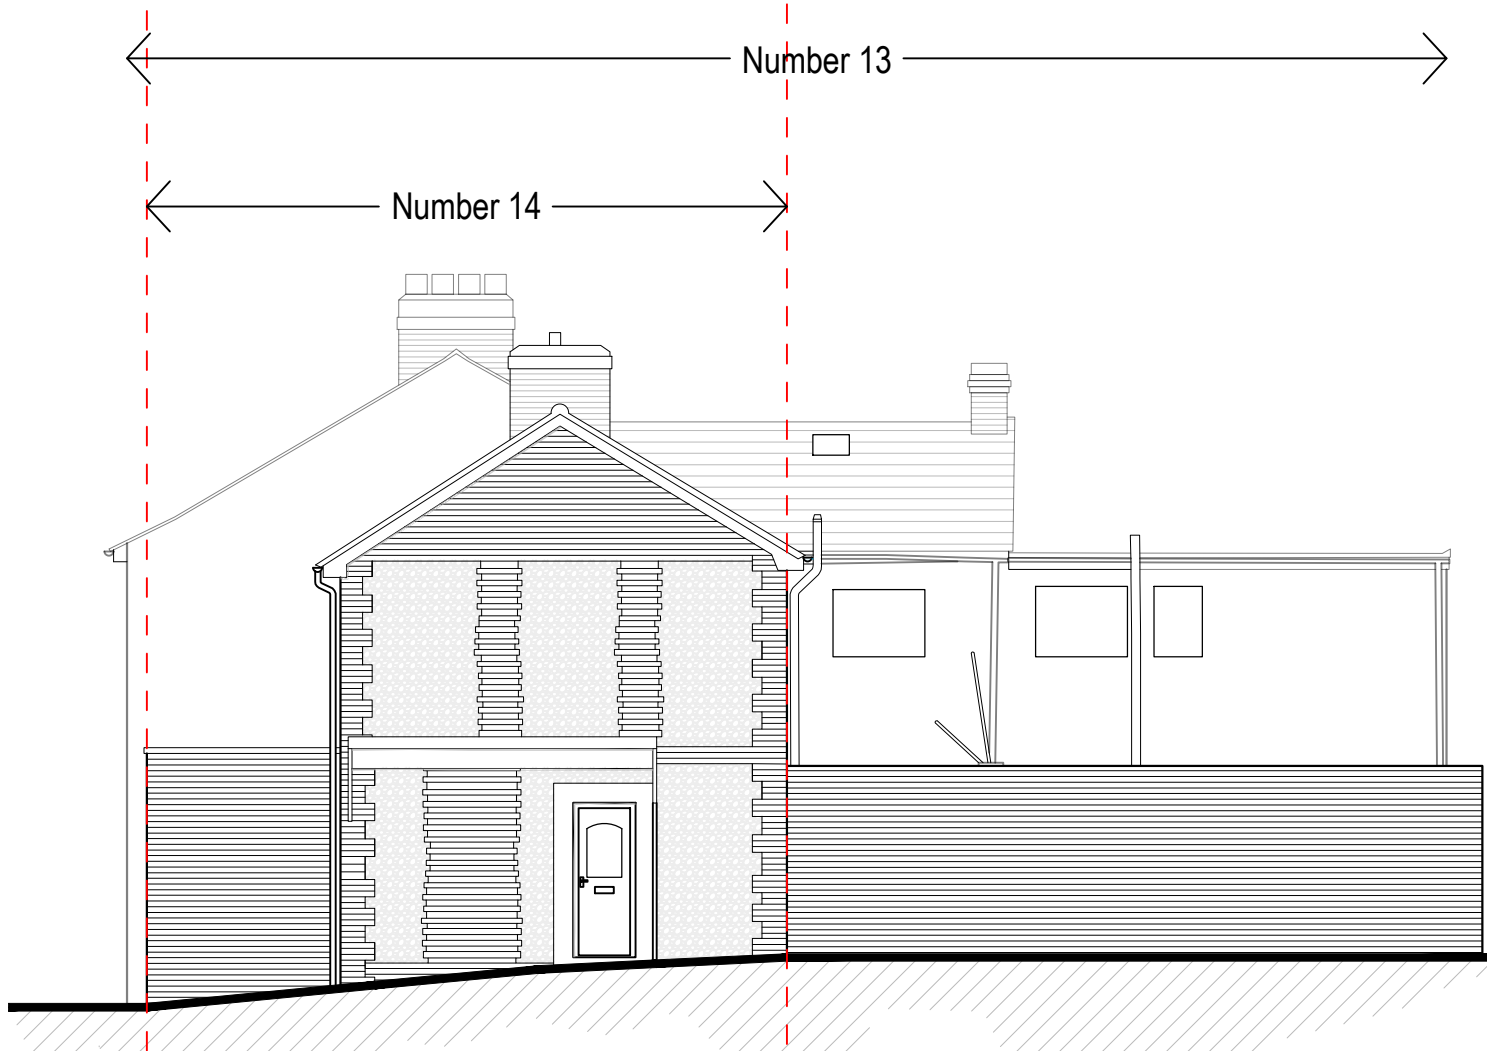


South Elevation
scale 1:100

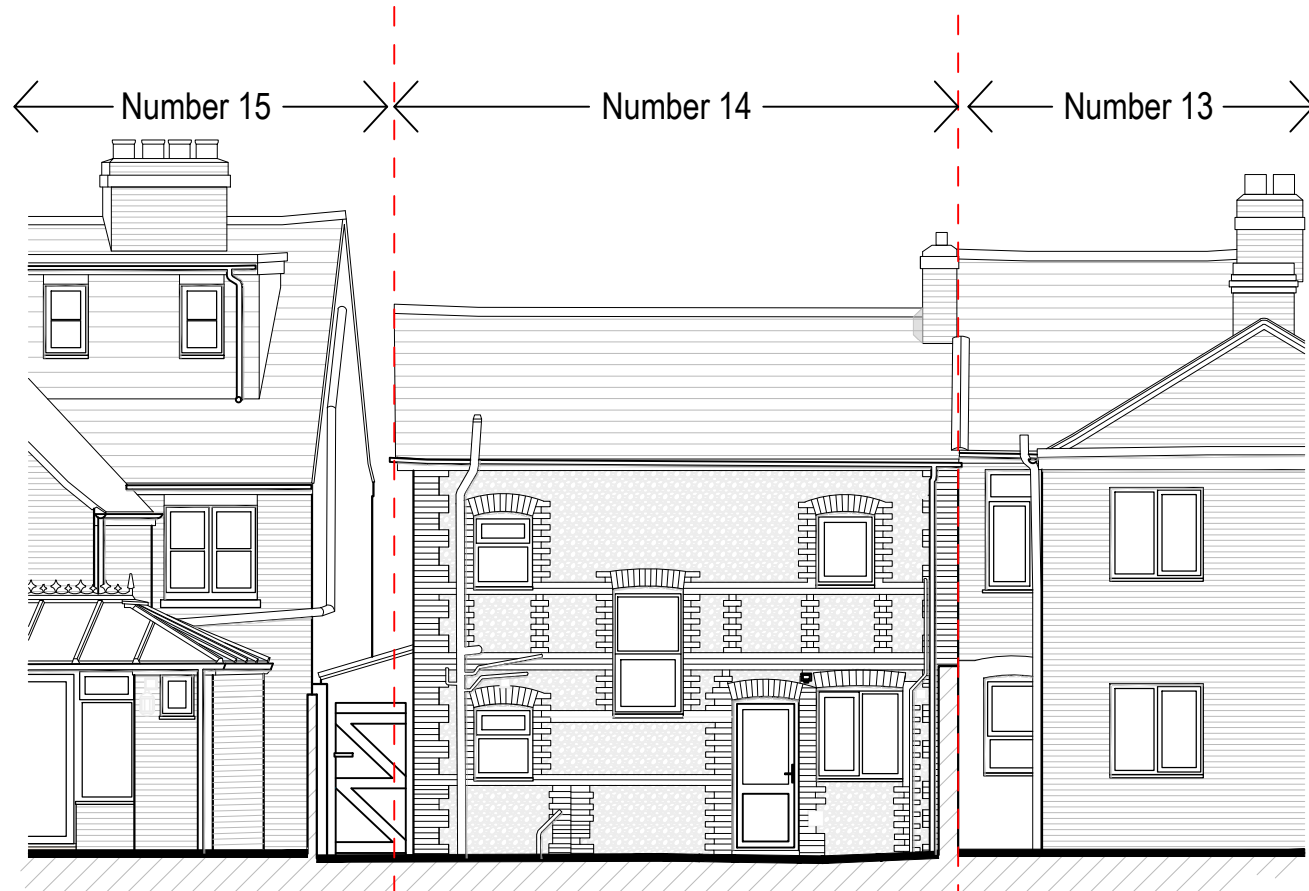


East Elevation
scale 1:100

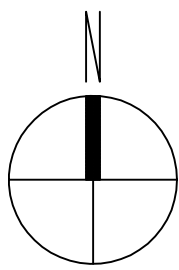


Existing Site Plan
scale 1:500

 



Ordnance Survey (c) Crown Copyright 2024. All rights reserved.
Licence number 100022432

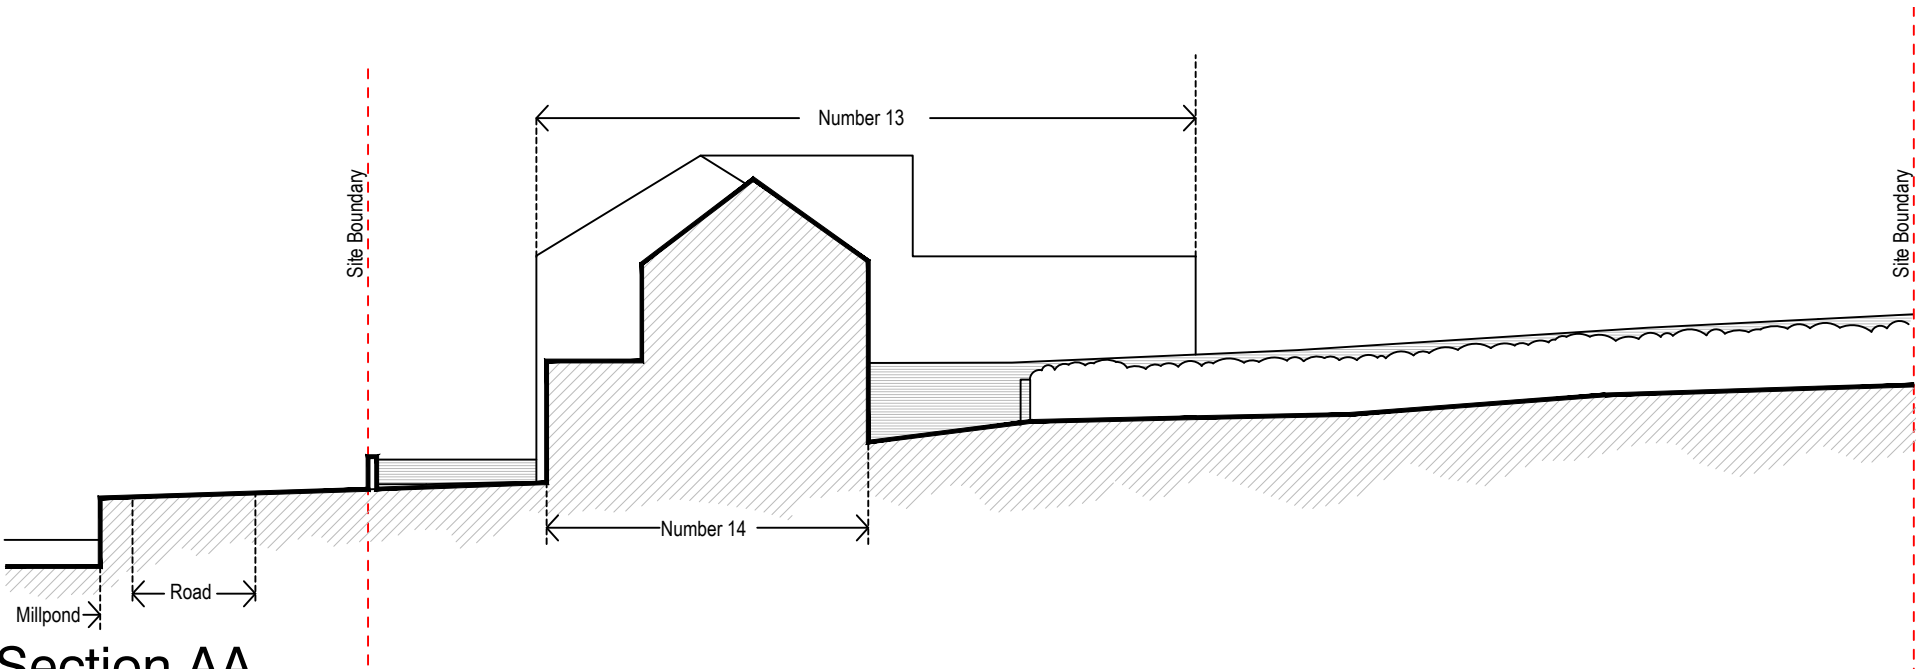

Section AA
scale 1:200

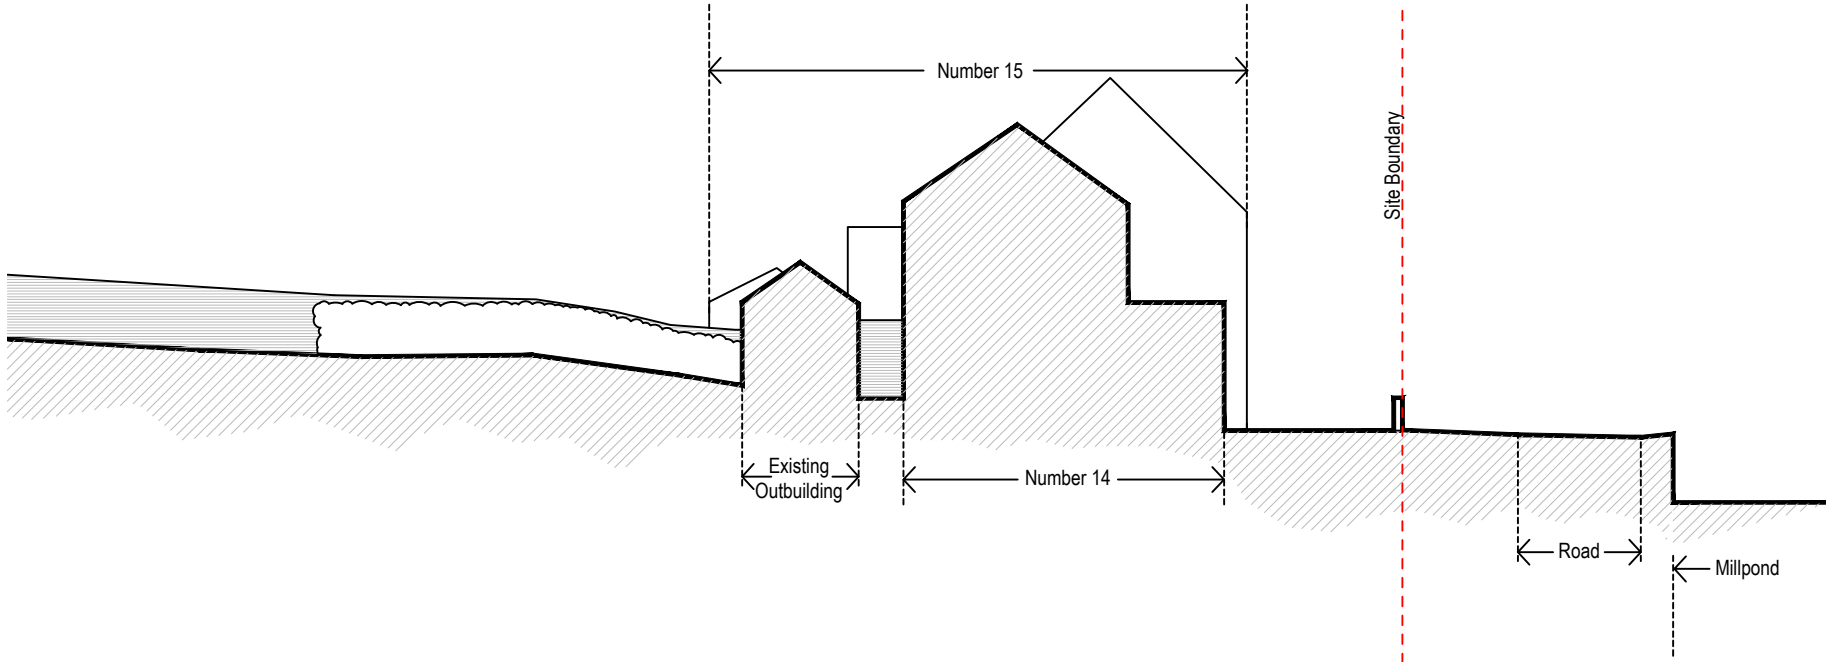

Section BB
scale 1:200

  

GENERAL NOTES

Dimensions to be checked on site before commencing work. Any discrepancies shall be reported to the architect immediately.

Do not scale from these drawings except for planning purposes. Use figured dimensions only.

ACCOMPANYING DOCUMENTATION

All details shown on Helyer Davies Architects drawings are to be read in conjunction with the project specification and other consultants drawings and details.

REV	DATE	AMENDMENT	DRAWN

Helyer Davies Architects

www.hdarchitects.co.uk
mail@hdarchitects.co.uk
01243 370 715

Unit 1 The Old Flour Mill - Queen St
Emsworth - PO10 7BT

PROJECT
14 Bridgefoot Path

DRAWING	SCALE
EXISTING	As noted @A1

DATE	DRAWN
Mar-25	EW
DRAWING No.	REV
25007	- 001a