


Existing
West Elevation



Existing
North Elevation




Existing
East Elevation

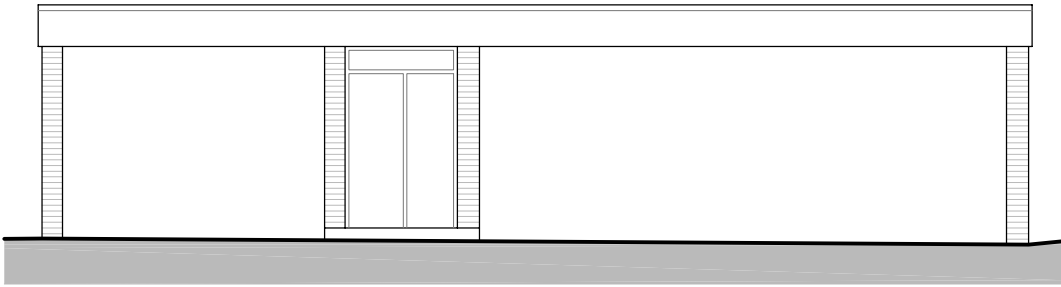


Existing
South Elevation

NOTES

GENERAL NOTES:
1. THIS DRAWING IS TO BE READ IN CONJUNCTION WITH THE OTHER RELEVANT CONSULTANTS DRAWINGS.
2. ALL FINISHES ARE TO CONFORM TO THE CURRENT BUILDING REGULATIONS.
3. REFER TO A SEPARATE DOCUMENT FOR THE DESIGNERS RISK ASSESSMENT.
4. ALL WORKS OR MATERIALS INDICATED ON THIS DRAWING ARE TO BE TO THE LATEST RELEVANT BRITISH STANDARDS AND CARRIED OUT IN ACCORDANCE WITH THE BRITISH STANDARDS CODES OF PRACTICE OR RECOGNIZED INSTITUTE OR TRADE ASSOCIATION RECOMMENDATIONS AND PUBLICATIONS.

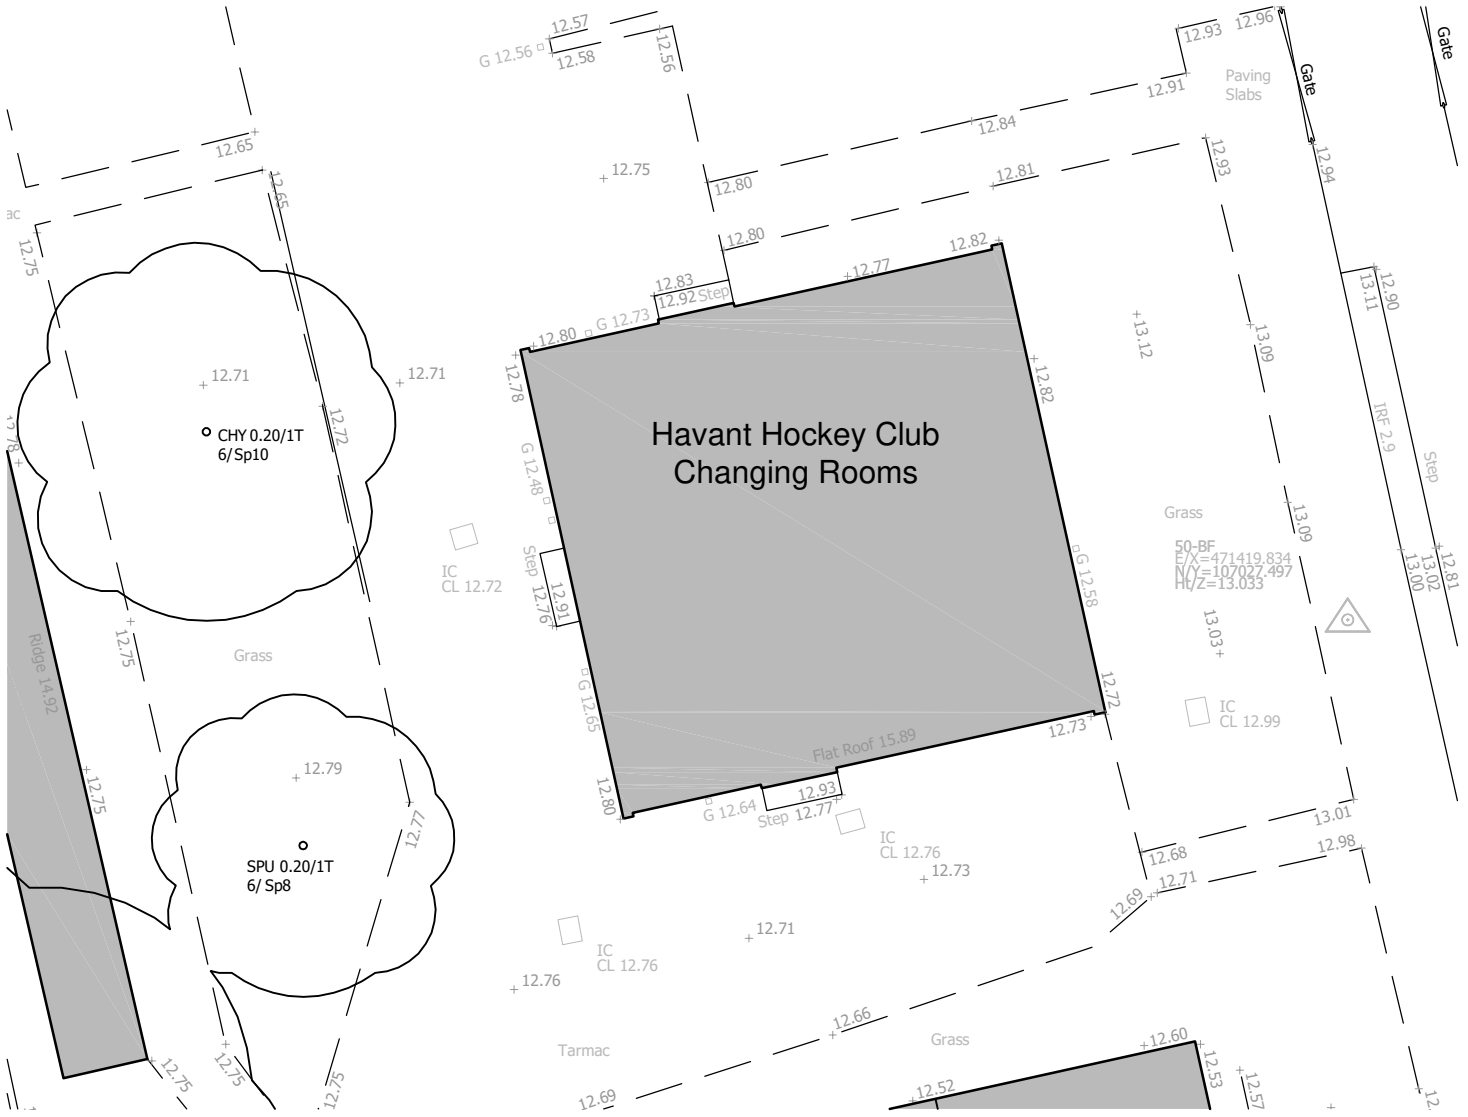


Existing
Site Layout

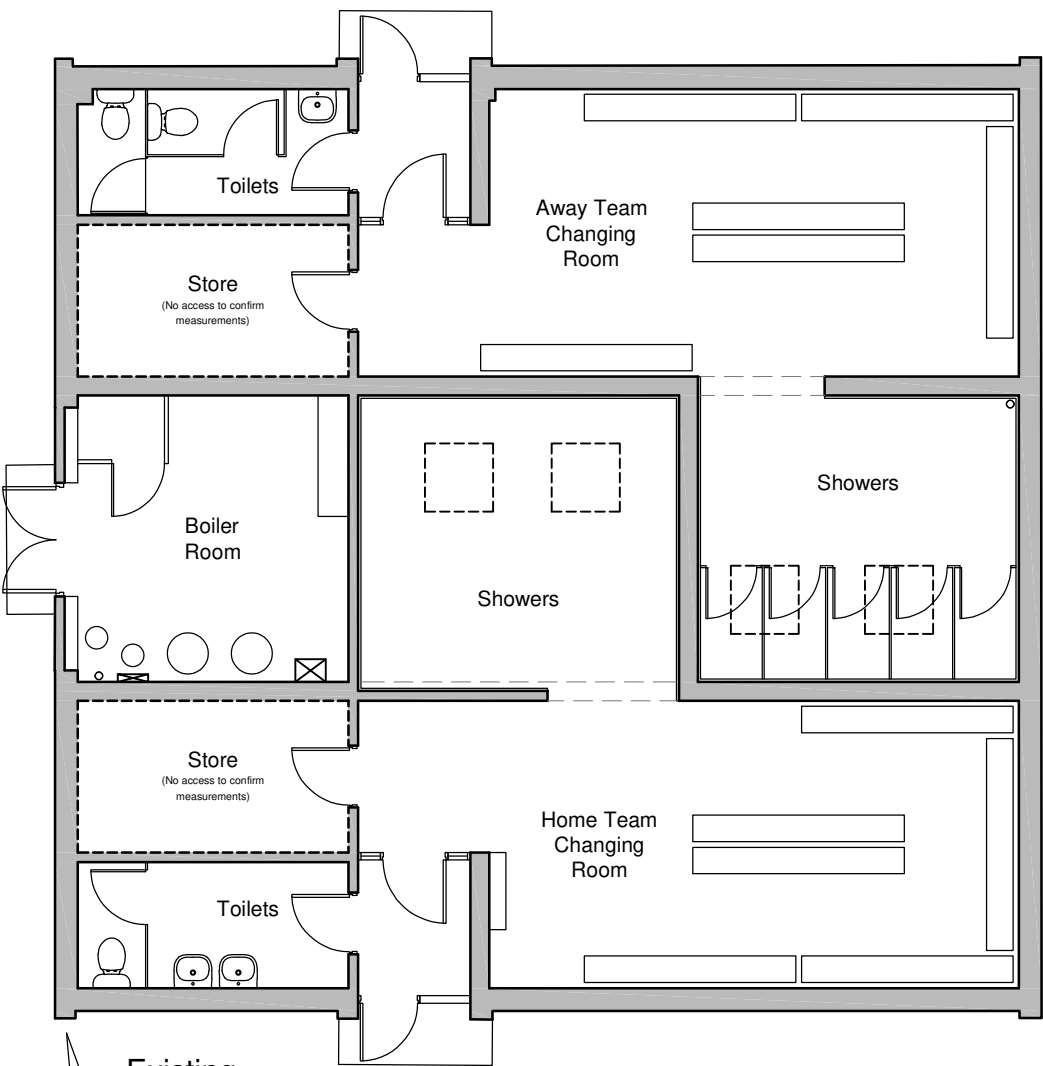


Existing
Ground Floor Plan

1:100 scale

 

1:200 scale

 

P2	Mar 2025	Planning App.	TH	
P1	Jan 2025	Preliminary.	TH	
Revision	Date	Description	Dwn	Chkd

PLC ARCHITECTS

Lansdowne House
25-26 Hampshire Terrace
Plymouth PO1 2QF
Hampshire England

Tel: (023) 92 755 333
E-Mail: admin@plcarchitects.com
Web: www.plcarchitects.com

Client :

Project :

Havant Hockey Club
Proposed Clubhouse & Changing Rooms
HSDC Havant, New Road,
Havant, PO9 1QL

Drawing Title :

Existing Site layout
Existing Floor Plans
Existing Elevations

Drawn By	Date	Checked By	Date	Approved By	Date
TH	Jan '25				
Drawing No.	25.4552.100	Revision:	P2	Scale:	1:100 @ A3
PLC ARCHITECTS © COPYRIGHT RESERVED 2024 NOT TO BE SCALED. DIMENSIONS TO BE CHECKED ON SITE SCALING ONLY FOR LOCAL AUTHORITY PURPOSES					