



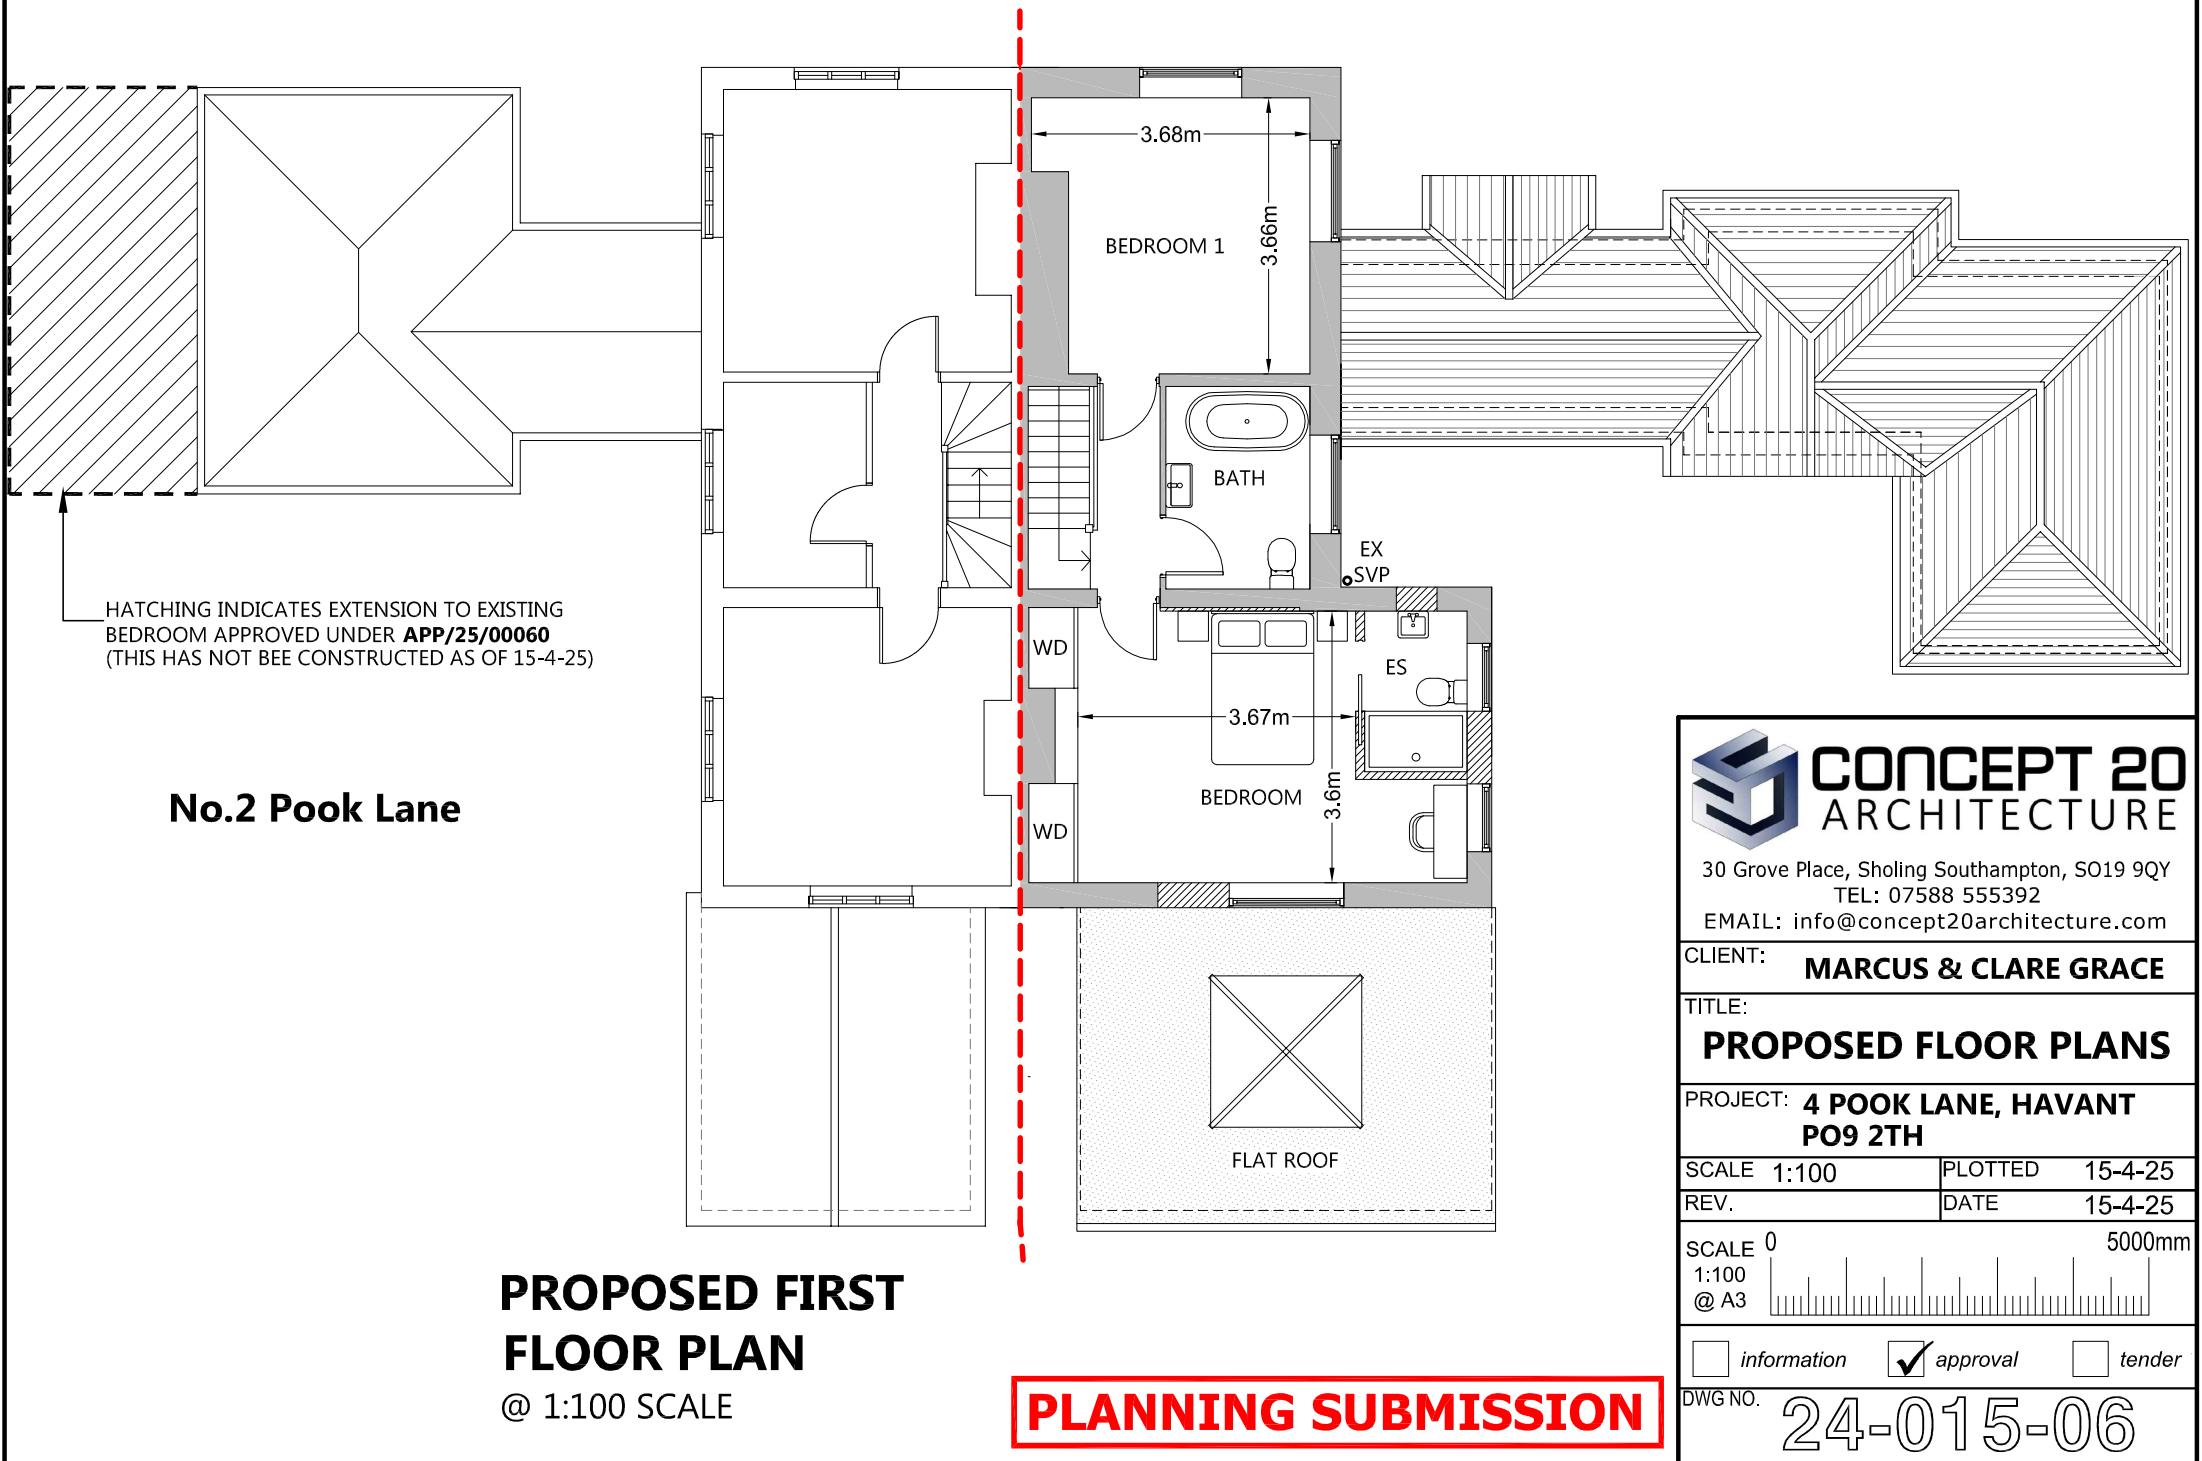

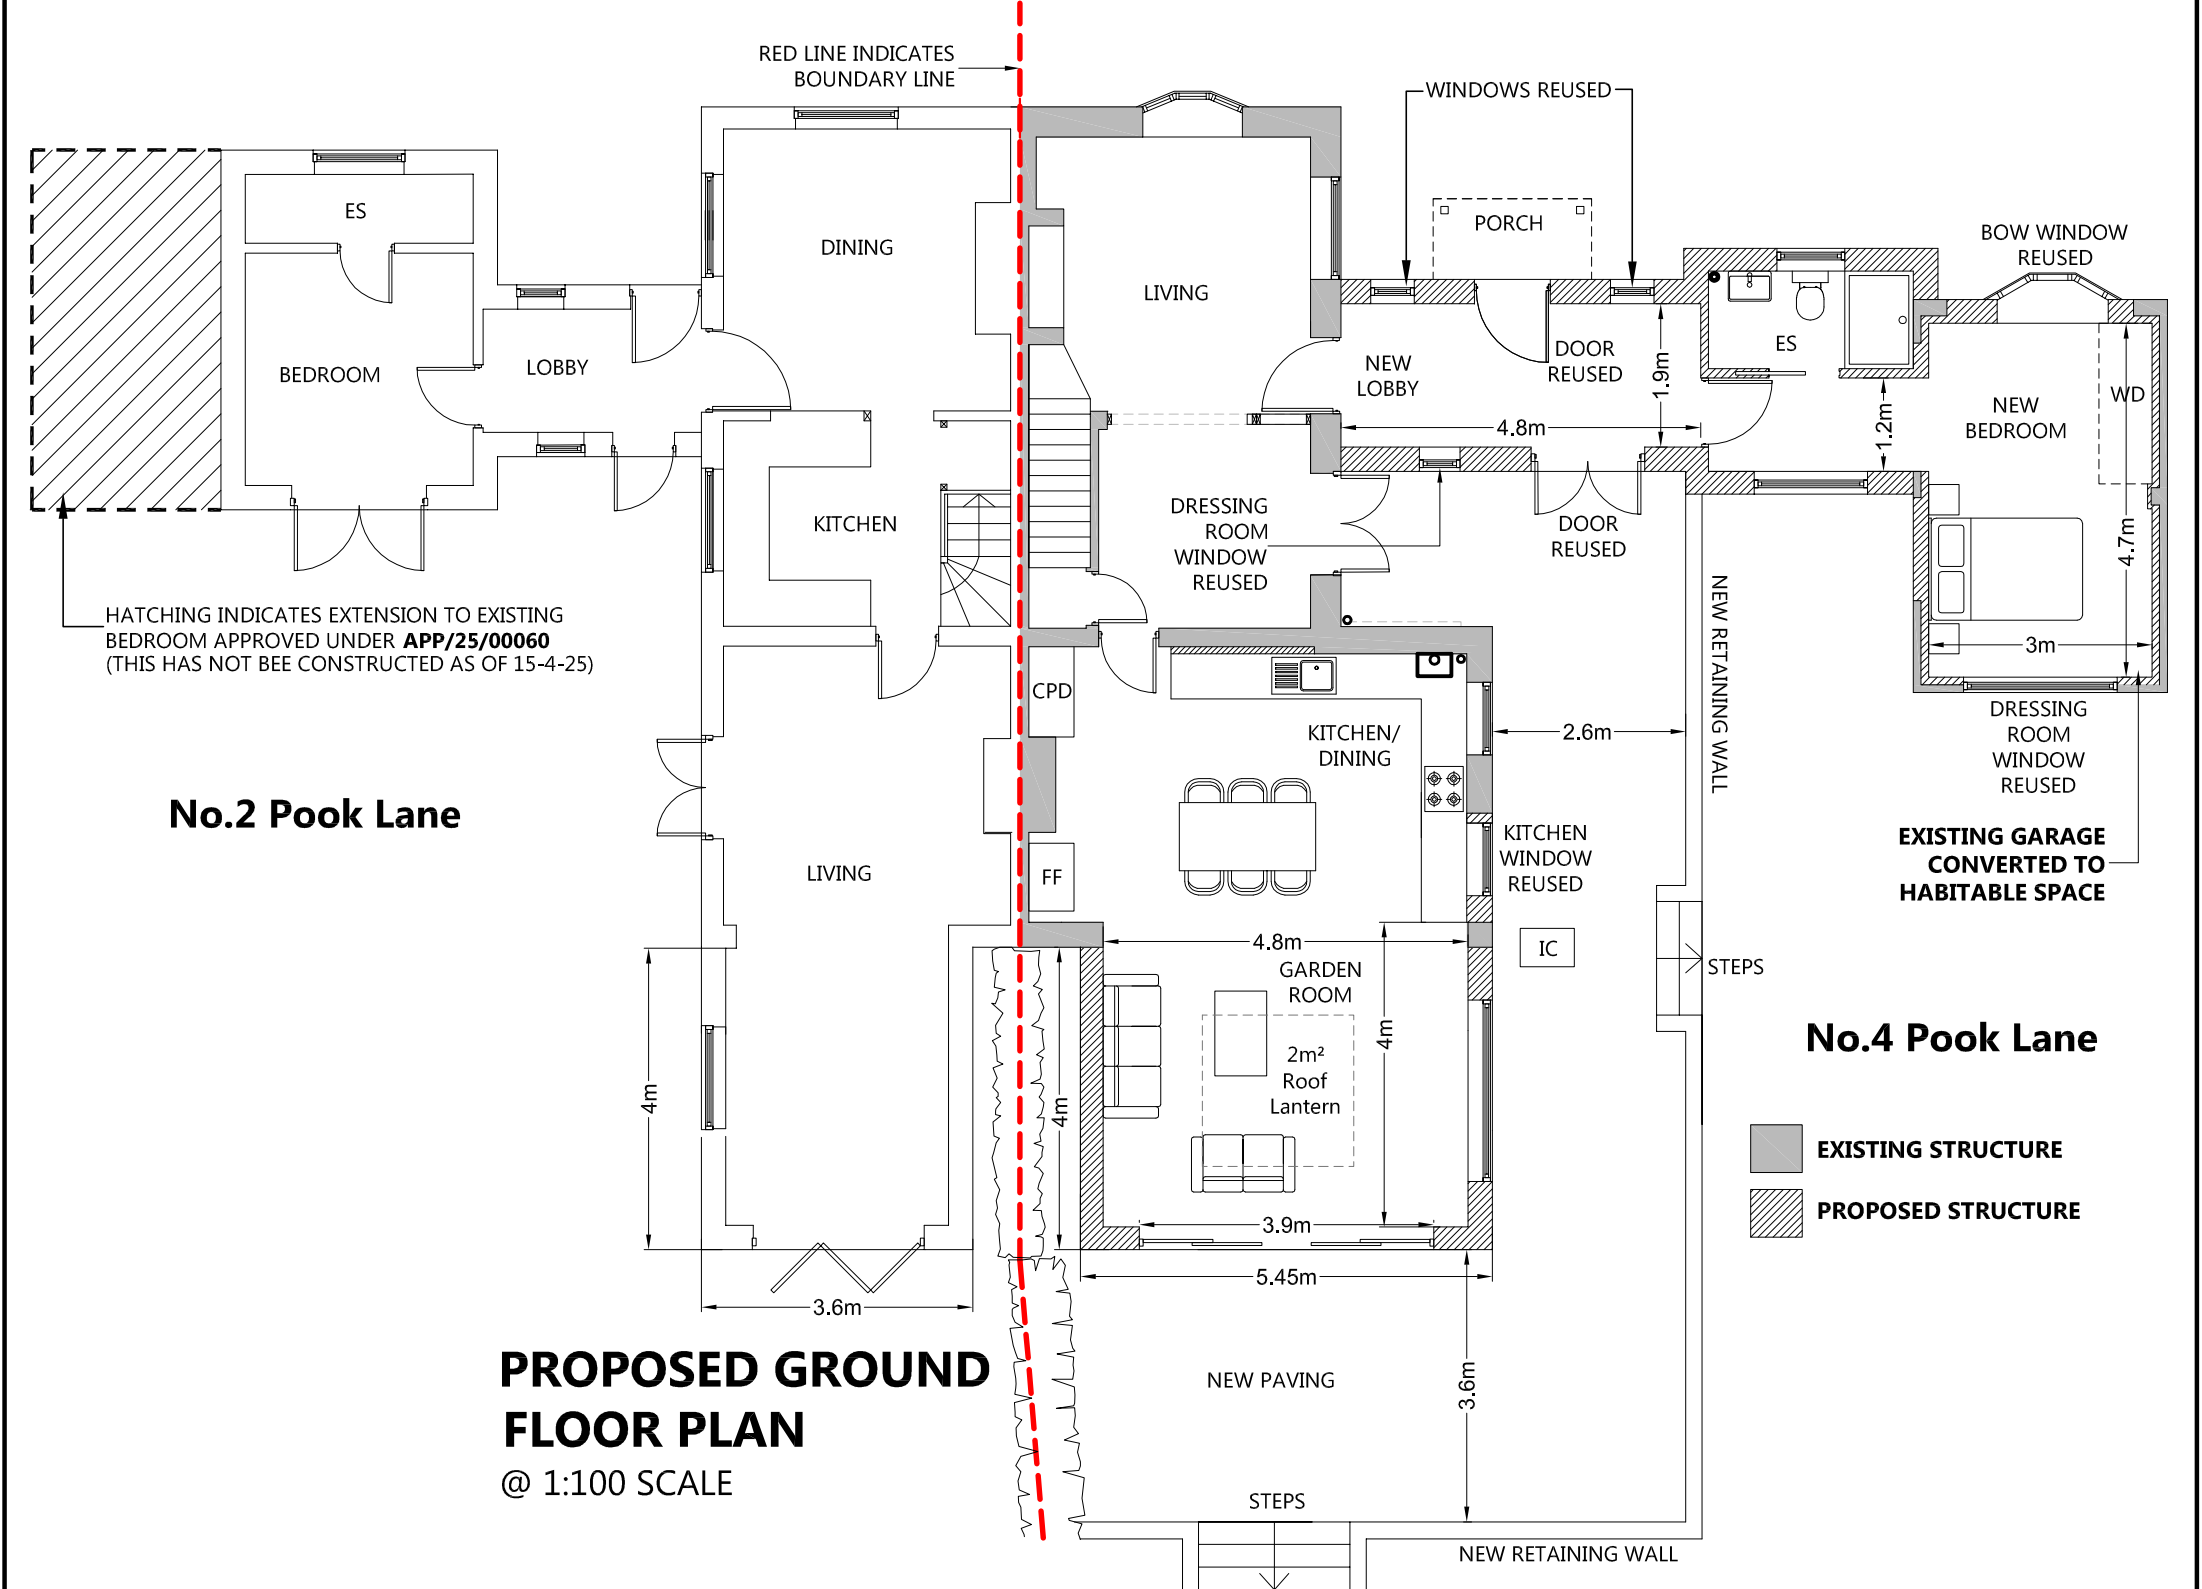

CONCEPT 20
ARCHITECTURE

30 Grove Place, Sholing Southampton, SO19 9QY
TEL: 07588 555392
EMAIL: info@concept20architecture.com

CLIENT: **MARCUS & CLARE GRACE**

TITLE: **PROPOSED FLOOR PLANS**

PROJECT: **4 POOK LANE, HAVANT
PO9 2TH**

SCALE 1:100	PLOTTED 15-4-25
REV.	DATE 15-4-25

SCALE 0	5000mm
1:100	
@ A3	

☐ information	☒ approval	☐ tender
--------------------------------------	--	---------------------------------

DWG NO. **24-015-06**

PLANNING SUBMISSION