



Front Elevation




Side Elevation

* window omitted on plot 23 only ** window omitted on plot 23 & 24




Rear Elevation

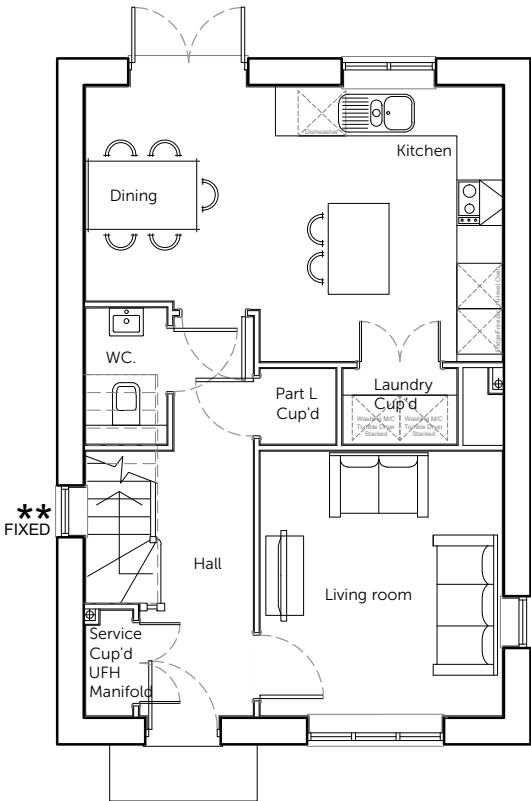

Ground Floor Plan

* window omitted on plots 23 & 24 ** window omitted on plot 20 FIXED window is fixed shut

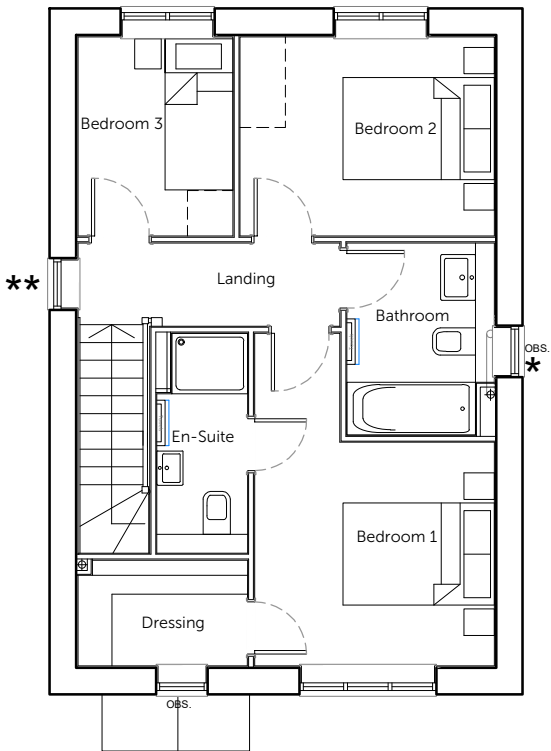

First Floor Plan

* window omitted on plot 23 ** window omitted on plot 20



Side Elevation

* window omitted on plot 20 FIXED window is fixed shut

Housetype	3.2	Variation	
Bedrooms	3	Persons	5
Sq.ft	1001	Sq.m	93.00

PLOT No.

As Drawn - 20, 21, 23, 24, 43

Handed -

scale 1:100



Romsey

T:01794 367703

Portishead

T:01275 407000

London

T:01794 367703

www.thrivearchitects.co.uk

Rev	Description	Date	Au	Ch
A	Planning Issue	19.07.24	MS	
B	Adjustment to detailing and internal updates.	24.10.24	CMI	
C	External walls updated to 350mm, elevations amended accordingly.	11.11.24	MS	
D	Roof design changed from bonnet hip to half-round ridge. Kitchen layout updated. Notes to windows shown. Room Name added to Service Cup'd.	16.04.25	CJB	

Project	Bedhampton Phase 2		
Drawing	House Type 3.2 Plans and Elevations		
Client	Bargate Homes		
Job no.	BARG230421	Date	March 2024
Dwg no.	HT.3.2.pe	Rev.	C
Author	CH	Checker	Scale 1:100 at A3
Status	PLANNING	Office	Romsey
Client ref.			

thrive.

architects

This drawing is the copyright of Thrive Architects Ltd ©. All rights reserved. Ordnance Survey Data © Crown Copyright. All rights reserved. Licence No. 100007359. Permission is granted to scale from this drawing for the purposes of Local Authority Planning Applications only. For all other purposes DO NOT scale from this drawing. Contractors, sub-contractors and suppliers are to check all relevant dimensions and levels of the site and building before commencing any shop drawings or building work. Any discrepancies should be recorded to the Architect. Where applicable this drawing is to be read in conjunction with the Consultants' drawings / Clients' Construction Specification.