





Front Elevation

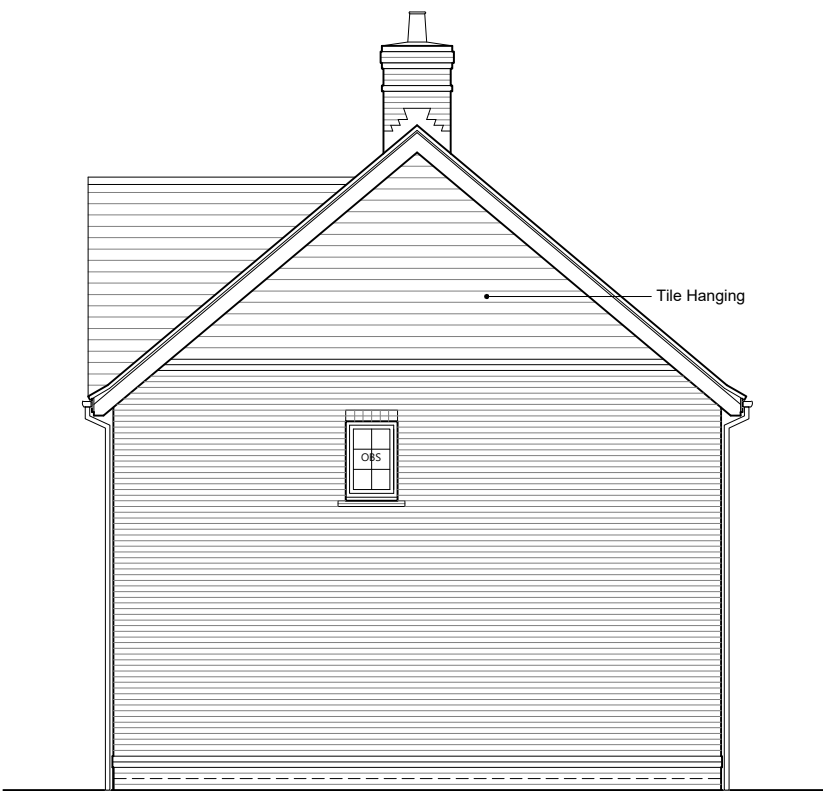

Side Elevation



Rear Elevation

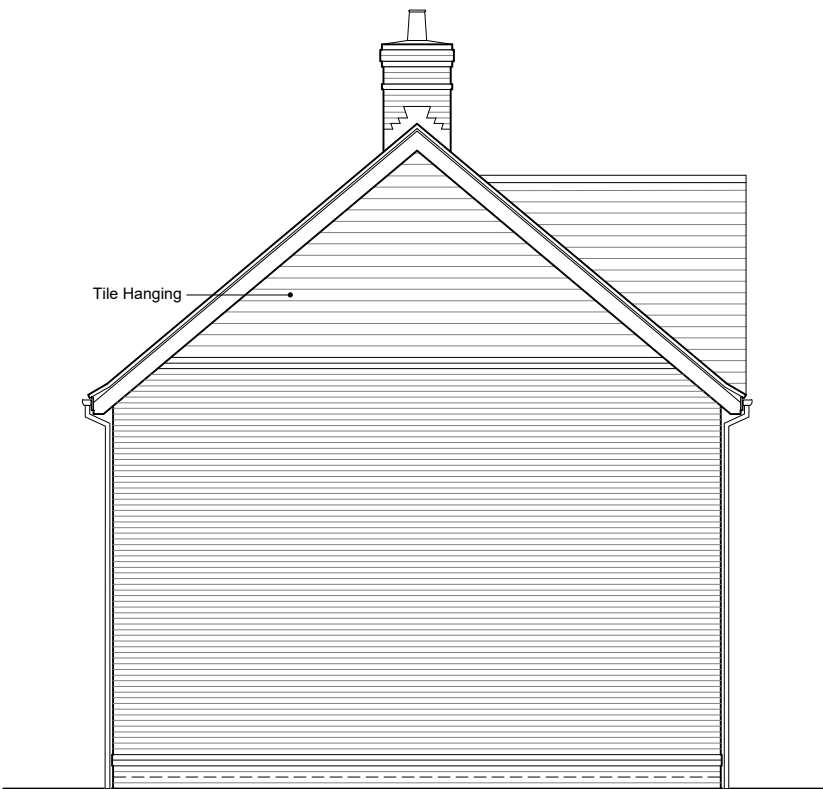

Side Elevation



PLOT No.  
As Drawn -  
Handed - 13

Romsey T:01794 367703  
Portishead T:01275 407000  
London T:01794 367703

[www.thrivearchitects.co.uk](http://www.thrivearchitects.co.uk)

| Rev | Description                                                      | Date     | Au  | Ch |
|-----|------------------------------------------------------------------|----------|-----|----|
| A   | Planning Issue                                                   | 19.07.24 | MS  |    |
| B   | Adjustment to detailing.                                         | 24.10.24 | CMI |    |
| C   | External walls updated to 350mm, elevations amended accordingly. | 11.11.24 | MS  |    |
| D   | Plot numbering updated. Window removed from side elevation.      | 16.04.25 | CJB |    |

|             |                           |         |                   |
|-------------|---------------------------|---------|-------------------|
| Project     | Bedhampton Phase 2        |         |                   |
| Drawing     | House Type 4.1 Elevations |         |                   |
| Client      | Bargate Homes             |         |                   |
| Job no.     | BARG230421                | Date    | March 2024        |
| Dwg no.     | HT.4.1.e                  | Rev.    | D                 |
| Author      | CH                        | Checker | Scale 1:100 at A3 |
| Status      | PLANNING                  | Office  | Romsey            |
| Client ref. |                           |         |                   |

This drawing is the copyright of Thrive Architects Ltd ©. All rights reserved. Ordnance Survey Data © Crown Copyright. All rights reserved. Licence No. 100007359. Permission is granted to scale from this drawing for the purposes of Local Authority Planning Applications only. For all other purposes DO NOT scale from this drawing. Contractors, sub-contractors and suppliers are to check all relevant dimensions and levels of the site and building before commencing any shop drawings or building work. Any discrepancies should be recorded to the Architect. Where applicable this drawing is to be read in conjunction with the Consultants' drawings / Clients' Construction Specification.

