




PROPOSED SITE PLAN 1:200



PROPOSED FRONT ELEVATION 1:100

 



PROPOSED REAR ELEVATION 1:100




PROPOSED SIDE ELEVATION 1:100




PROPOSED SIDE ELEVATION 1:100

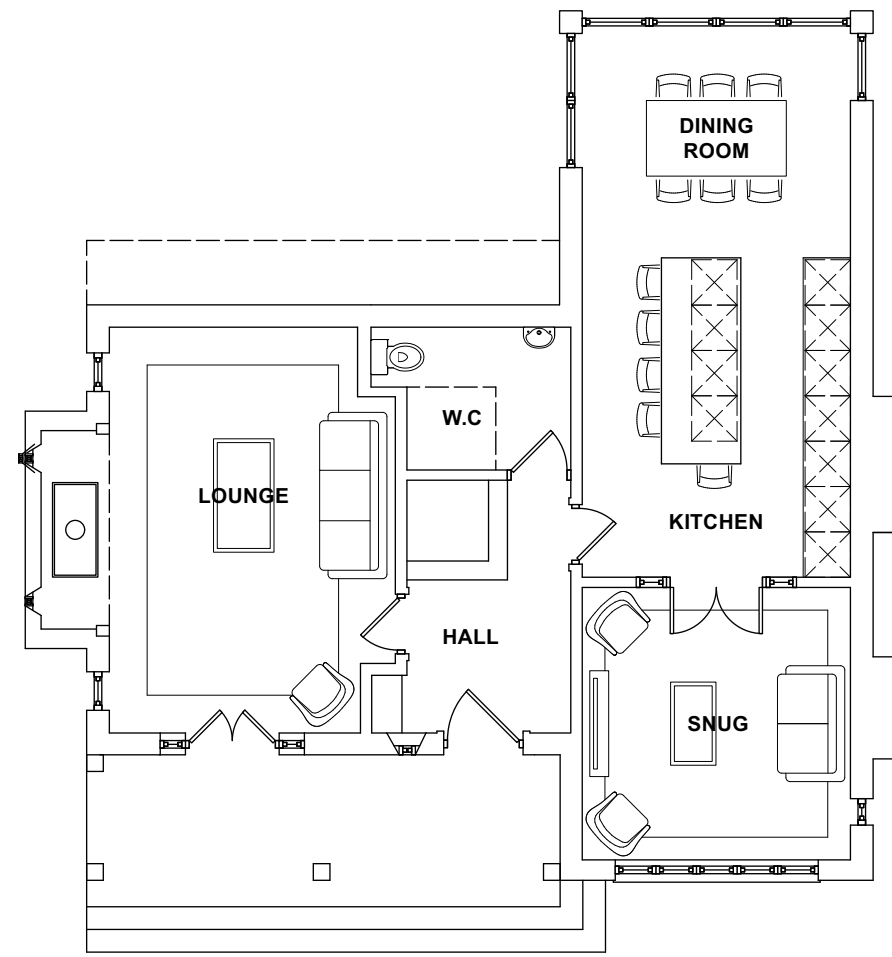 

PROPOSED GROUND FLOOR PLAN 1:100

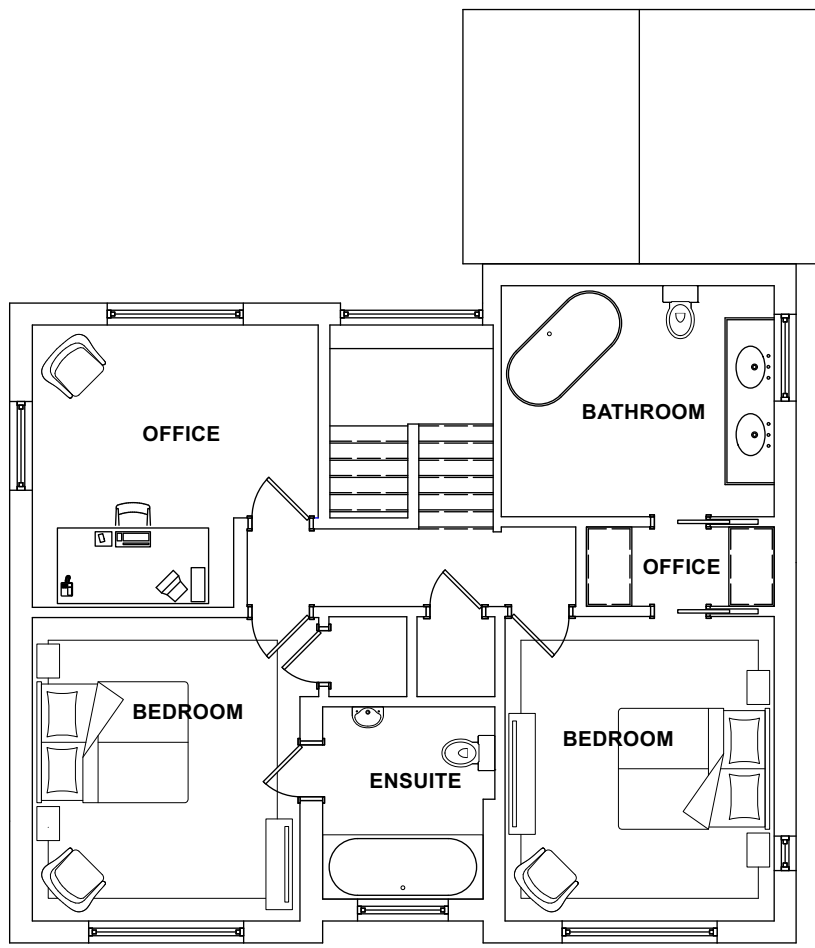

FIRST FLOOR PLAN 1:100

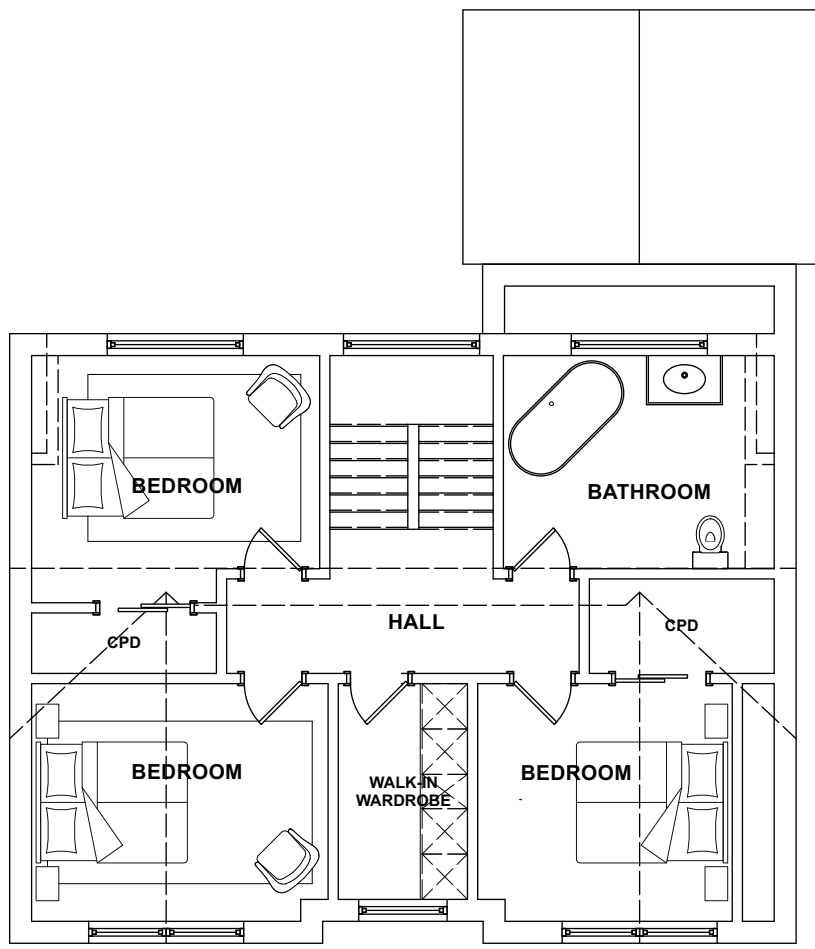

PROPOSED SECOND FLOOR PLAN 1:100

Job Title: The Tudor House			
Proposed Drawings:			
Proposed Floor Plans & Elevs			
Scale: As Shown @ A1			
Drg.No: WATD-002-P			
Drawn by: LMW			
Issued to: Local Authority			
Status: Planning			
Date: 03.10.2024			
WATDESIGN RIBA ARCHITECT			
WAT DESIGN Residential Architecture			