



THE CROOKED HOUSE, 21 QUEEN STREET, EMSWORTH  
EXISTING

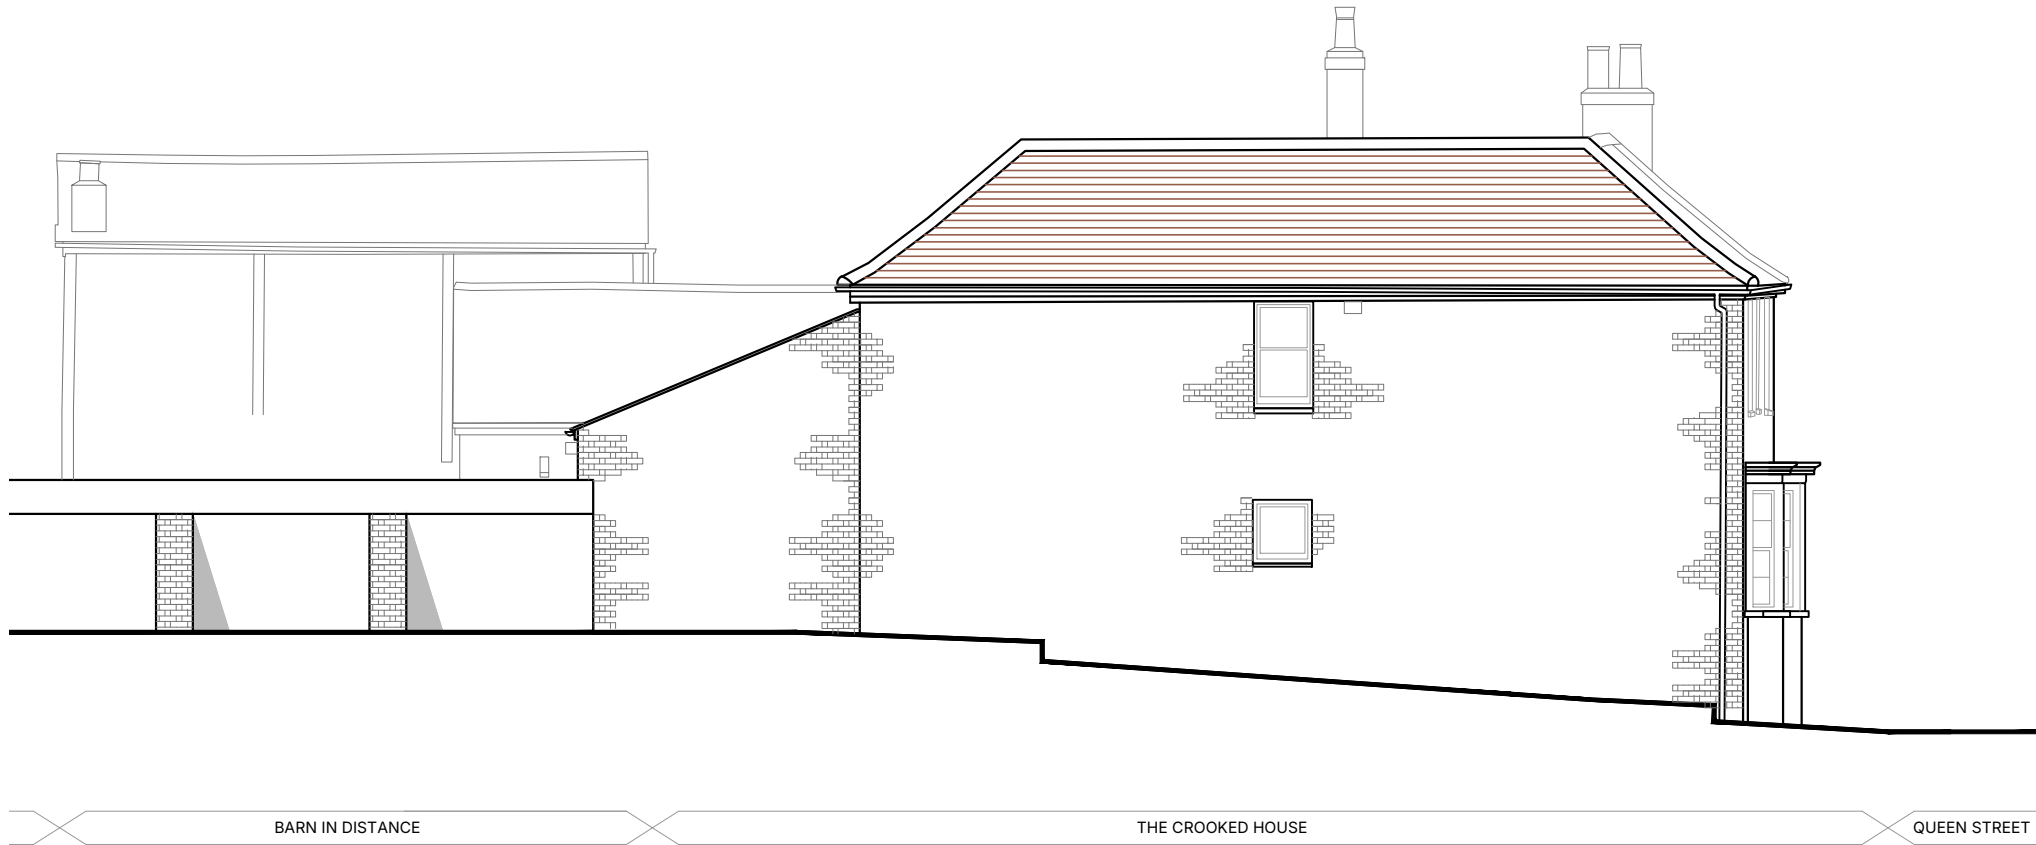

FRONT ELEVATION  
[north] 1:100

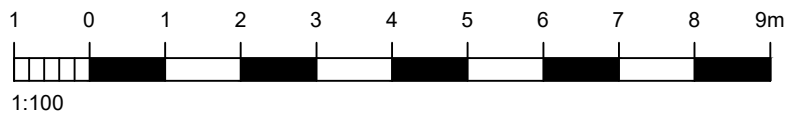



SIDE ELEVATION  
[east] 1:100



SIDE ELEVATION  
[east] 1:100




REAR ELEVATION & BARN SECTION  
[south] 1:100

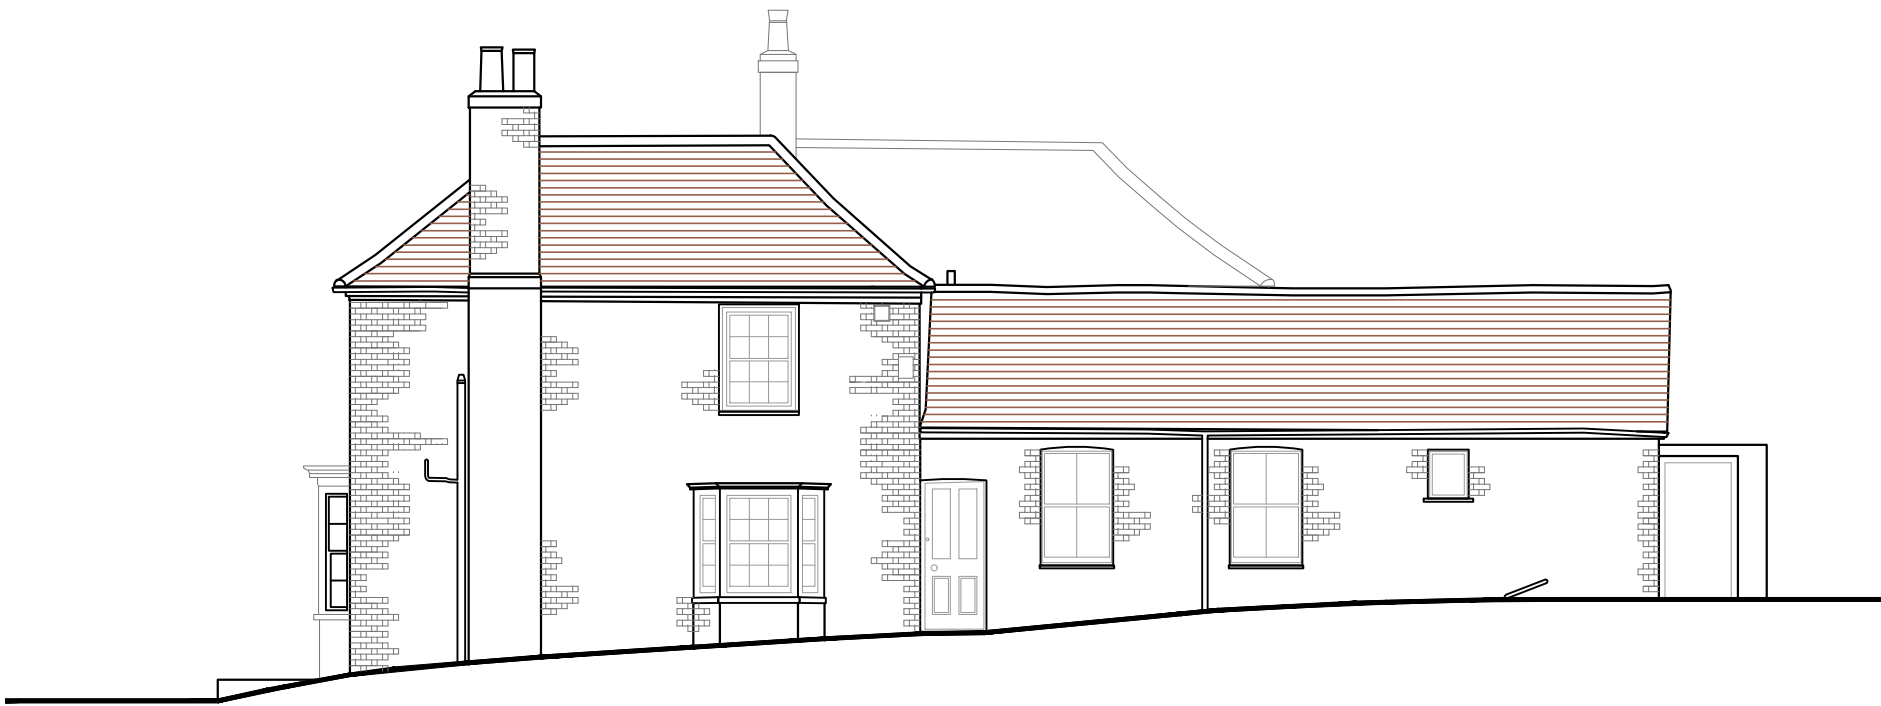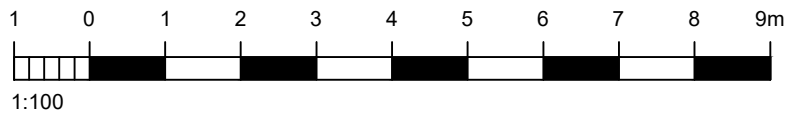



SIDE ELEVATION  
[west] 1:100



SIDE ELEVATION  
[west] 1:100

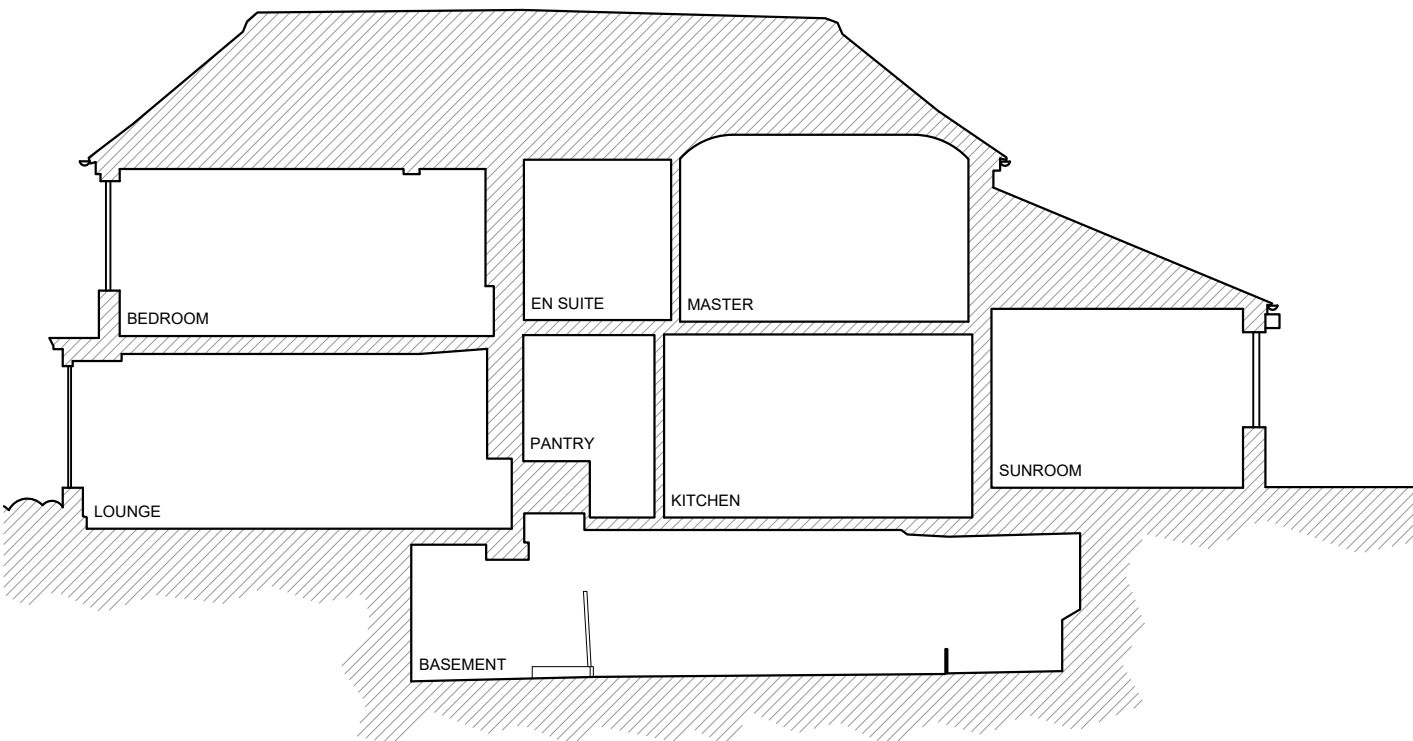

SECTION A  
1:100

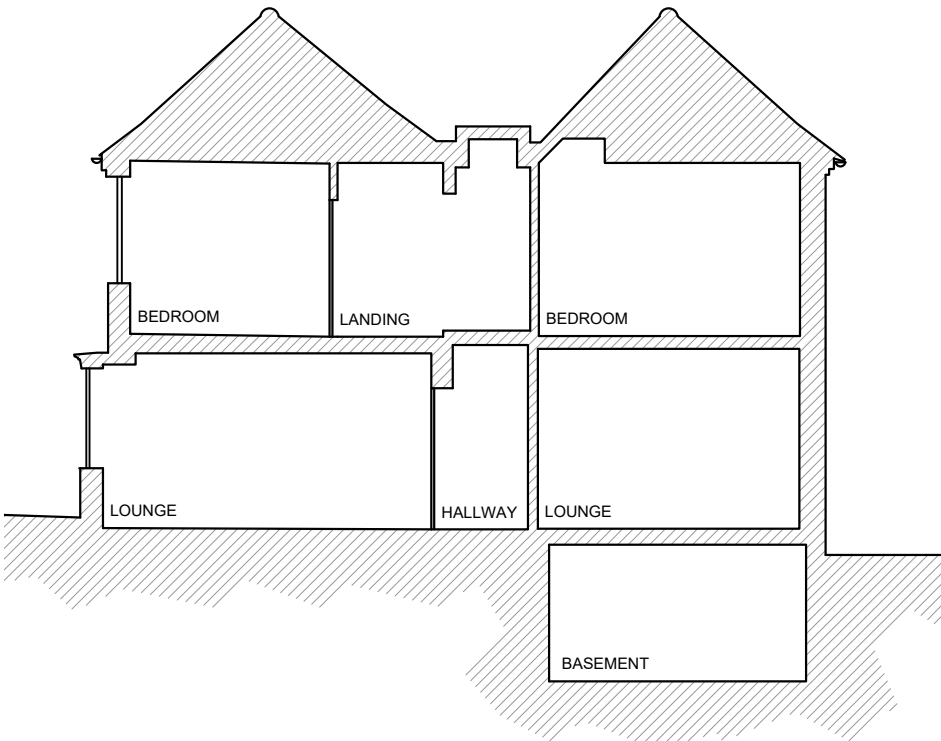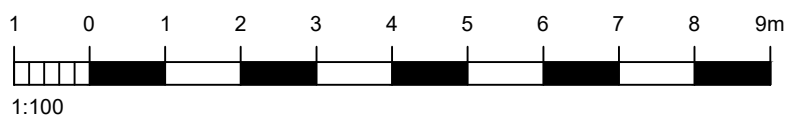

SECTION B  
1:100



GENERAL NOTES

Dimensions to be checked on site before commencing work. Any discrepancies shall be reported to the architect immediately.

Do not scale from these drawings except for planning purposes. Use figured dimensions only.

ACCOMPANYING DOCUMENTATION


All details shown on Helyer Davies Architects drawings are to be read in conjunction with the project specification and other consultants drawings and details.



SITE LOCATION PLAN

1:1250

Ordnance Survey (c) Crown Copyright 2024.  
All rights reserved. Licence number 100022432

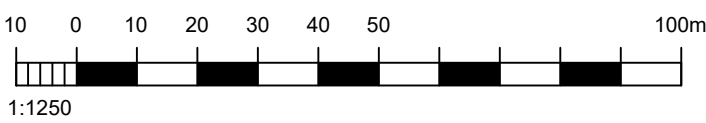

| REV | DATE | AMENDMENT | DRAWN |
|-----|------|-----------|-------|
|     |      |           |       |

**H** Helyer Davies Architects

www.hdarchitects.co.uk  
mail@hdarchitects.co.uk  
01243 370 715

Unit 1 The Old Flour Mill - Queen St  
Emsworth - PO10 7BJ

PROJECT

THE CROOKED HOUSE, 21 QUEEN STREET  
EMSWORTH, HAMPSHIRE, PO10 7BJ

DRAWING

EXISTING ELEVATIONS - HOUSE  
EXISTING SECTIONS - HOUSE

SCALE

As noted @A1

DATE

Apr-25

DRAWN

PP

DRAWING No.

24130 - 003

REV