

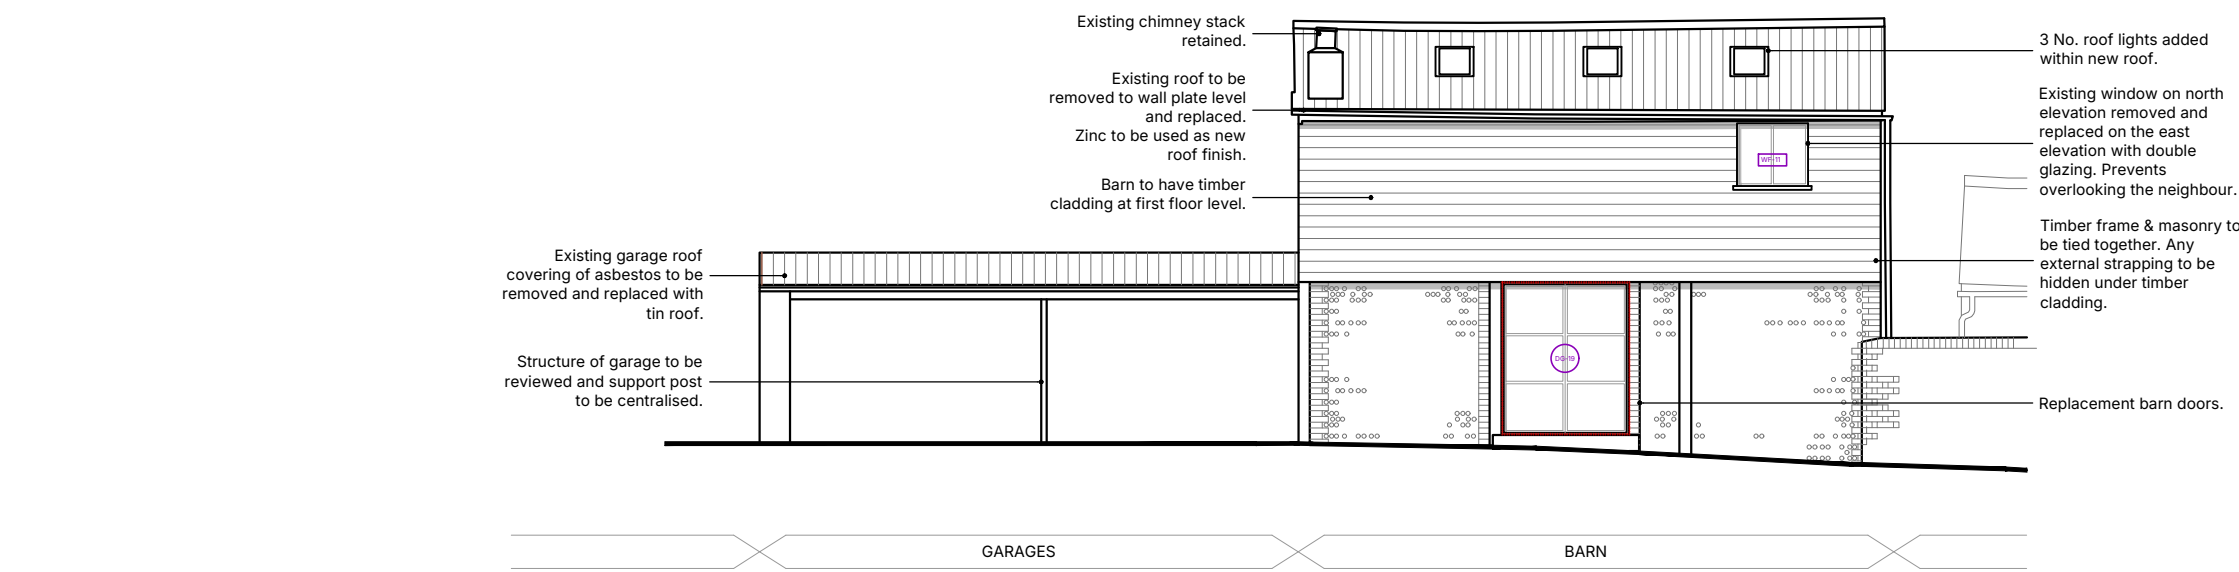


THE CROOKED HOUSE, 21 QUEEN STREET, EMSWORTH
PROPOSED

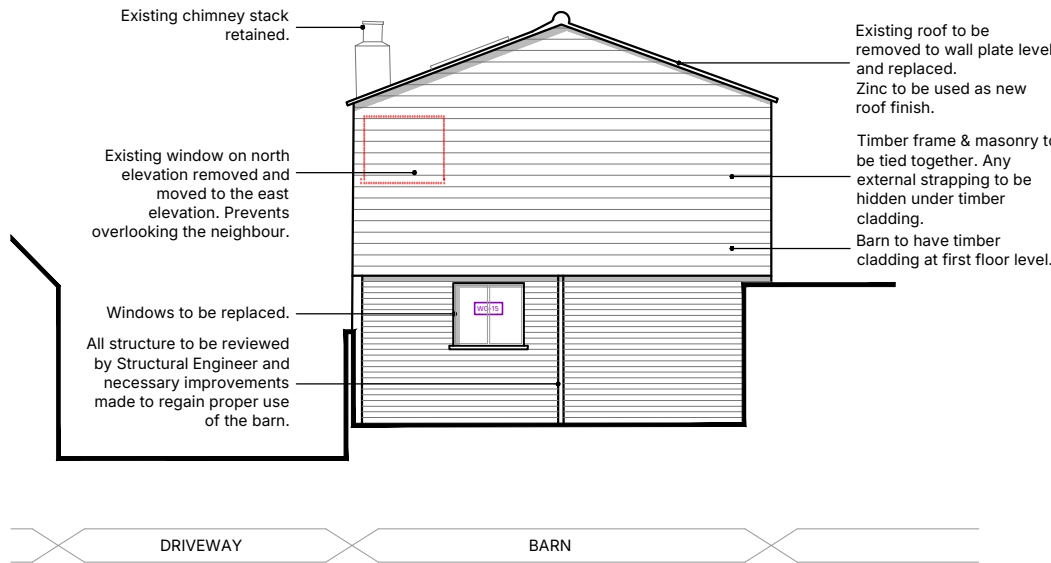



FRONT ELEVATION
[east] 1:100

 



SIDE ELEVATION
[north] 1:100



FRONT ELEVATION
[west] 1:100

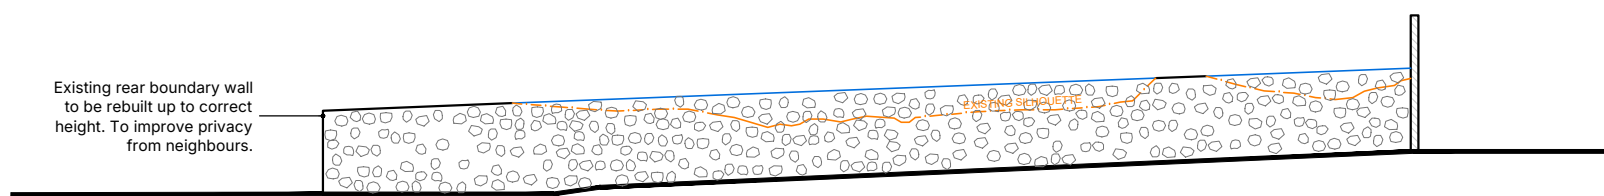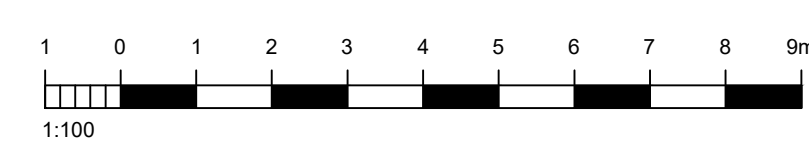


REAR BOUNDARY WALL
[north] 1:100

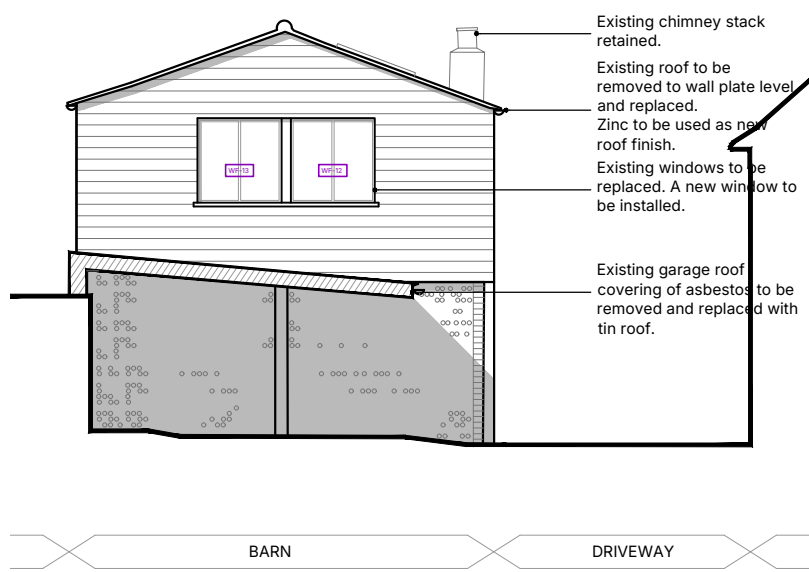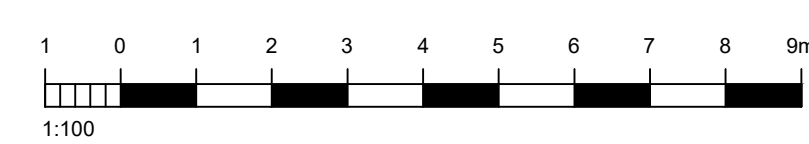

SIDE ELEVATION
[south] 1:100




SECTION C
1:100

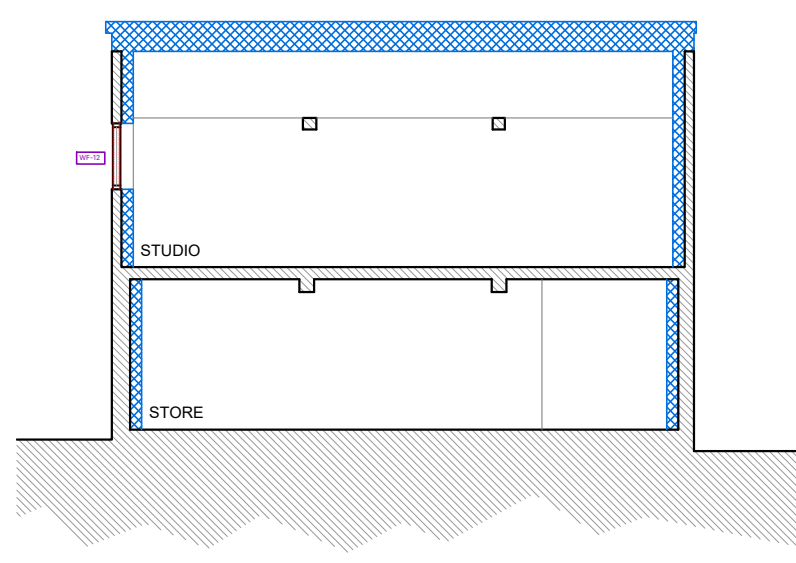


SECTION D
1:100




REAR ELEVATION
[east] 1:100

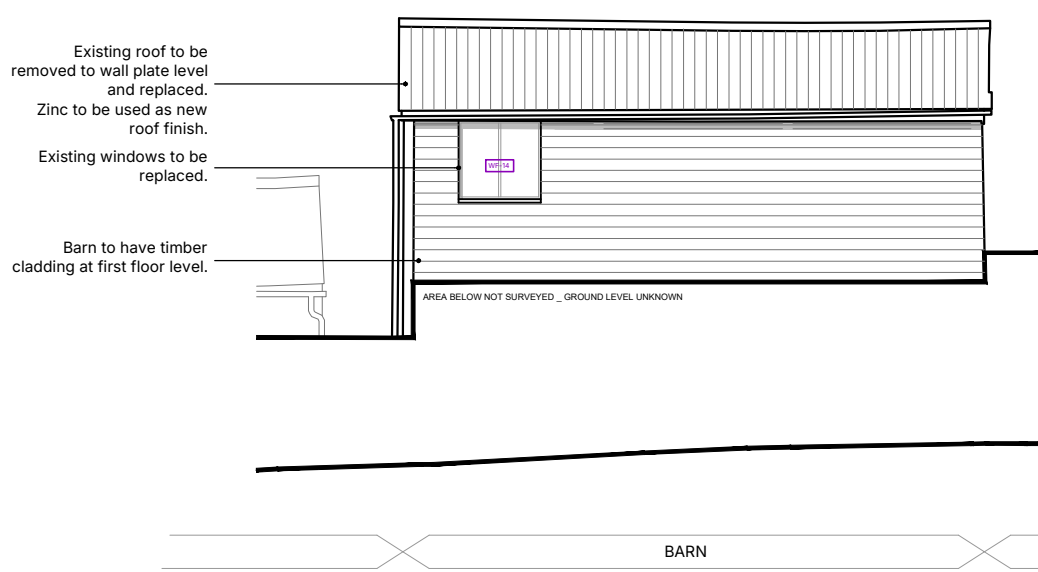


REAR ELEVATION
[west] 1:100

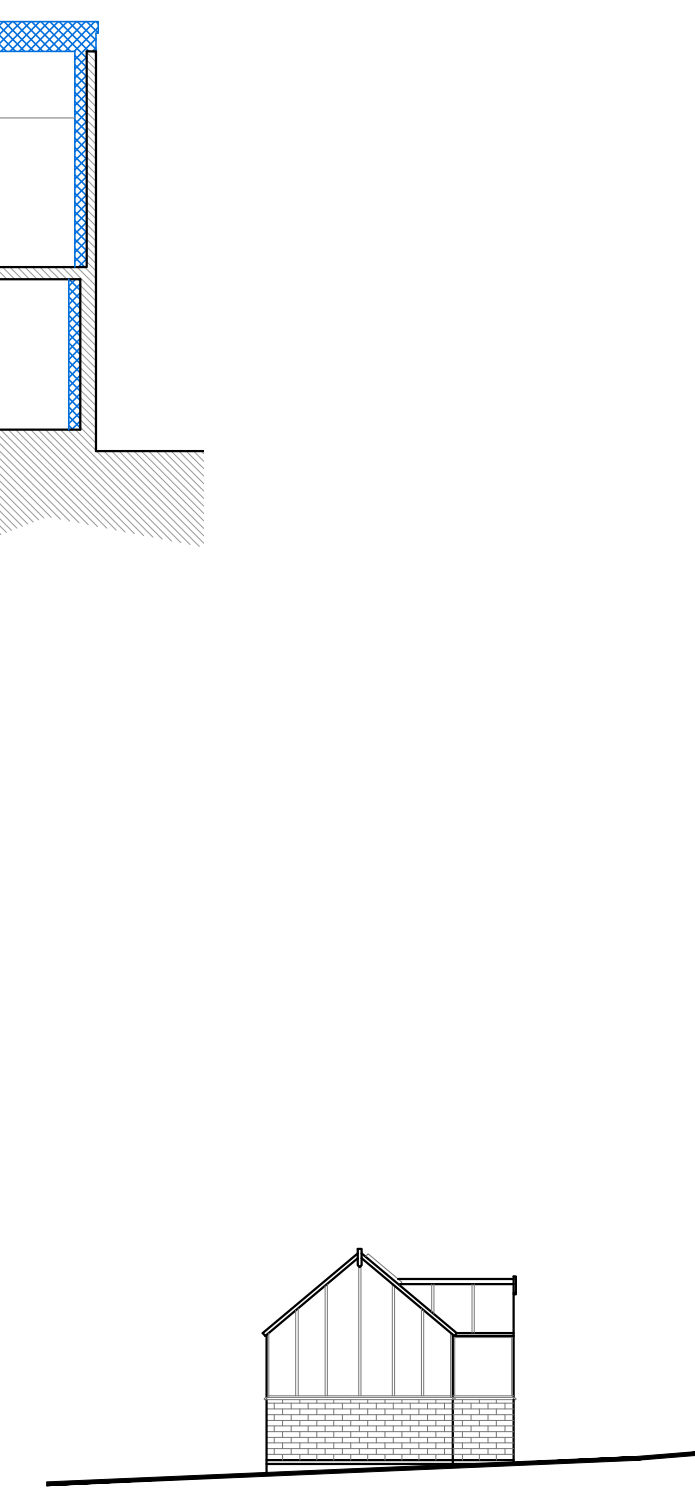

SIDE ELEVATION
[north] 1:100

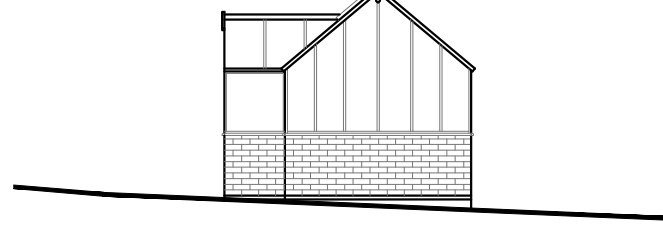

SIDE ELEVATION
[south] 1:100

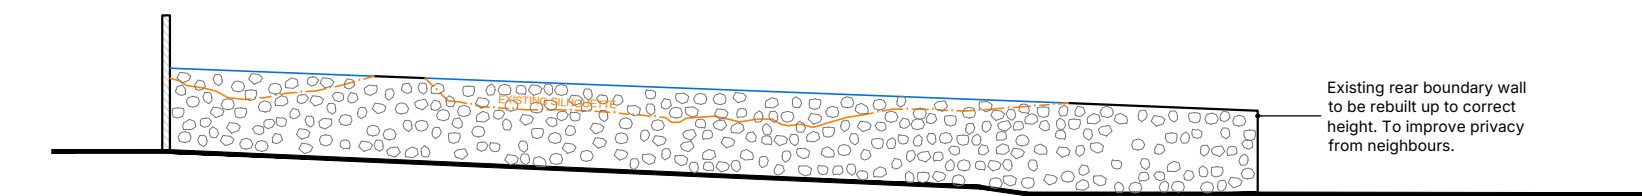

REAR BOUNDARY WALL
[south] 1:100



GENERAL NOTES

Dimensions to be checked on site before commencing work. Any discrepancies shall be reported to the architect immediately.

Do not scale from these drawings except for planning purposes. Use figured dimensions only.


ACCOMPANYING DOCUMENTATION

All details shown on Helyer Davies Architects drawings are to be read in conjunction with the project specification and other consultants drawings and details.




BLOCK PLAN
1:500

Ordnance Survey (c) Crown Copyright 2024.
All rights reserved. Licence number 100022432

 


Key

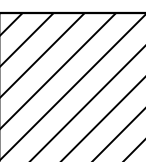

Existing



Demolished

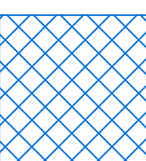

Proposed

REV	DATE	AMENDMENT	DRAWN

Helyer Davies Architects

www.hdarchitects.co.uk
mail@hdarchitects.co.uk
01243 370 715

Unit 1 The Old Flour Mill - Queen St
Emsworth - PO10 7BT

PROJECT

THE CROOKED HOUSE, 21 QUEEN STREET
EMSWORTH, HAMPSHIRE, PO10 7BJ

DRAWING

PROPOSED ELEVATIONS - GARAGE
PROPOSED SECTIONS - GARAGE

SCALE

As noted @A1

DATE

Apr-25

DRAWN

PP

DRAWING No.

24130 - 011

REV