




Existing Elevations

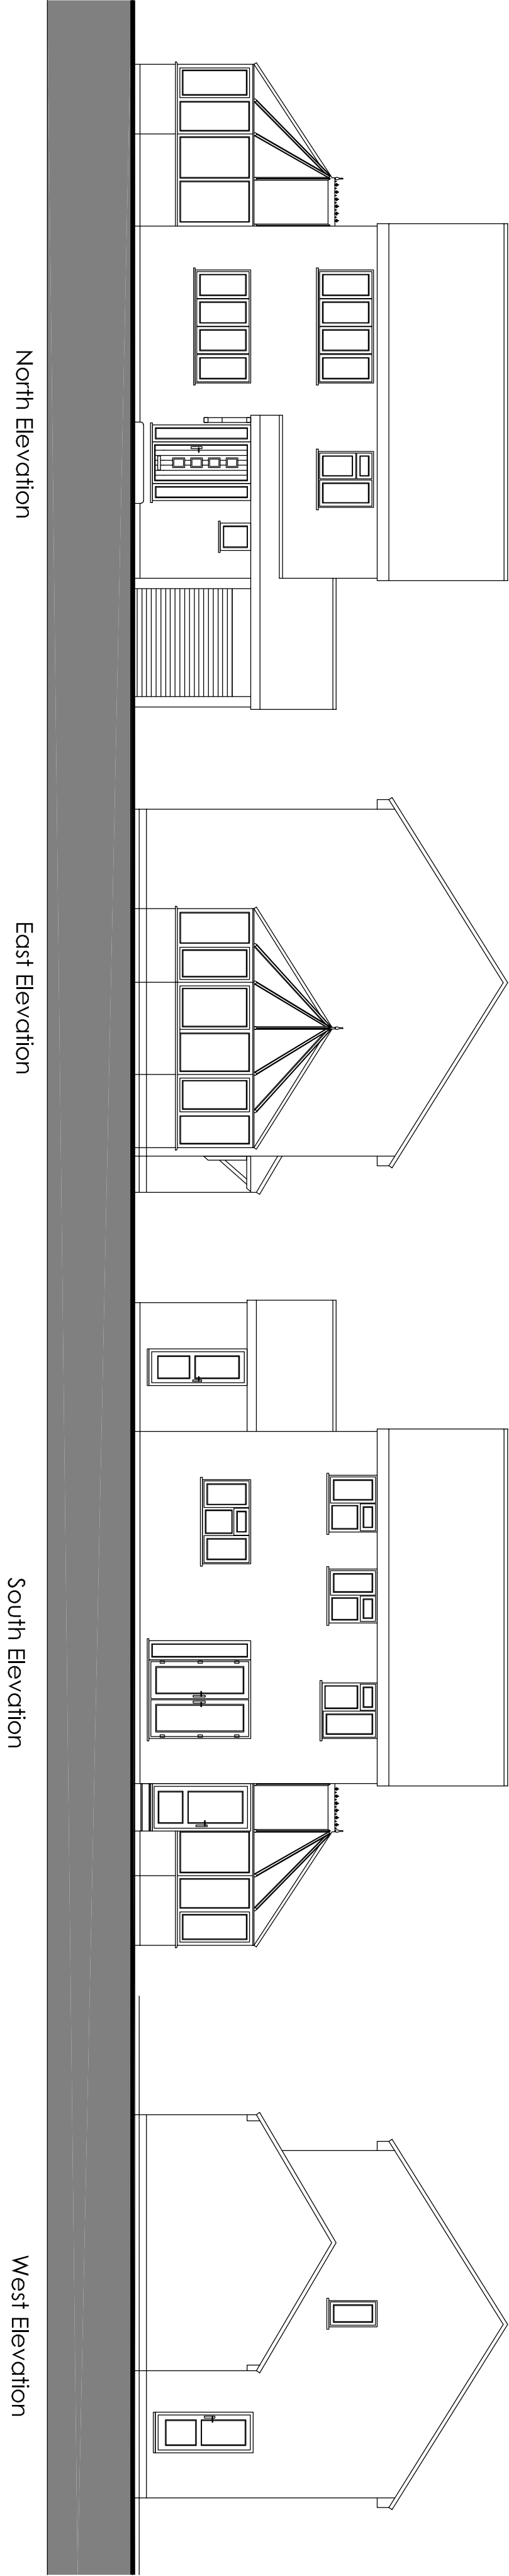


Existing Floor Plans

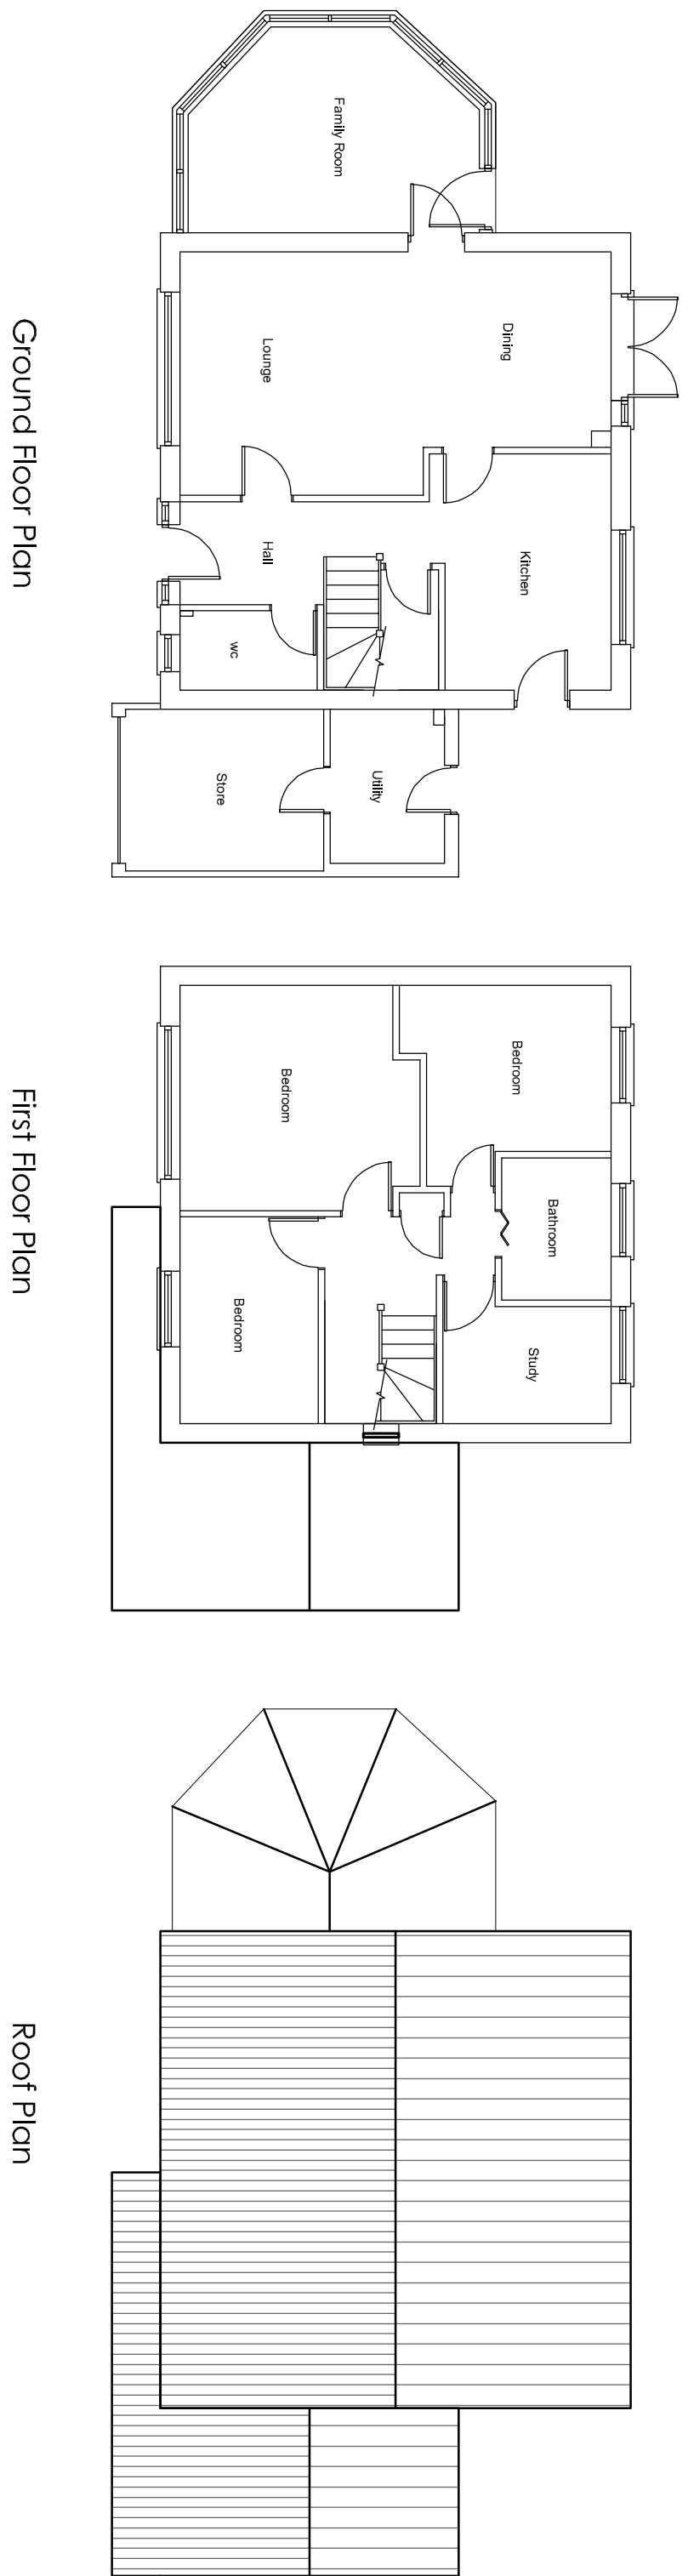




Proposed Floor Plans

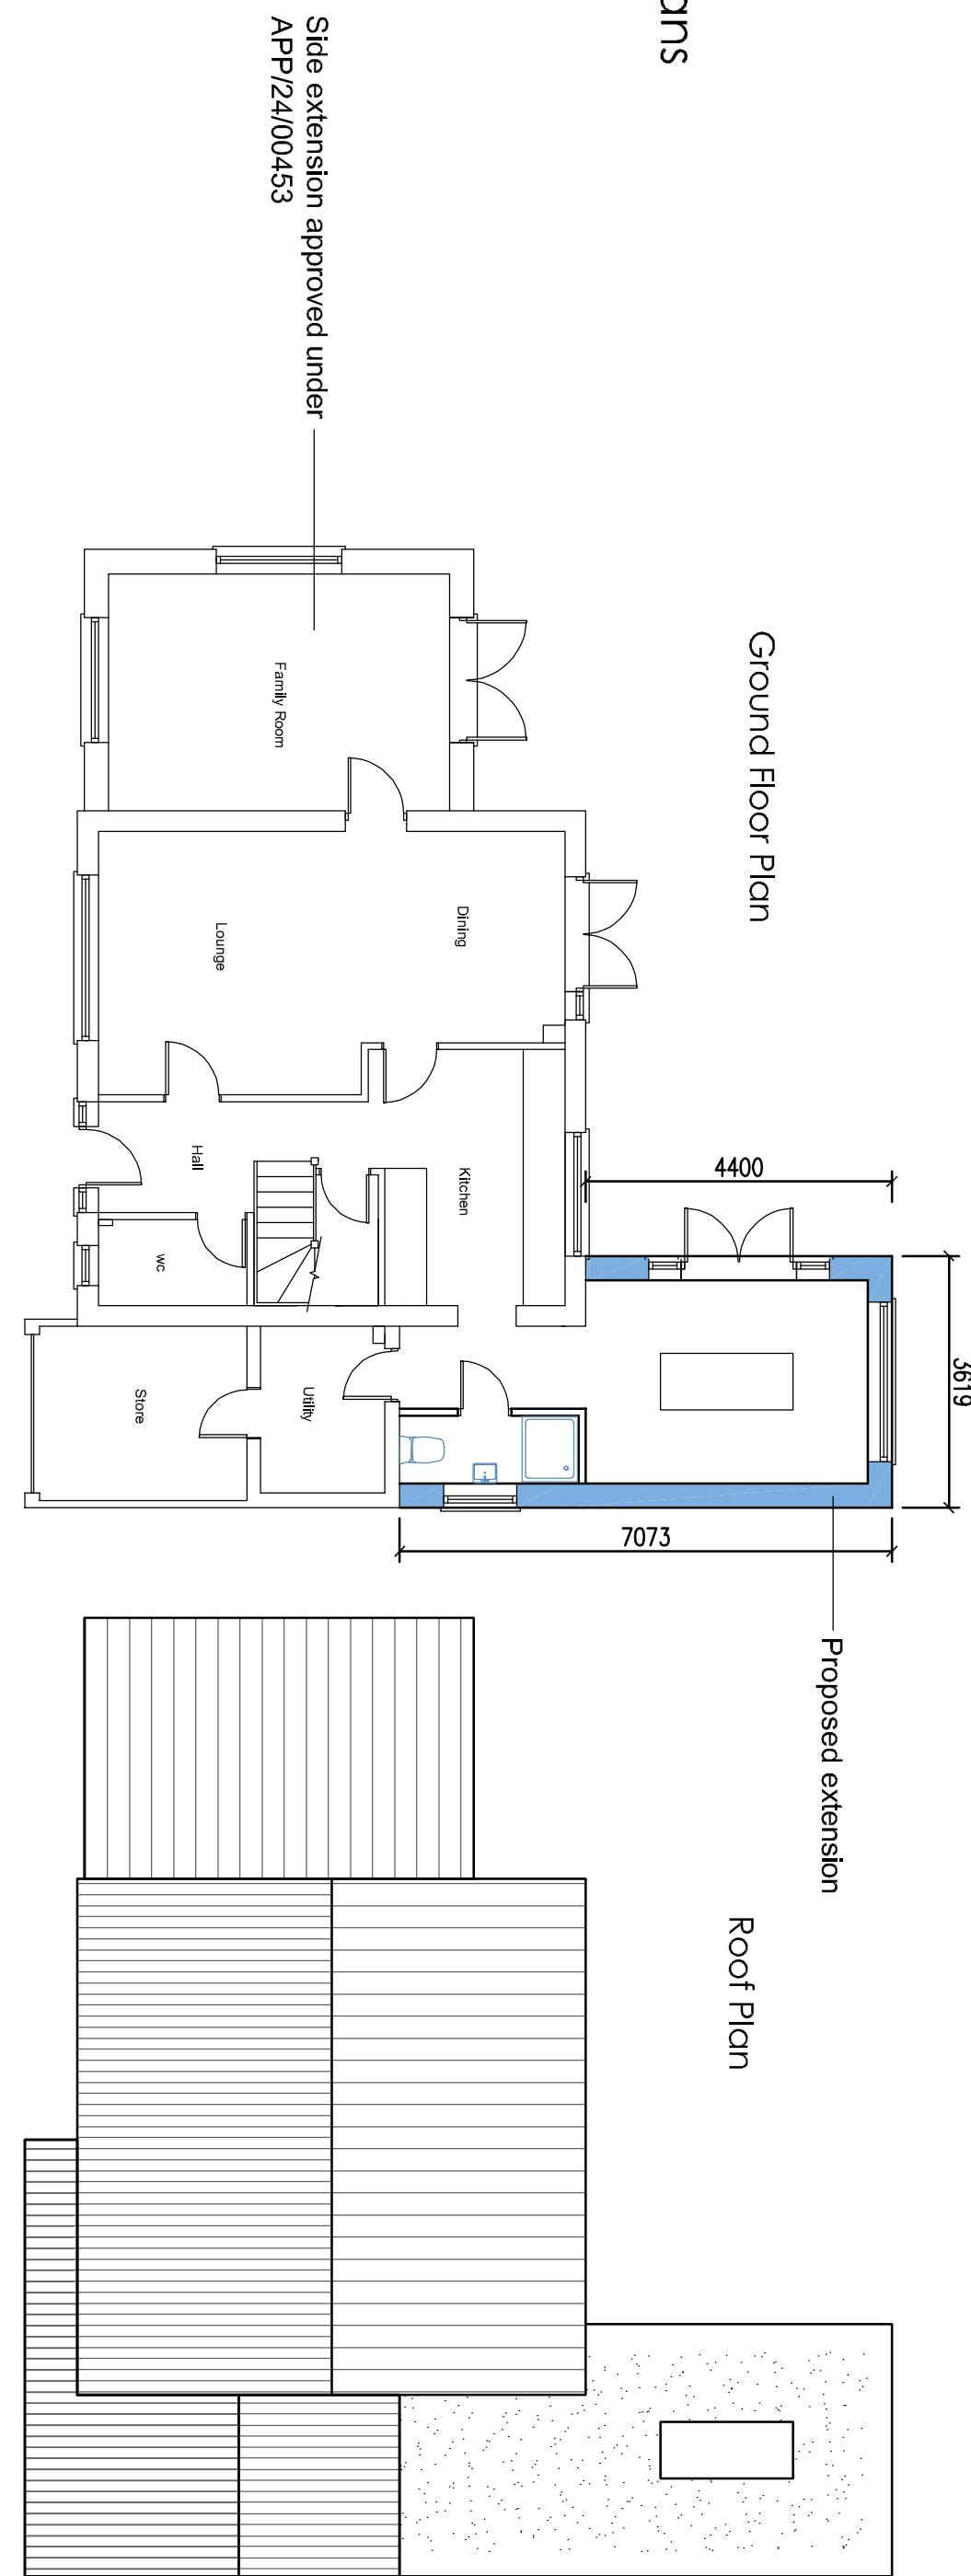

Proposed Elevations

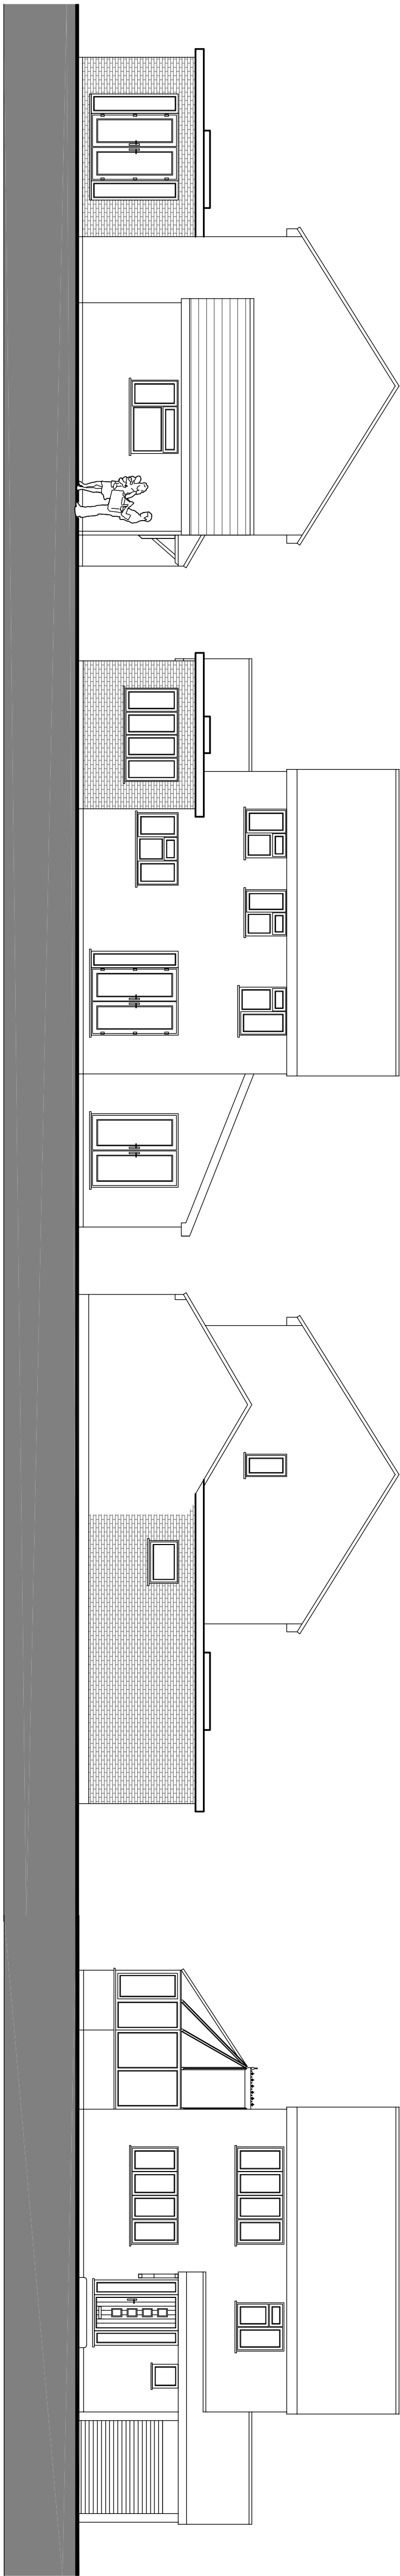

Proposed Single Storey Rear / Side Extension

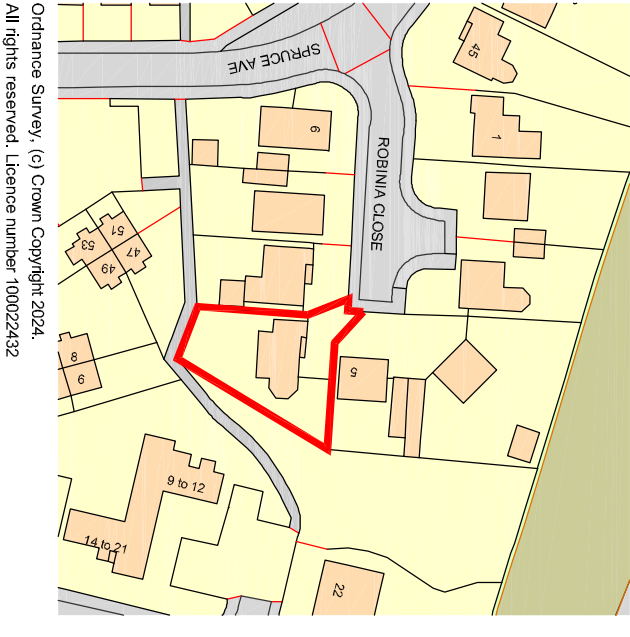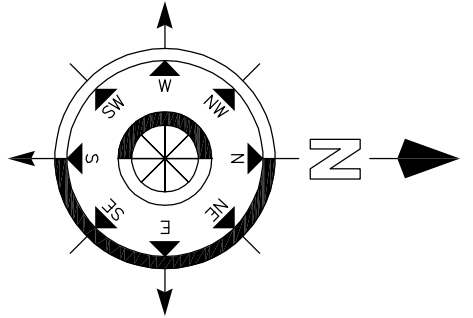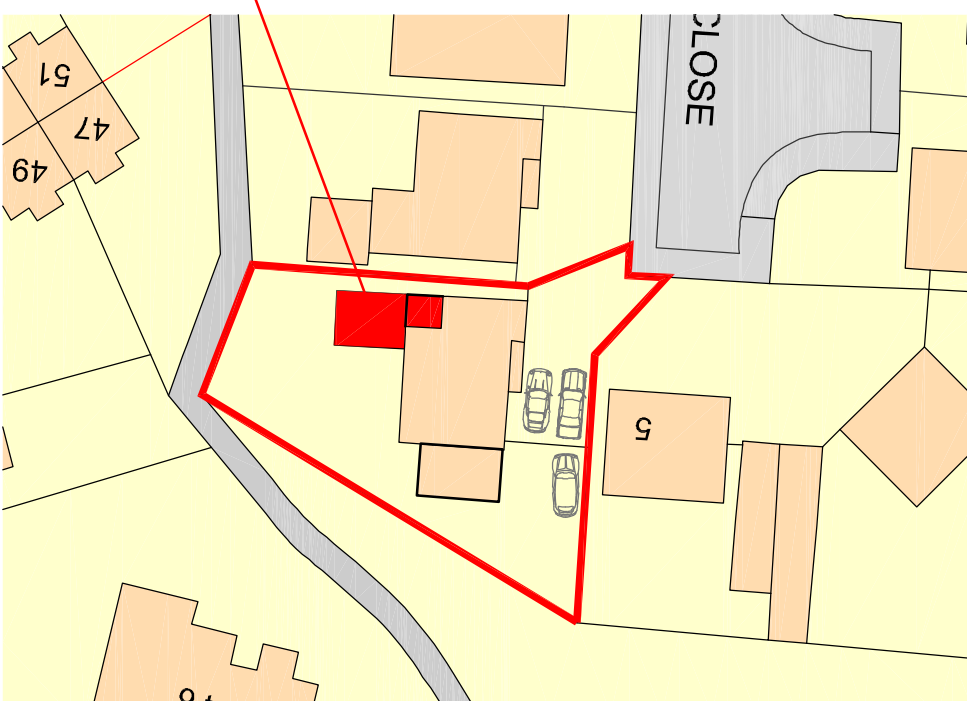

Scale in Metres
0 1 2 3 4 5 for 1:100

Materials to match existing

Chris Flint Associates Ltd

CHARTERED SURVEYORS - PROJECT MANAGERS
DEVELOPMENT CONSULTANTS

Mr & Mrs J Salton

6 Robinia Close

Waterlooville

Project :

Mr & Mrs J Salton

6 Robinia Close

Waterlooville

Drawing Title :

Proposed Single Storey Rear / Side Extension

Drawn By

01/03/25

A1

Sheet Size

Approved By

Date

CFA

FULL

01

02

1-100

PLANNING

BEECHWOOD - 20 QUEENS ROAD - WATERLOOVILLE - PO7 3SR

tel: 023 92 43484 fax: 023 92 38854

Email: chrisflintassociates@gmail.com