



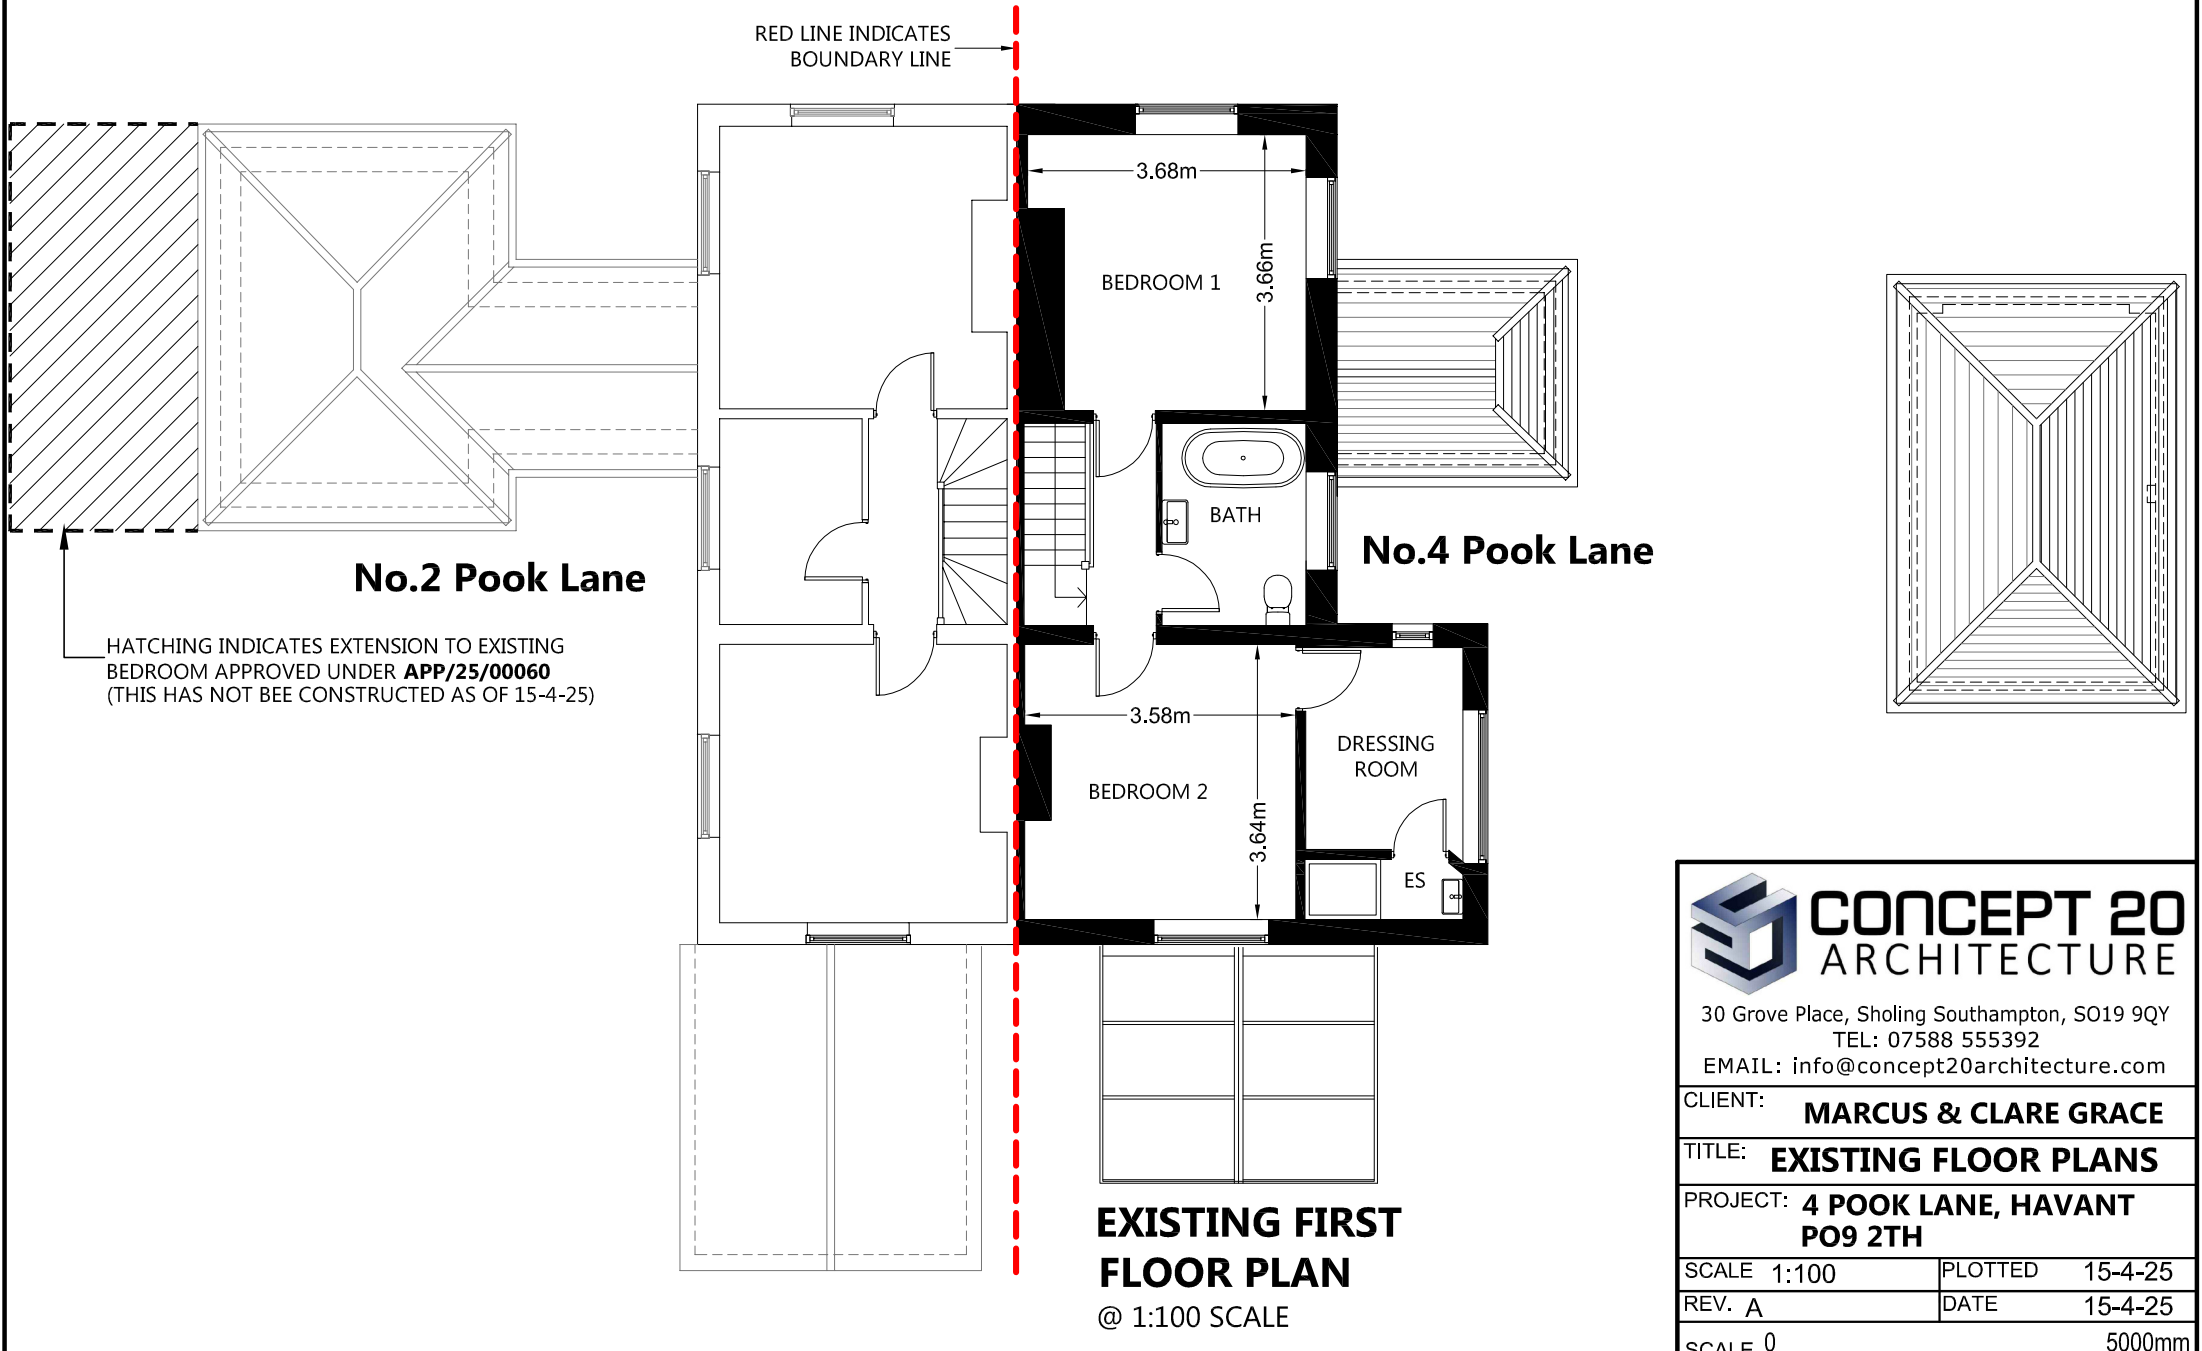

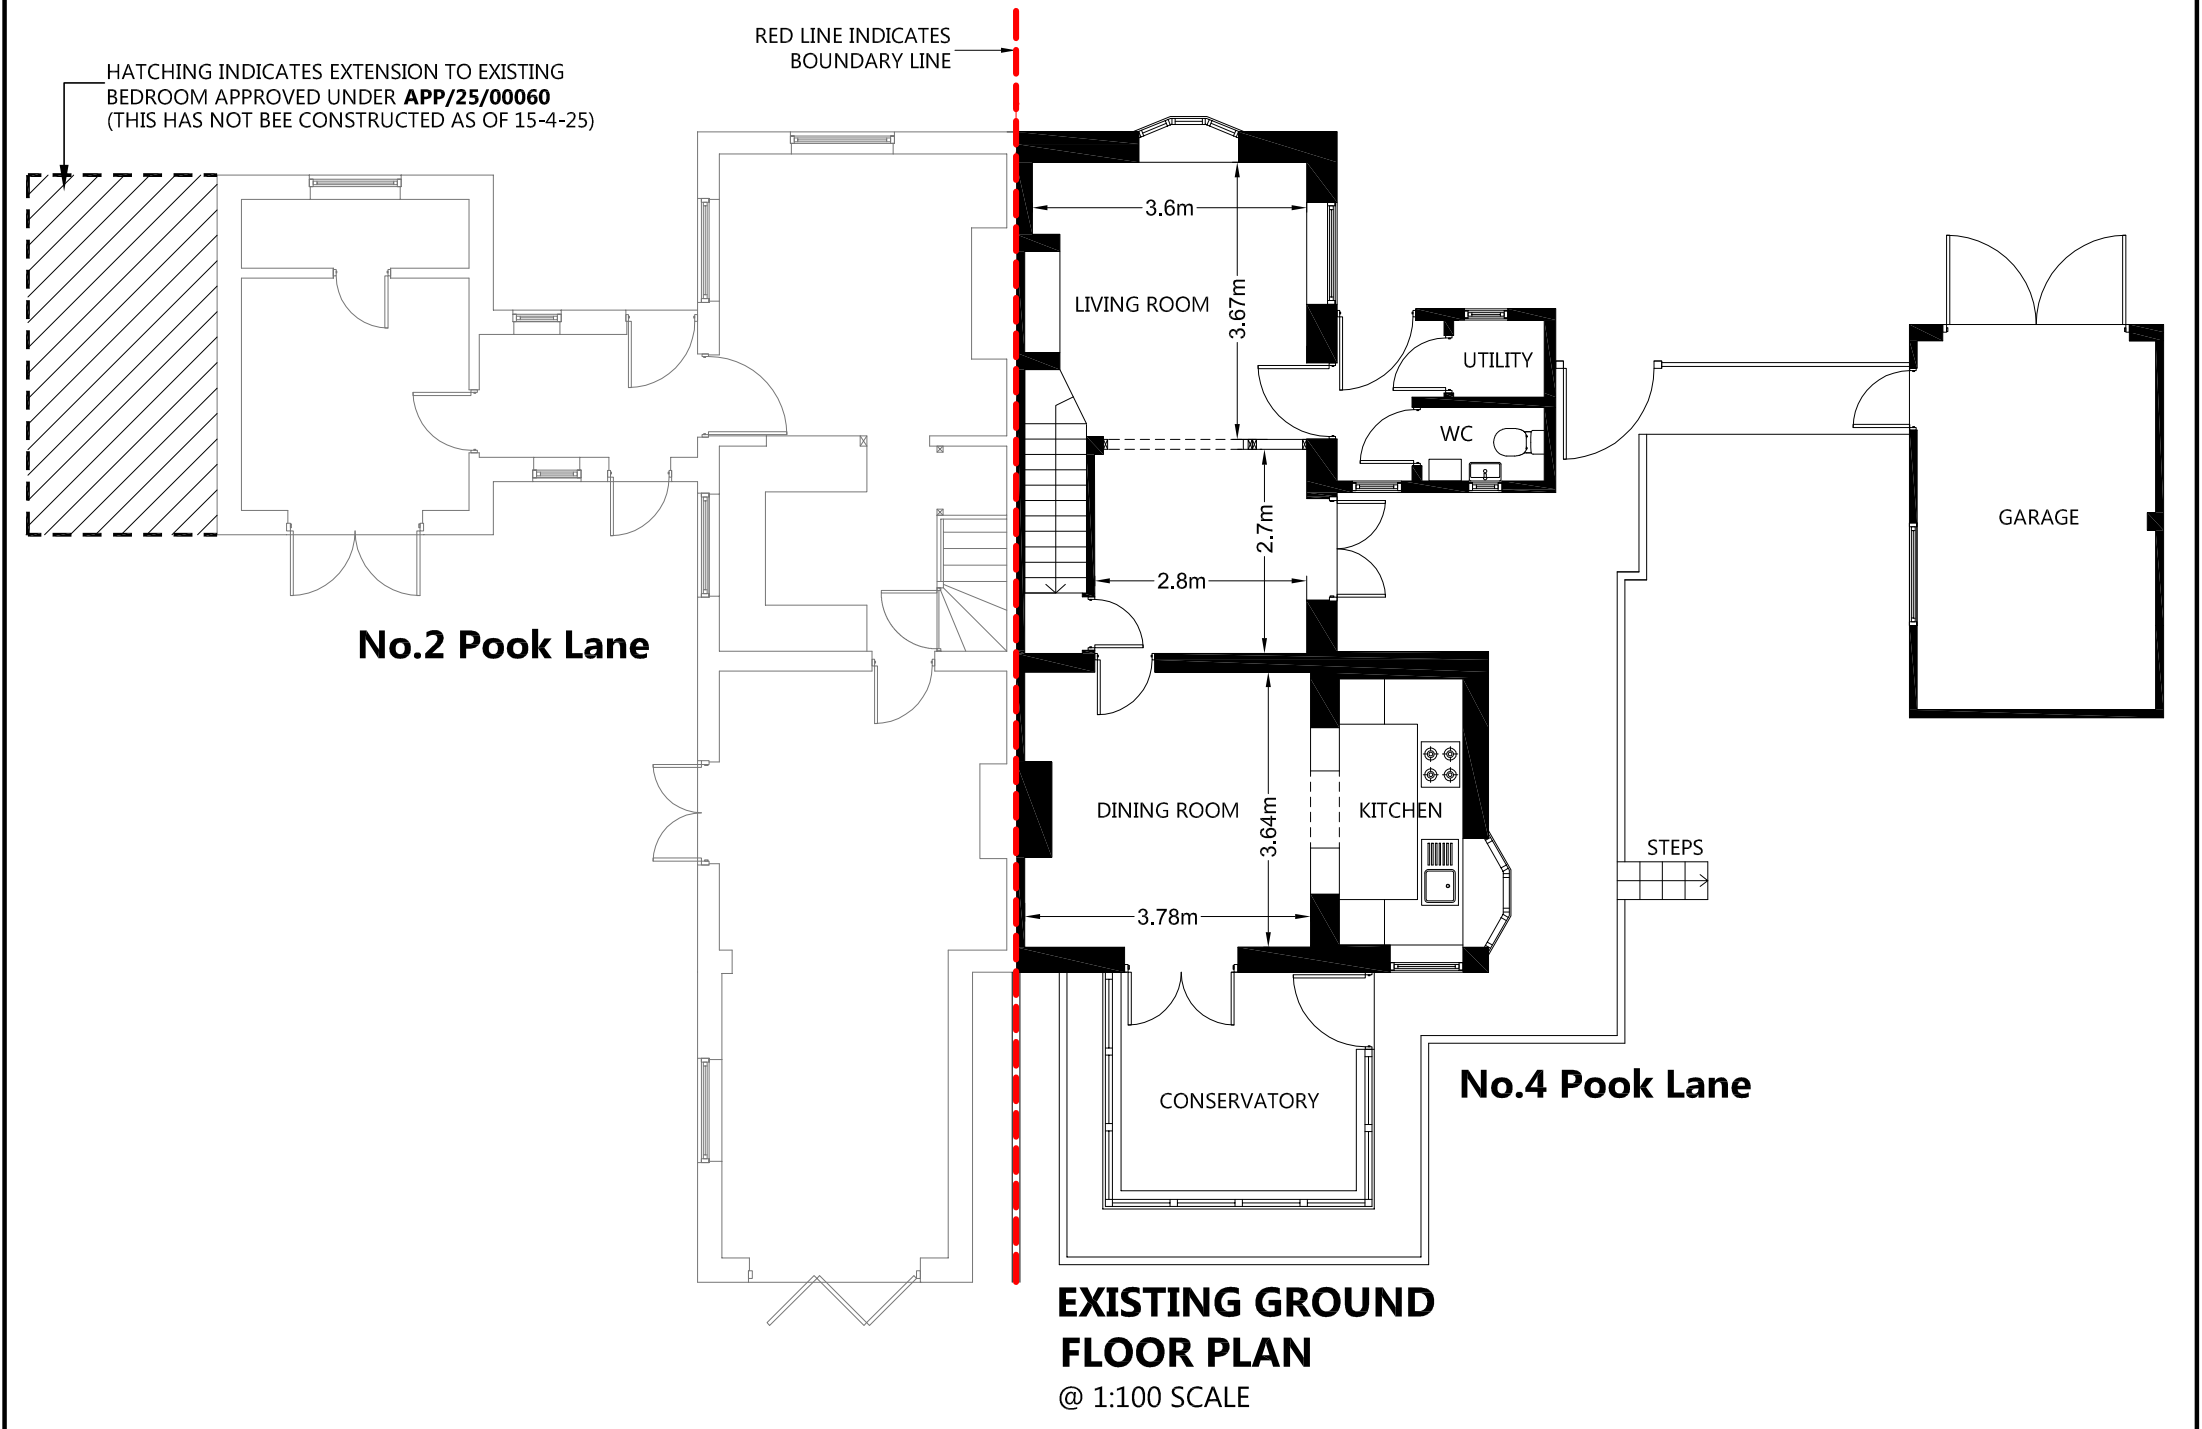

CONCEPT 20
ARCHITECTURE

30 Grove Place, Sholing Southampton, SO19 9QY
TEL: 07588 555392
EMAIL: info@concept20architecture.com

CLIENT: **MARCUS & CLARE GRACE**

TITLE: **EXISTING FLOOR PLANS**

PROJECT: **4 POOK LANE, HAVANT
PO9 2TH**

SCALE 1:100	PLOTTED 15-4-25
REV. A	DATE 15-4-25

SCALE 0 5000mm
1:100
@ A3

PURPOSE OF ISSUE:

☐ information ☒ approval ☐ tender

DWG NO. **24-015-02REVA**

PLANNING SUBMISSION