





Scale 1:1250

0 50000 100000

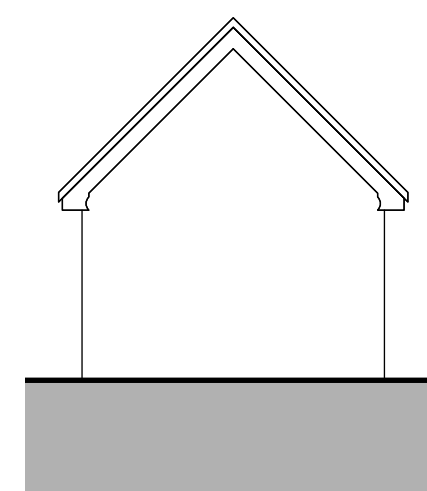


**GARAGE REAR
ELEVATION 1:100**

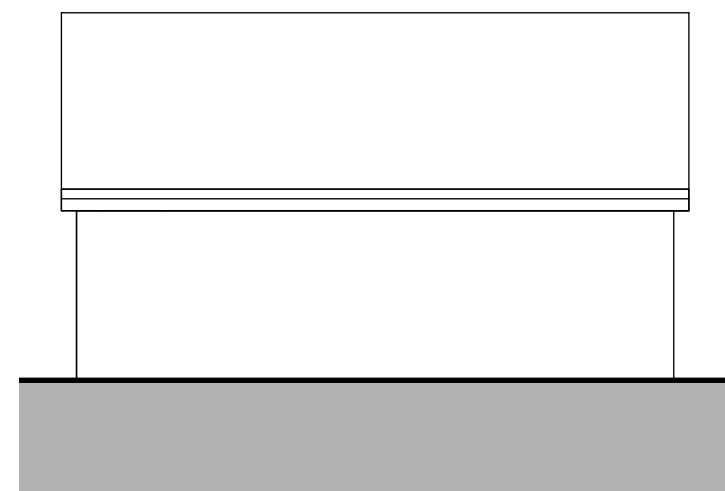


GARAGE SIDE ELEVATION 1:100



**GARAGE FLOOR
PLAN 1:100**

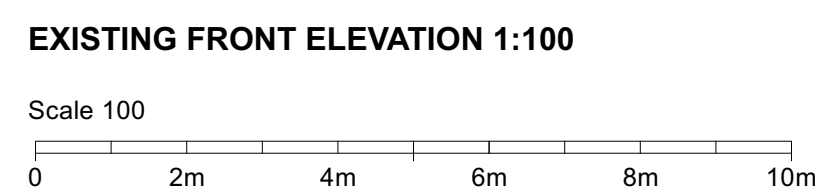

EXISTING FRONT ELEVATION 1:100

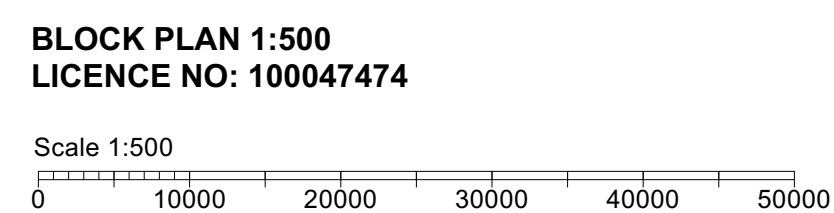

Scale 1:500

0 10000 20000 30000 40000 50000

(ITEMS HIGHLIGHTED IN BLUE FORM PART OF APPLICATION PP-13886149)



EXISTING REAR ELEVATION 1:100



EXISTING SIDE ELEVATION 1:100



EXISTING GROUND FLOOR PLAN 1:100



EXISTING FIRST FLOOR PLAN 1:100

A			
B			
C			

Job Title: The Tudor House
Existing Drawings: Site Location & Block Plan
Scale: As Shown @ A1
Drg No: WATD-001-P
Drawn by: LMW
Issued to: Local Authority
Status: Planning
Date: 03.10.2024

WAT DESIGN Eastlands, Nottingham