




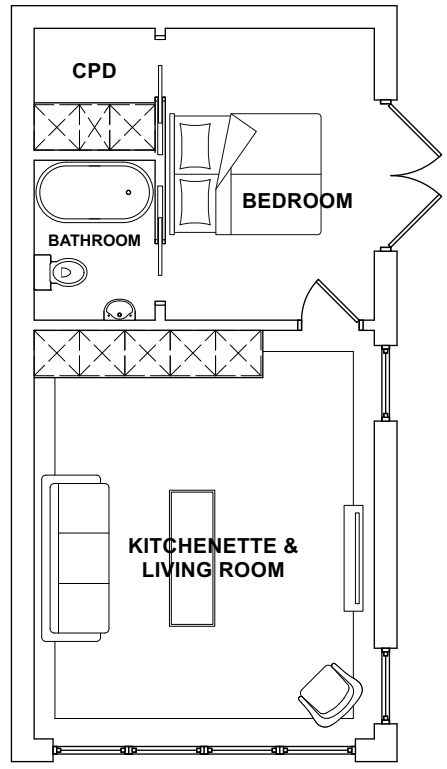


PROPOSED SITE PLAN 1:200

 


PROPOSED GROUND FLOOR PLAN 1:100

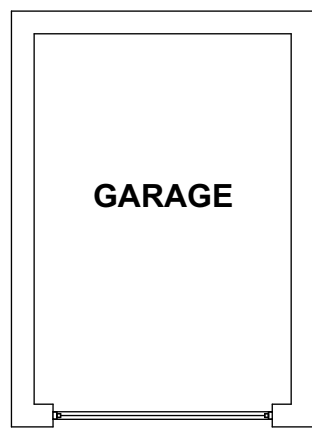


PROPOSED FLOOR PLAN 1:100 (GARAGE)

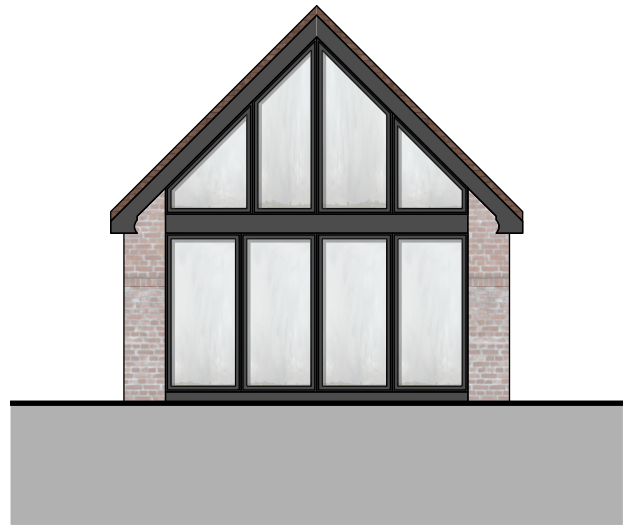


PROPOSED FRONT ELEVATION 1:100 (ANNEXE)

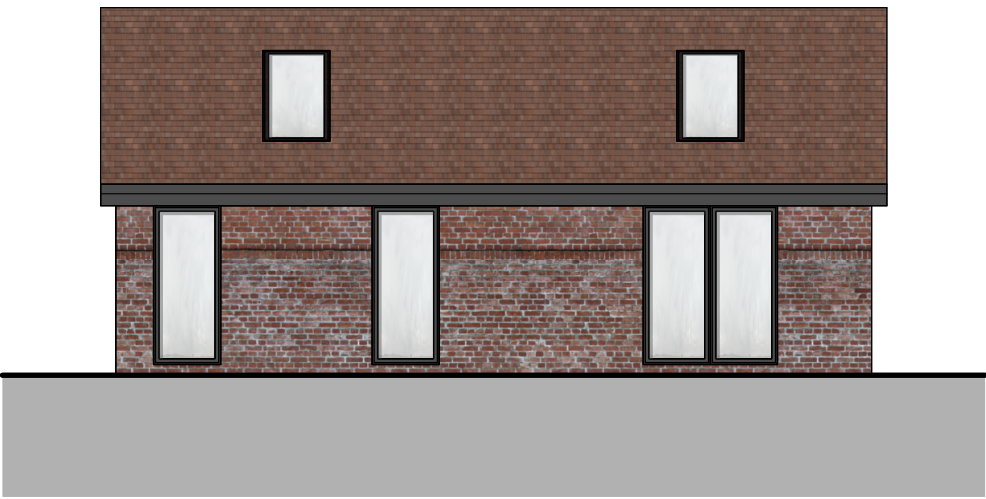


PROPOSED SIDE ELEVATION 1:100 (ANNEXE)

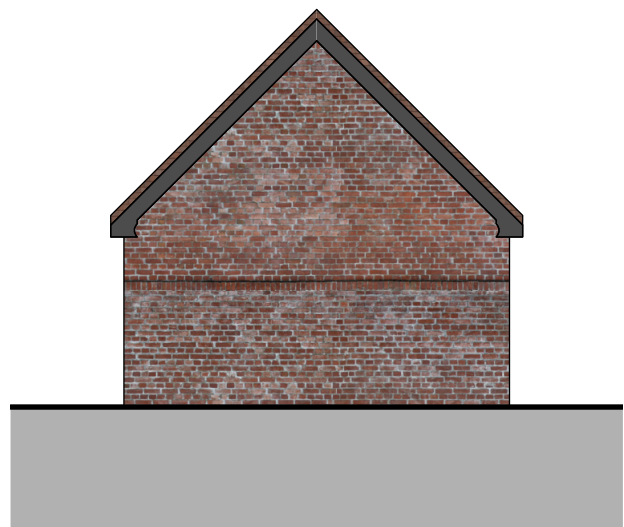


PROPOSED REAR ELEVATION 1:100 (ANNEXE)

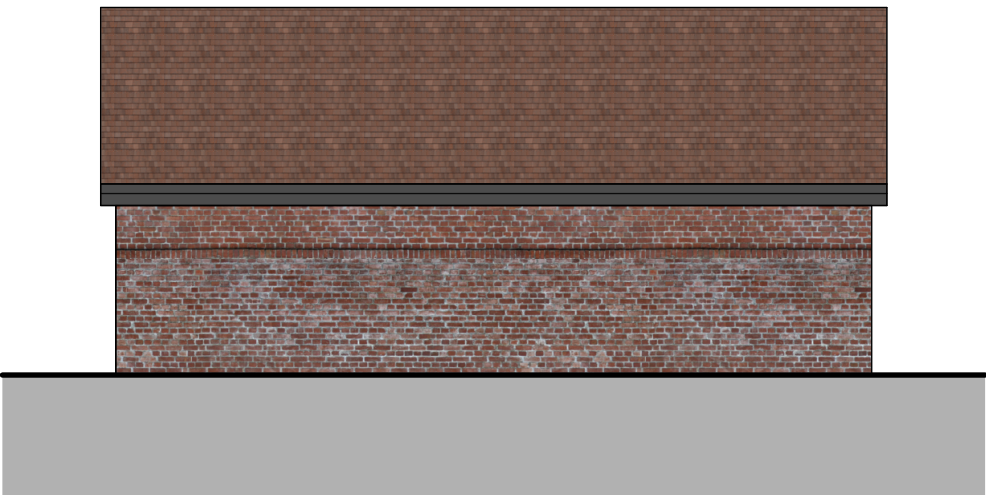


PROPOSED SIDE ELEVATION 1:100 (ANNEXE)

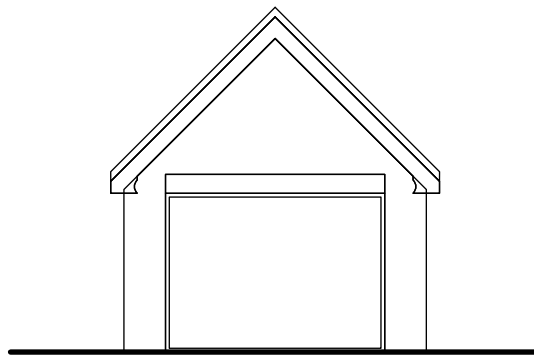


PROPOSED FRONT ELEVATION 1:100 (GARAGE)

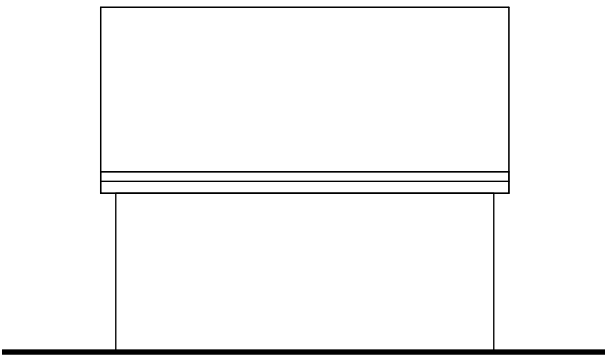


PROPOSED SIDE ELEVATION 1:100 (GARAGE)

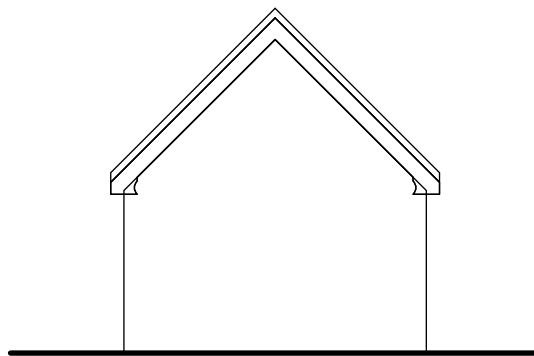

PROPOSED REAR ELEVATION 1:100 (GARAGE)

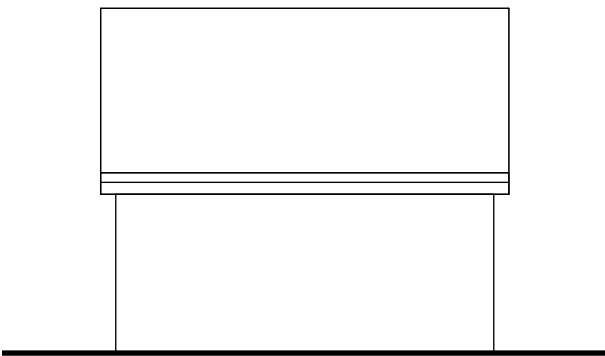

PROPOSED SIDE ELEVATION 1:100 (GARAGE)

 

Job Title: The Tudor House
Proposed Drawings: Proposed Floor Plans & Elevations
Scale: As Shown @ A1
Drg.No: WATD-002-P
Drawn by: LMW
Issued to: Local Authority
Status: Planning
Date: 03.10.2024
WATDESIGN RIBA ARCHITECT
WAT DESIGN RIBA ARCHITECT