



- ① Single ply flat roof
- ② UpVC windows and doors (sage green)
- ③ Bricks to match existing
- ④ Skylight / lantern Velux or similar product

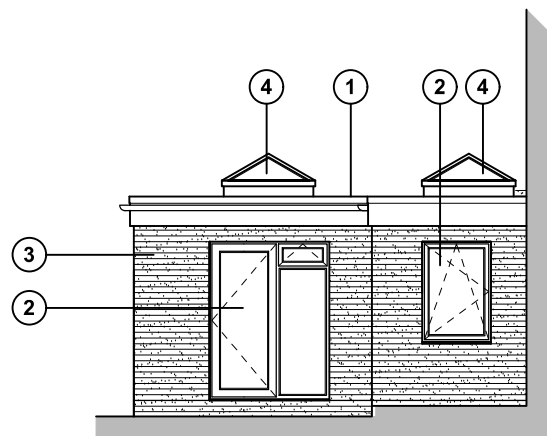

Part south  
(side) elevation

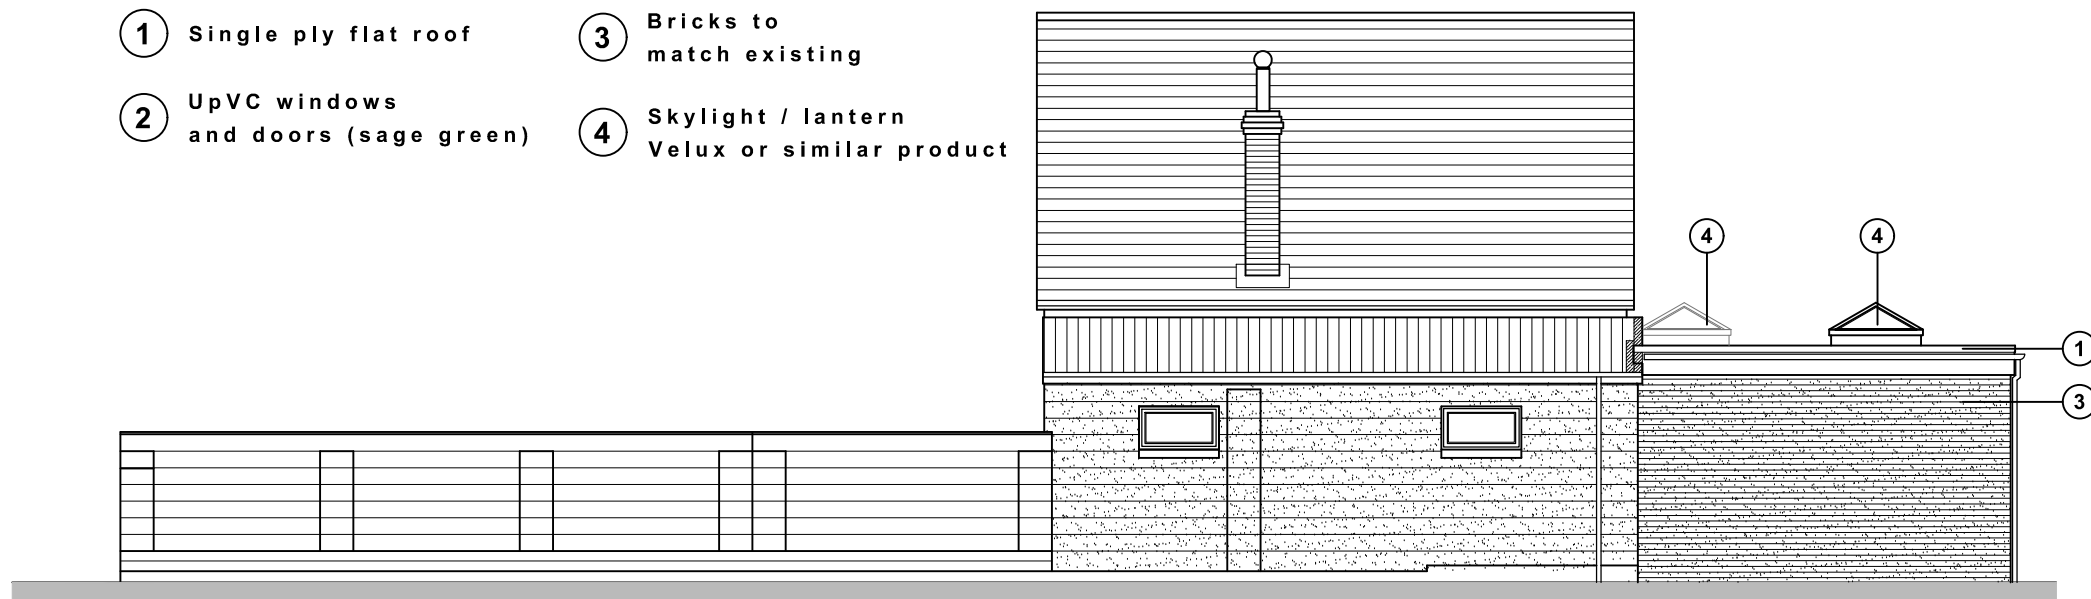


North (side) elevation



Proposed (part) ground floor plan scale 1:100



West (rear) elevation

 

|                                                                                   |                                                             |                       |                     |                                           |
|-----------------------------------------------------------------------------------|-------------------------------------------------------------|-----------------------|---------------------|-------------------------------------------|
| For<br><b>MS RICHARDSON</b>                                                       | Title<br><b>PROPOSED (PART) FLOOR PLAN &amp; ELEVATIONS</b> |                       |                     | Office Tel:<br>01243 933732               |
| Project<br><b>PROPOSED EXTENSIONS AT 145 HAVANT ROAD, HAYLING ISLAND PO11 0LE</b> | Date<br>MAR 2025                                            | Drawn<br>LL           | Scale<br>1:100 @ A3 | Checked<br>-                              |
|                                                                                   | Job Number<br>PL.890.25                                     | Drawing Number<br>-02 | Revision            |                                           |
|                                                                                   |                                                             |                       |                     | Email:<br>admin@jb-architecturedesign.com |
|                                                                                   |                                                             |                       |                     | Web:<br>www.jb-architecturedesign.com     |

