

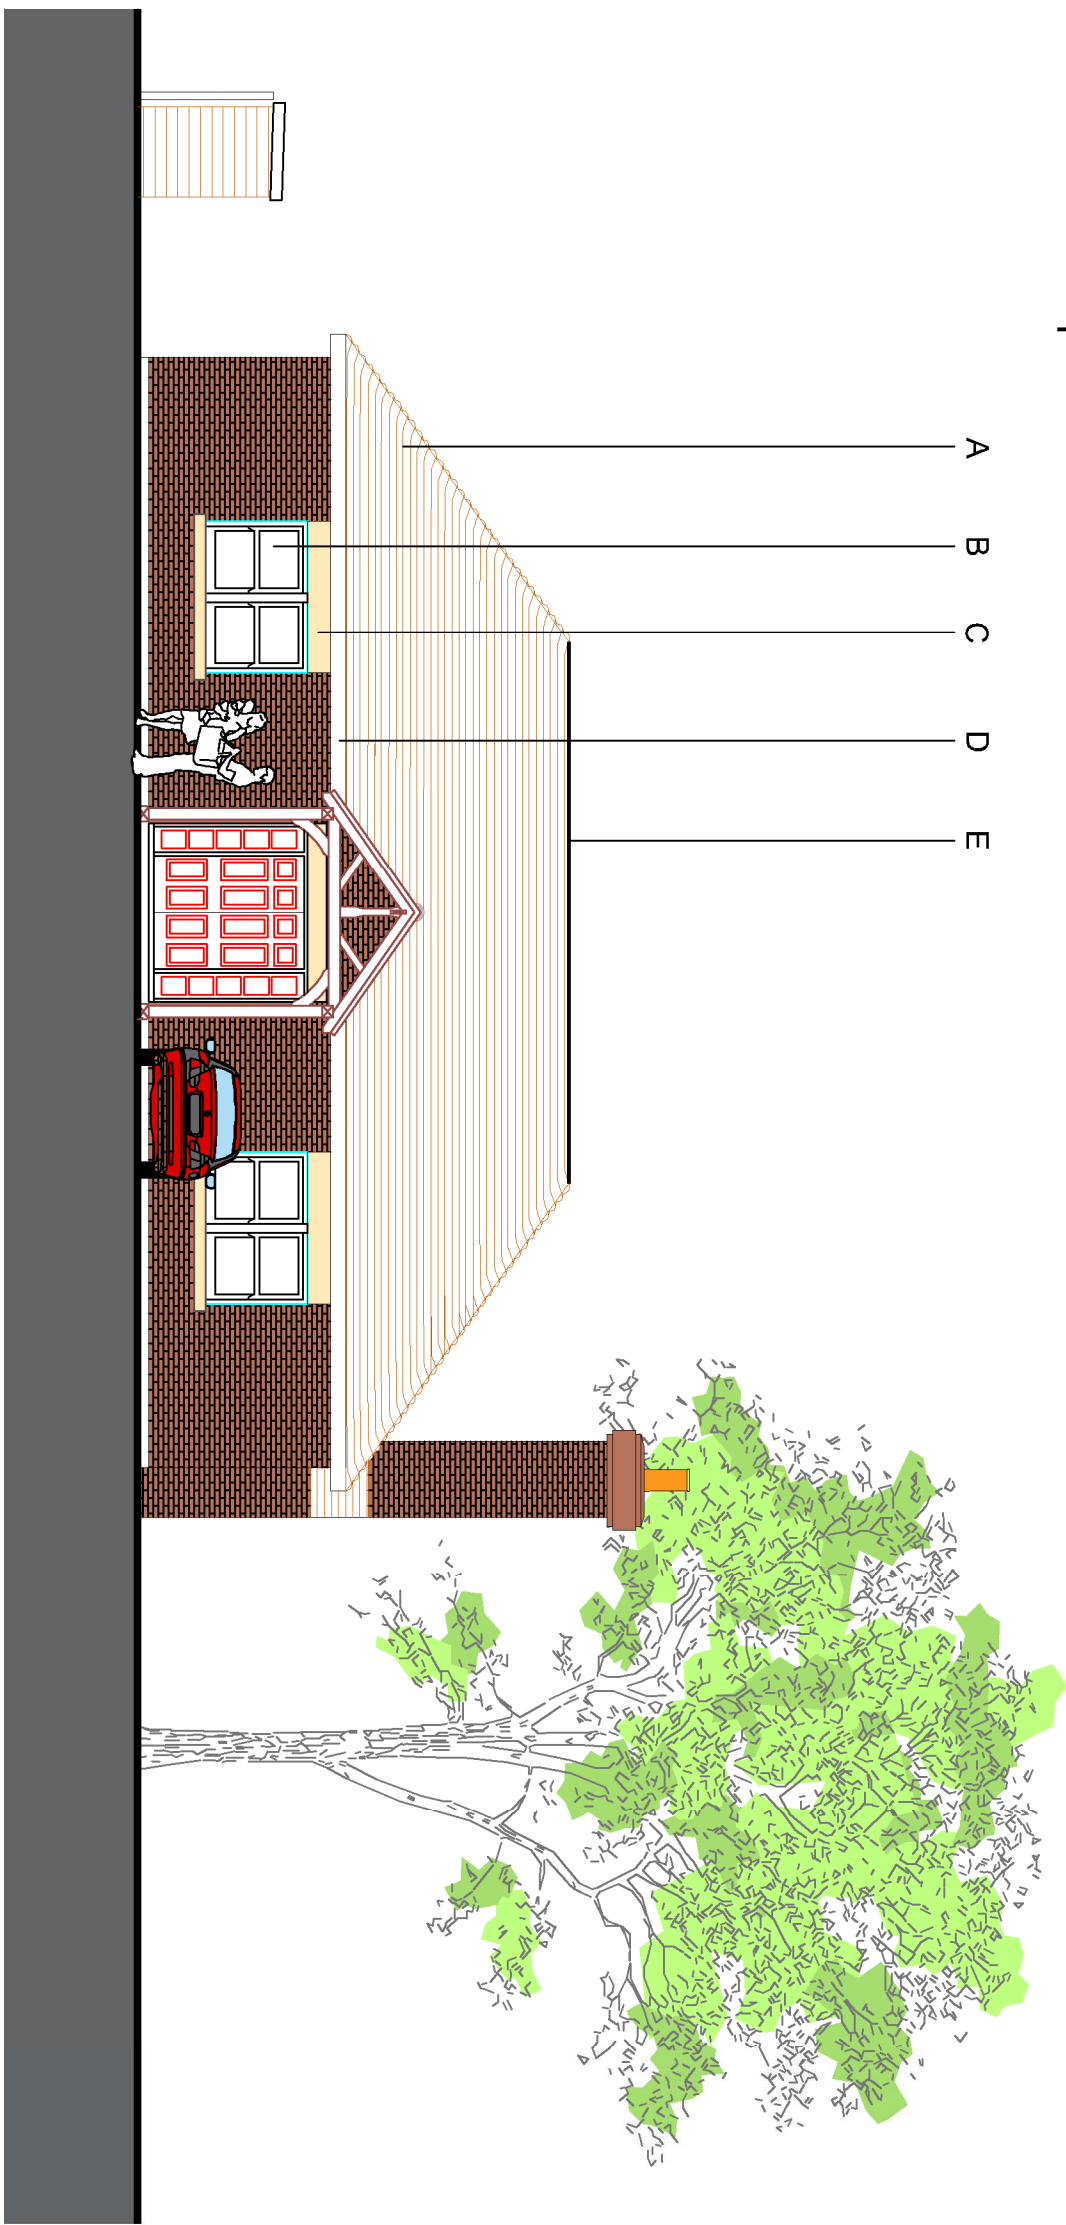
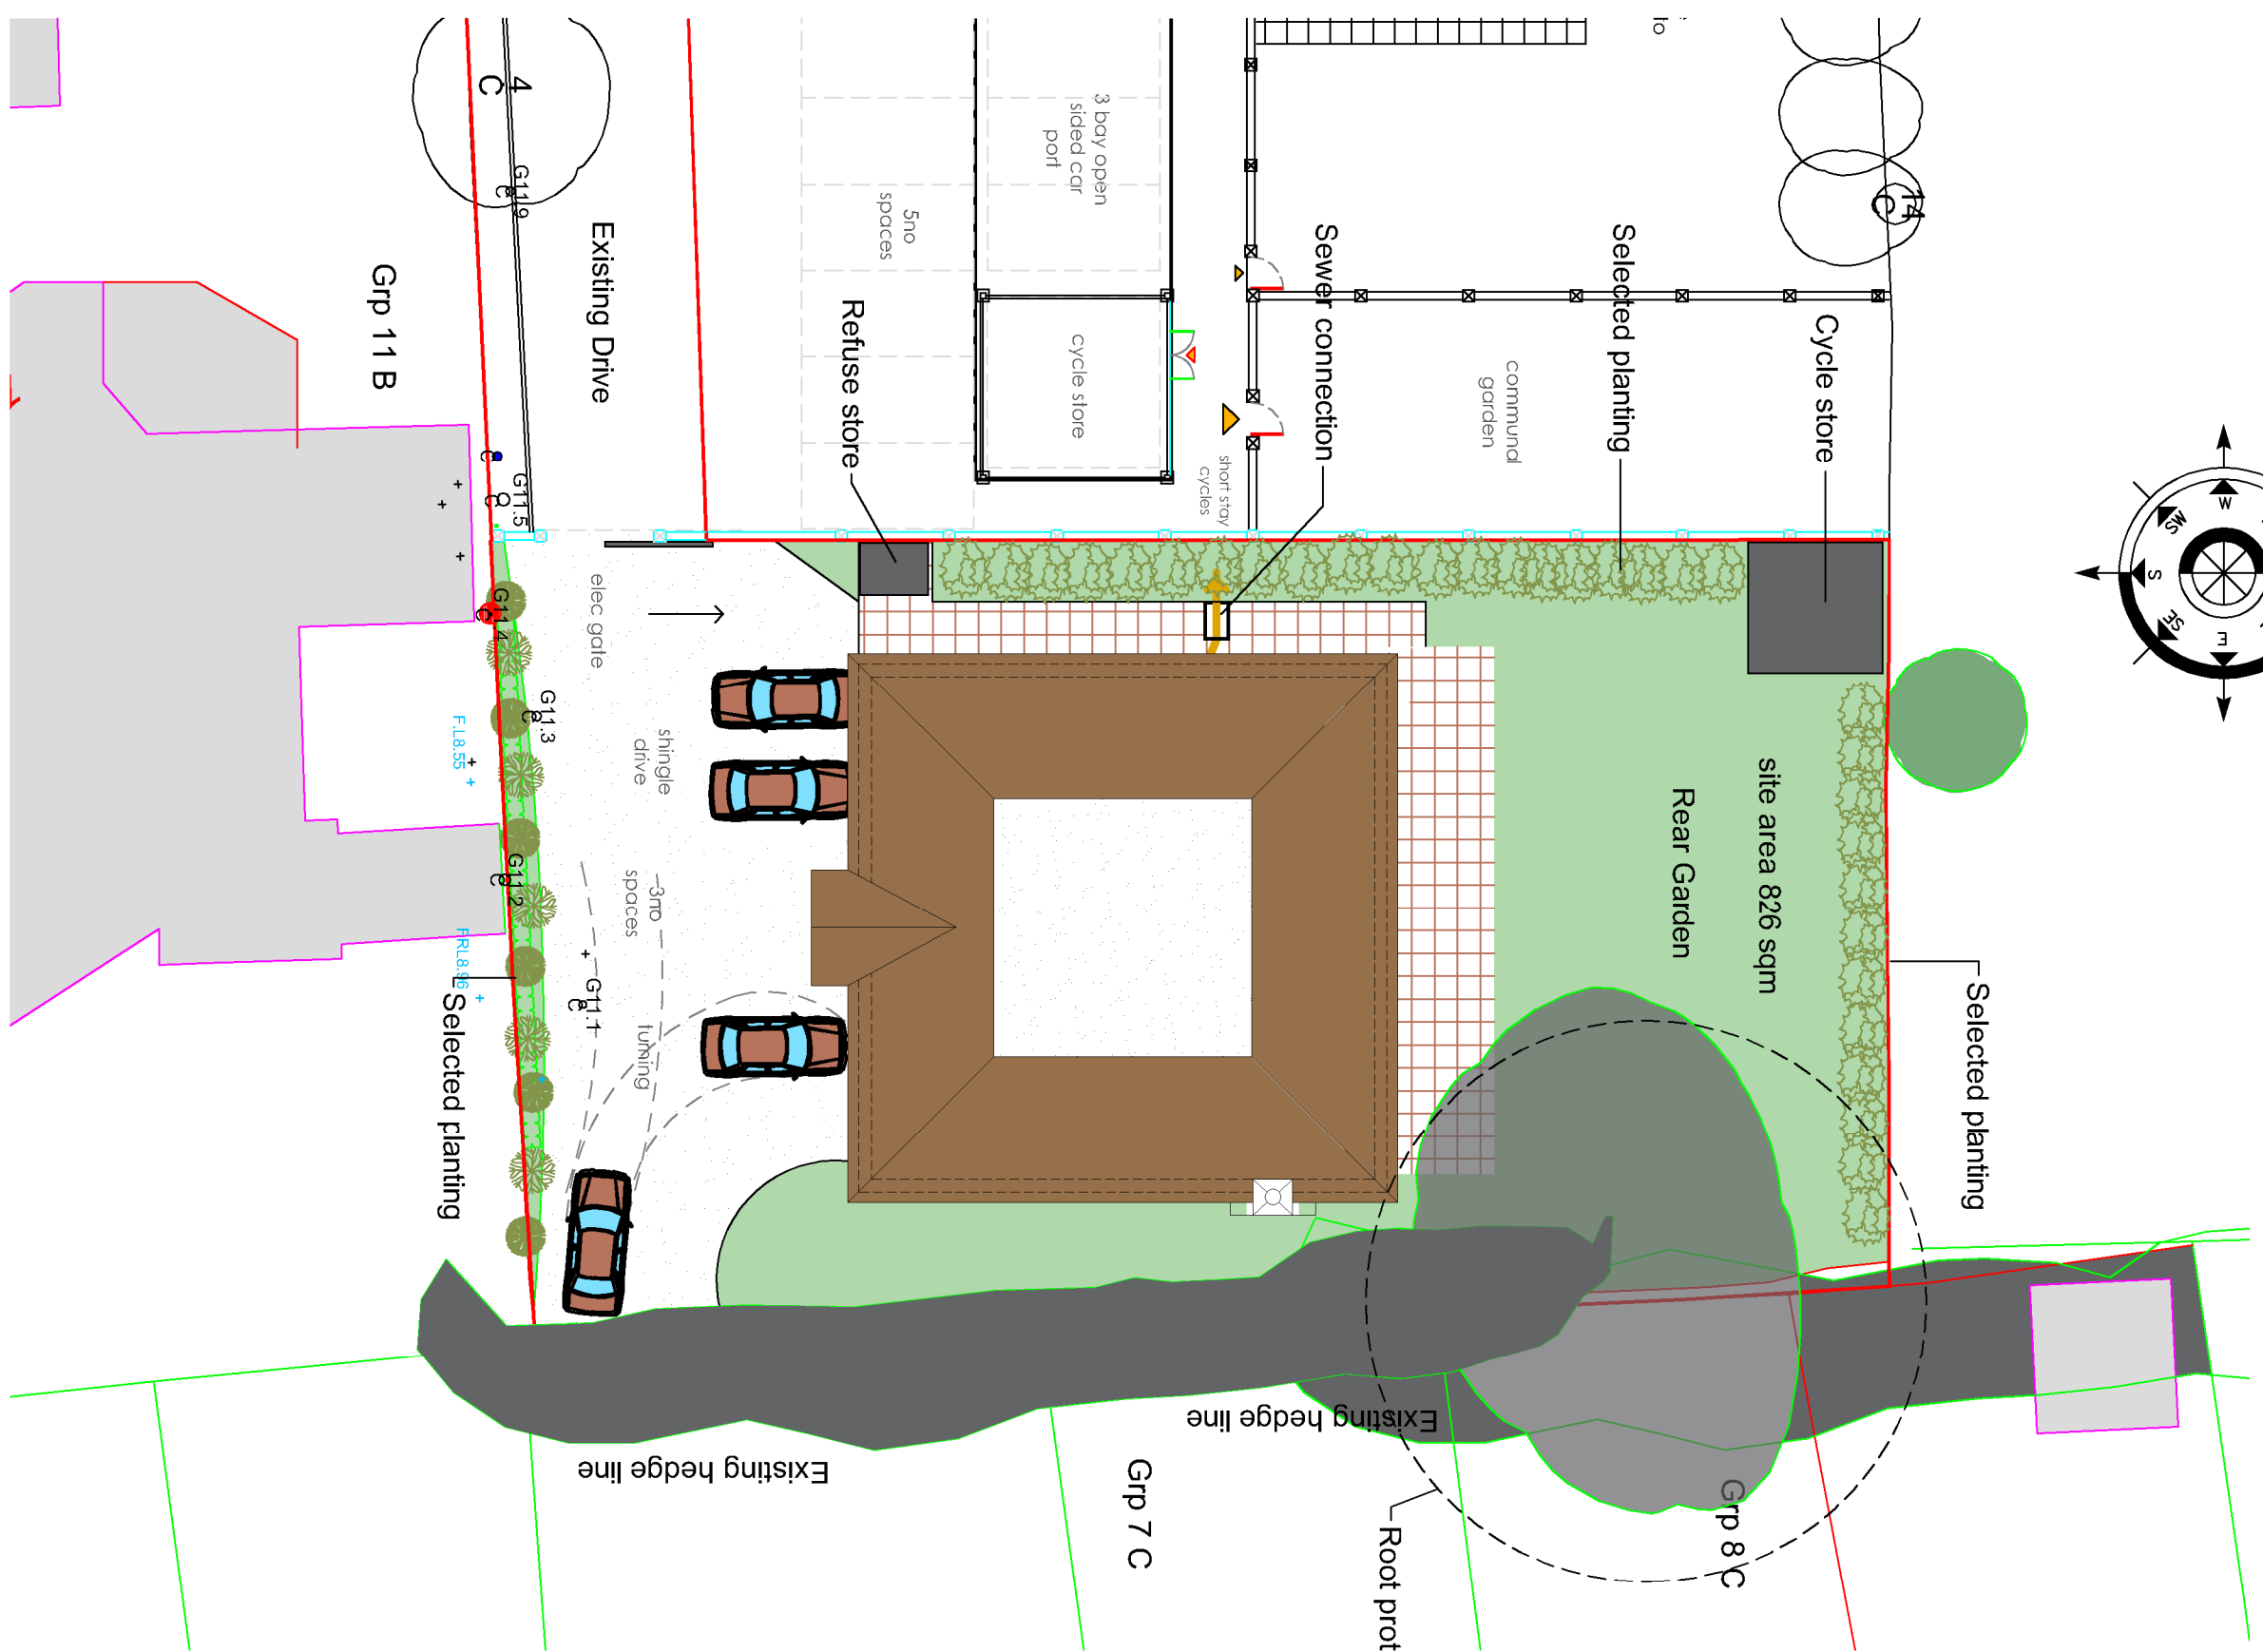


All dimensions to be checked on site prior to commencement of any construction works. Figured dimensions are to be used in preference to scaled dimensions.


Proposed Elevations

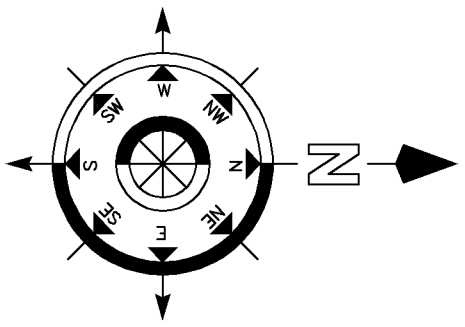

Proposed South Elevation

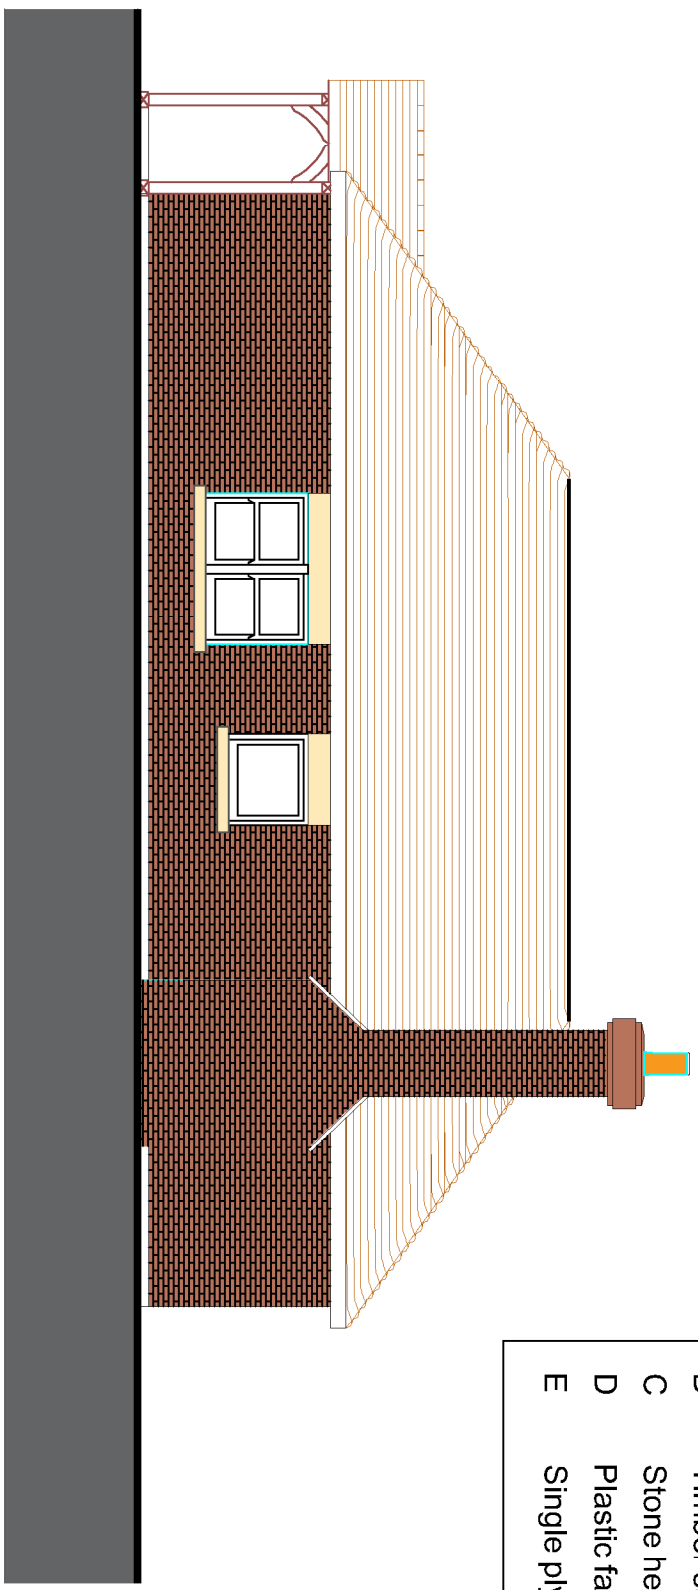


Proposed East Elevation

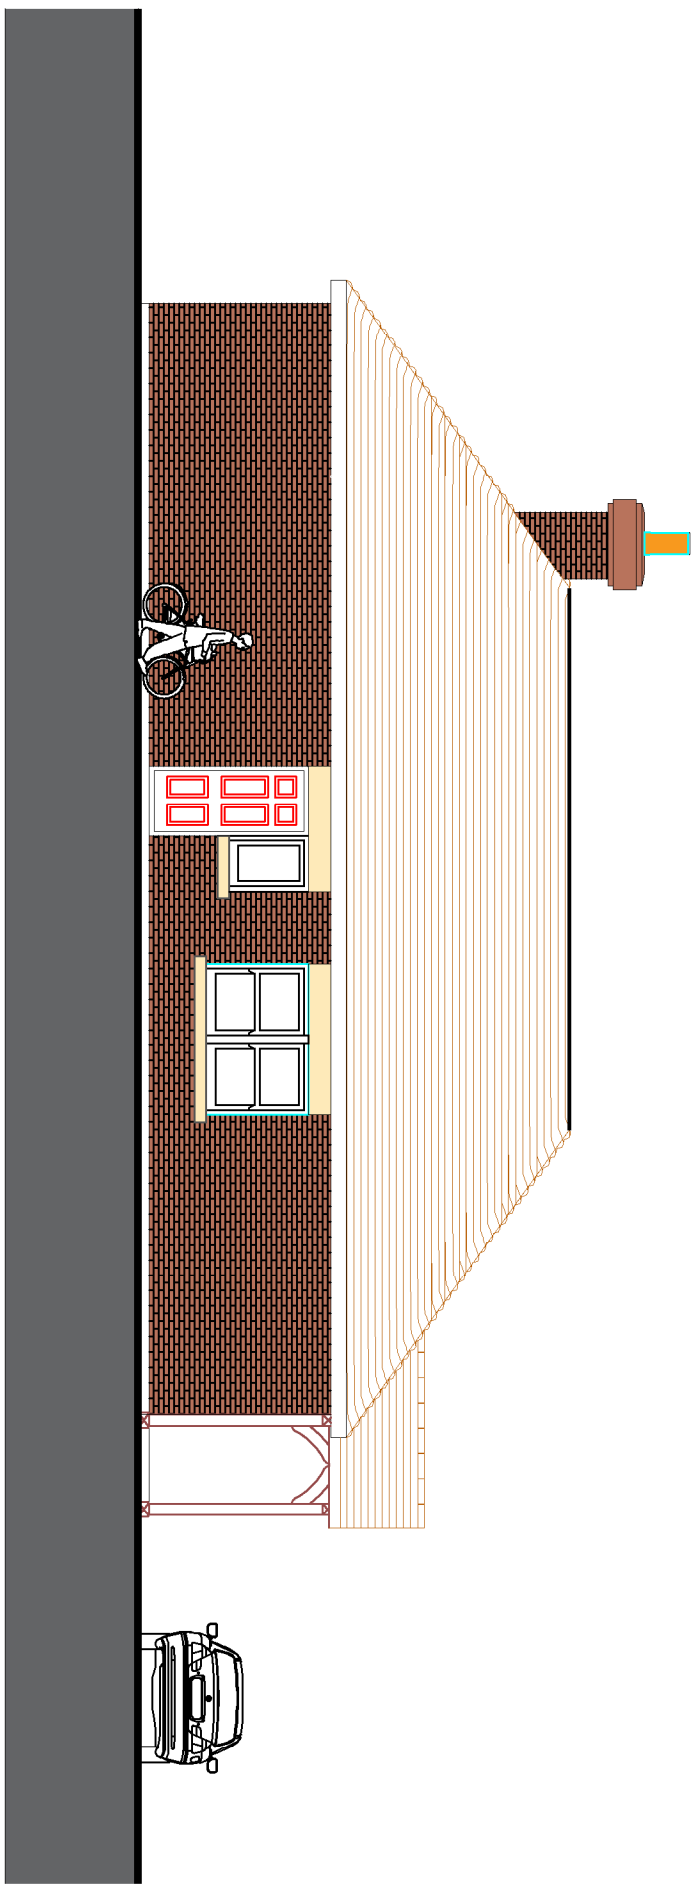


Proposed West Elevation




Proposed North Elevation

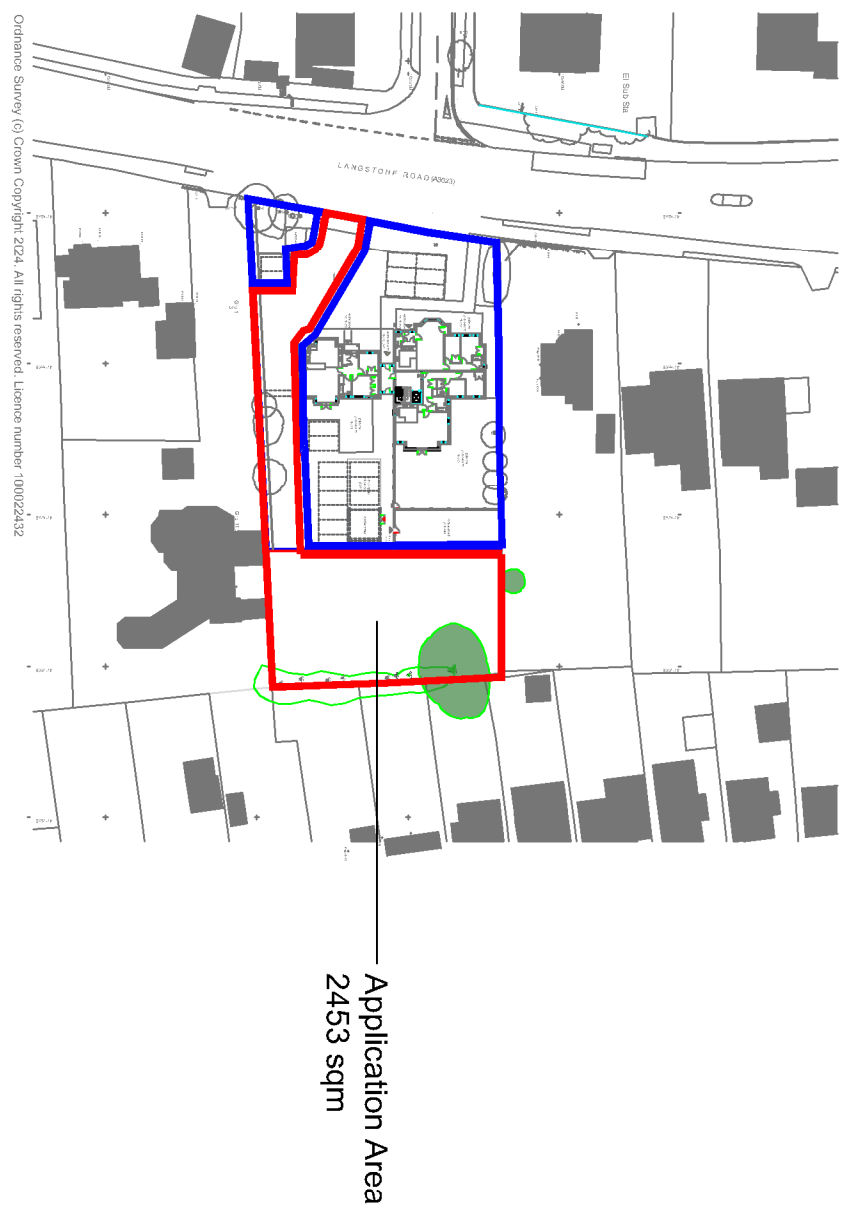

Application Area
2453 sqm

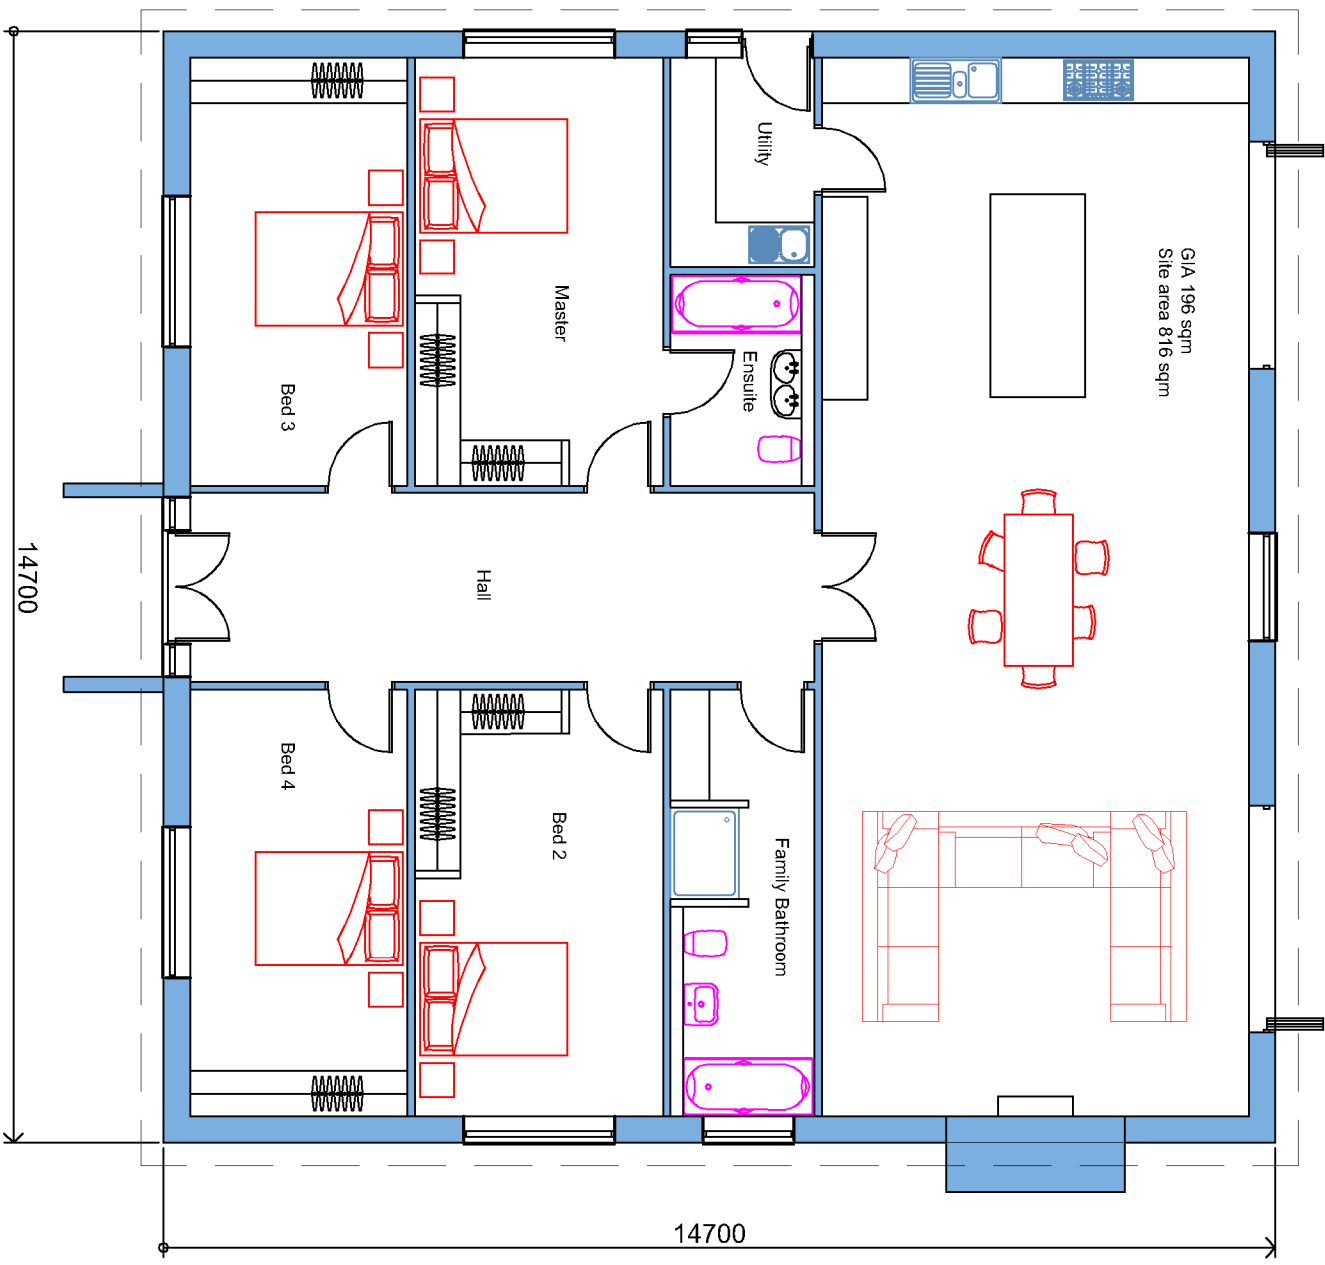

Proposed Floor Plan

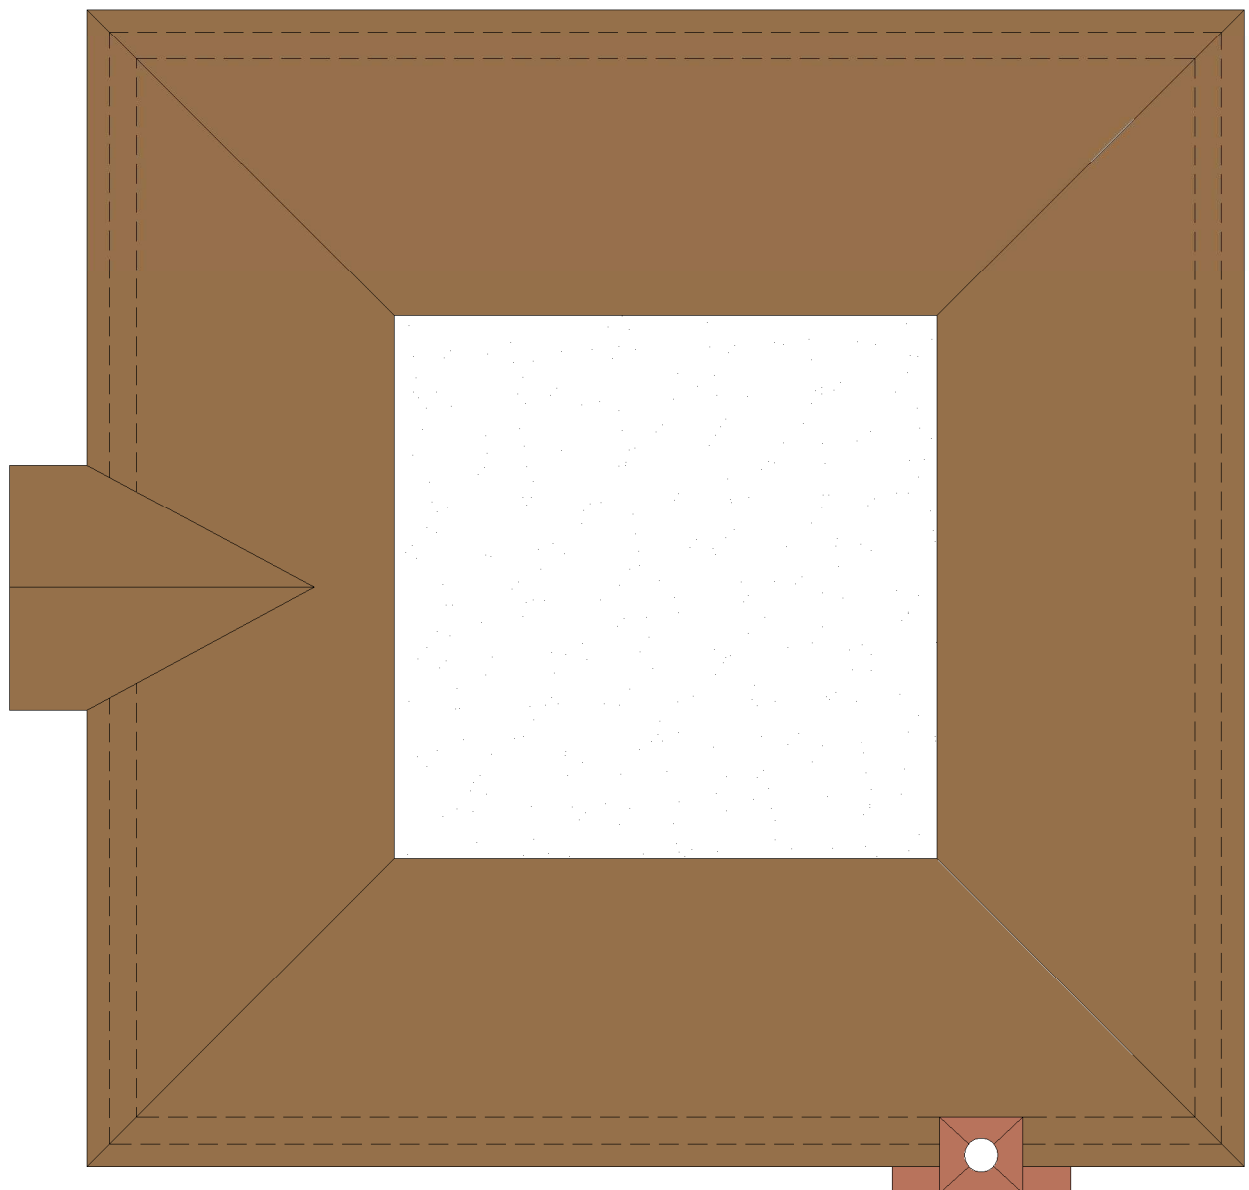

Proposed Roof Plan

Revision	Description	Date	Drawn

Project:

15
Langstone Road
Havant
Hampshire

Proposed Rear Development

Chris Flint Associates Ltd

CHARTERED SURVEYORS - PROJECT MANAGERS
DEVELOPMENT CONSULTANTS

Drawn By	Date	SHEET SIZE	Approved By	Date
CF	19/02/25	A1		

Drawing No.

CFA | FULL | 01

Revision:

1-100

Score:

PLANNING

BEECHWOOD - 20 QUEENS ROAD - WATERLOOVILLE - P07 7SB
tel: 03 92 432484 fax: 023 92 3 58554
Email chris@utassociates@gmail.com