


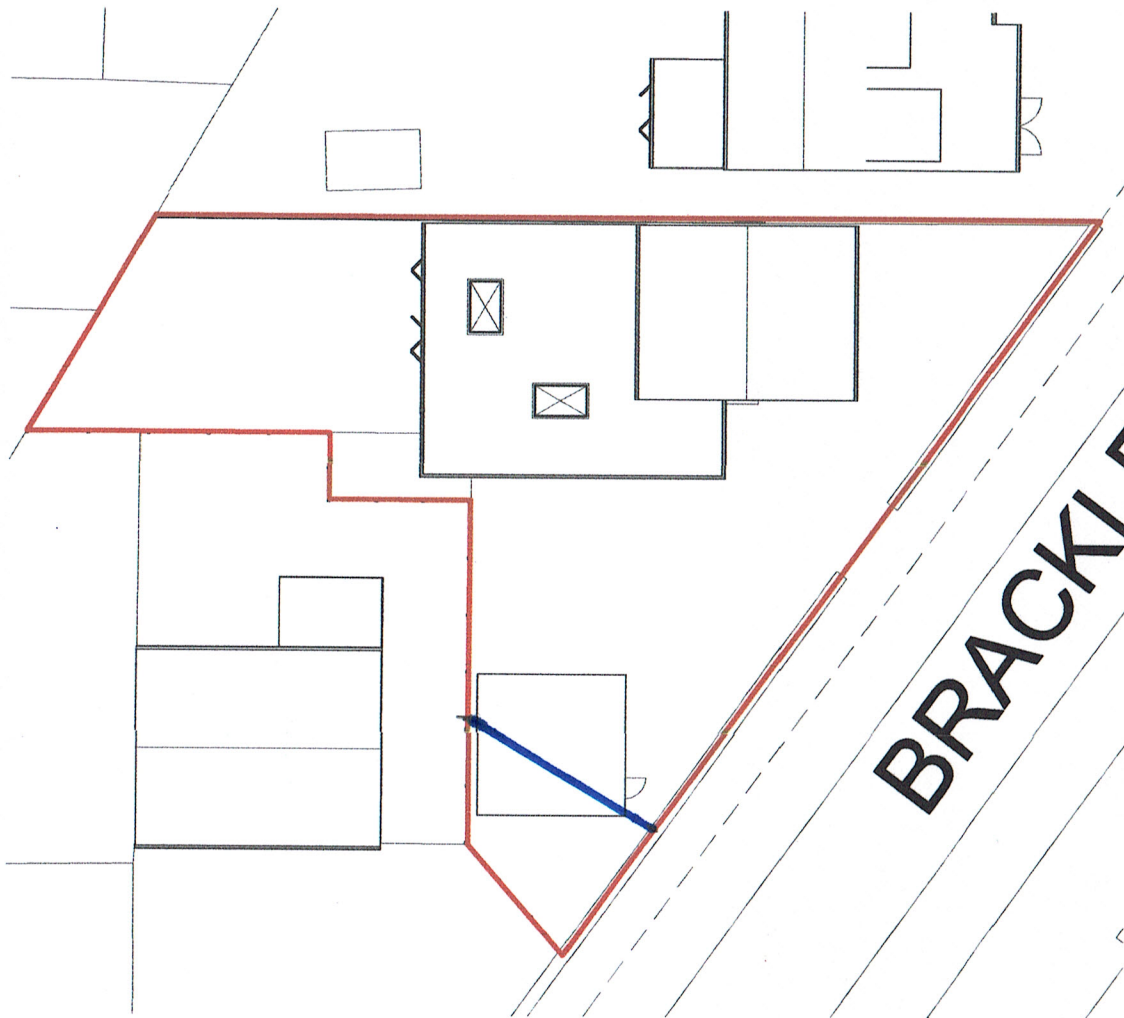

2 Main Site Plan
1 : 200
0m 4m 8m 12m 16m 20m
VISUAL SCALE 1:200 @ A3

Levels

The site is level hence no level survey has been provided

Flood Risk

This site does fall in a flood risk area and a flood risk assessment has been provided

Tree Survey

This proposal has no impact on trees



Parking Provision

This site adds 2 parking spaces resulting in 4 in total

Boundary Treatment

The boundaries are defined 1.8m timber panel fencing and hedges

This map was purchased from
emapsite.com on 11.2.2025 and is subject
to the following © Crown copyright and
database rights
Ordnance Survey AC0000808122

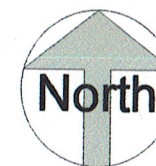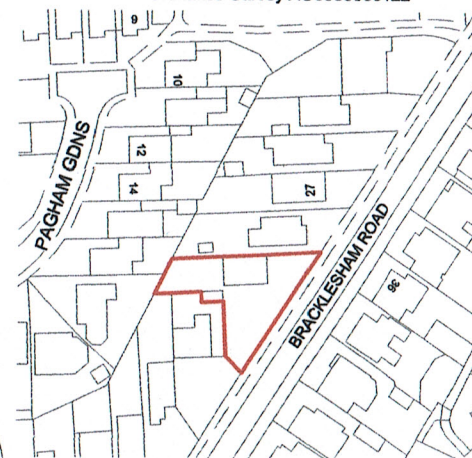

1 Location Plan
1 : 1250

0m 25m 50m 75m 100m 125m
VISUAL SCALE 1:1250 @ A3

**IJ Murray
Associates Ltd**
www.ijma.co.uk



I J Murray Associates
Ltd
200 Seafrost
Hayling Island
Hampshire
PO11 9HR
Phone 07779 246915
e-mail ian@ijma.co.uk

These drawings are the
property of IJ Murray
Associates Ltd and should
not be reproduced or used
in any way without the
permission of a Director of
IJ Murray Associates Ltd

These drawings are for planning and, if specified, building regulation
purposes only and are not for construction. All dimensions should be
checked on site before work commences

Mr & Mrs Shoebridge
23 Bracklesham Rd HI
Proposed V7

Site and Location Plan

Project number	Project Number	A111
Date	Issue Date	
Drawn by	Author	
Paper size	A3 (Print 100% no borders)	
Scale		As indicated