


ISO A1 594mm x 841mm
Drawn: CP
Approved: JS
Checked: HR
Designer: CP
Project Management Initials: C01
Revision: C01

Last saved by: KEVIN GABB(2024.03.12) Last Plotted: 2024.03.13
Filename: C:\pwworking\aecom_us09_uk_2020\du454975\LANG-ACM-SW-F2-DR-ZZ-051044

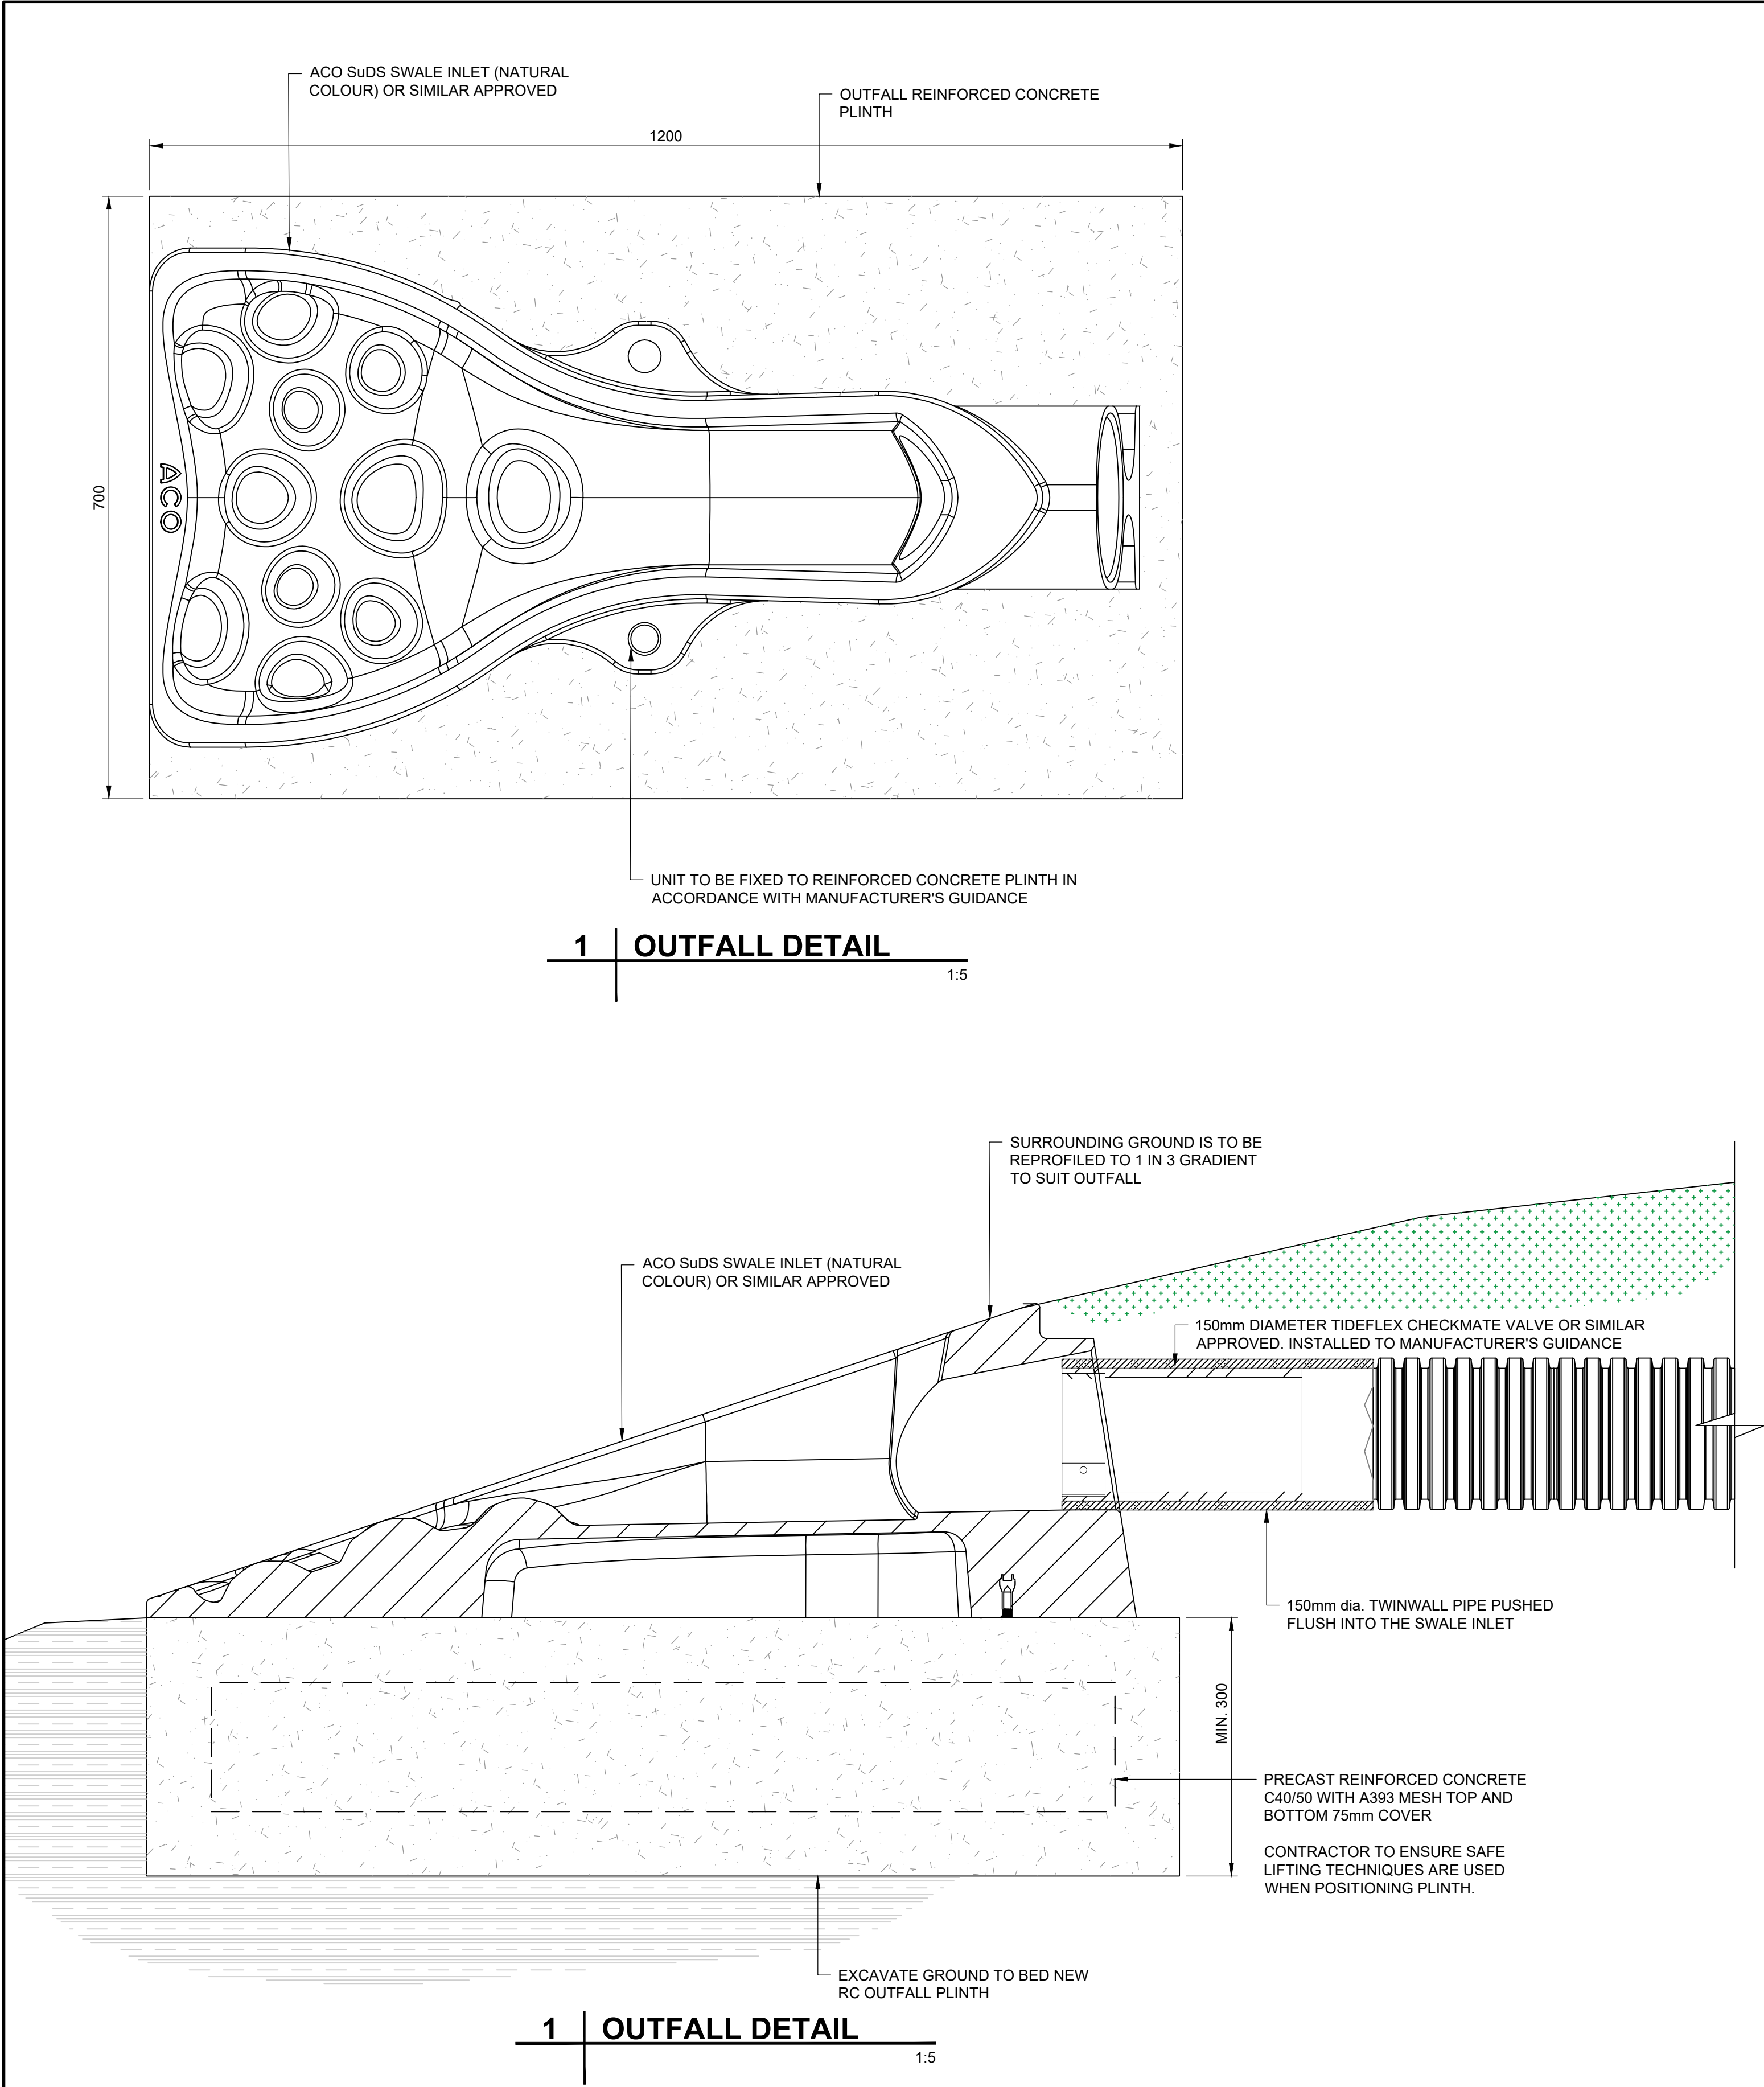

SAFETY HEALTH AND ENVIRONMENT INFORMATION

PLEASE REFER TO LANG-ACM-ZZ-F2-DR-ZZ-011041 FOR SHE INFORMATION.

AECOM

PROJECT

Langstone Flood and Coastal Erosion Risk Management Scheme

CLIENT

HAVANT BOROUGH COUNCIL

CONSULTANT

Midpoint, Alençon Link,
Basingstoke, Hampshire,
RG21 7PP
T:
www.aecom.com

- NOTES
- GENERAL NOTES
- DO NOT SCALE FROM THIS DRAWING, USE ONLY PRINTED DIMENSIONS.
 - ALL DIMENSIONS IN MILLIMETRES, ALL CHAINAGES, LEVELS IN METRES TO ORDINANCE DATUM (NEWLYN) AND COORDINATES ARE IN METRES, UNLESS DEFINED OTHERWISE.
 - DEFENCE LENGTHS SHOWN ARE APPROXIMATE. THE EXACT EXTENT OF THE TYPICAL CROSS SECTION IS TO BE CONFIRMED ON SITE WITH THE SUPERVISOR.
 - EXISTING PATH LEVELS VARIES ALONG DEFENCE LENGTH, AND BEACH LEVEL VARY SPATIALLY AND WITH TIME.
 - THIS DRAWING IS TO BE READ IN CONJUNCTION WITH THE RISK REGISTER (LANG-ACM-ZZ-RK-ZZ-000106) FOR ANY IDENTIFIED POTENTIAL RISKS.
 - ALSO REFER TO DRAWINGS:
F2 DRAINAGE PLAN - # 011041

DRAWING SPECIFIC NOTES

- DRAINAGE PROFILE TO FOLLOW EXISTING GROUND LEVEL PROFILE UNLESS OTHERWISE INDICATED
 - REFER TO DRAWING # 021050 FOR INSPECTION CHAMBER AND RODDING POINT DETAIL
 - REFER TO DRAWING # 051204 FOR FILTER DRAIN DETAIL
 - REFER TO DRAWING #051205 FOR CHANNEL DRAIN DETAIL
 - REFER TO DRAWING # 051204, # 051205 AND # 051206 FOR TYPICAL CROSS-SECTION DETAILS

ISSUE/REVISION		
P01	21/11/23	100% Detailed Design
C01	21/11/23	Construction Issue
I/R	DATE	DESCRIPTION

ISSUE PURPOSE / SUITABILITY

Detail Design Authorised/Accepted

KEY PLAN

PROJECT NUMBER


60656877

SHEET TITLE


FRONTAGE 2
SURFACE WATER
TYPICAL DRAINAGE DETAILS

SHEET NUMBER


LANG-ACM-SW-F2-DR-ZZ-051044

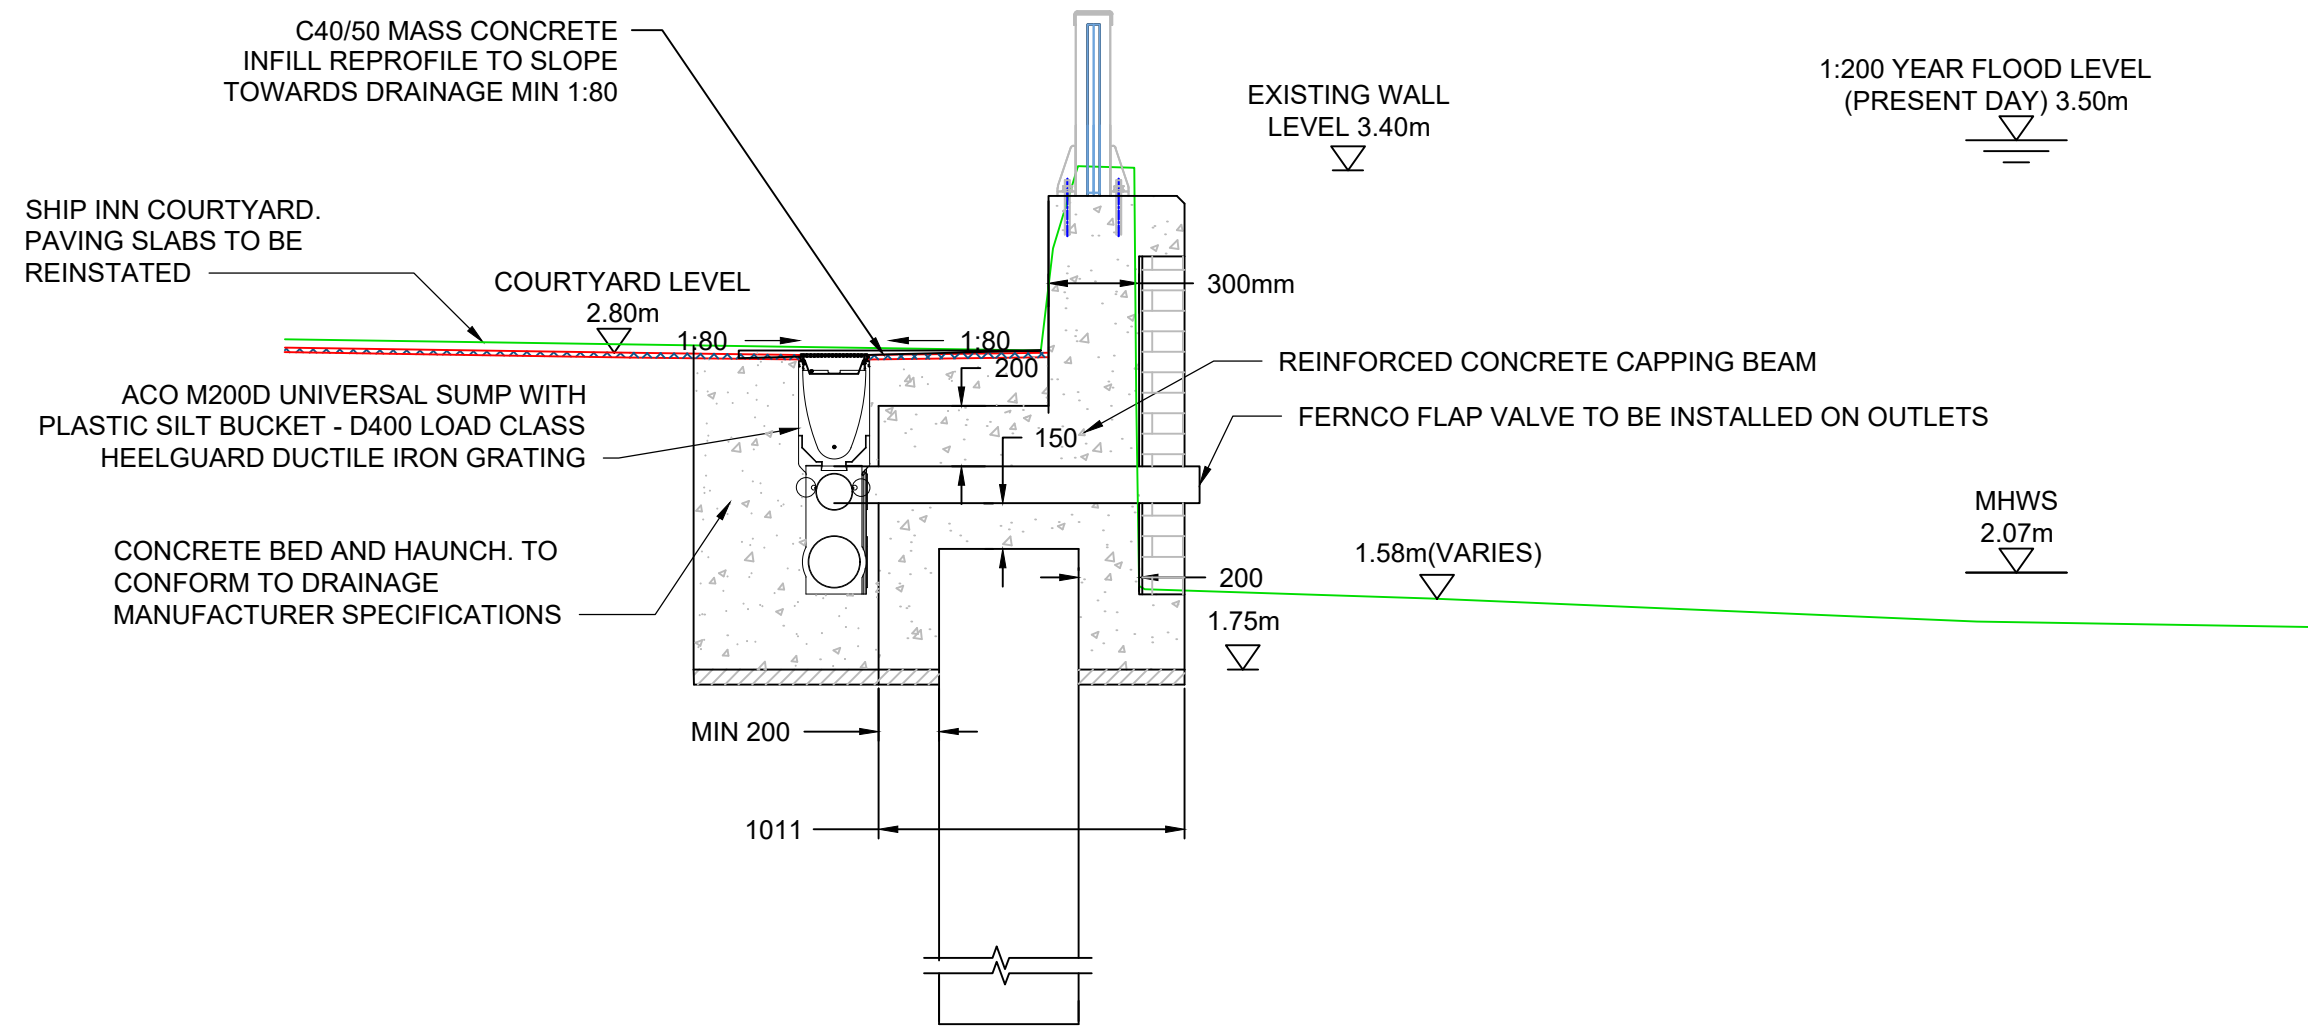


160MM OUTFALL CROSS SECTION - FRONTAGE 3 - CH75.0D

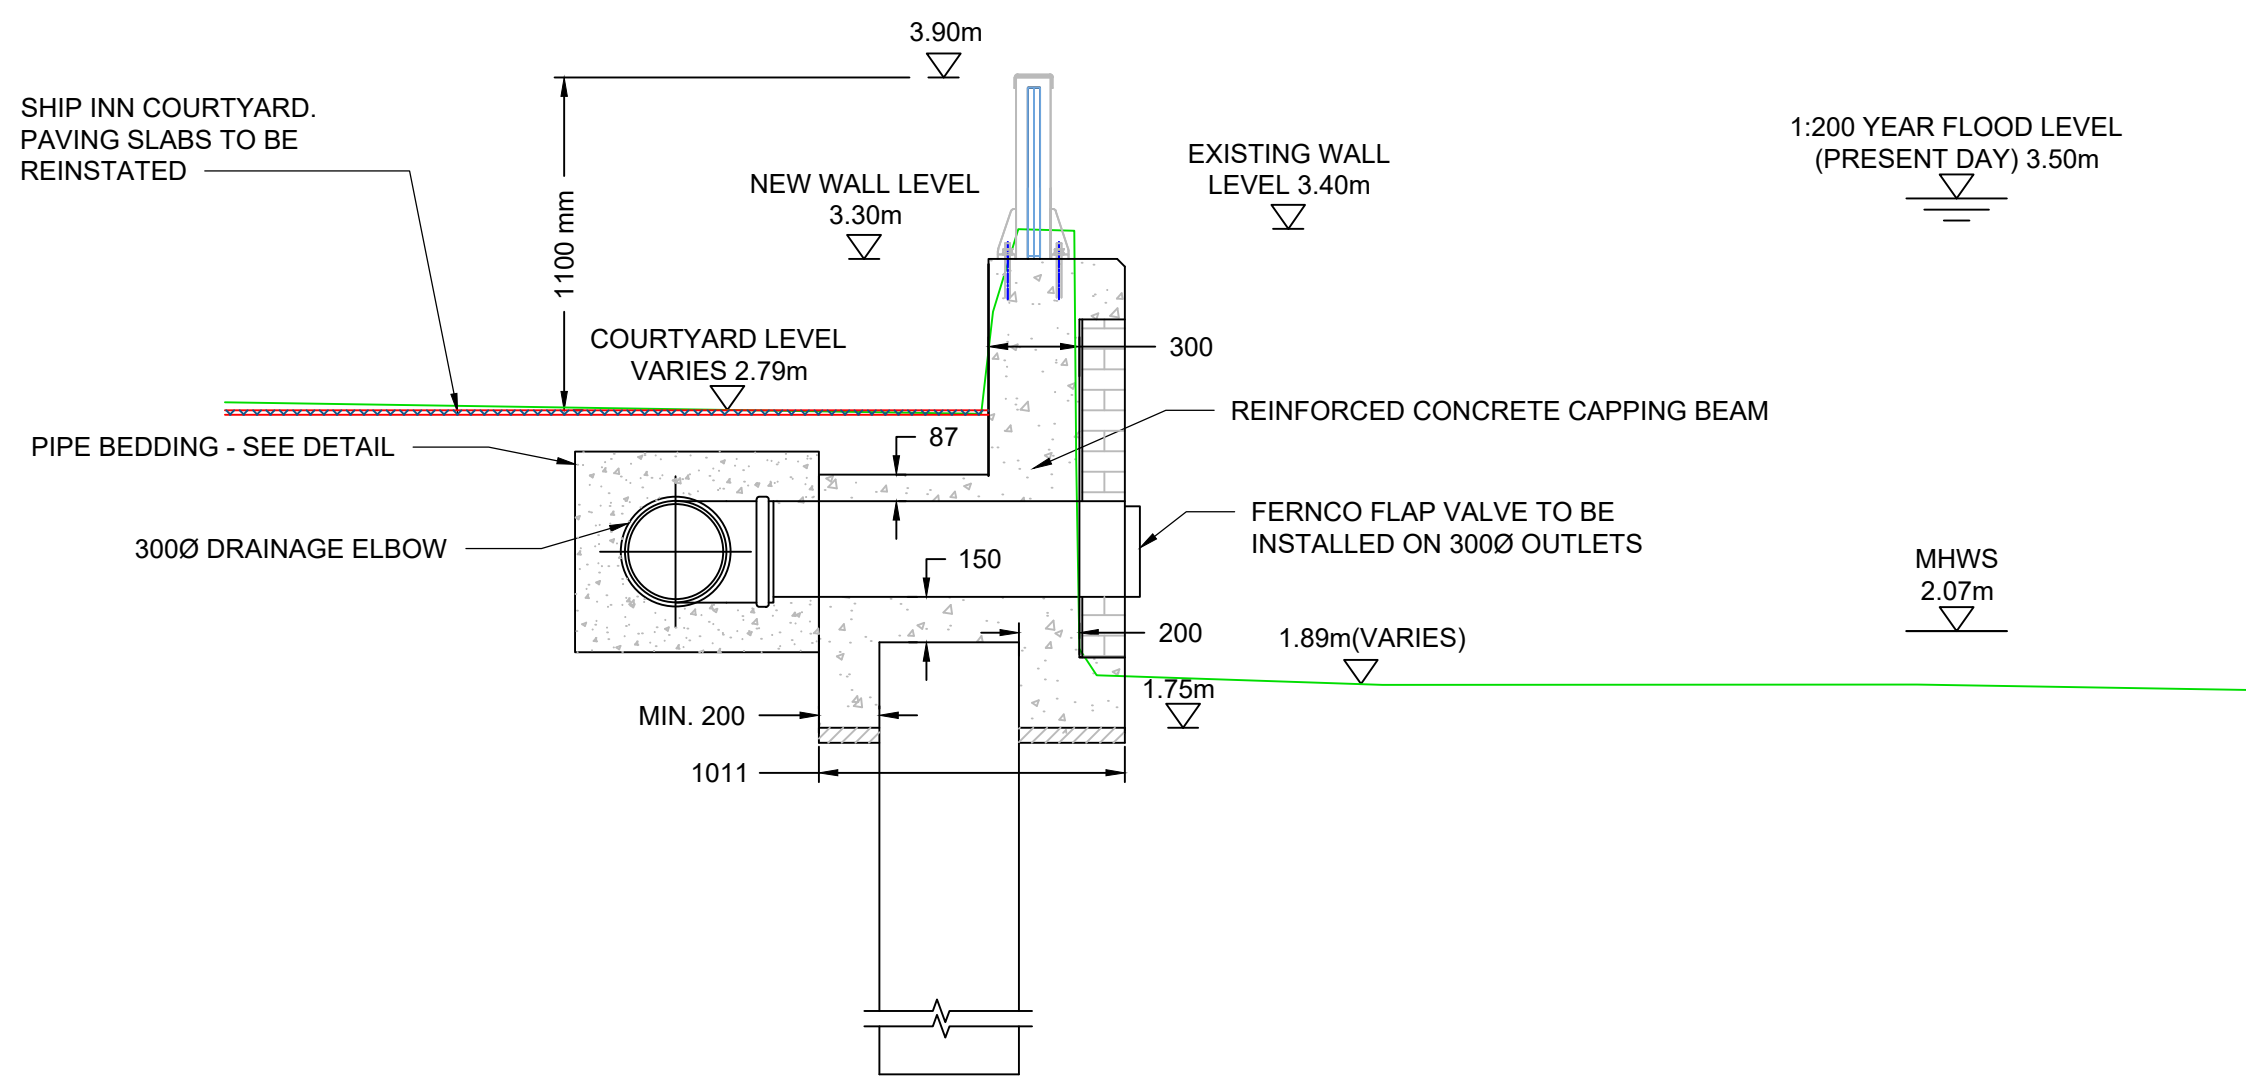


300MM OUTFALL CROSS SECTION - FRONTAGE 3 - CH63.0D

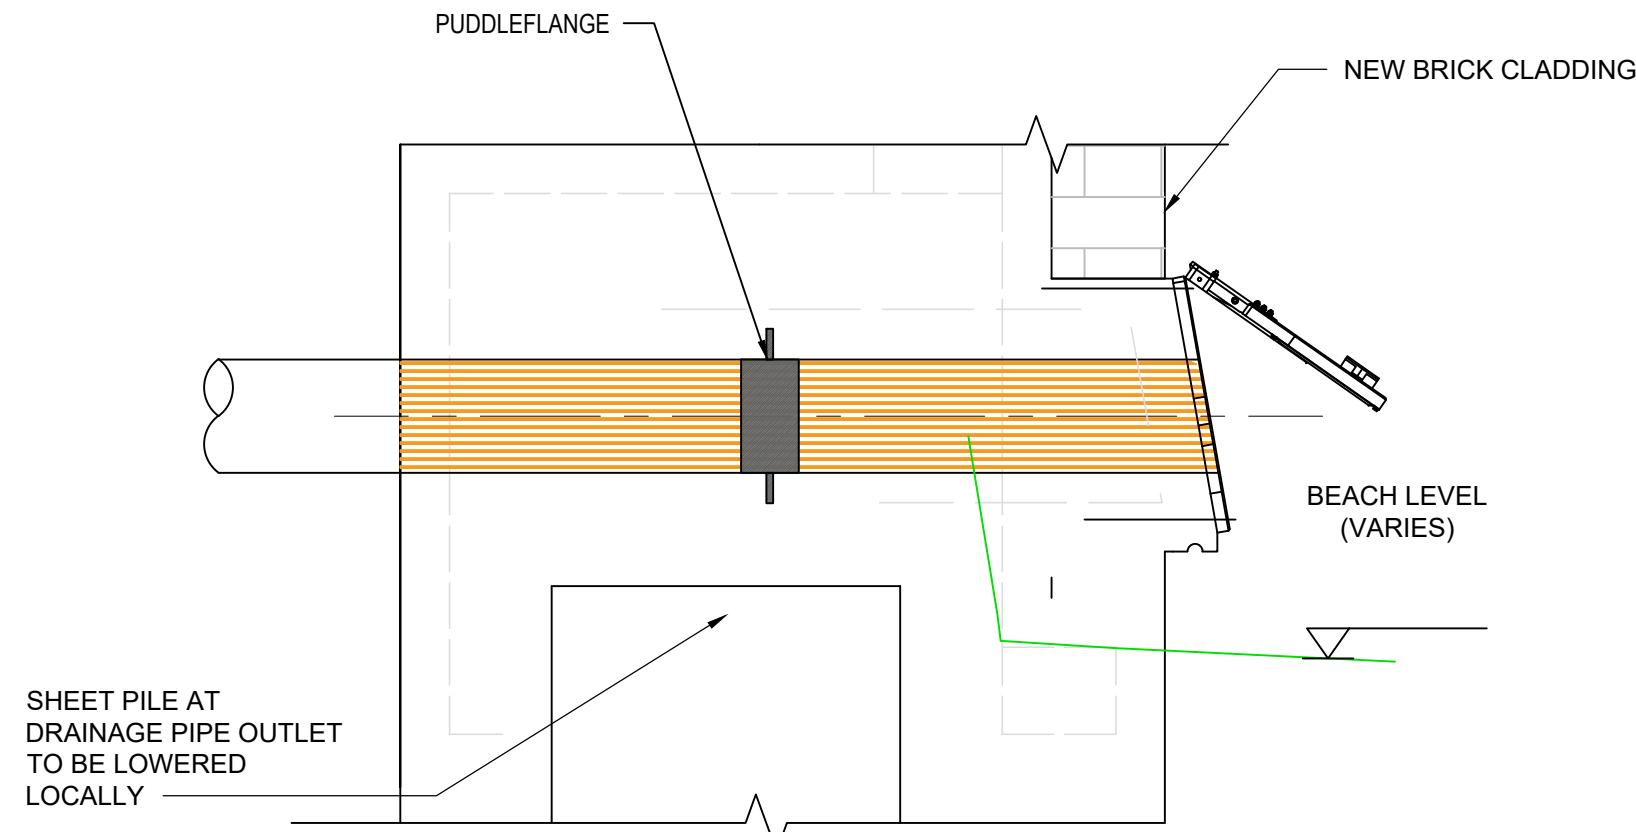

EXTENSION CROSS-SECTIONAL DETAIL

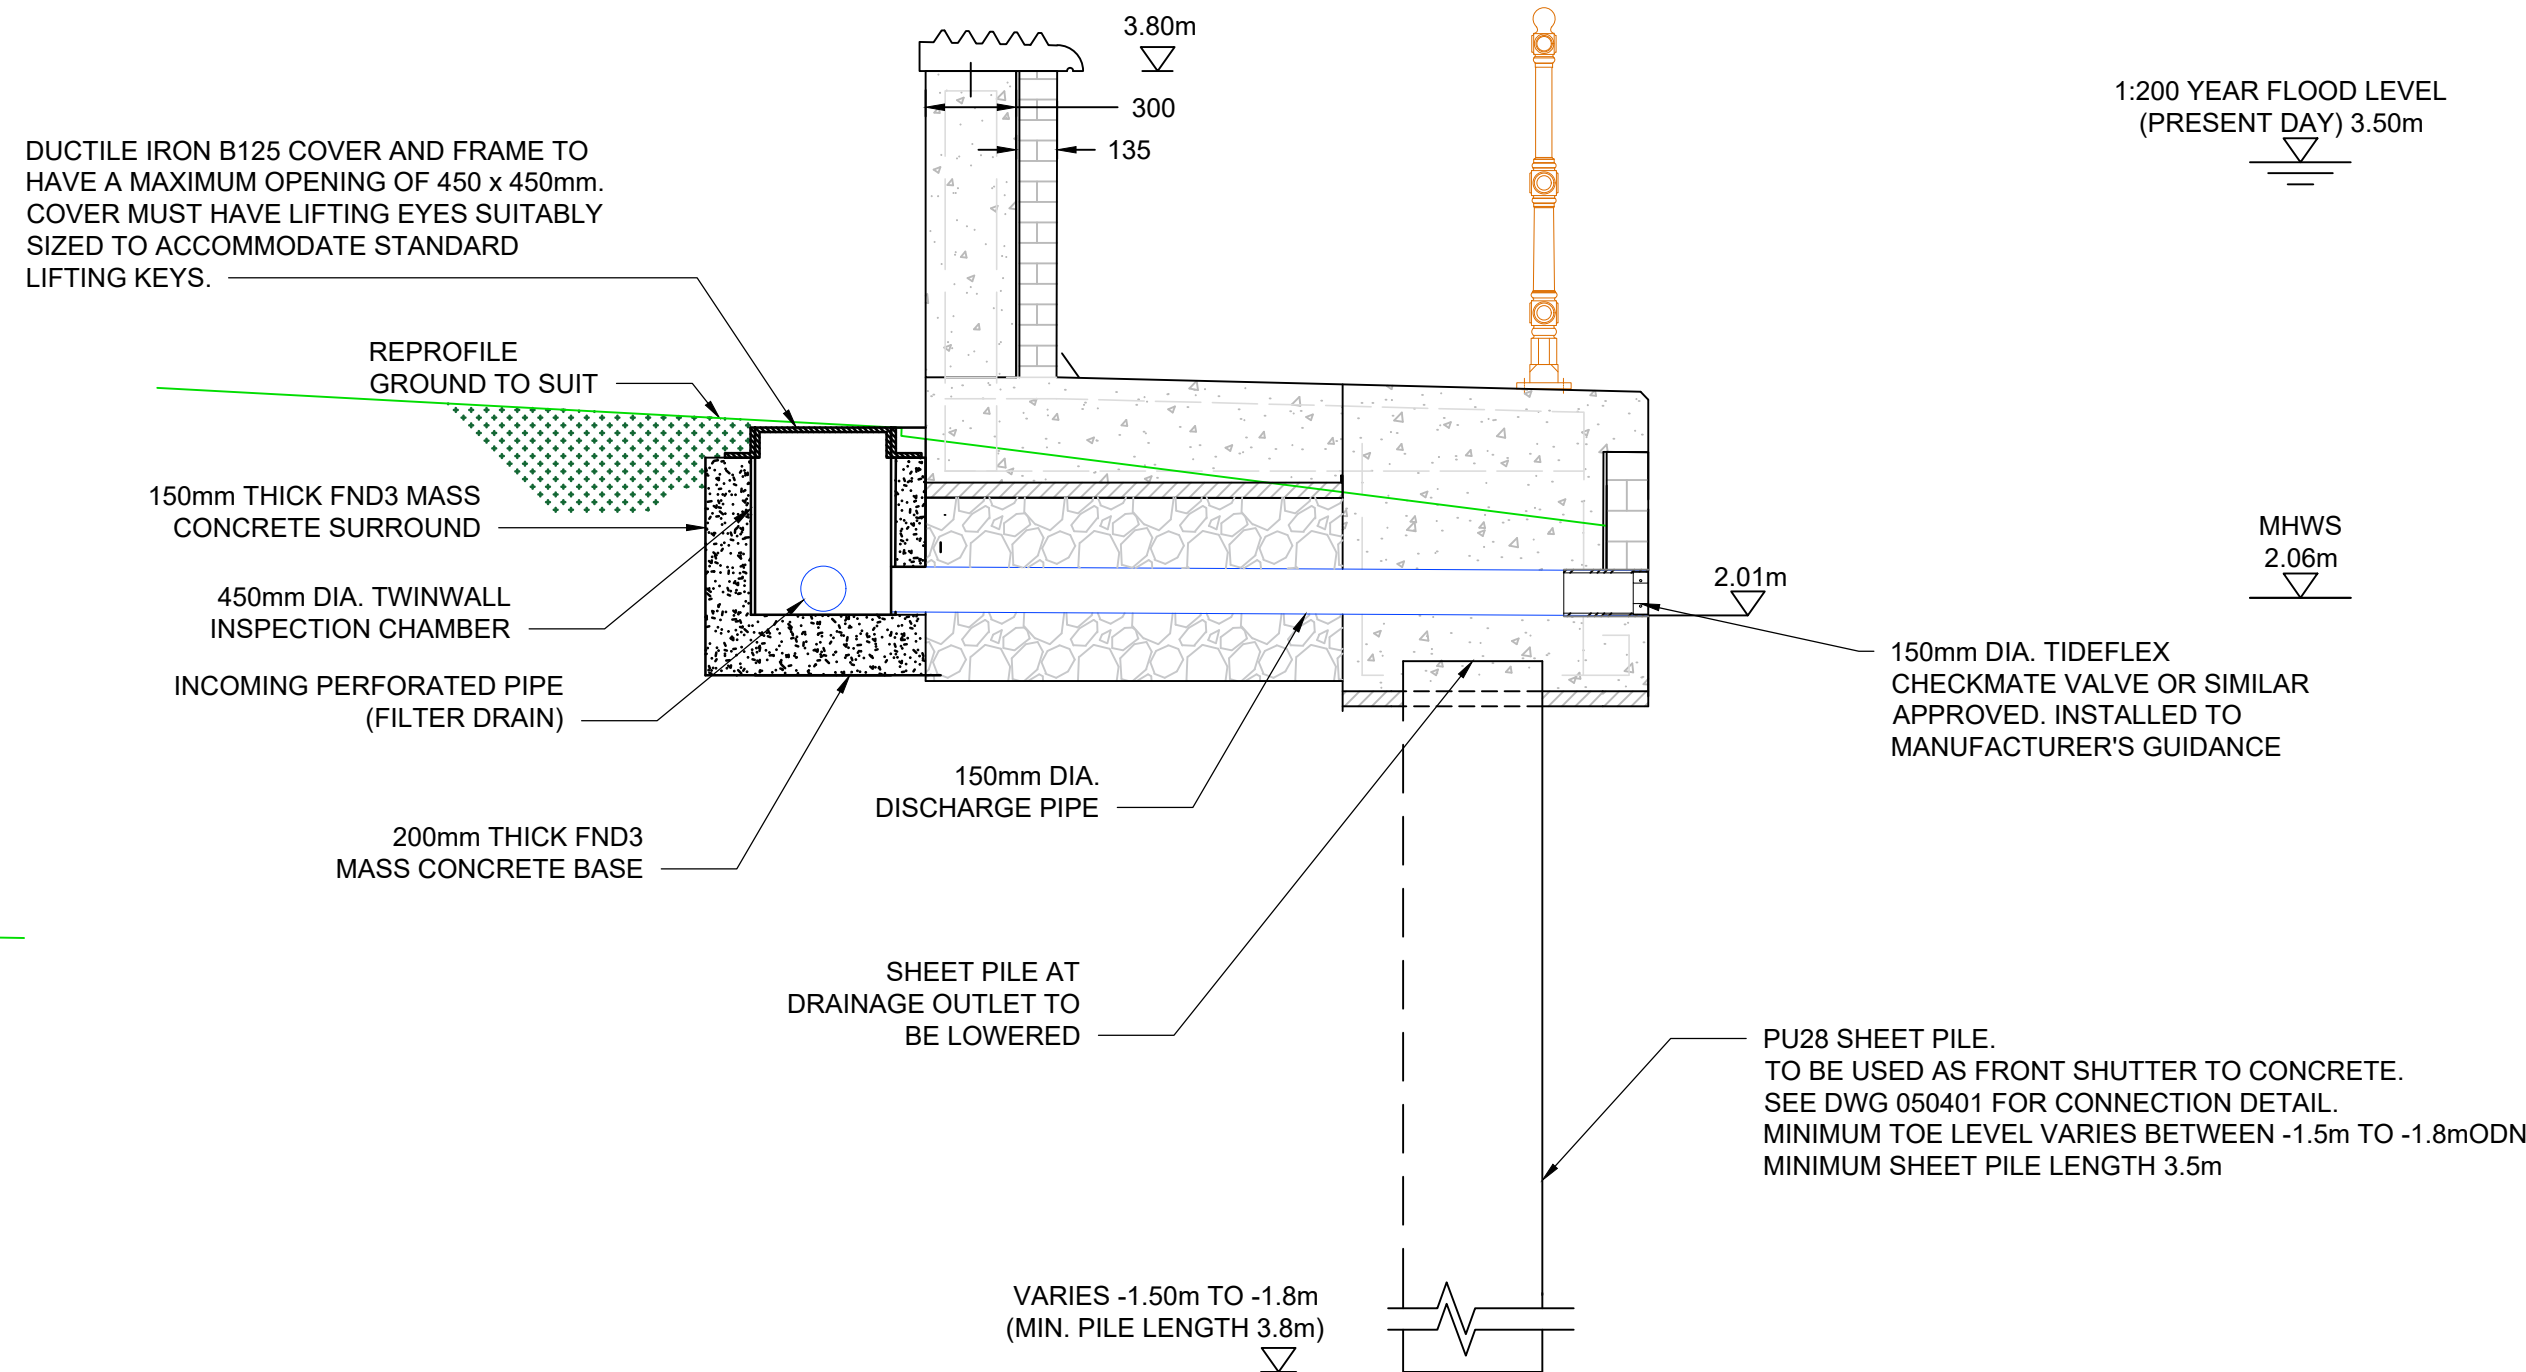

SHIP INN ANNEX INSPECTION CHAMBER AND OUTLET DETAIL

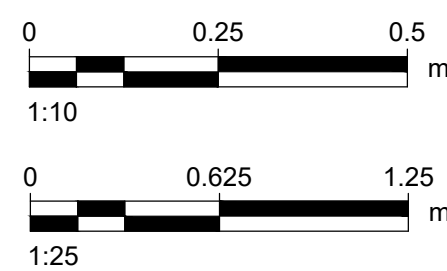

PROJECT

Langstone Flood and Coastal Erosion Risk Management Scheme

CLIENT

HAVANT BOROUGH COUNCIL

CONSULTANT

Midpoint, Alençon Link,
Basingstoke, Hampshire,
RG21 7PP
T:
www.aecom.com

NOTES

- GENERAL NOTES:
- THIS DOCUMENT IS TO BE READ IN CONJUNCTION WITH ALL OTHER RELEVANT DOCUMENTATION.
 - DO NOT SCALE FROM THIS DRAWING. USE ONLY PRINTED DIMENSIONS.
 - ALL DIMENSIONS IN MILLIMETRES. ALL CHAINAGES, LEVELS AND COORDINATES ARE IN METRES, UNLESS DEFINED OTHERWISE.
 - DEFENCE LENGTH/EXTENT SHOWN ARE APPROXIMATE. THE EXACT EXTENT OF THE TYPICAL CROSS SECTION IS TO BE CONFIRMED ON SITE WITH THE SUPERVISOR. EXISTING PATH LEVELS VARIES ALONG DEFENCE LENGTH, AND BEACH LEVEL VARY SPATIALLY AND WITH TIME.
 - THIS DRAWING IS TO BE READ IN CONJUNCTION WITH THE RISK REGISTER (LANG-ACM-ZZ-ZZ-RK-ZZ-000106) FOR ANY IDENTIFIED POTENTIAL RISKS.
 - ALSO REFER TO DRAWINGS:
FRONTAGE 3 DRAINAGE PLAN - # 011045
FRONTAGE 3 DRAINAGE LONG SECTION - # 021046

- DRAWING SPECIFIC NOTES
- DRAINAGE PROFILE TO FOLLOW GROUND PROFILE UNLESS OTHERWISE INDICATED
 - DRAINAGE INSTALLATION AS PER MANUFACTURER DETAILS: 21999 ACO UNIVERSAL GULLY D400 ASPHALT PAVEMENT INSTALLATION REV B; 21830 ACO MULTIDRAIN M200D 20.0 CHANNEL INSTALLATION DETAIL REV F; 21848 ACO MULTIDRAIN M200D UNIVERSAL SUMP INSTALLATION DETAIL REV E
 - IDENTIFY ALL EXISTING DRAINAGE ACROSS FLOOD DEFENCE ALIGNMENT AND SEAL OR PROVIDE FLAP VALVES TO ENSURE DRAINAGE IS MAINTAINED.
 - A GAP IN THE SHEET PILE TOP LEVELS REQUIRED FOR INSTALLATION OF DRAINAGE OUTLETS

ISSUE/REVISION

P01	21/11/23	100% Detailed Design
C01	21/11/23	Construction Issue
I/R	DATE	DESCRIPTION

ISSUE PURPOSE / SUITABILITY

Detail Design Authorised/Accepted

KEY PLAN

PROJECT NUMBER

60656877

SHEET TITLE


FRONTAGE 3
SURFACE WATER
DRAINAGE TYPICAL DETAILS

SHEET NUMBER

LANG-ACM-SW-F3-DR-ZZ-051048


ISO A1 594mm x 841mm
Drawn: CP
Approved: JS
Checked: HR
Designer: CP
Project Management Initials: C01
Revision:
Last saved by: KEVIN GABB(2024.03.12) Last Plotted: 2024.03.13
Filename: C:\pwworking\aecom\us09_uk_2020\04\54973\LANG-ACM-SW-F4-DR-ZZ-021050

HAT +2.67 m ODN
MHWS +2.07 m ODN
MHWN +1.17 m ODN
MSL +0.2 m ODN
MLWN -0.83 m ODN
MLWS -1.93 m ODN
LAT -2.63 m ODN
0.0 m ODN

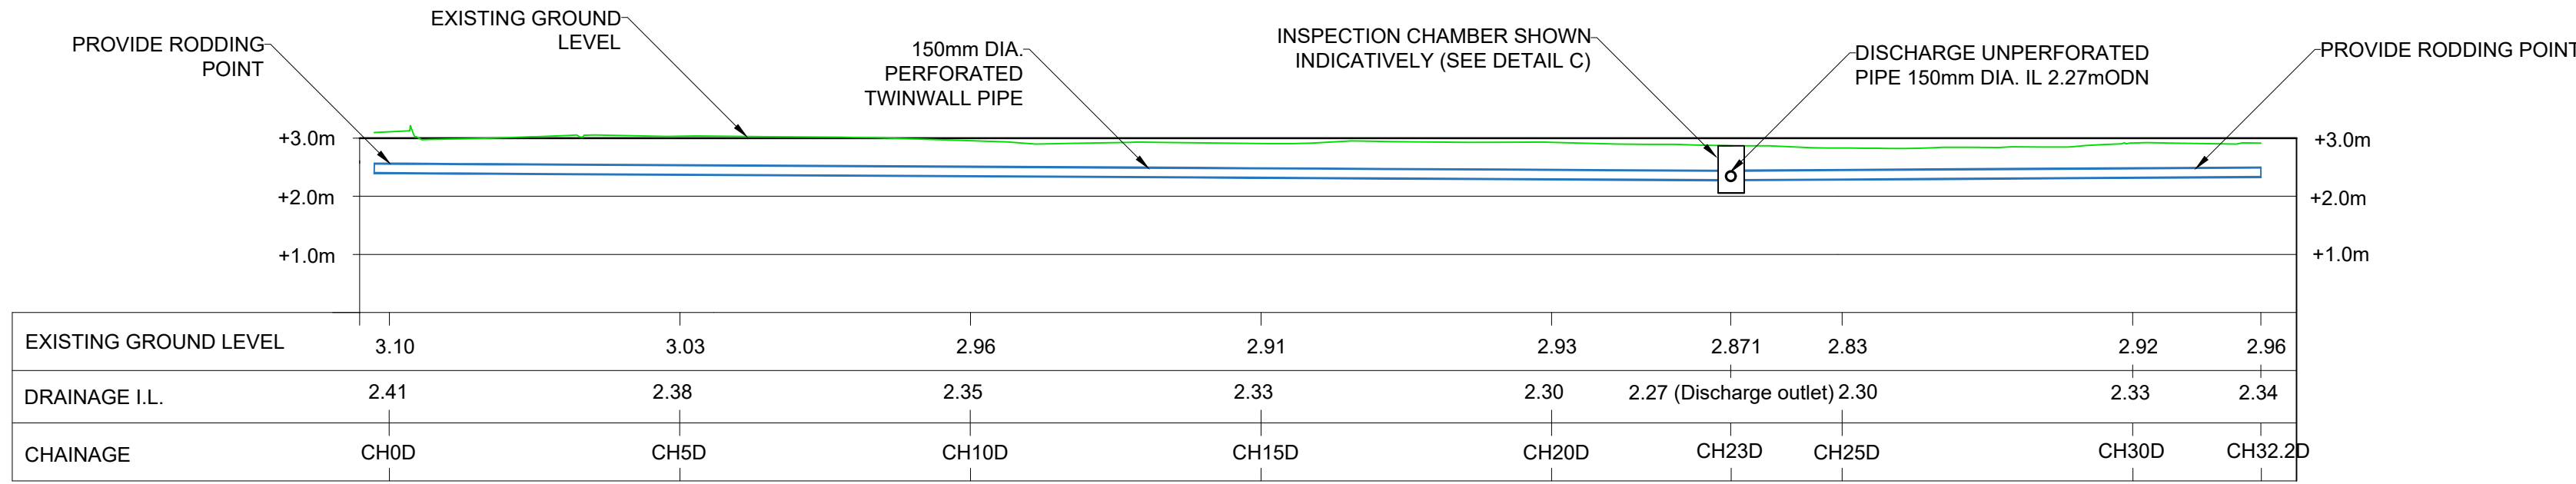


A GREEN COTTAGE - DRAINAGE CHAINAGE CH0 TO CH32.2

1:100

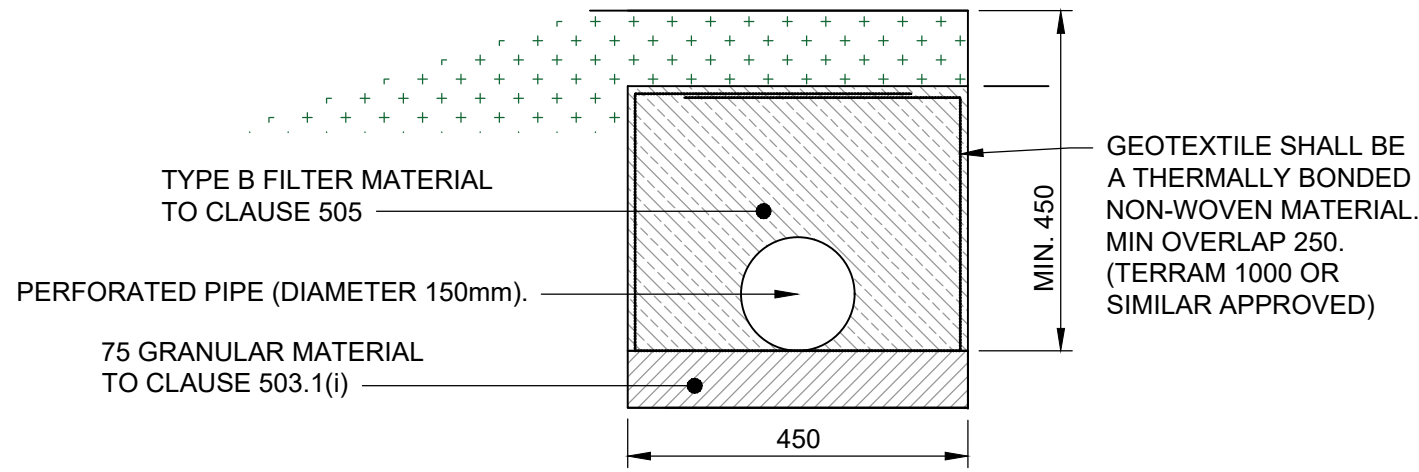


B FILTER DRAIN DETAIL

1:10

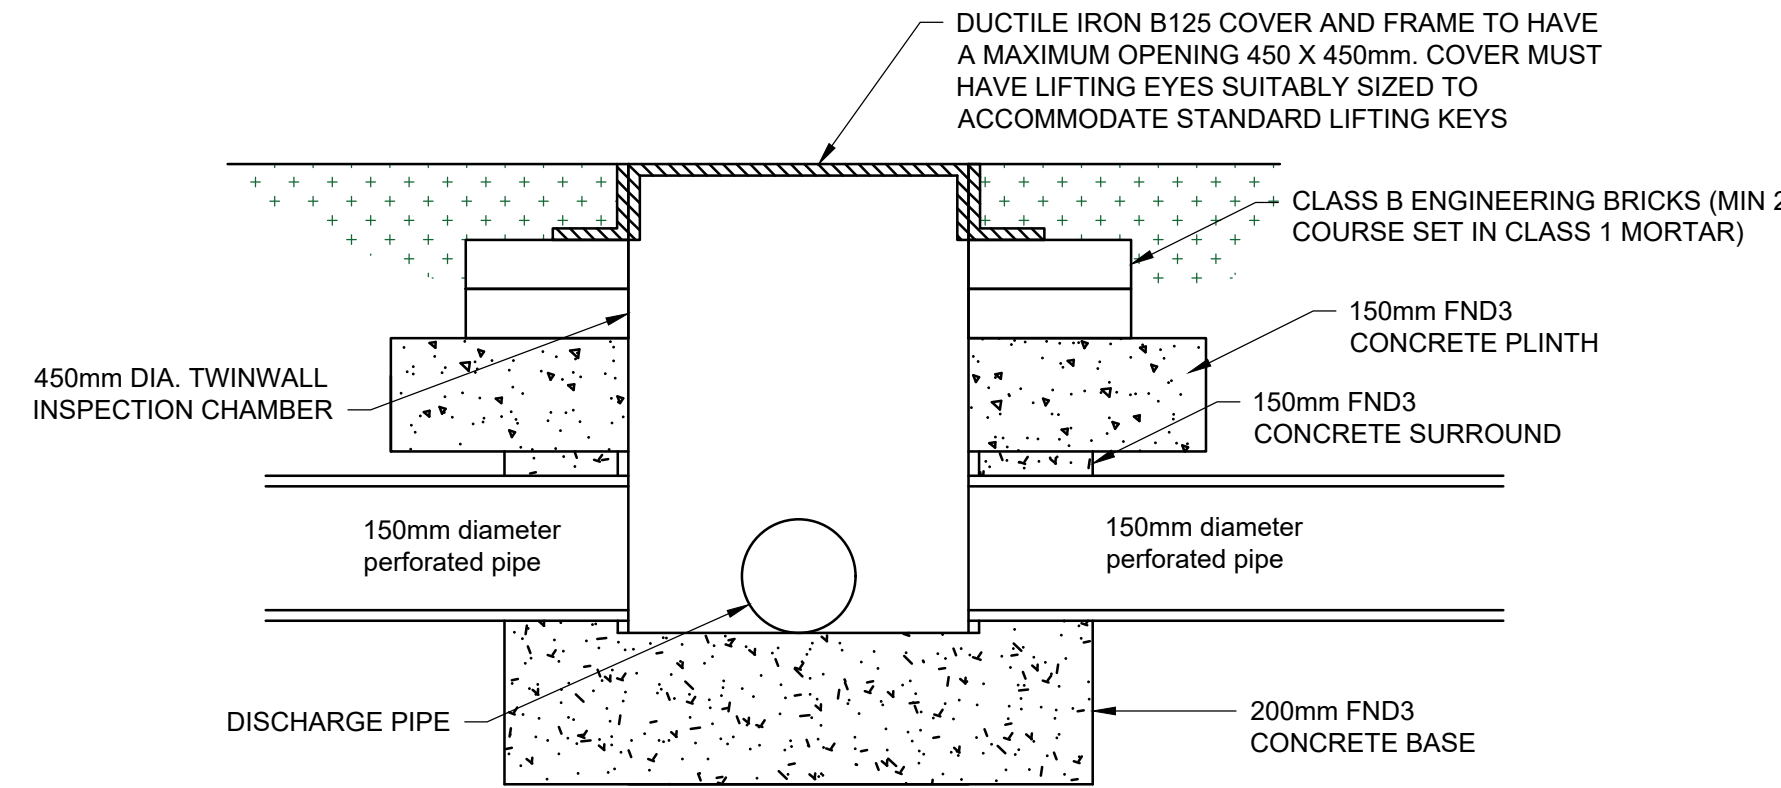


C INSPECTION CHAMBER DETAIL

1:10

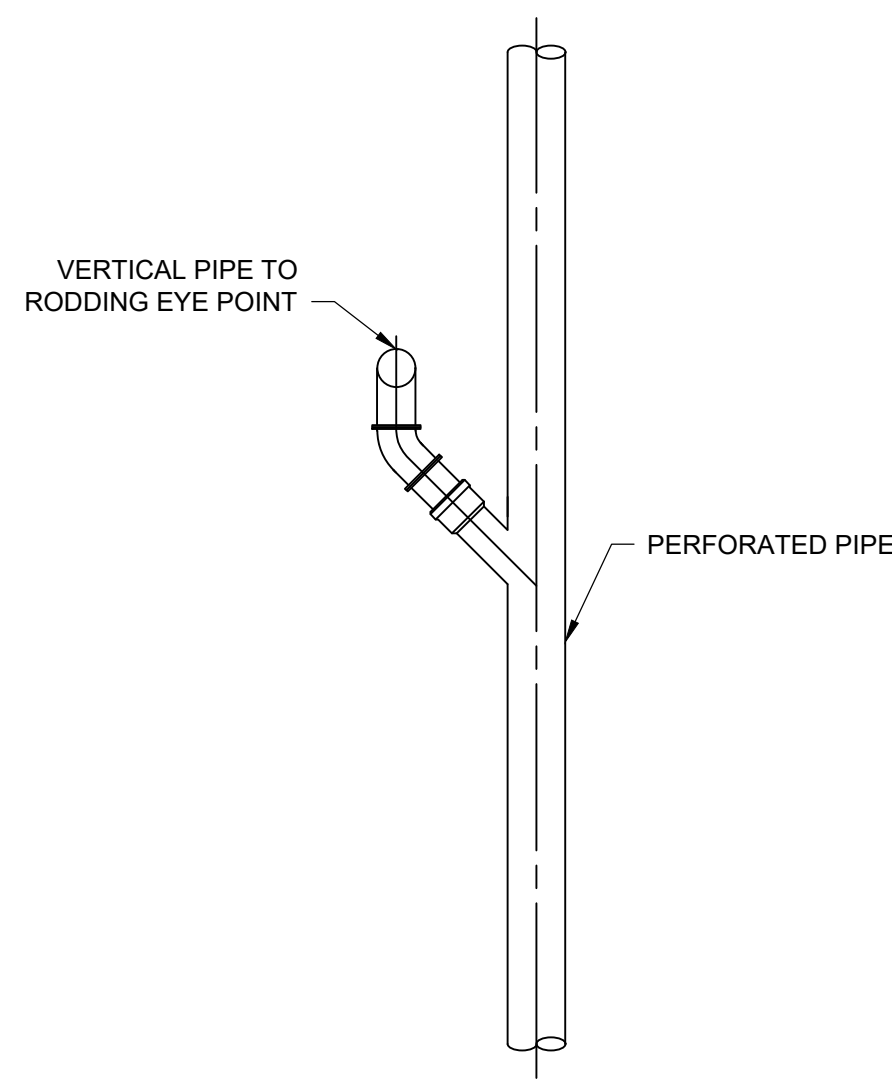


D TYPICAL RODDING POINT DETAIL - PLAN

1:25

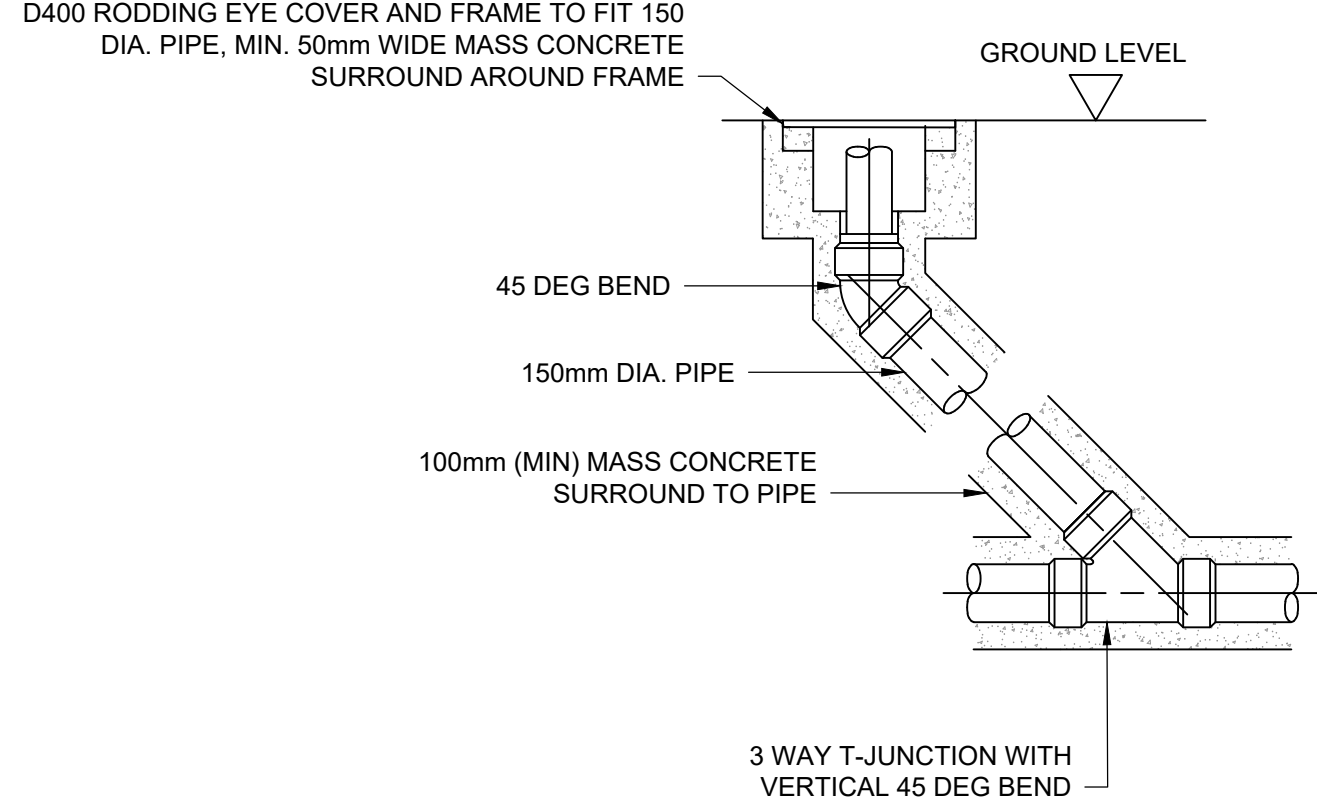

E TYPICAL RODDING POINT DETAIL - SECTION

1:25

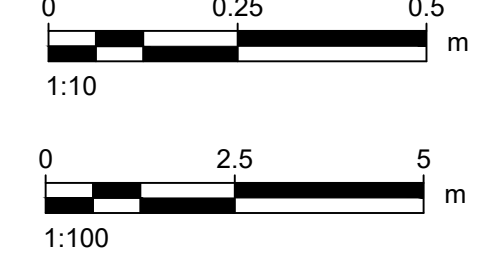

SAFETY HEALTH AND ENVIRONMENT INFORMATION
PLEASE REFER TO LANG-ACM-ZZ-F4-DR-ZZ-011401 FOR SHE INFORMATION.

This drawing has been prepared for the use of AECOM's client. It may not be used, modified, reproduced or relied upon by third parties, except as agreed by AECOM or as required by law. AECOM accepts no responsibility, and denies any liability, whatsoever, to any party that uses or relies on this drawing without AECOM's express written consent. Do not scale this document. All measurements must be obtained from the stated dimensions.

AECOM

PROJECT

Langstone Flood and Coastal Erosion Risk Management Scheme

CLIENT

HAVANT BOROUGH COUNCIL

CONSULTANT

AECOM
Midpoint, Alençon Link,
Basingstoke, Hampshire,
RG21 7PP
T:
www.aecom.com

NOTES

- GENERAL NOTES
- DO NOT SCALE FROM THIS DRAWING. USE ONLY PRINTED DIMENSIONS.
 - ALL DIMENSIONS IN MILLIMETRES. ALL CHAINAGES, LEVELS IN METRES TO ORDINANCE DATUM (NEWLYN) AND COORDINATES ARE IN METRES, UNLESS DEFINED OTHERWISE.
 - DEFENCE LENGTHS SHOWN ARE APPROXIMATE. THE EXACT EXTENT OF THE TYPICAL CROSS SECTION IS TO BE CONFIRMED ON SITE WITH THE SUPERVISOR. EXISTING PATH LEVELS VARIES ALONG DEFENCE LENGTH, AND BEACH LEVEL VARY SPATIALLY AND WITH TIME.
 - THIS DRAWING IS TO BE READ IN CONJUNCTION WITH THE RISK REGISTER (LANG-ACM-ZZ-RK-ZZ-000106) FOR ANY IDENTIFIED POTENTIAL RISKS.
 - ALSO REFER TO DRAWINGS:
DRAINAGE PLAN - # 011049
- DRAWING SPECIFIC NOTES
- DRAINAGE PROFILE TO FOLLOW EXISTING GROUND LEVEL PROFILE UNLESS OTHERWISE INDICATED
 - REFER TO DRAWING # 051406 FOR TYPICAL CROSS-SECTION DETAILS

ISSUE/REVISION

P01	21/11/23	100% Detailed Design
C01	21/11/23	Construction Issue
I/R	DATE	DESCRIPTION

ISSUE PURPOSE / SUITABILITY

Detail Design Authorised/Accepted

PROJECT NUMBER


60656877

SHEET TITLE


FRONTAGE 4
SURFACE WATER
DRAINAGE LONG SECTION
AND TYPICAL DETAILS

SHEET NUMBER


LANG-ACM-SW-F4-DR-ZZ-021050

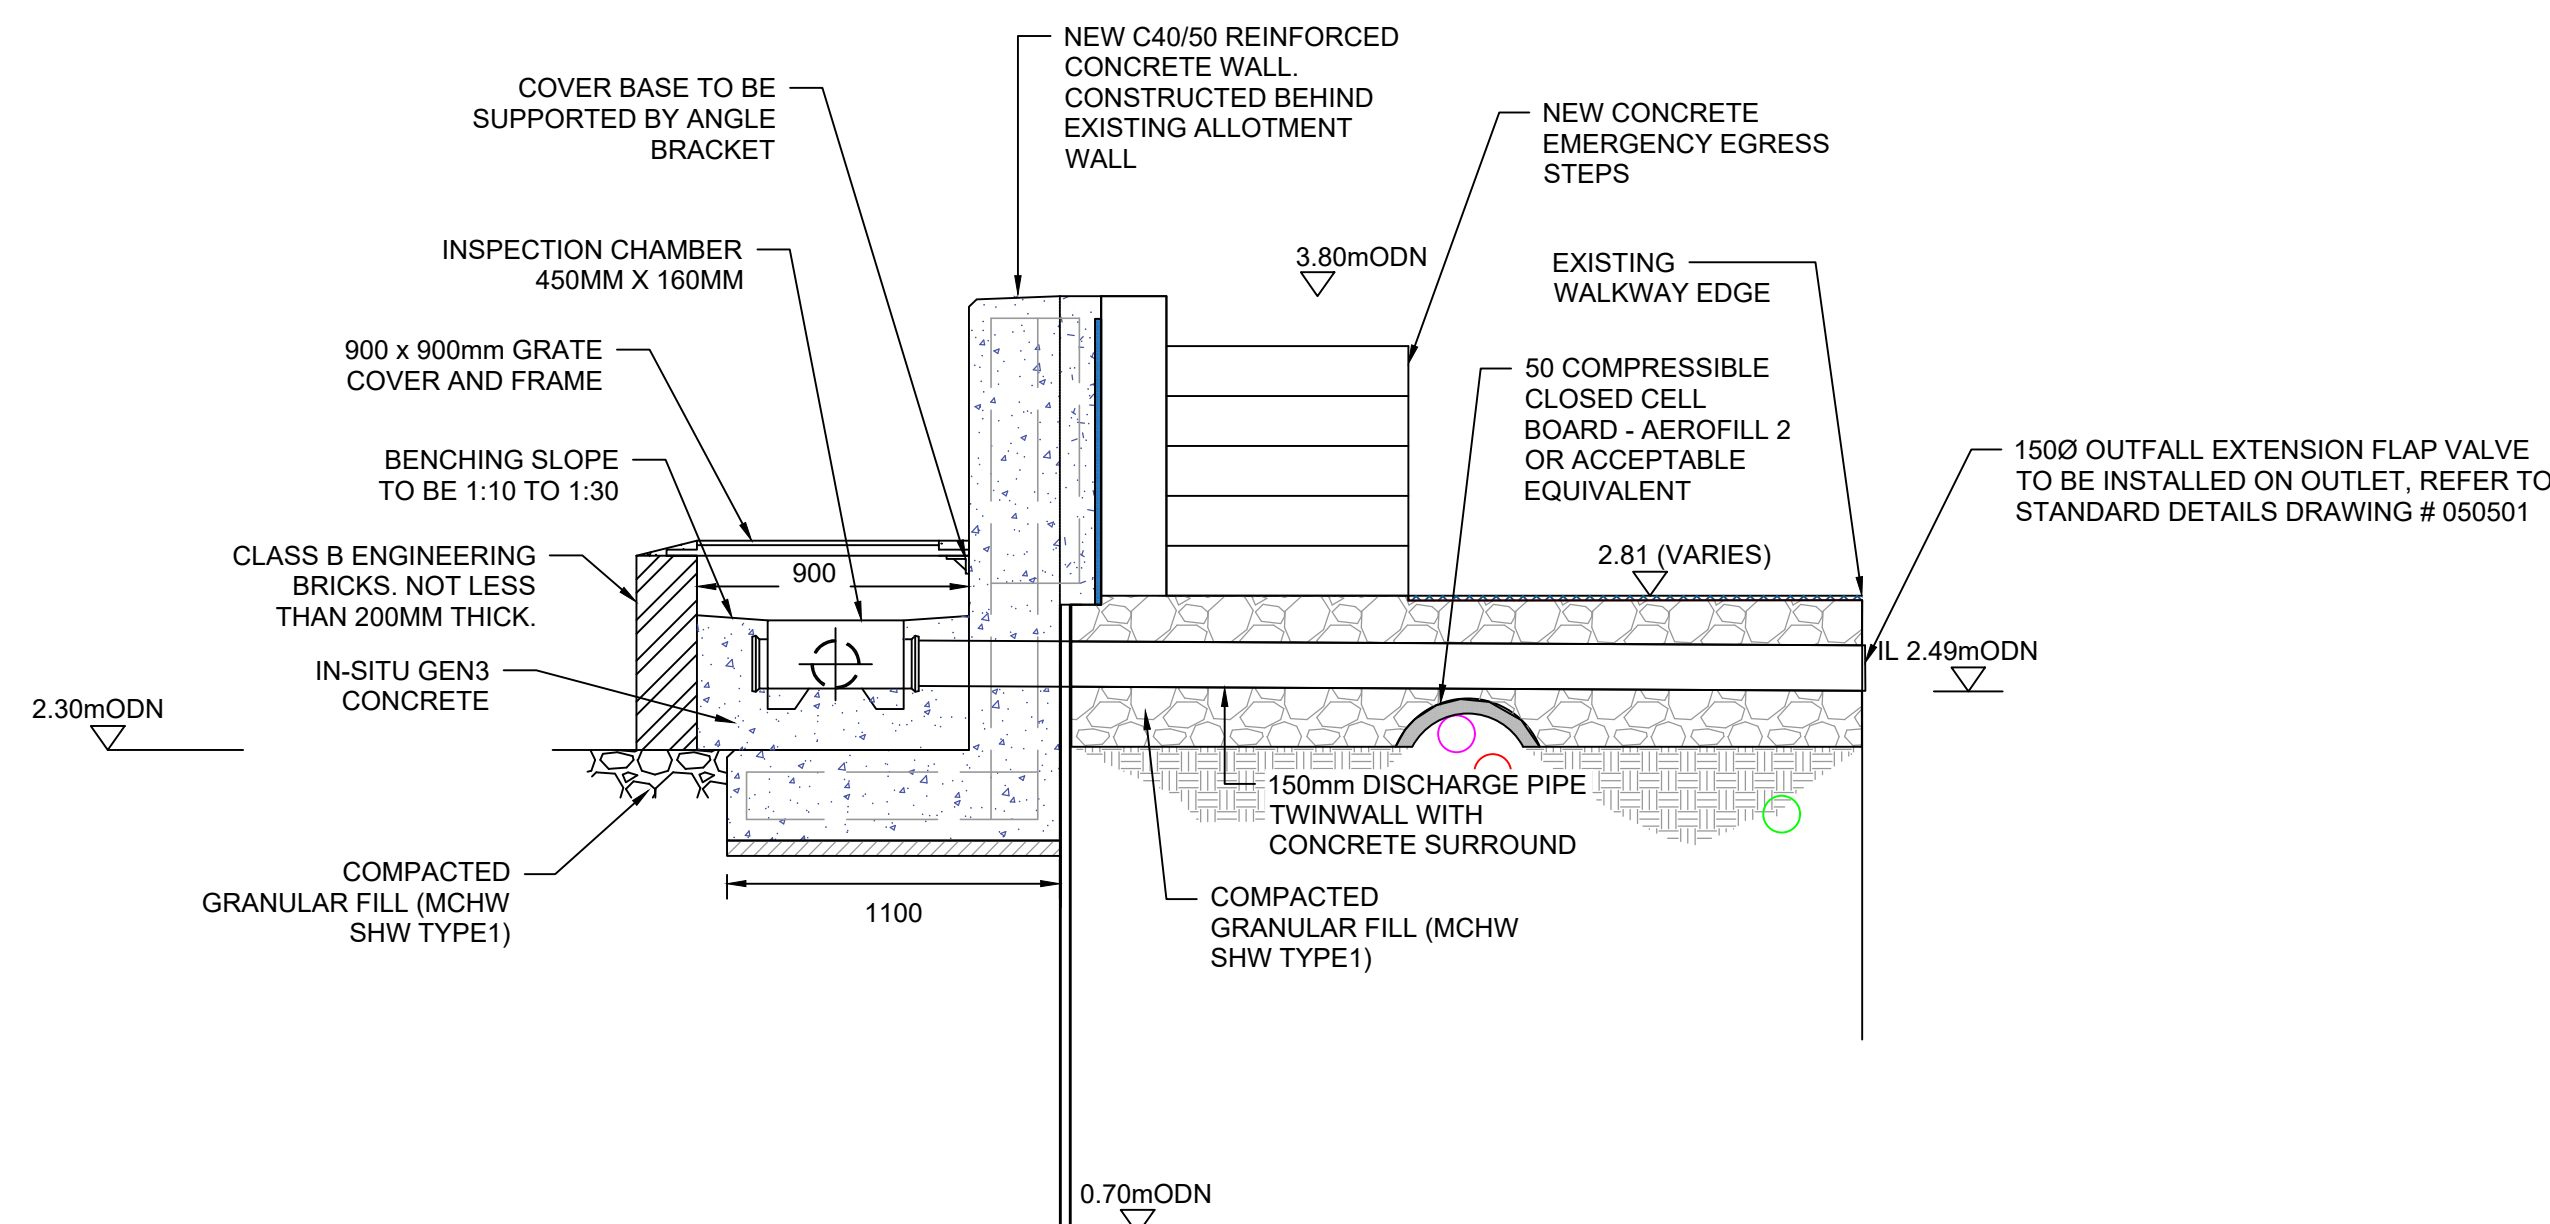


DETAIL A: INSPECTION CHAMBER: SECTION - CH82D

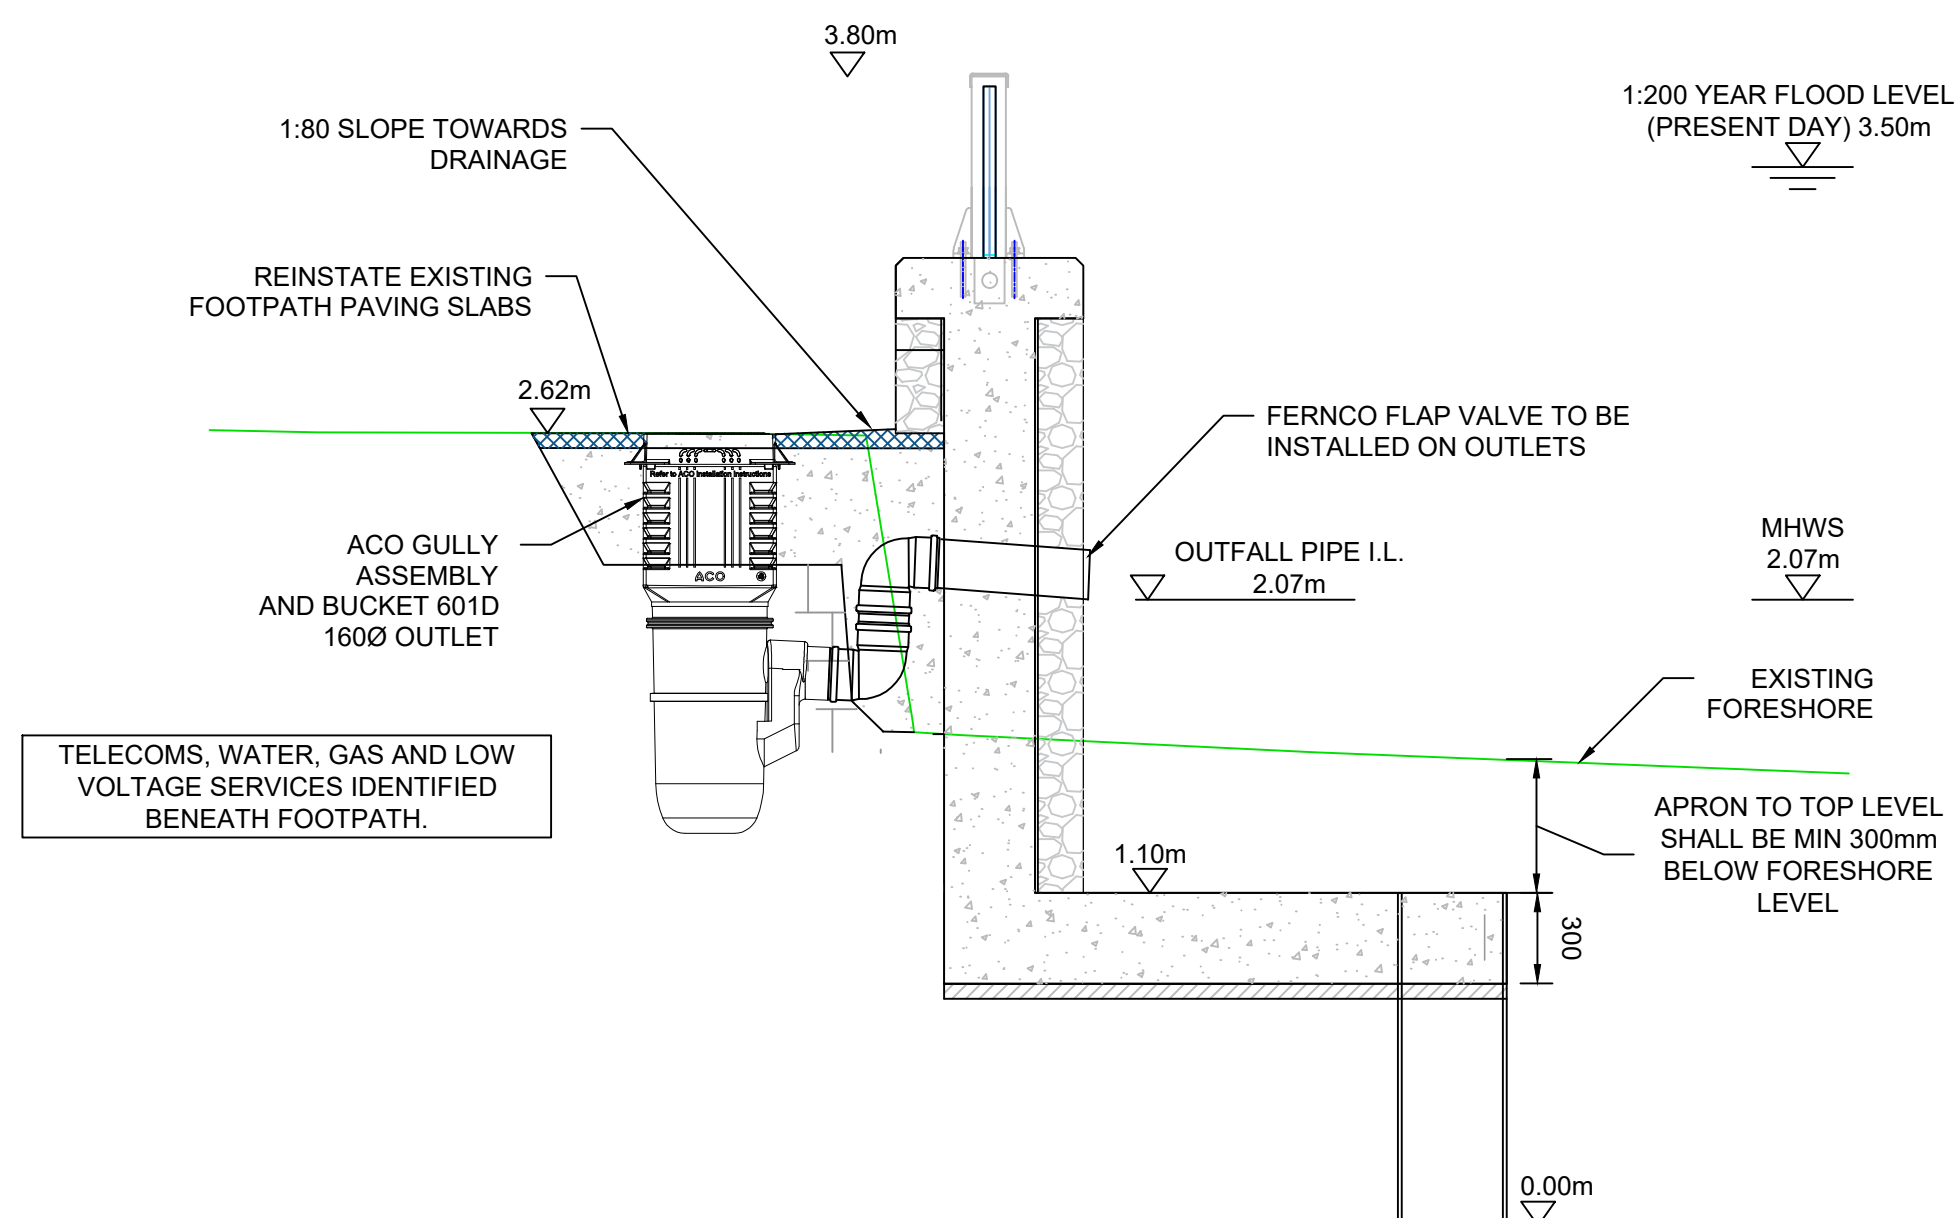

FRONTAGE 5 - TYPICAL GULLY OUTFALL DETAIL

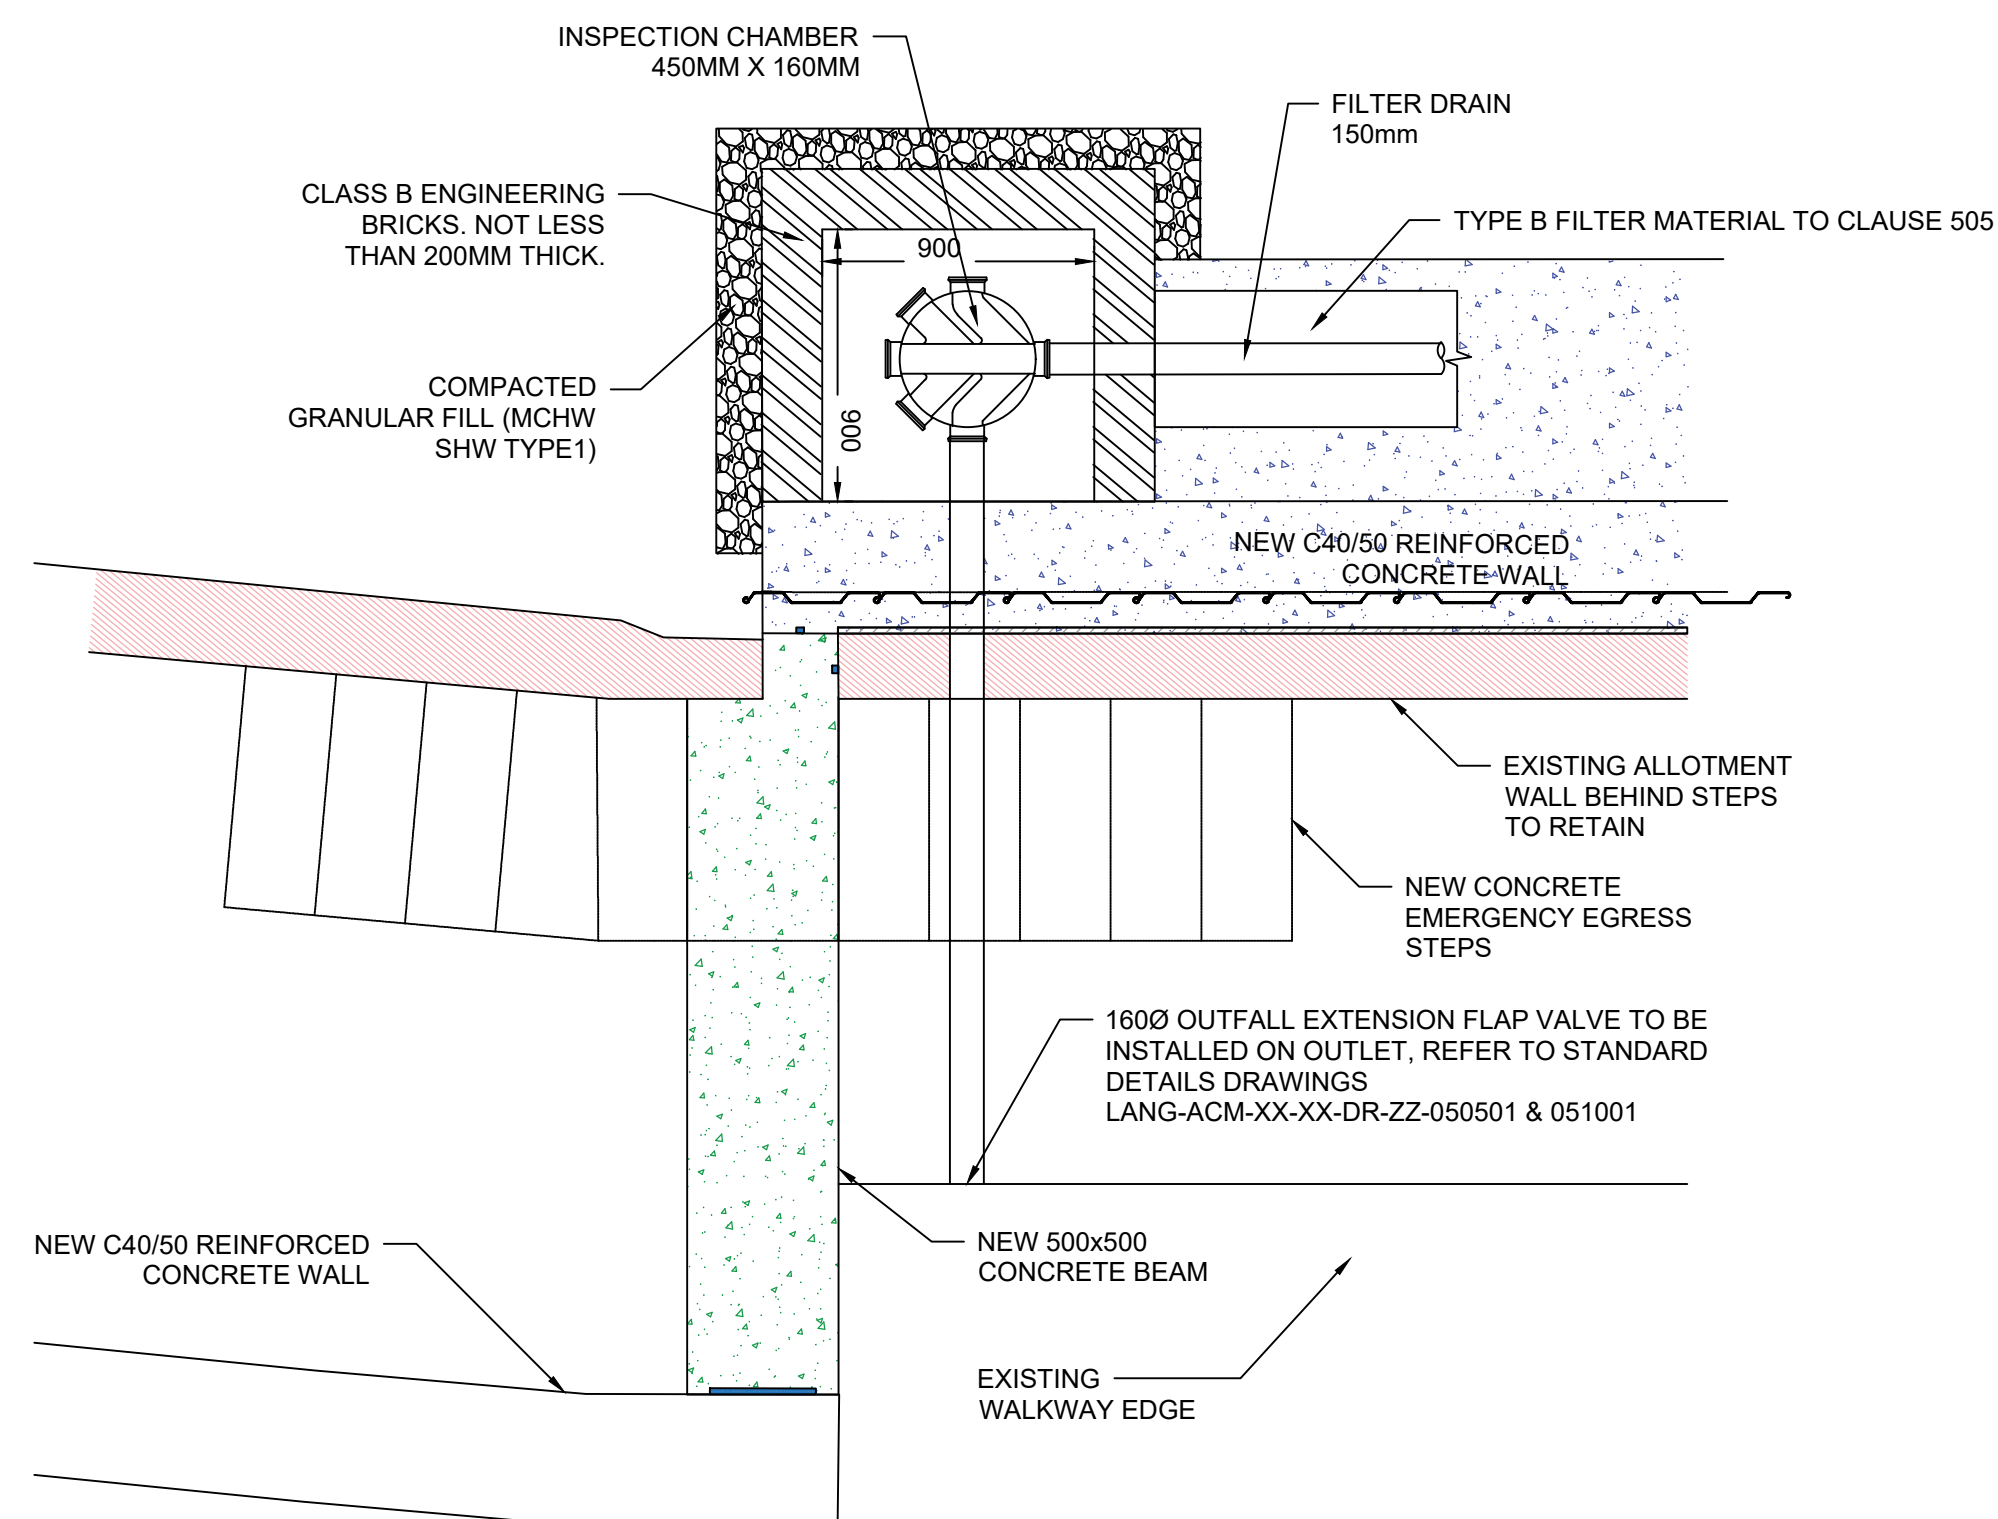

DETAIL D: INSPECTION CHAMBER: PLAN - CH82D

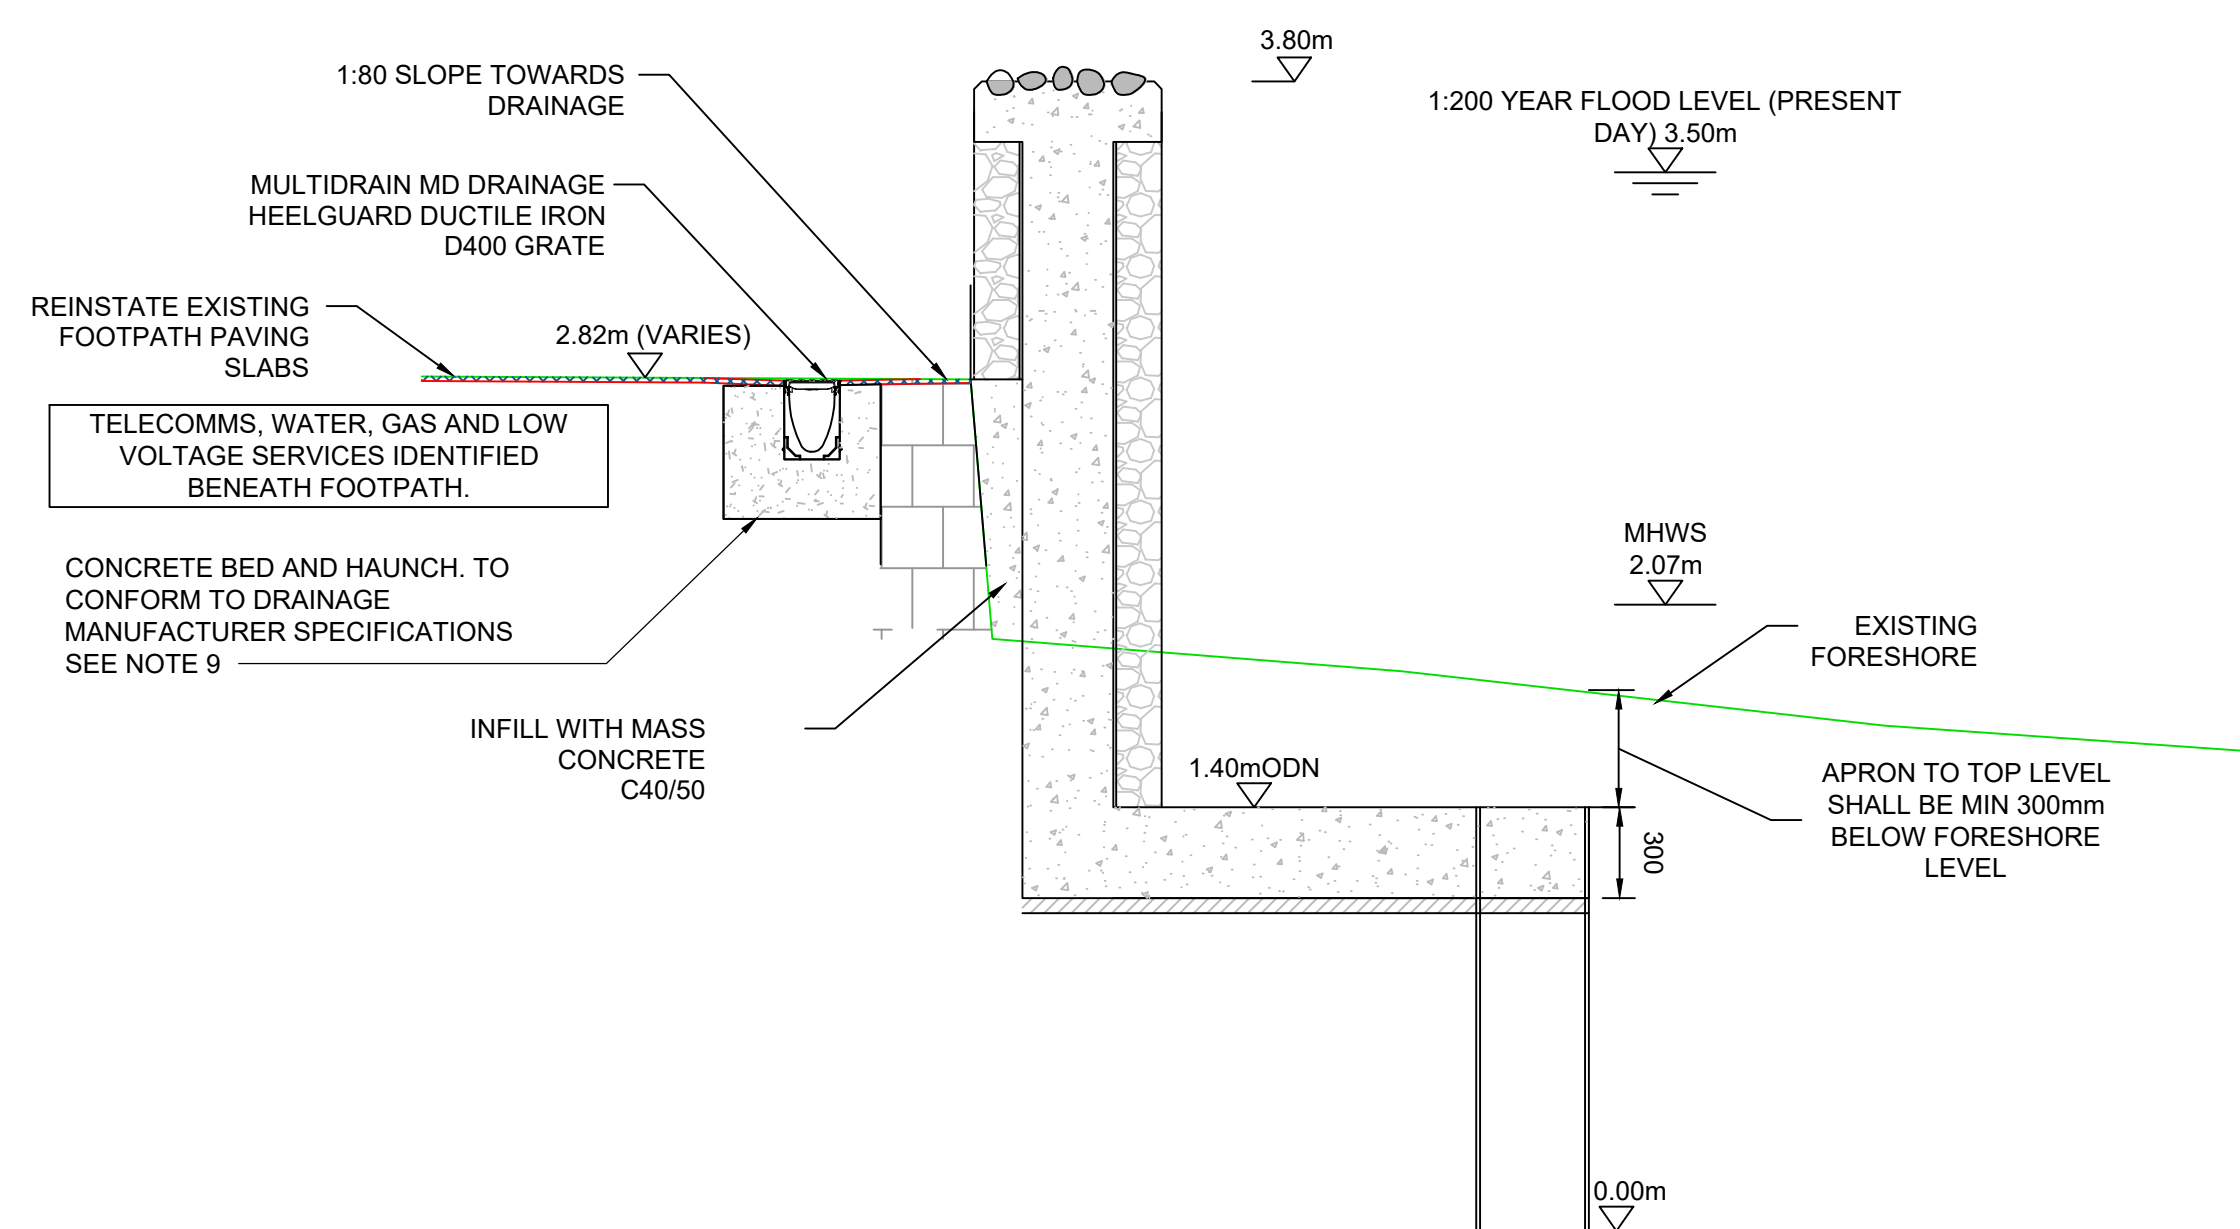

FRONTAGE 5 - TYPICAL CHANNEL DRAIN DETAIL

SAFETY HEALTH AND ENVIRONMENT INFORMATION

PLEASE REFER TO LANG-ACM-ZZ-F5-DR-ZZ-011501 FOR SHE INFORMATION.

PROJECT

Langstone Flood and Coastal Erosion Risk Management Scheme

CLIENT

HAVANT BOROUGH
COUNCIL

CONSULTANT

AECOM
Midpoint, Alençon Link,
Basingstoke, Hampshire,
RG21 7PP
T:
www.aecom.com

NOTES

1. GENERAL NOTES:
 - 1. THIS DOCUMENT IS TO BE READ IN CONJUNCTION WITH ALL OTHER RELEVANT DOCUMENTATION.
 - 2. DO NOT SCALE FROM THIS DRAWING. USE PRINTED DIMENSIONS.
 - 3. ALL DIMENSIONS IN MILLIMETRES, ALL CHAINAGES, LEVELS AND COORDINATES ARE IN METRES, UNLESS DEFINED OTHERWISE.
 - 4. DEFENCE LENGTH/EXTENT SHOWN ARE APPROXIMATE TO THE BEST EXTENT OF THE TYPICAL CROSS SECTION. IT IS TO BE CONFIRMED ON SITE WITH THE SUPERVISOR.
 - 5. EXISTING PATH LEVELS VARY ALONG DEFENCE LENGTH, AND BEACH LEVEL VARY SPATIALLY AND WITH TIME.
 - 6. THIS DRAWING IS TO BE READ IN CONJUNCTION WITH THE RISK REGISTER (LANG-ACM-ZZ-22-RR-ZZ-000106) FOR ANY IDENTIFIED POTENTIAL RISKS.
 - 7. ALSO REFER TO DRAWINGS:
 - FRONTAGE 5 DRAINAGE PLAN - 0110151
 - FRONTAGE 5 DRAINAGE LONG SECTION - 0120152

- DRAINAGE SPECIFIC NOTES**
- 1. DRAINAGE PROFILE TO FOLLOW GROUND PROFILE UNLESS OTHERWISE INDICATED**
 - 9. DRAINAGE INSTALLATION DETAILS REFER TO MANUFACTURER SPECIFICATIONS : 22000 ACO UNIVERSAL GULLY D400 PAVEMENT INSTALLATION REV B: 21825 ACO MULTIDRAIN M1500 10.0 CHANNEL INSTALLATION DETAIL REV F: 22000 ACO UNIVERSAL GULLY D400 PAVEMENT INSTALLATION REV B: 21825 ACO MULTIDRAIN M1500 10.0 CHANNEL INSTALLATION DETAIL REV F**
 - 10. IDENTIFY ALL EXISTING DRAINAGE ACROSS FLOOD DEFENCE ALIGNMENT AND SEAL OR PROVIDE FLAP VALVE TO ENSURE DRAINAGE IS MAINTAINED**
 - 11. A GAP IN THE SHEET PILE TOP LEVELS REQUIRED FOR INSTALLATION OF DRAINAGE OUTLETS**

ISSUE/REVISION

P01	21/11/23	100% Detailed Design
C01	21/11/23	Construction Issue
I/R	DATE	DESCRIPTION

ISSUE PURPOSE / SUITABILITY

Detail Design Authorised/Accepted

KEY PLAN

PROJECT NUMBER


60656877

SHEET TITLE

FRONTAGE 5 SURFACE WATER DRAINAGE TYPICAL DETAILS


SHEET NUMBER

LANG-ACM-SW-F5-DR-ZZ-051054

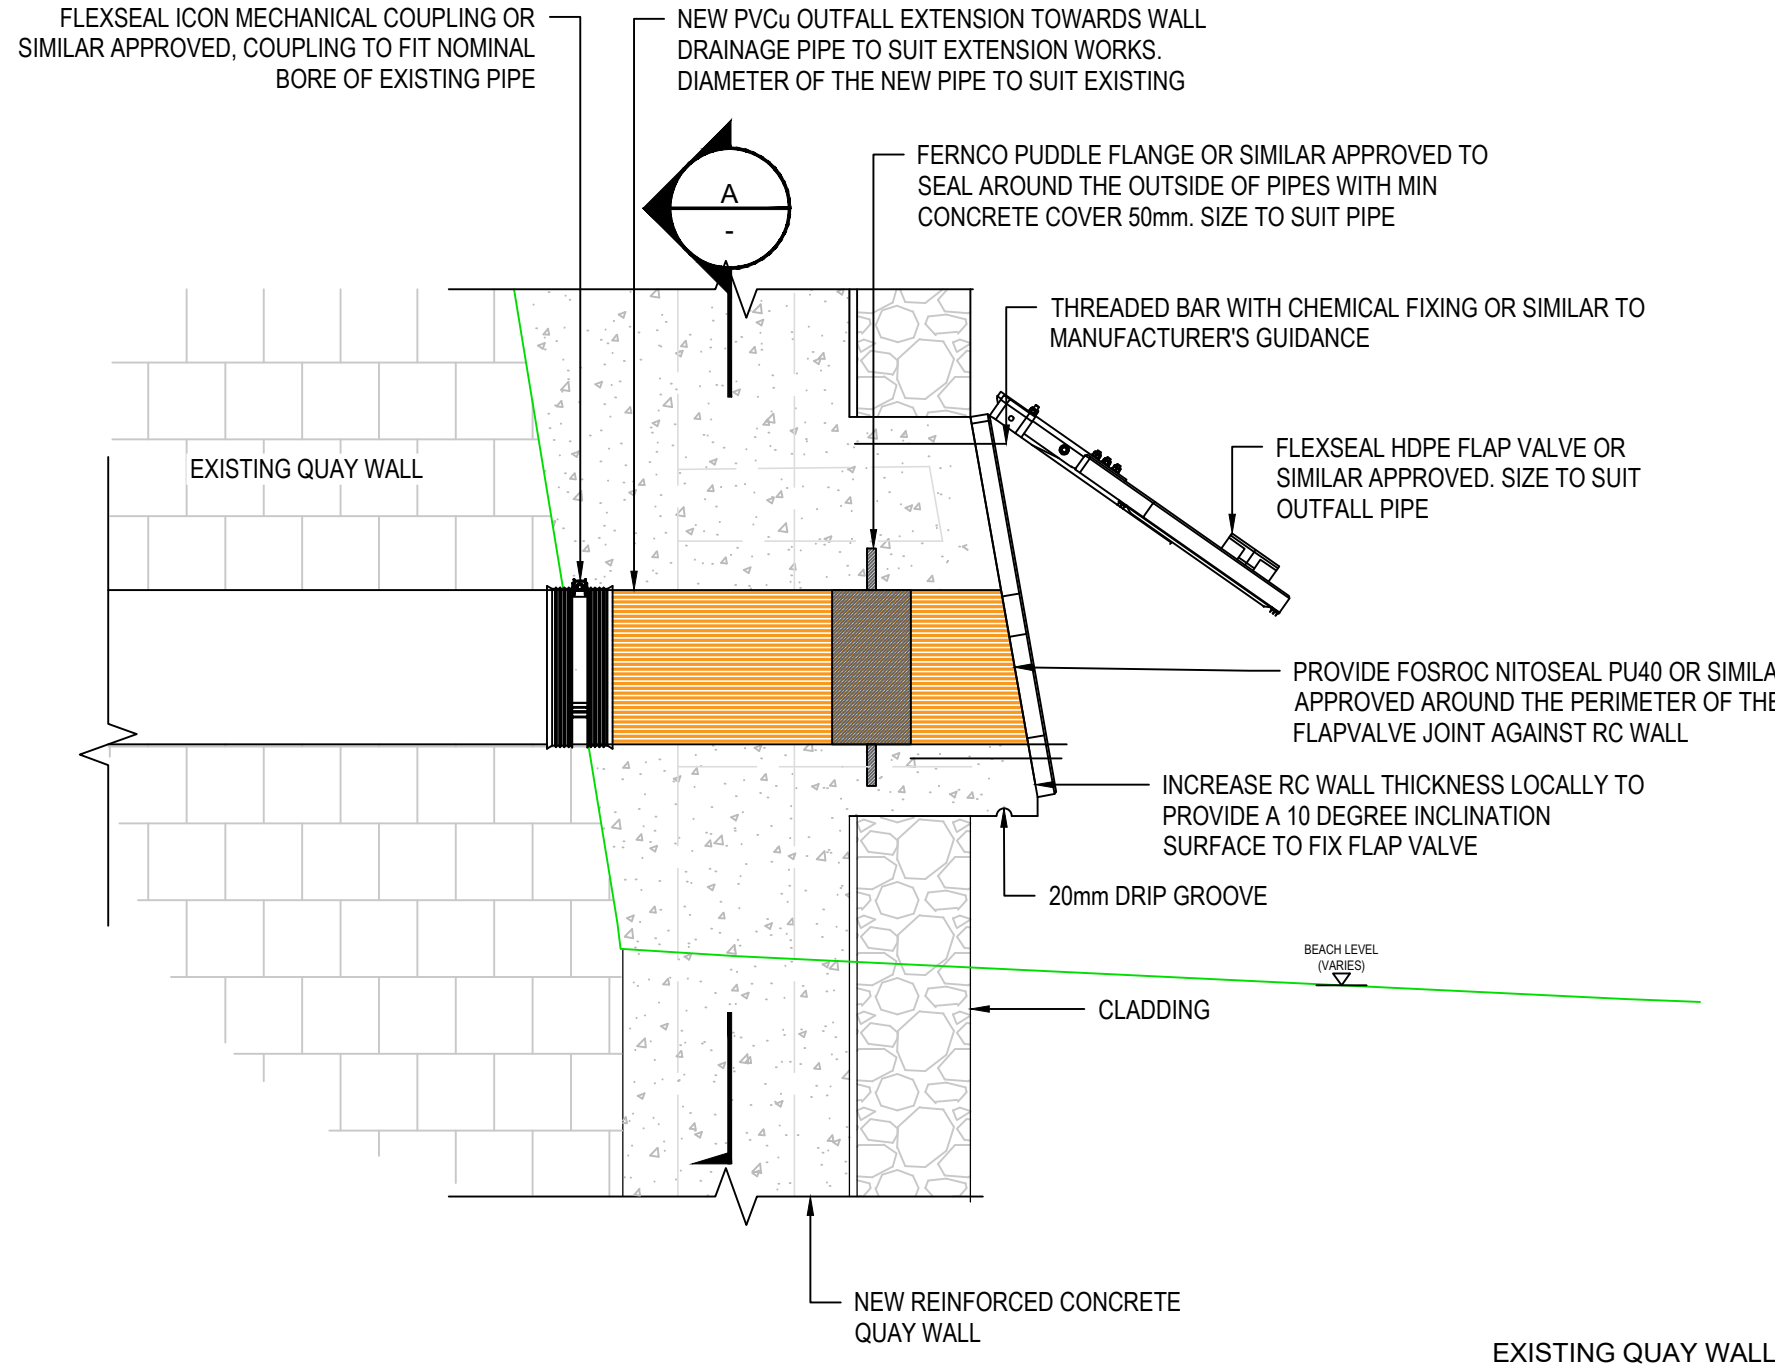


OUTFALL PIPE > 100mm DIA EXTENSION DETAIL

1:10

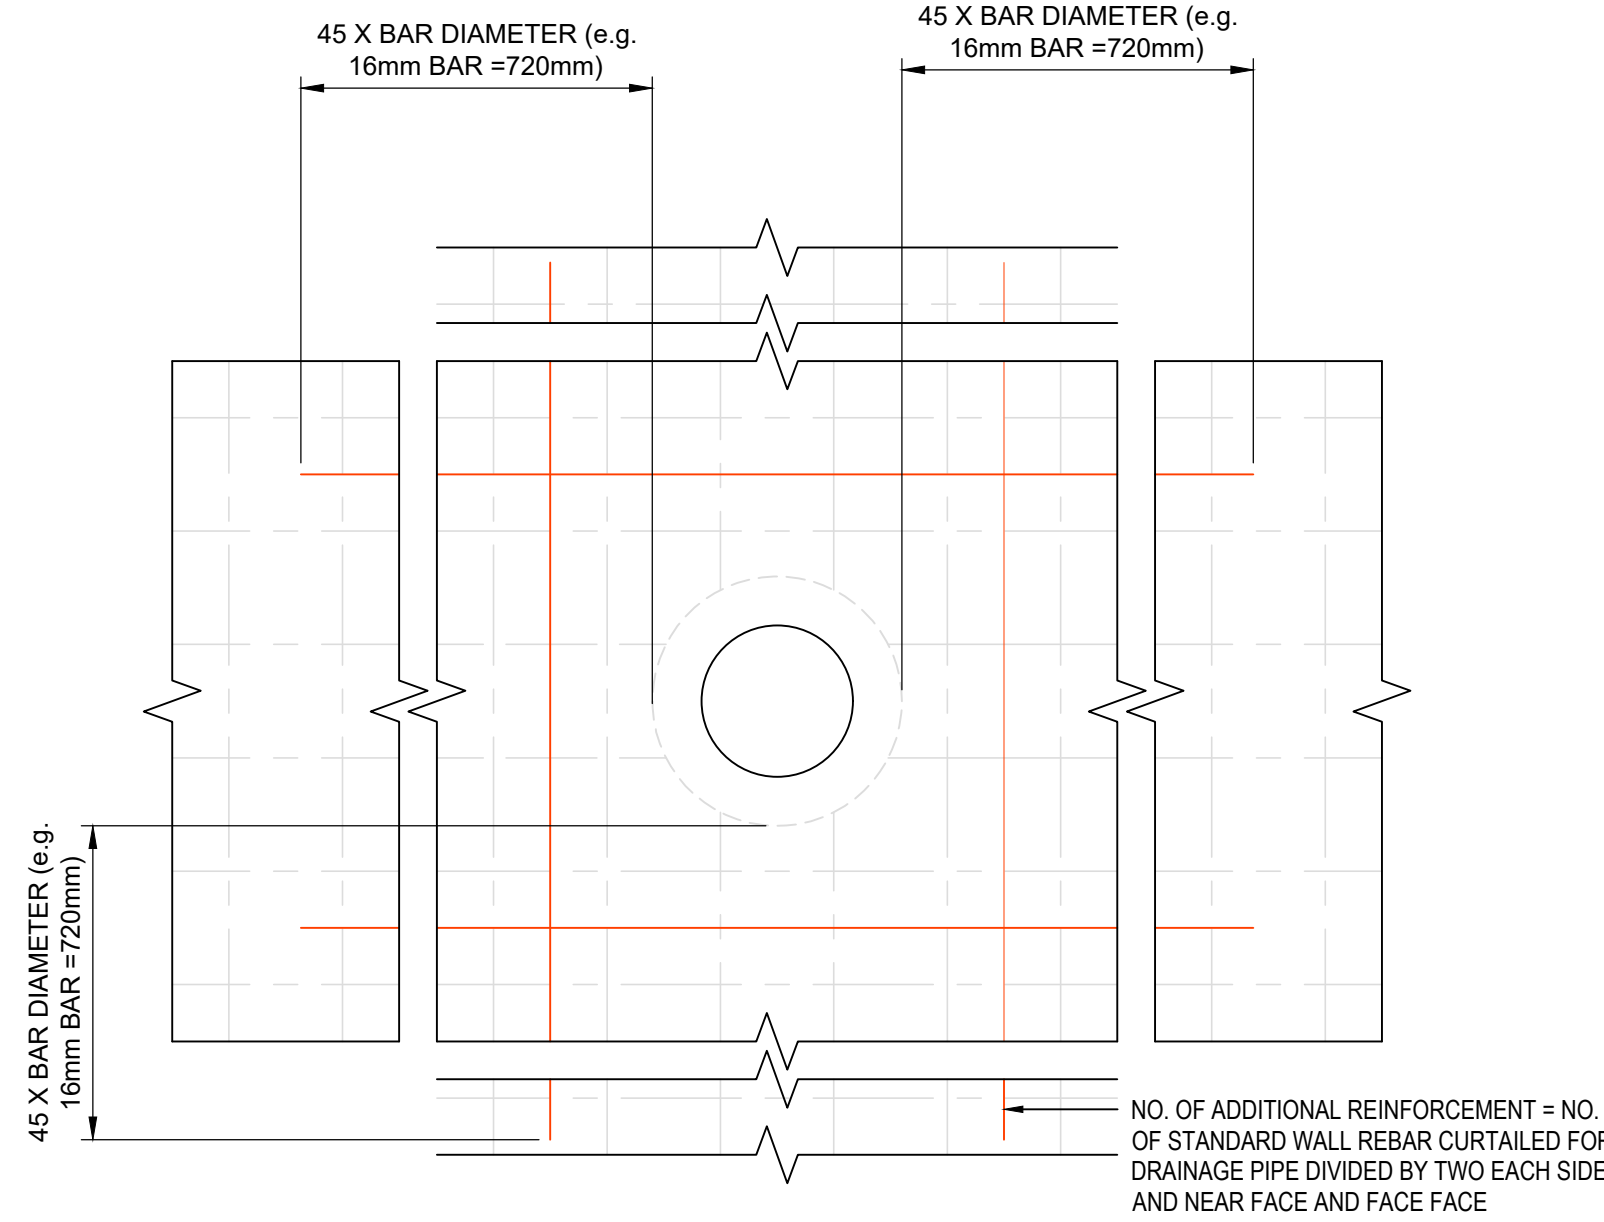


OUTFALL PIPE > 100mm DIA EXTENSION - RC CROSS SECTION A-A

1:10

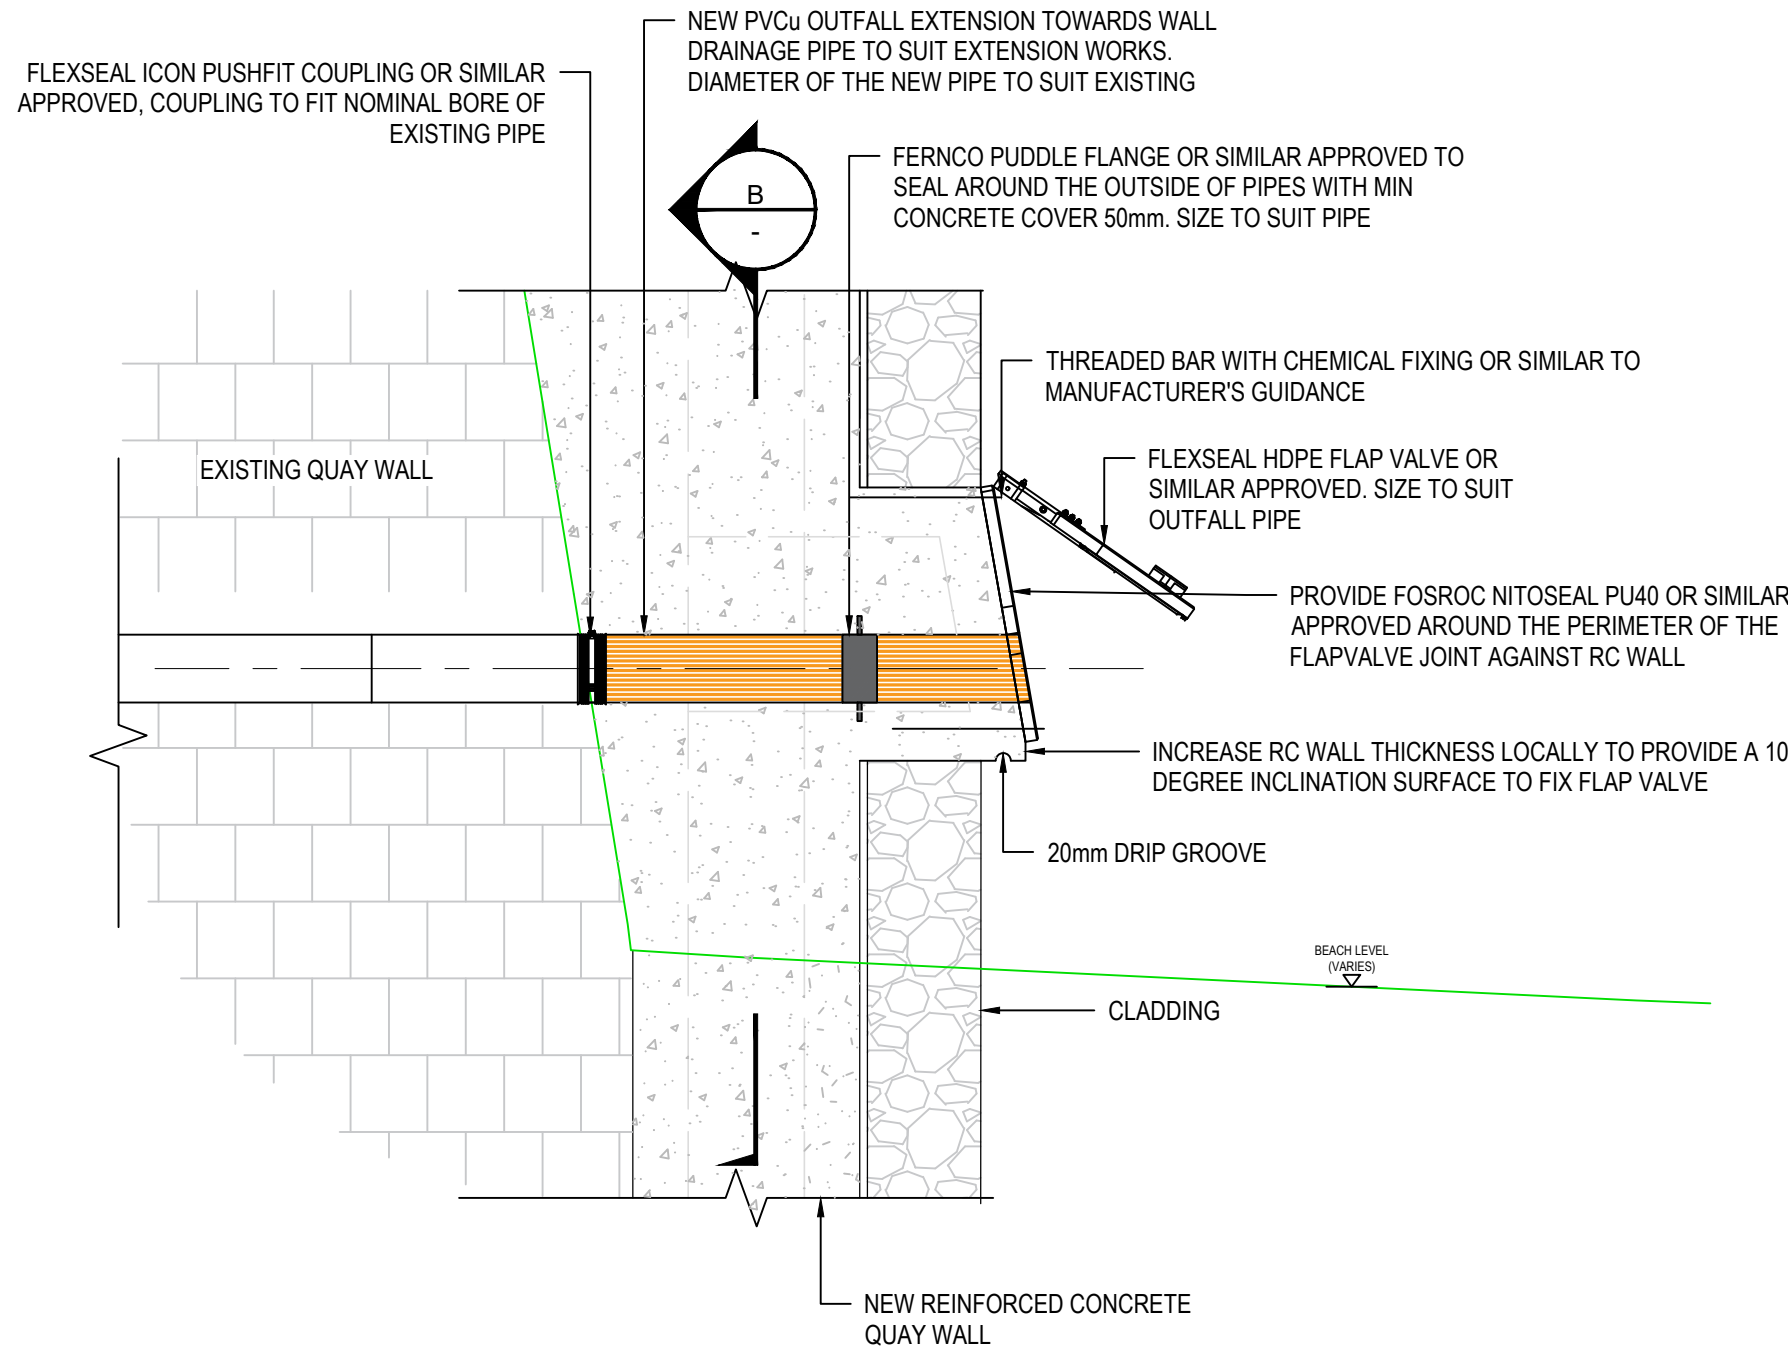


OUTFALL PIPE < 100mm DIA EXTENSION DETAIL

1:10

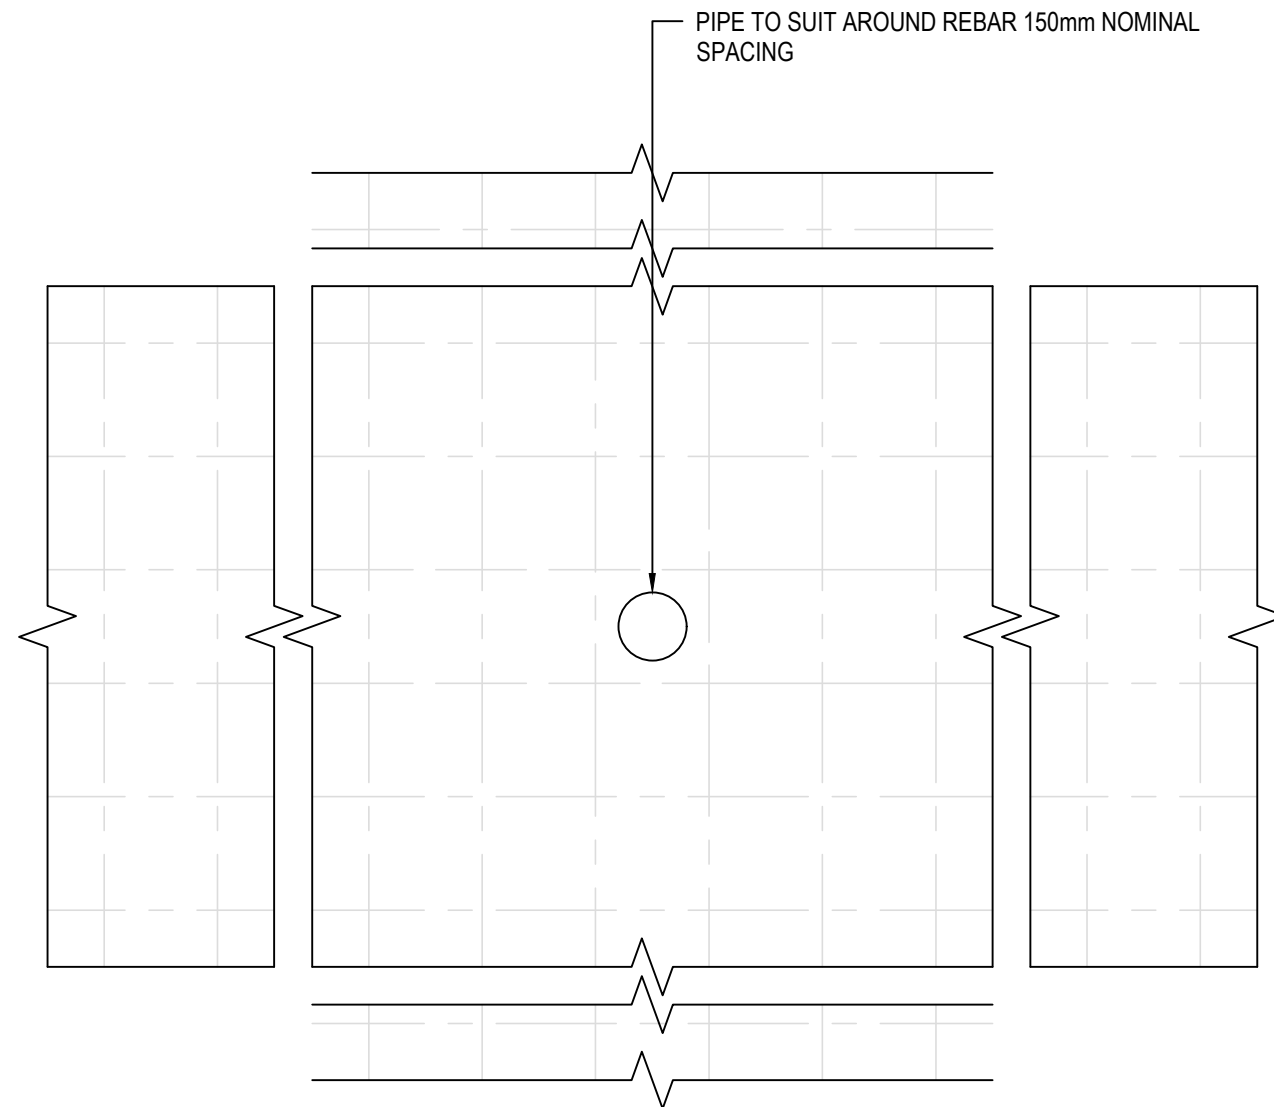

OUTFALL PIPE < 100mm DIA EXTENSION - RC CROSS SECTION B-B

1:10

 

This drawing has been prepared for the use of AECOM's client. It may not be used, modified, reproduced or relied upon by third parties, except as agreed by AECOM or as required by law. AECOM accepts no responsibility, and denies any liability, whatsoever, to any party that uses or relies on this drawing without AECOM's express written consent. Do not scale this document. All measurements must be obtained from the stated dimensions.

AECOM

PROJECT

Langstone Flood and Coastal Erosion Risk Management Scheme

CLIENT

HAVANT BOROUGH COUNCIL

CONSULTANT

Midpoint, Alençon Link,
Basingstoke, Hampshire,
RG21 7PP
T:
www.aecom.com

NOTES

- GENERAL NOTES
- THIS DOCUMENT IS TO BE READ IN CONJUNCTION WITH ALL OTHER RELEVANT DOCUMENTATION.
 - DO NOT SCALE FROM THIS DRAWING. USE ONLY PRINTED DIMENSIONS.
 - ALL DIMENSIONS IN MILLIMETRES. ALL CHAINAGES, LEVELS AND COORDINATES ARE IN METRES, UNLESS DEFINED OTHERWISE.
 - DEFENCE LENGTHS SHOWN ARE APPROXIMATE. THE EXACT EXTENT OF THE TYPICAL CROSS SECTION IS TO BE CONFIRMED ON SITE WITH THE SUPERVISOR.
 - EXISTING PATH LEVELS VARIES ALONGS DEFENCE LENGTH, AND BEACH LEVEL VARY SPATIALLY AND WITH TIME.
 - THIS DRAWING IS TO BE READ IN CONJUNCTION WITH THE RISK REGISTER (LANG-ACM-ZZ-ZZ-RK-ZZ-000106) FOR ANY IDENTIFIED POTENTIAL RISKS.
 - ALSO REFER TO DRAWINGS:
SURFACE WATER DRAINAGE PLANS - ##1040 TO ##1055

DRAWING SPECIFIC NOTES

- PIPE COUPLING, PUDDLE FLANGE AND FLAP VALVE SHALL BE INSTALLED TO MANUFACTURER'S GUIDANCE.
- SEALANT SHALL BE APPLIED TO MANUFACTURER'S GUIDANCE.

ISSUE/REVISION

P01	21/11/23	100% Detailed Design
C01	21/11/23	Construction Issue
I/R	DATE	DESCRIPTION

ISSUE PURPOSE / SUITABILITY

Detail Design Authorised/Accepted

KEY PLAN

PROJECT NUMBER

60656877

SHEET TITLE

EXISTING OUTFALL EXTENSION
STANDARD DETAILS

SHEET NUMBER

LANG-ACM-SW-ZZ-DR-ZZ-051064