



OUTLINE PLANNING APPLICATION

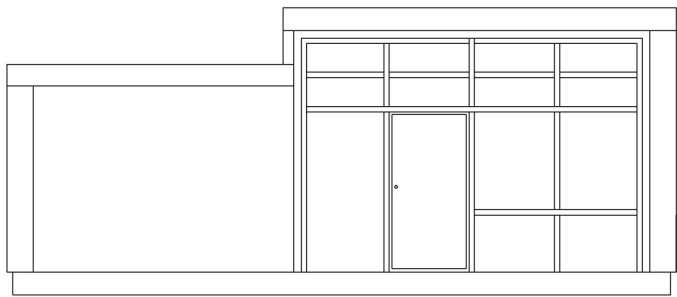


PROPOSED WEST ELEVATION FULLY GLAZED TO LOUNGE

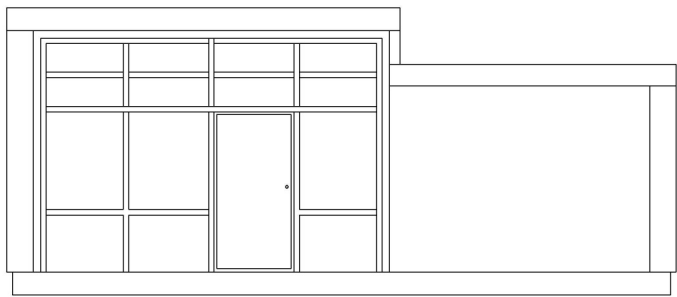


PROPOSED EAST ELEVATION FULLY GLAZED TO KITCHEN DINER


See Design and Access Statement for Details of Elevational Treatment (Monocouche Elevational Treatment, or other Shape and Facing as to be defined in an FULL application at a future date subject to the outcome of the Outline Application)

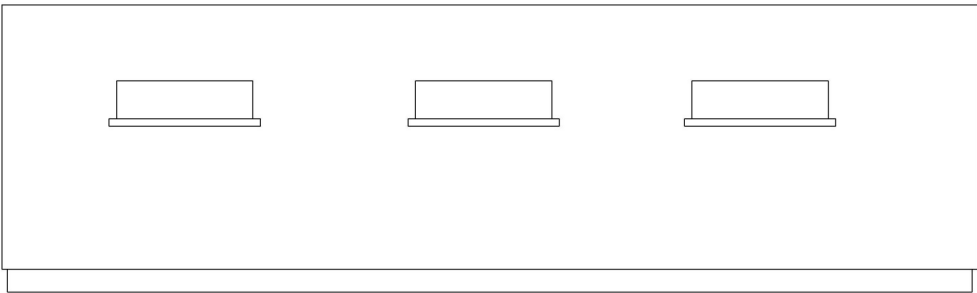

PROPOSED SOUTH ELEVATION HIGH LEVEL WINDOWS NOT OVERLOOKING NR 14

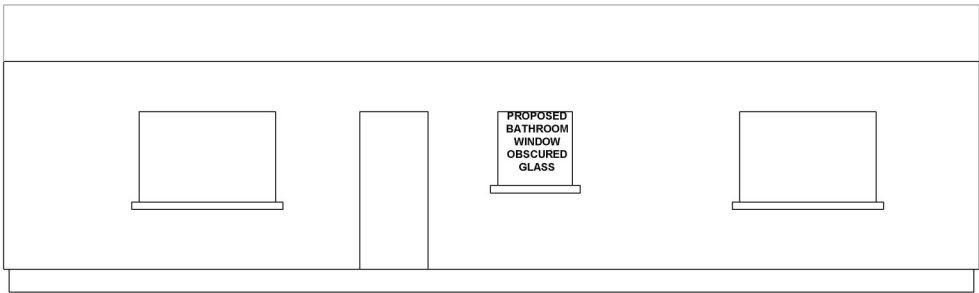

PROPOSED NORTH ELEVATION

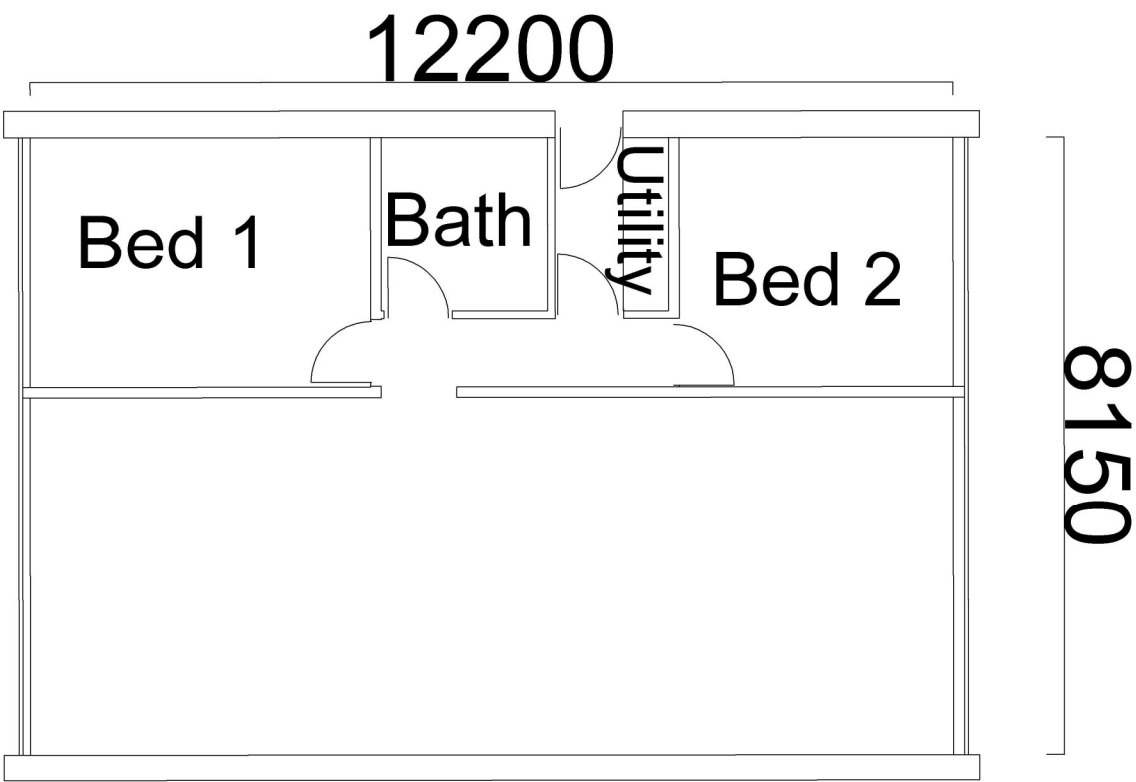

PROPOSED FLOOR PLAN

Proposed Construction of the single storey dwelling with separate new access on the land of 14 St Catherines Road



Dwg. Nr.: GSAL2525/08	PROJECT: PROPOSED DEVELOPMENT AT 14 St CATHERINES ROAD, HAYLING ISLAND, HAMPSHIRE PO11 0HE	Rev	Revision details:	Amended by	Date
DATE: March 2025					
SCALE: 1:100@ A3					
DRAWN BY:	CLIENT: Mr Alan Capaldi-Tallon				
CHECKED:					
	TITLE: PROPOSED FLOOR PLAN AND ELEVATIONS				
COPYRIGHT... The copyright of this document lies with Gosport Surveying Associates Limited. No use or copying this document, or part of this document, shall be permitted without prior written consent of Gosport Surveying Associates Limited, other than for the purpose of copying for contract documentation and for site use.		PLANNING			
		Gosport Surveying Associates Limited Chartered Surveyors - Summer House 5 Rydal Road, Gosport, Hants. PO12 4ES Tel: 01703 944 417 E-mail address: info@gsal.co.uk			