


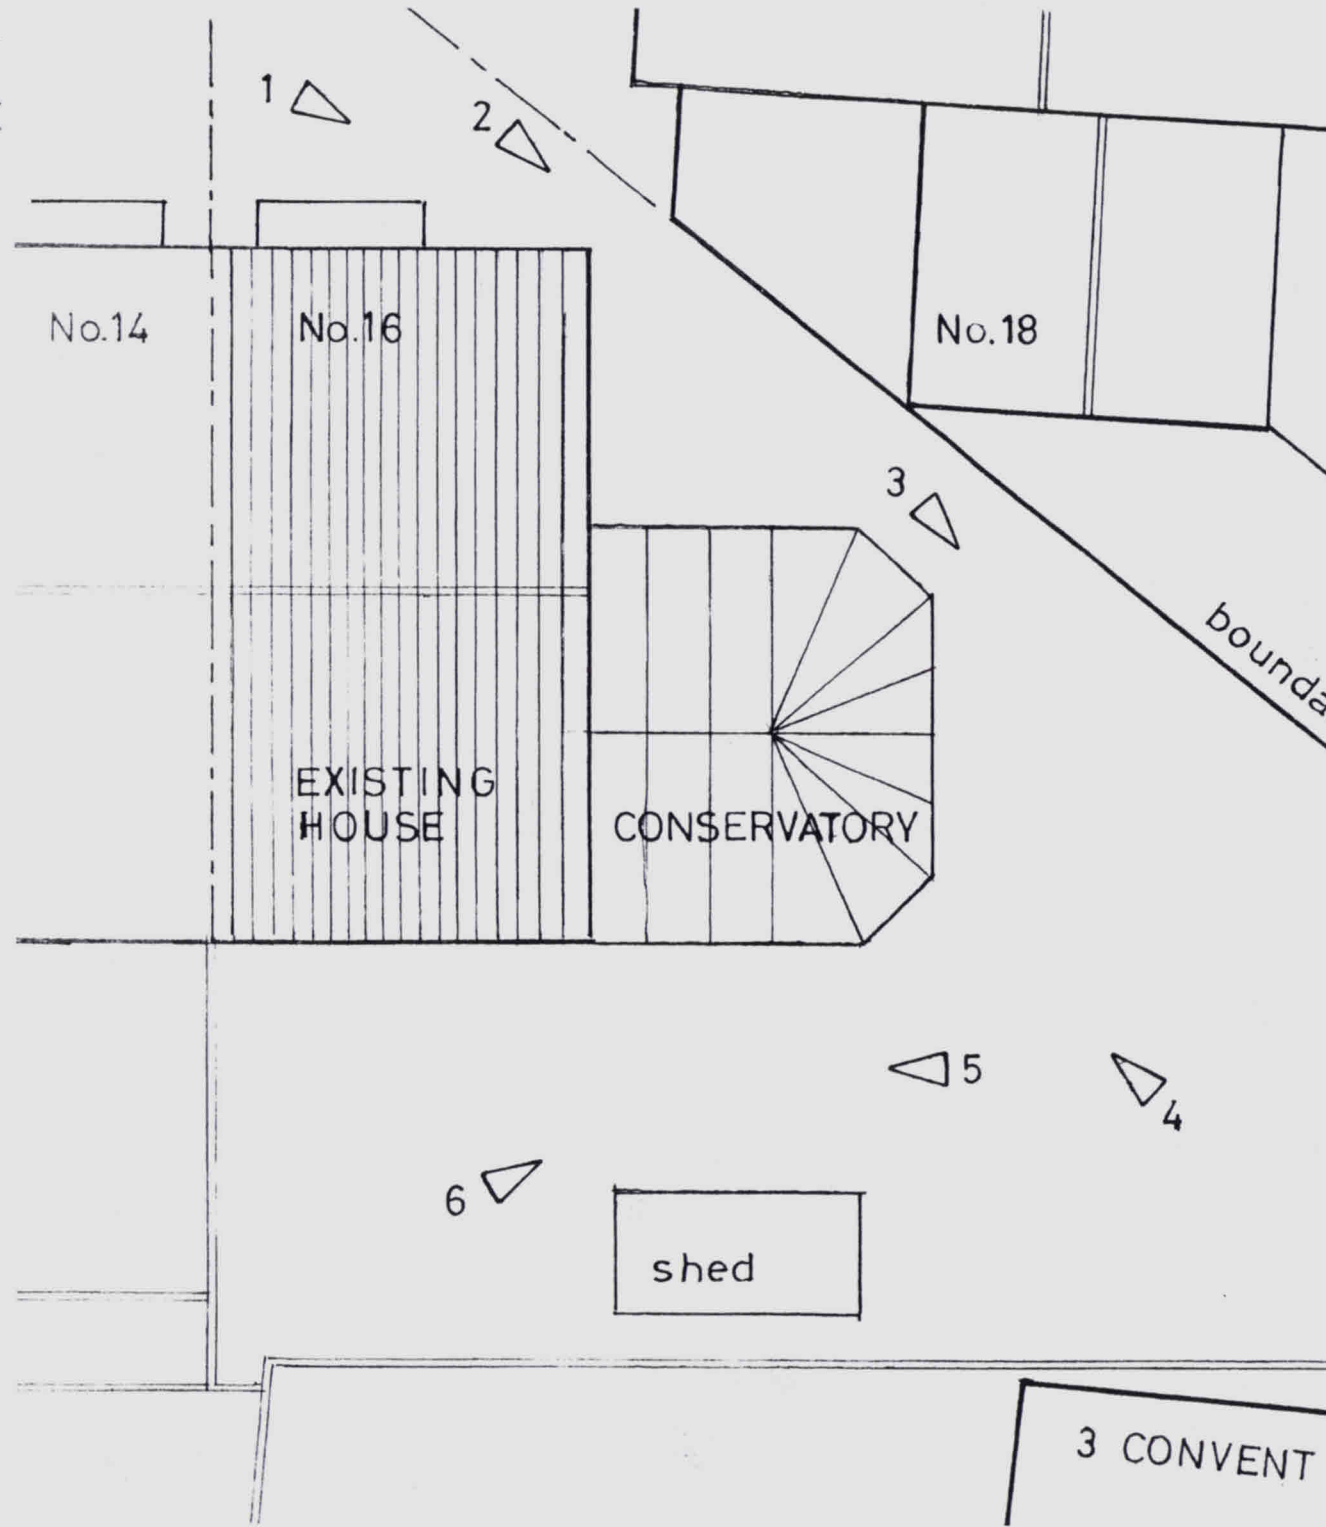

SITE PLAN

PHOTOS

16 HIGHLAND ROAD, EMSWORTH



SCALE 1:100 @ A4

PO10 7JN

Robin Towers Design
robindtowers@gmail.com

Drawing No:

345 • 08

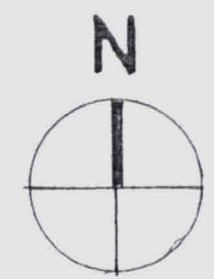 

HAVANT BOROUGH
COUNCIL
13 NOV 2024
RECEIVED

3 CONVENT LANE