

PROPOSED SITE PLAN




16 HIGHLAND ROAD, EMSWORTH

SCALE 1:100 @ A4 PO10 7JN

Robin Towers Design

robintowers@gmail.com

Drawing No: 345·02

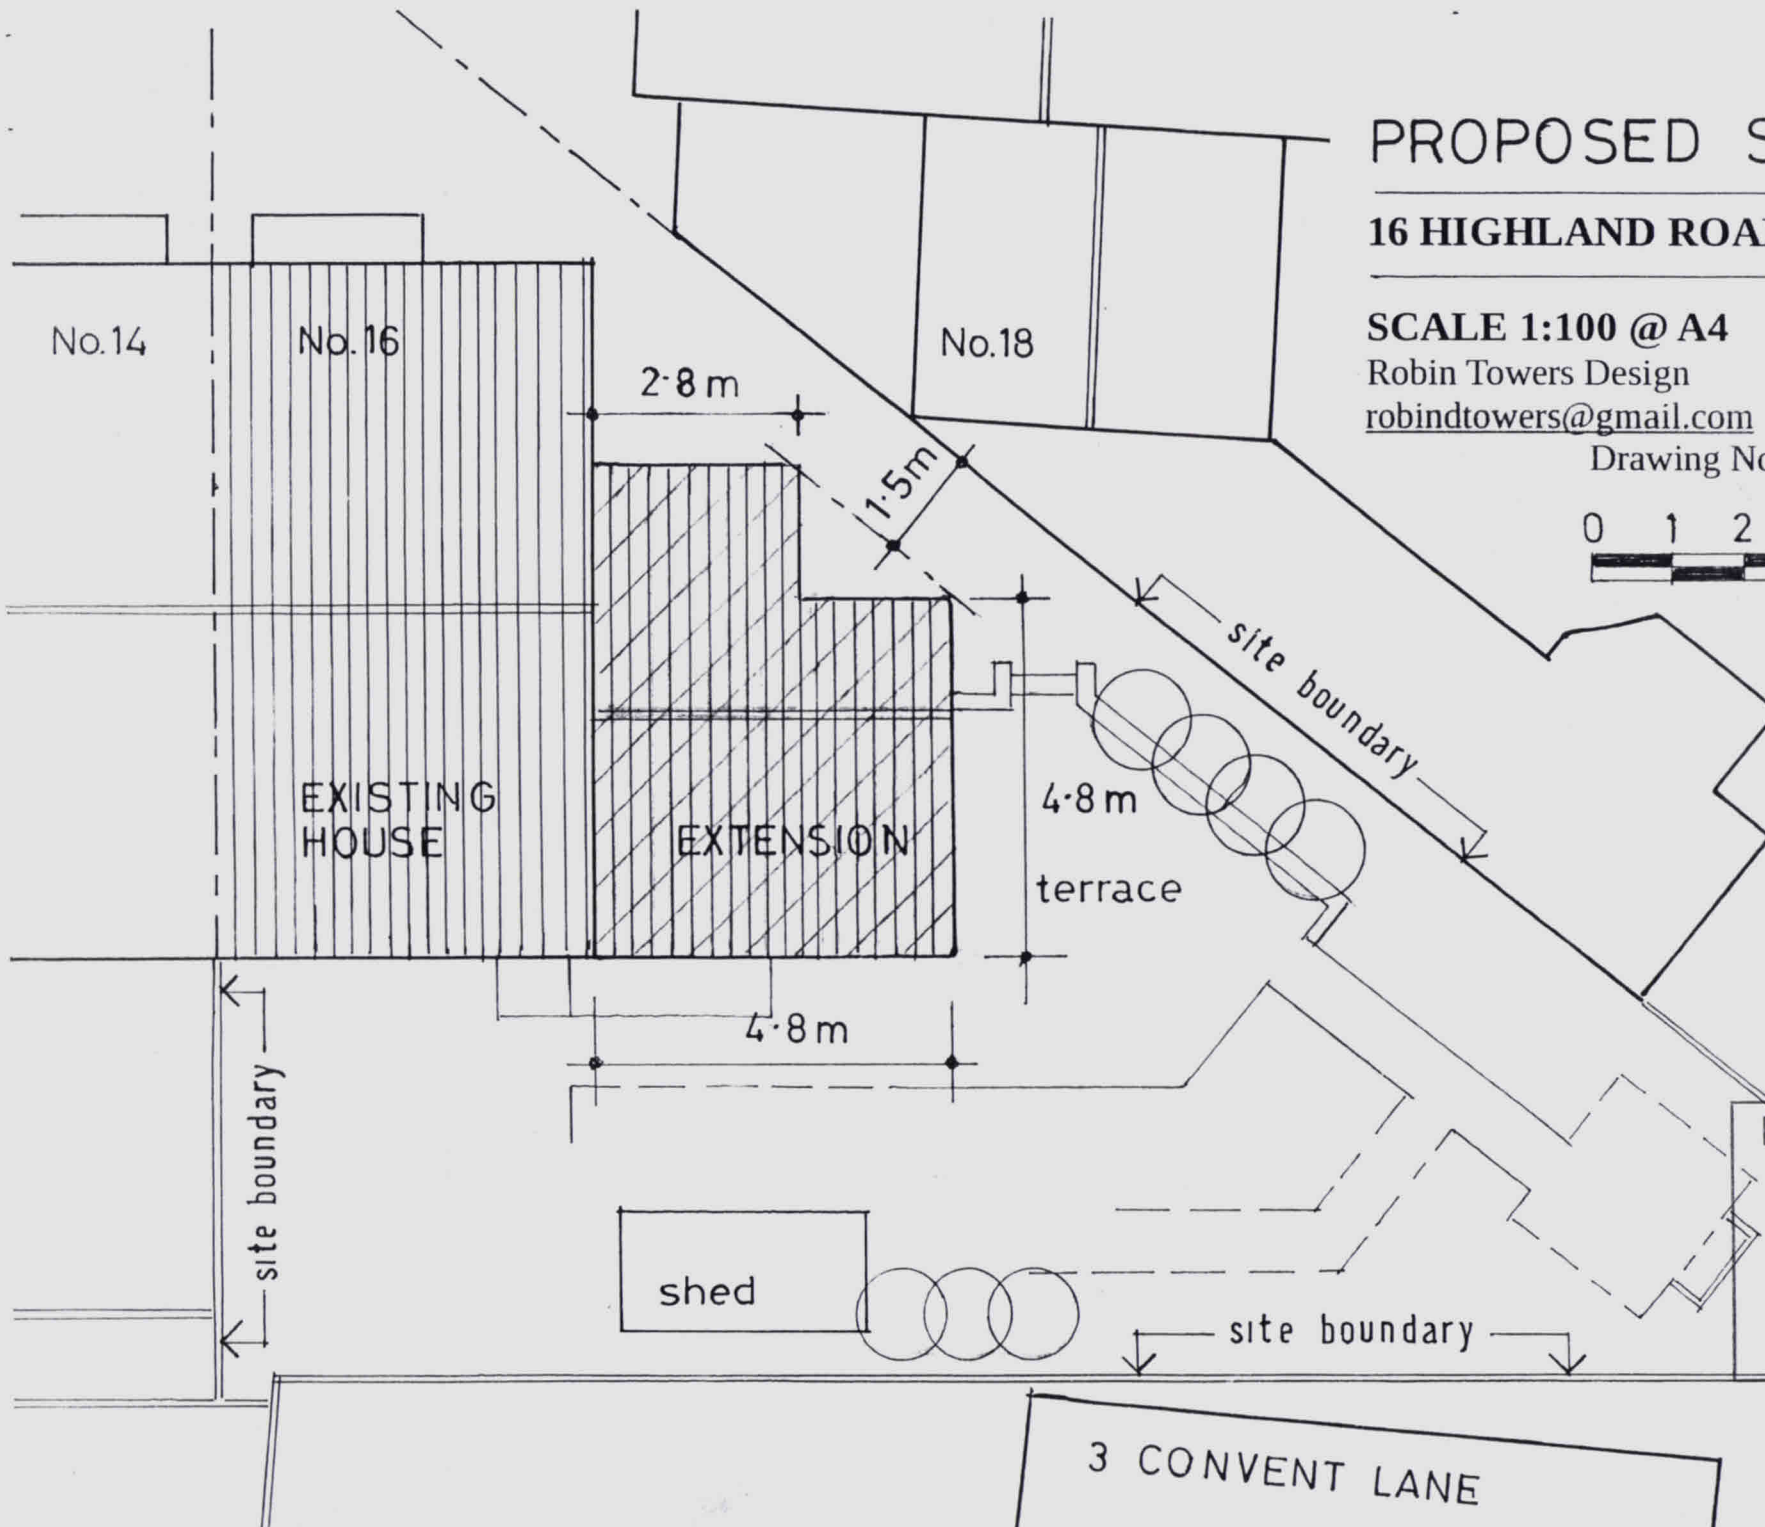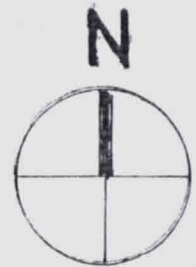 

HAVANT BOROUGH
COUNCIL

13 NOV 2024

RECEIVED