


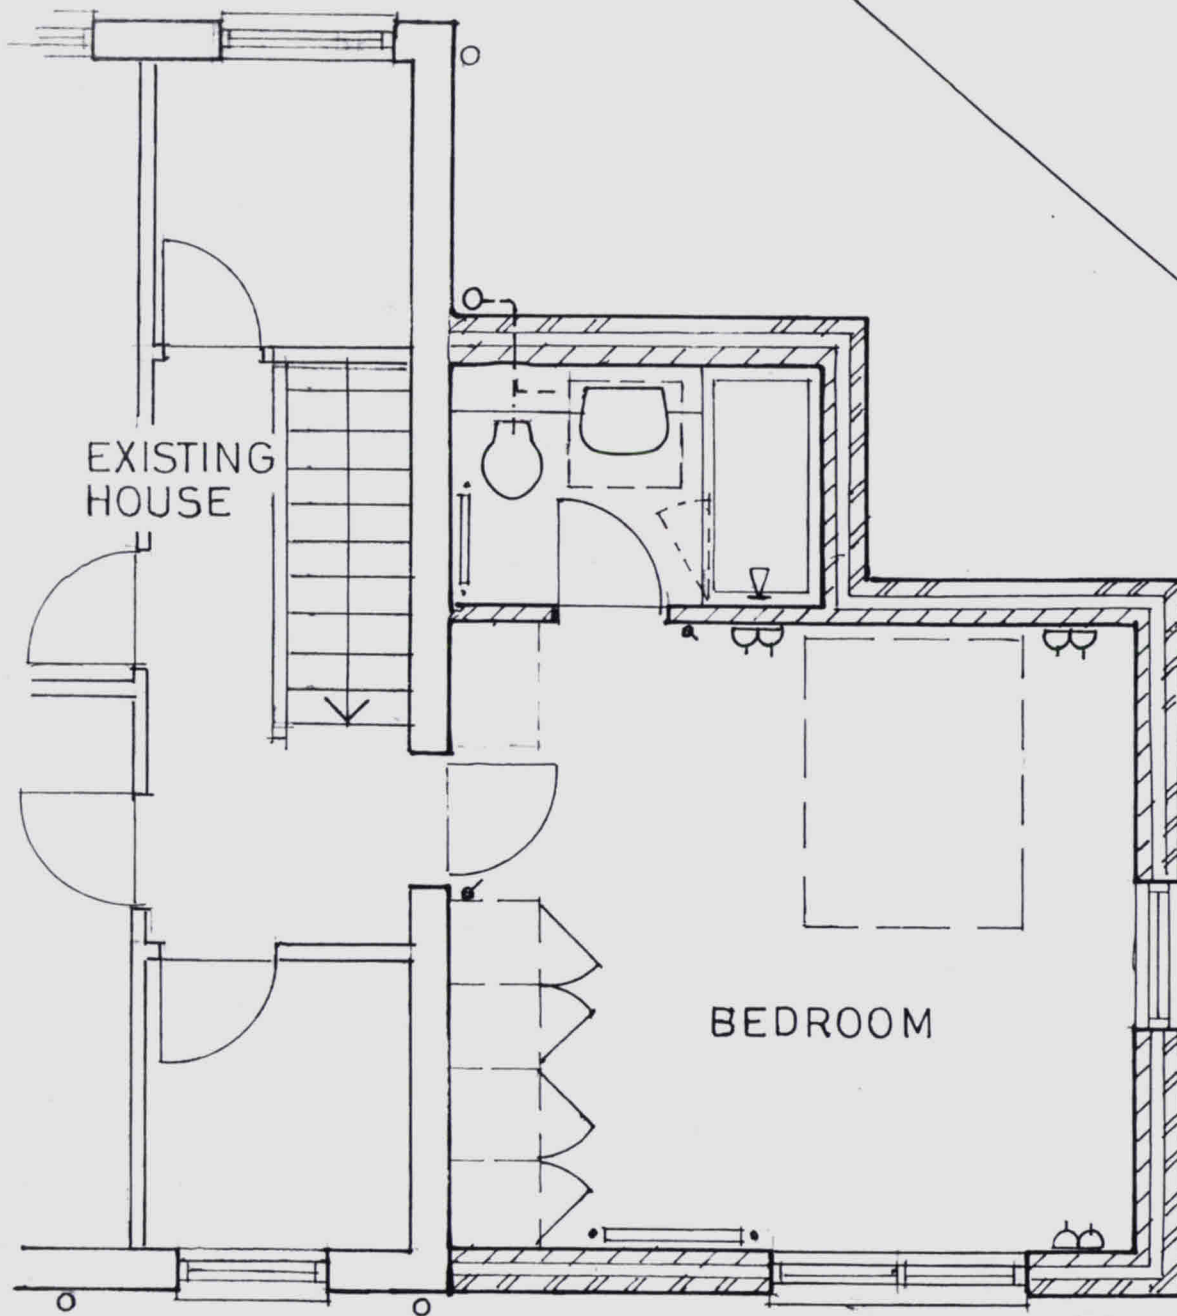

FIRST FLOOR PLAN

16 HIGHLAND ROAD, EMSWORTH


SCALE 1:50 @ A4 PO10 7JN

Robin Towers Design

robintowers@gmail.com

Drawing No:

345·04

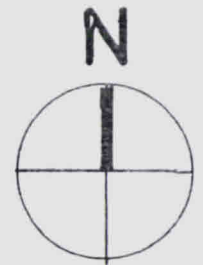

HAVANT BOROUGH
COUNCIL

13 NOV 2024

RECEIVED