




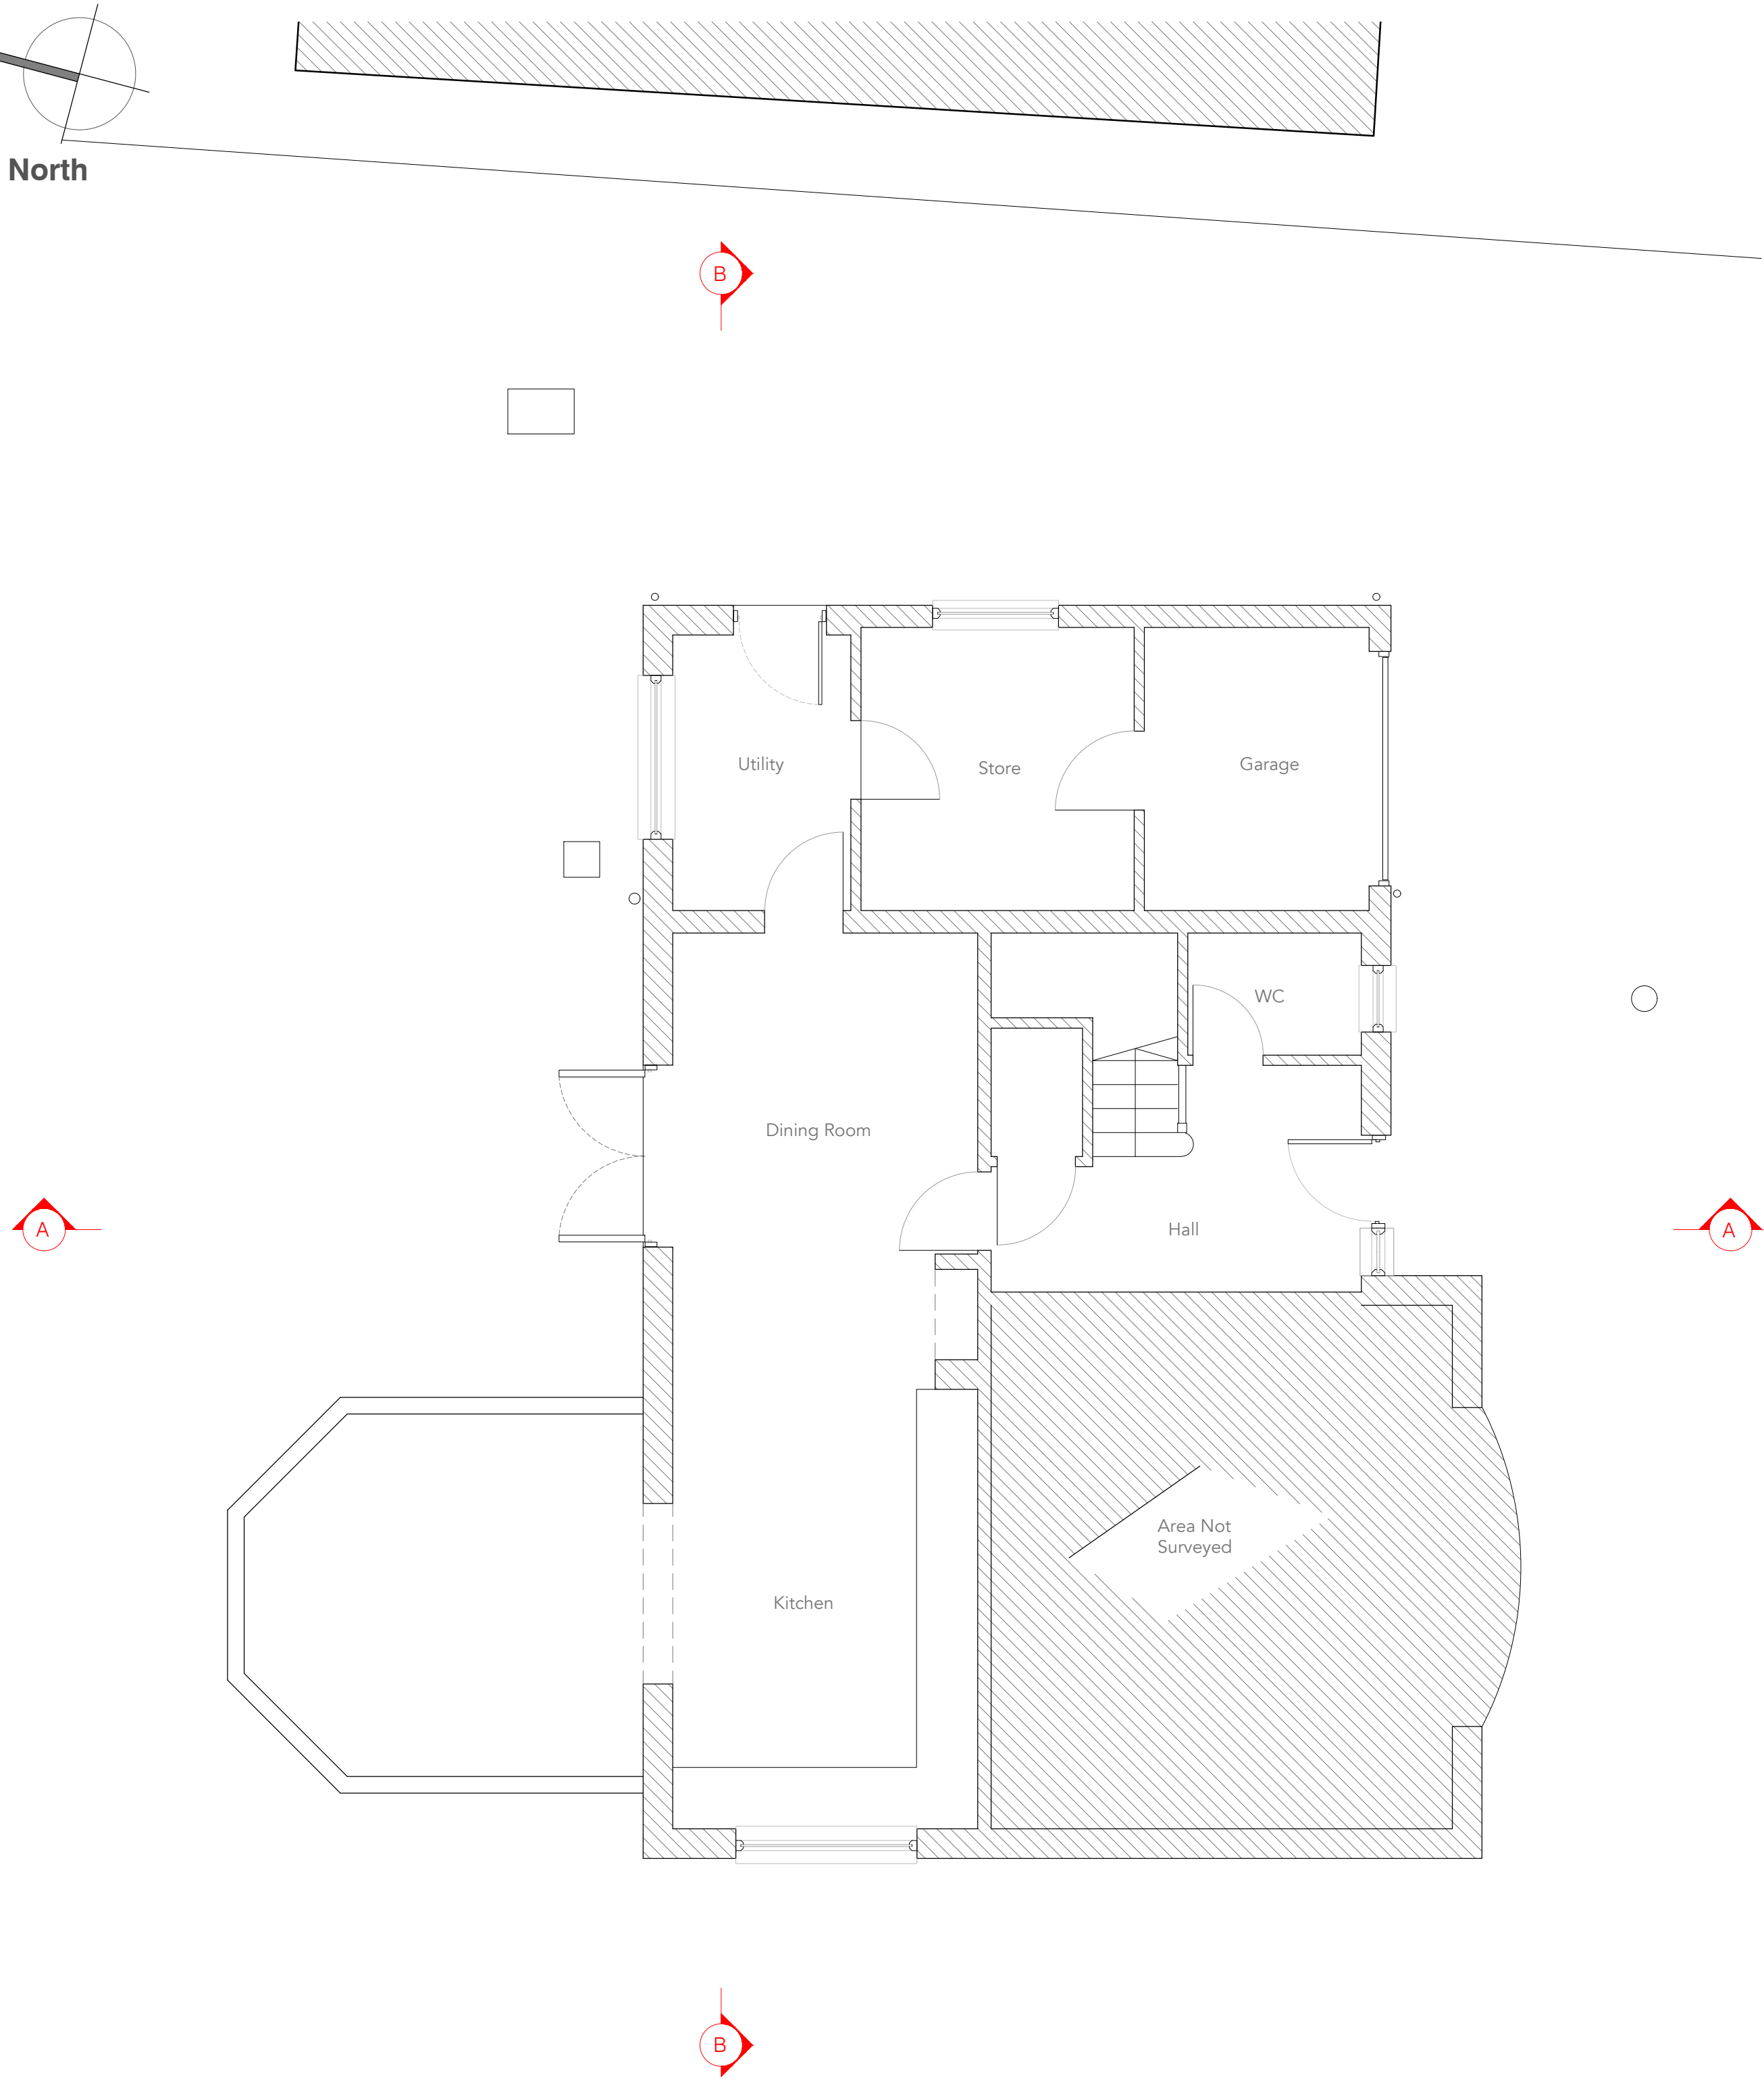

Existing West Elevation _ 1:100

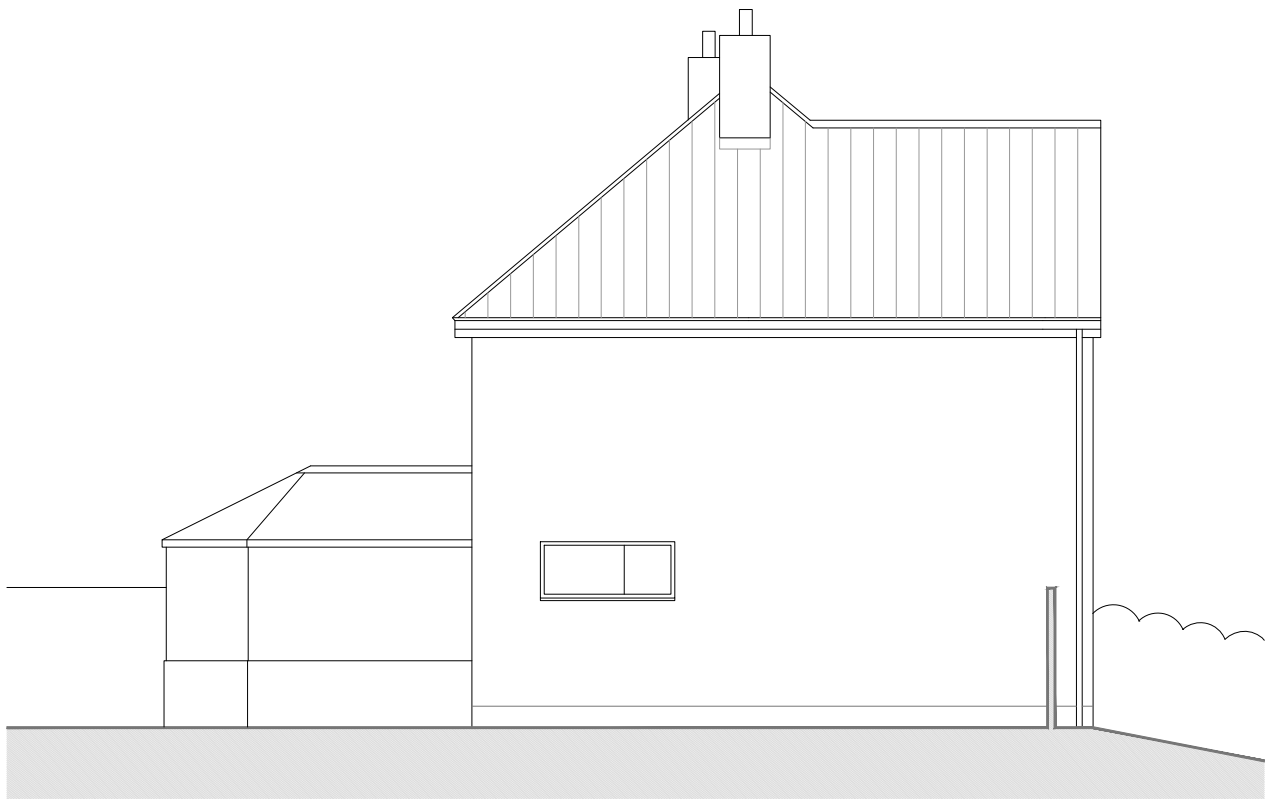


Existing East Elevation _ 1:100

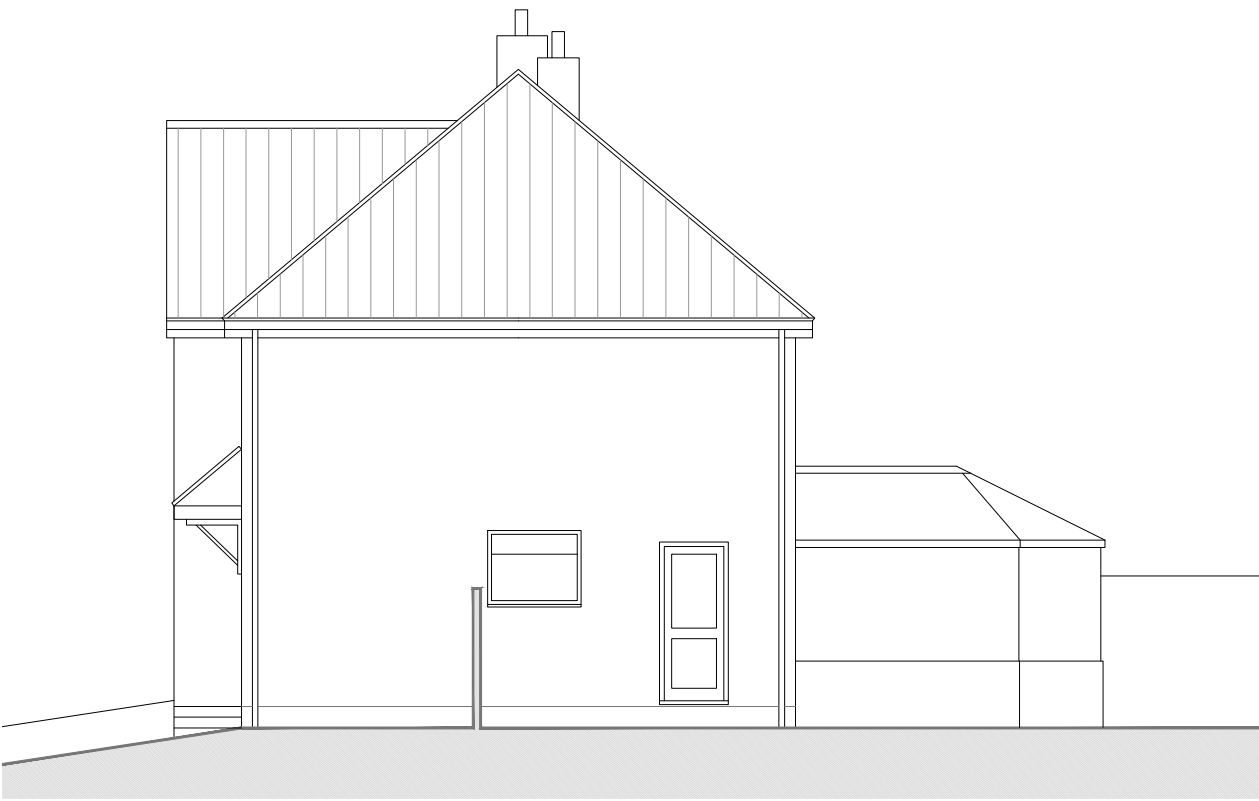


Existing South Elevation _ 1:100



Existing North Elevation _ 1:100

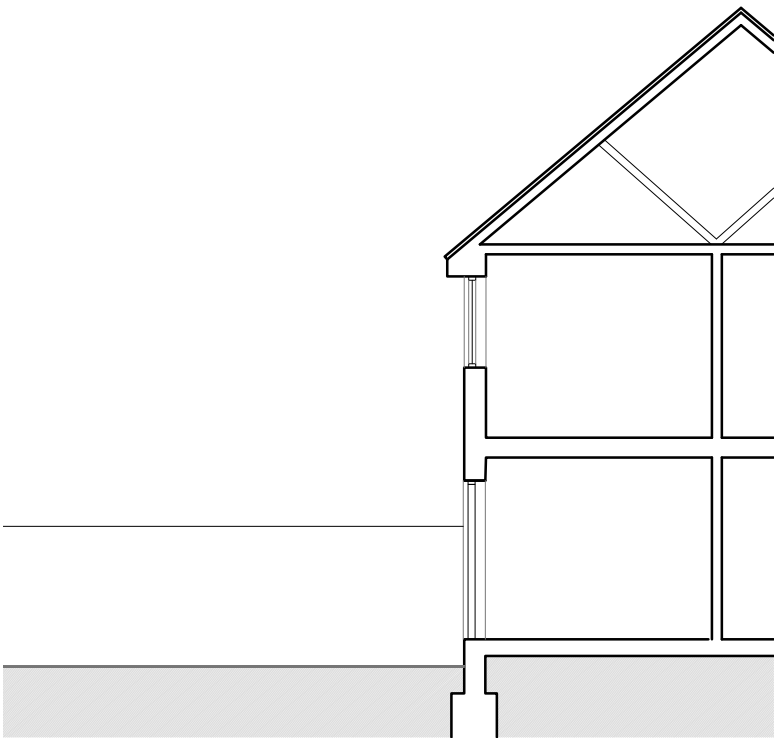

Existing Section AA _ 1:100

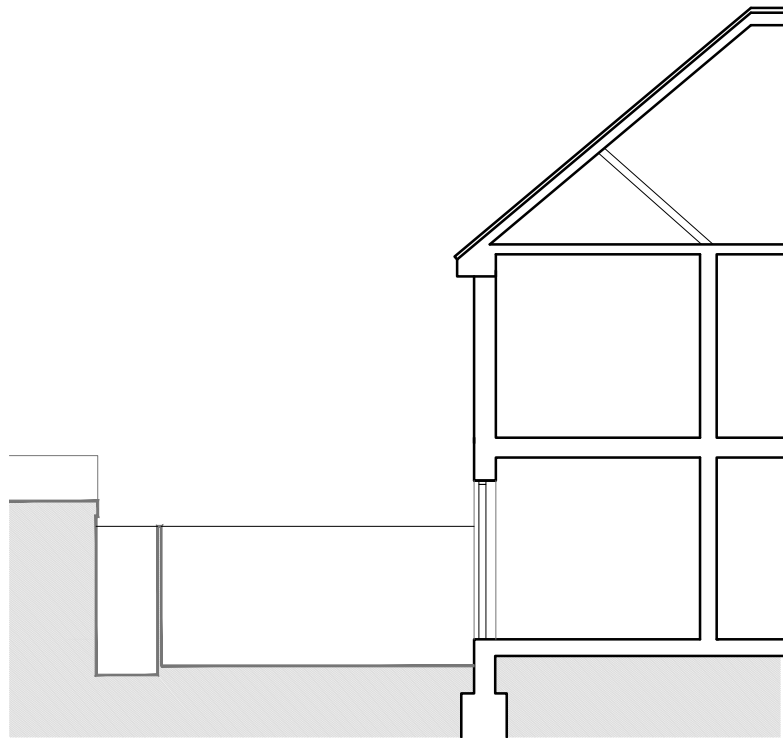

Existing Section BB _ 1:100



notes

Permission is granted to scale from this drawing for the purpose of Local Authority Planning Approval only. In all other circumstances DO NOT scale from this drawing, please contact this office for any additional information required. Contractors, Sub Contractors and Suppliers are to check all relevant dimensions and levels of site and building before commencing any shop drawings or building work.

Ordnance Survey information is reproduced under Crown Copyright 2016 ©. All rights reserved. Licence number 1000047474

This drawing is the copyright of D84 architects Ltd ©

RIBA 
Chartered Practice

P1	Preliminary Issue	25.04.25
revisions		date

Project

Rosemead, Edwards Gardens
Bedhampton

Title

Existing Floor Plan, Sections
and Elevations

Status

PRELIMINARY

Drawn	Checked	Date
KR		Apr '25

Project No.	Scale
D8425_17	varies@A1

Drawing No.	Rev
D8425_17/05	P1

D84
CHARTERED ARCHITECTS

Telephone	Email
+44 (0)2392 177850	mail@D84architects.co.uk
	Web
+44 (0)7790 322989	www.D84architects.co.uk

Existing Ground Floor Plan _ 1:50