

SITE PLAN AS EXISTING

16 HIGHLAND ROAD, EMSWORTH

SCALE 1:100 @ A4




PO10 7JN

Robin Towers Design

robintowers@gmail.com

Drawing No:

345 • 01

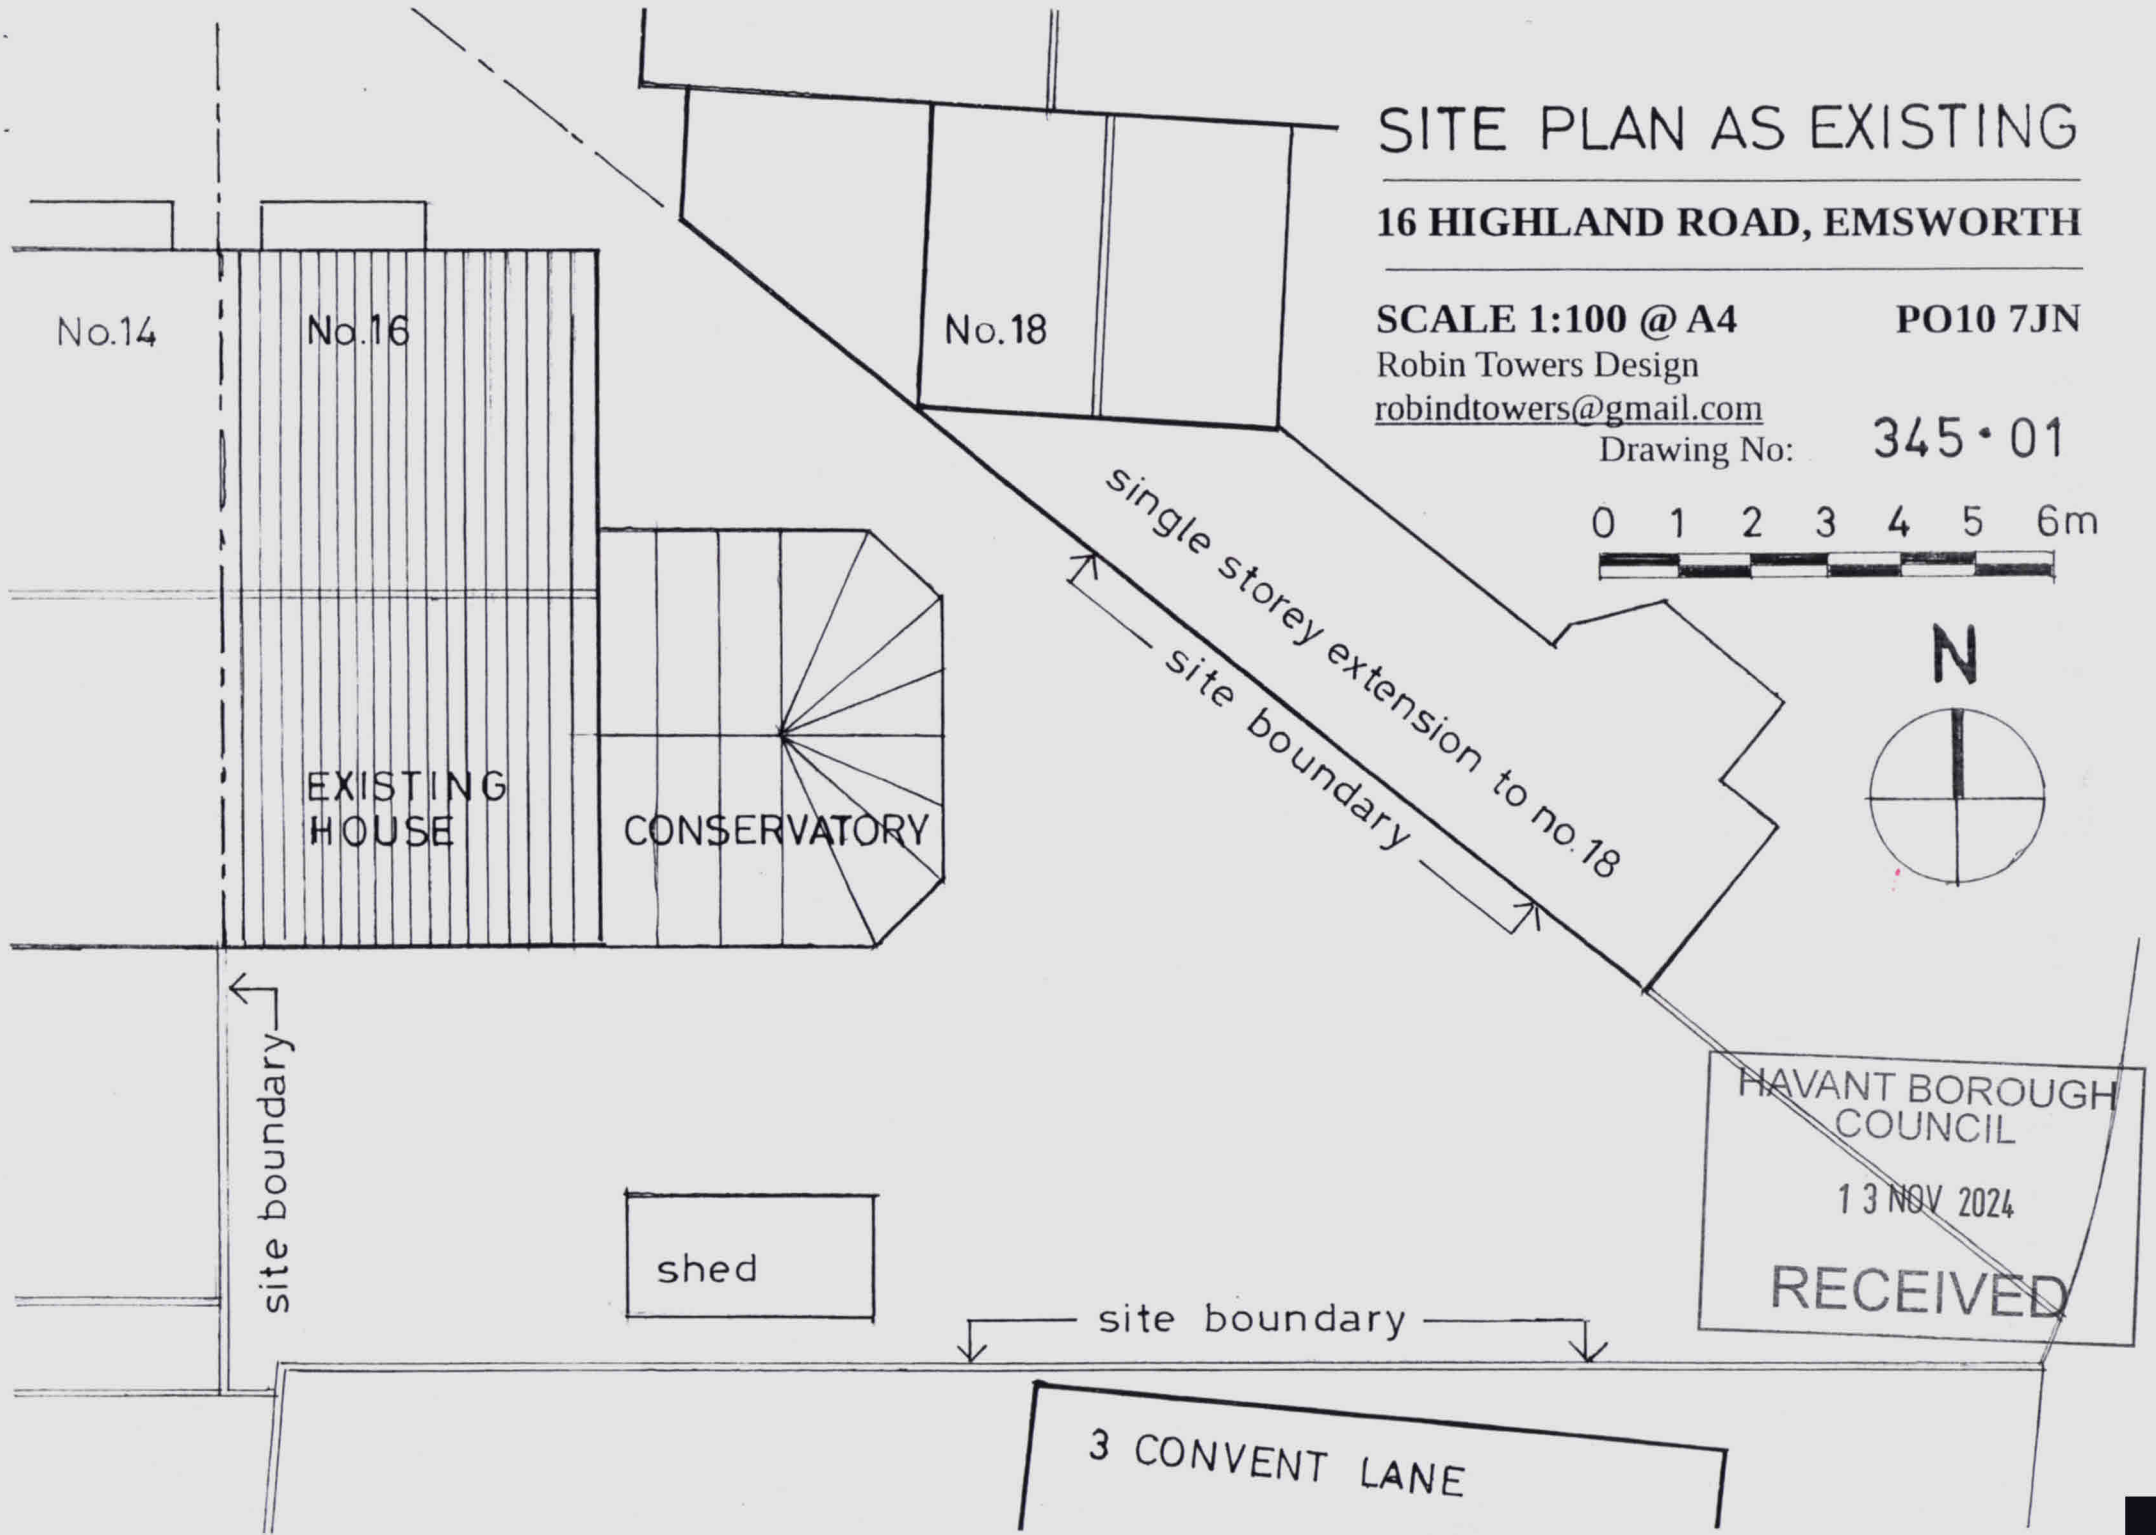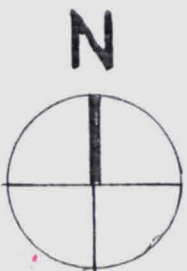 

HAVANT BOROUGH
COUNCIL
13 NOV 2024
RECEIVED