



Application site boundary

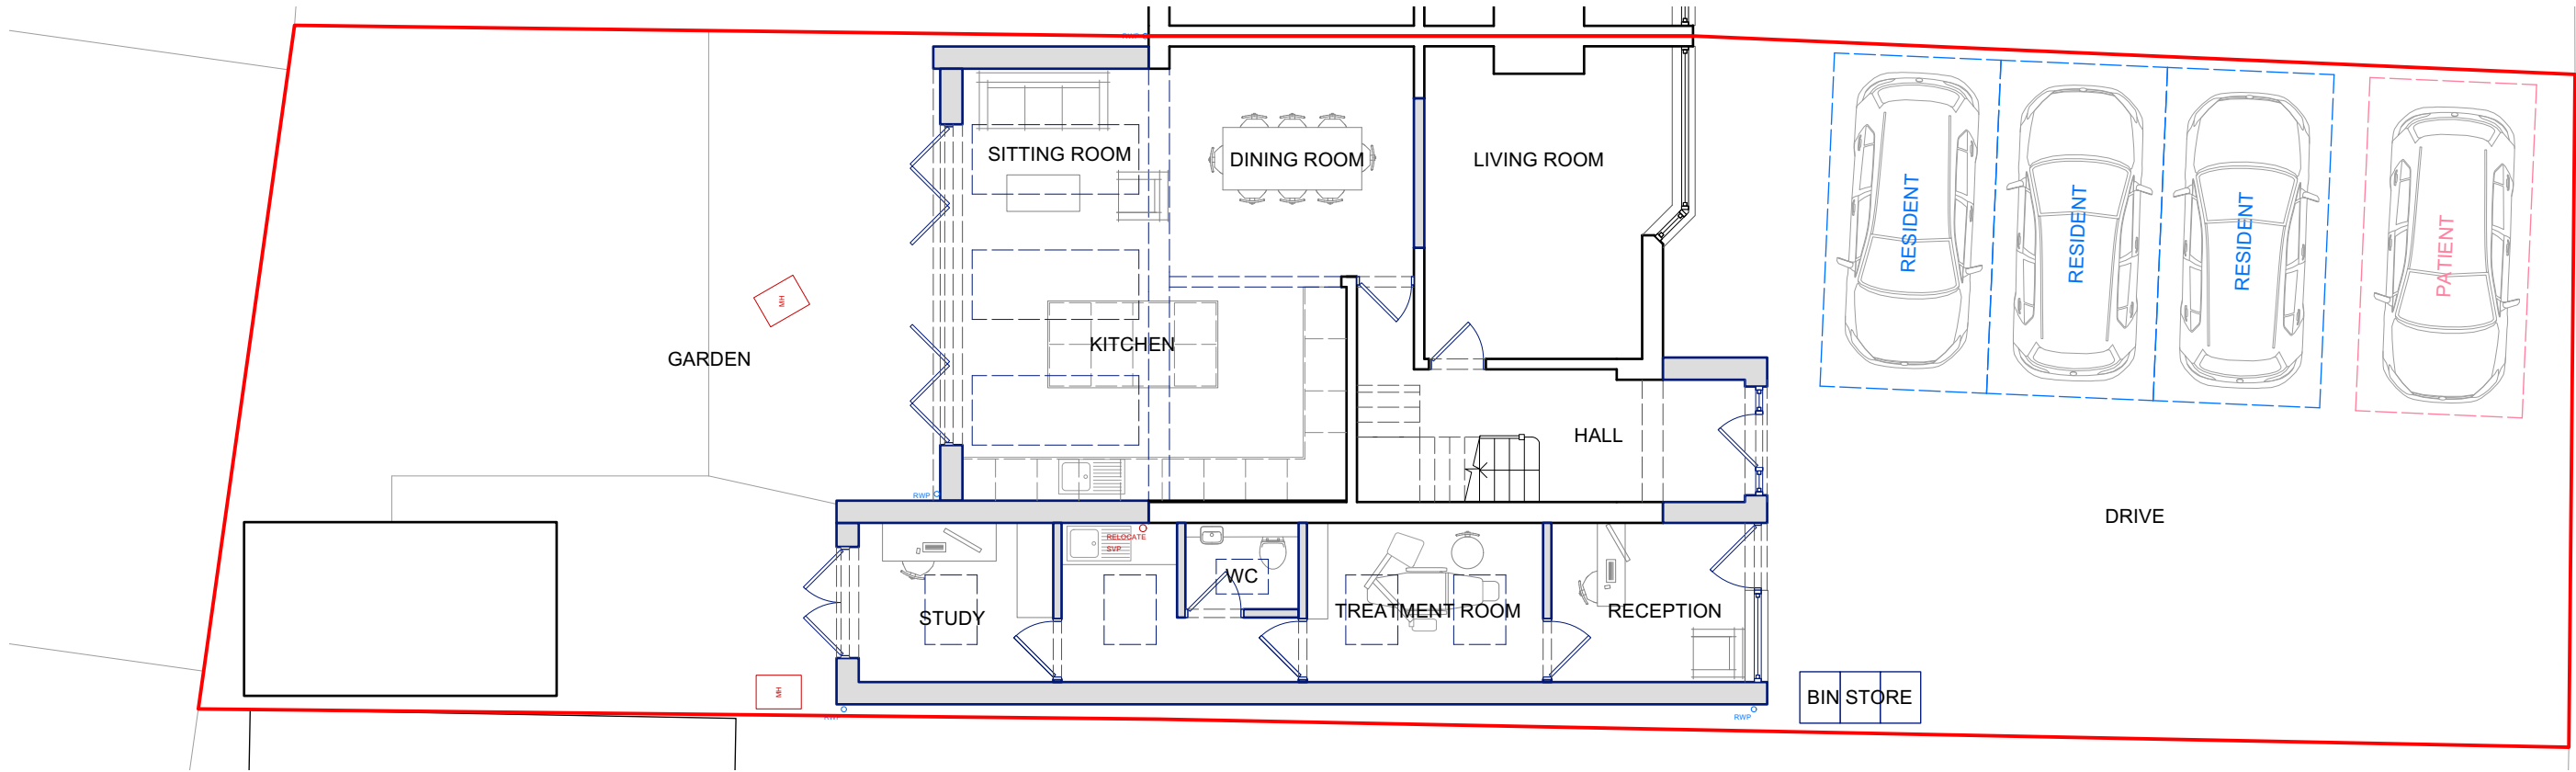

GROUND FLOOR PLAN

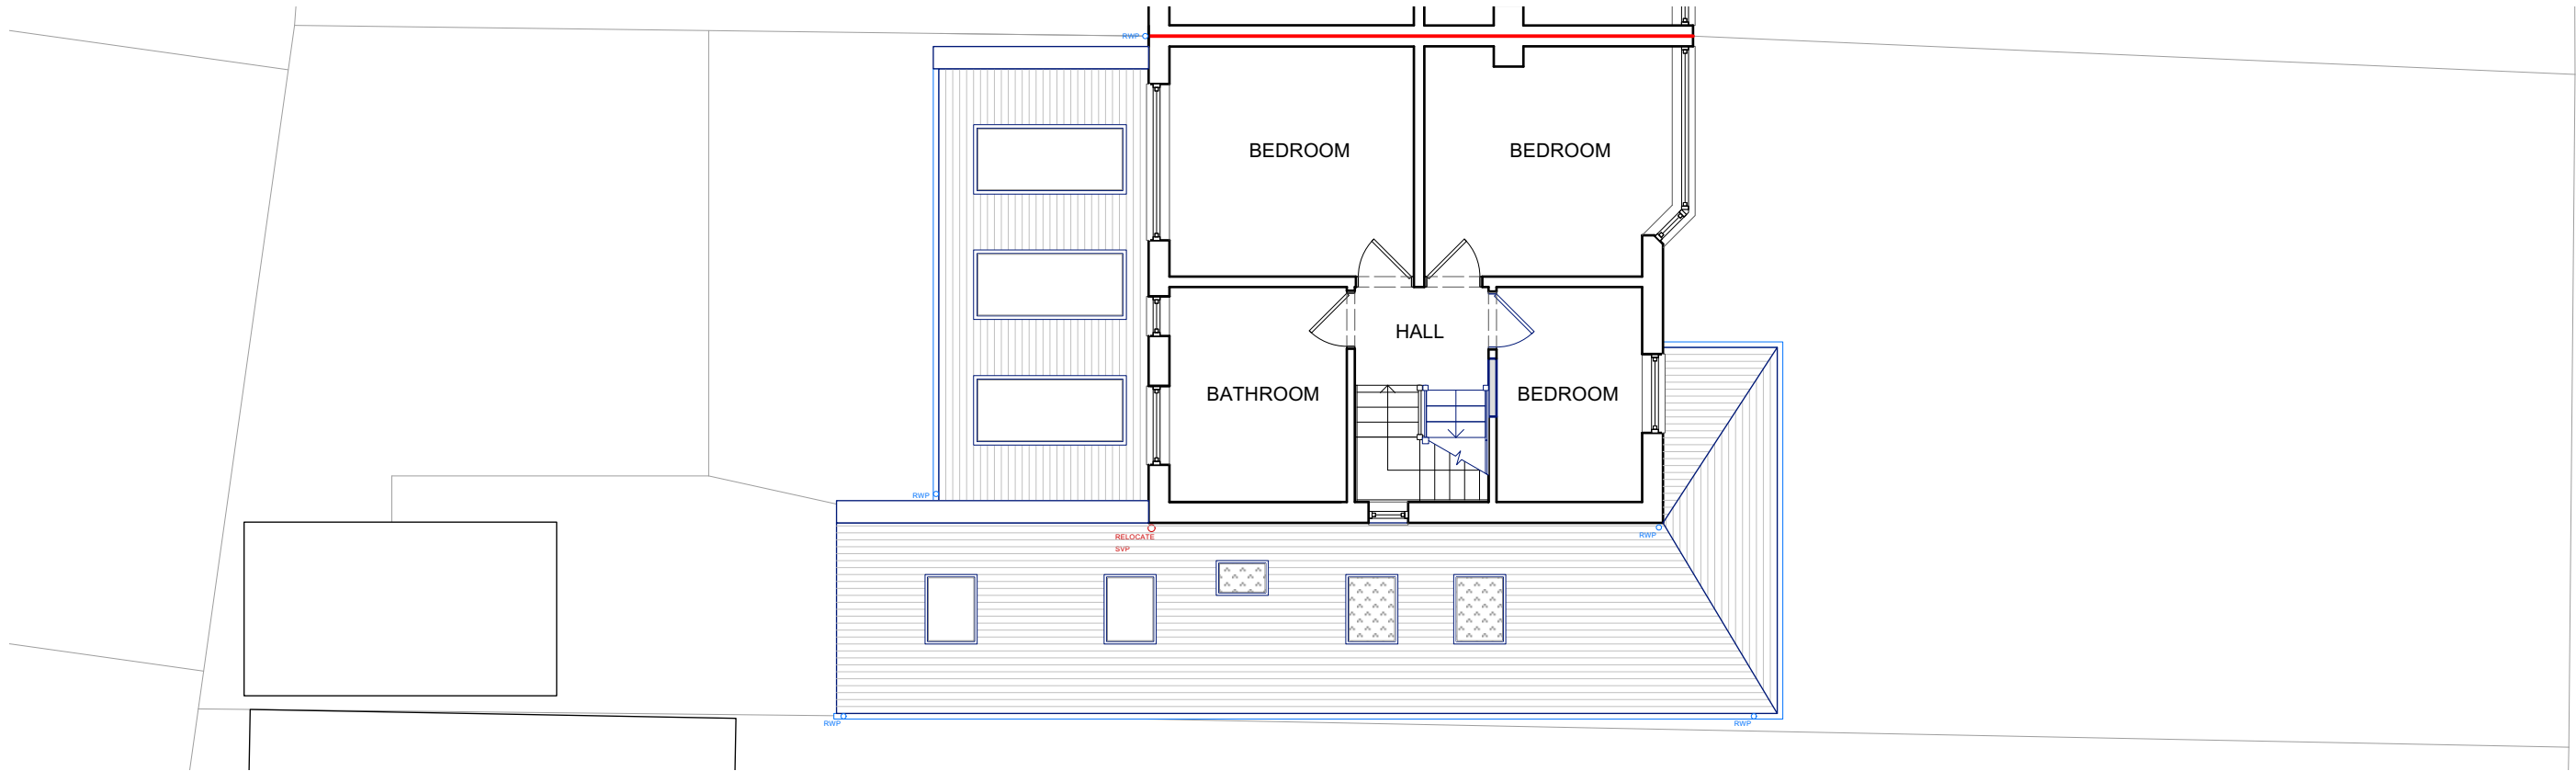

FIRST FLOOR PLAN

PLANNING

Revisions: P1 Issued to Client for Comment
P2 Issued to Client for Comment
A Issued to Local Planning Authority

22/05/2025
01/07/2025
25/07/2025



PROJECT: 31 Serpentine Road, Widley

SHEET: Ground and First Floor Plan as Proposed

This drawing is ©copyright Styles Architecture 2025. No dimensions to be scaled from this drawing except for planning purposes

DRAWING NO: A1065 210

SCALE: 1:100

0 1 2 3 4 5 M

REV: A

DATE: May 2025



STYLES
ARCHITECTURE

vicki@styles-architecture.co.uk