


Application site boundary

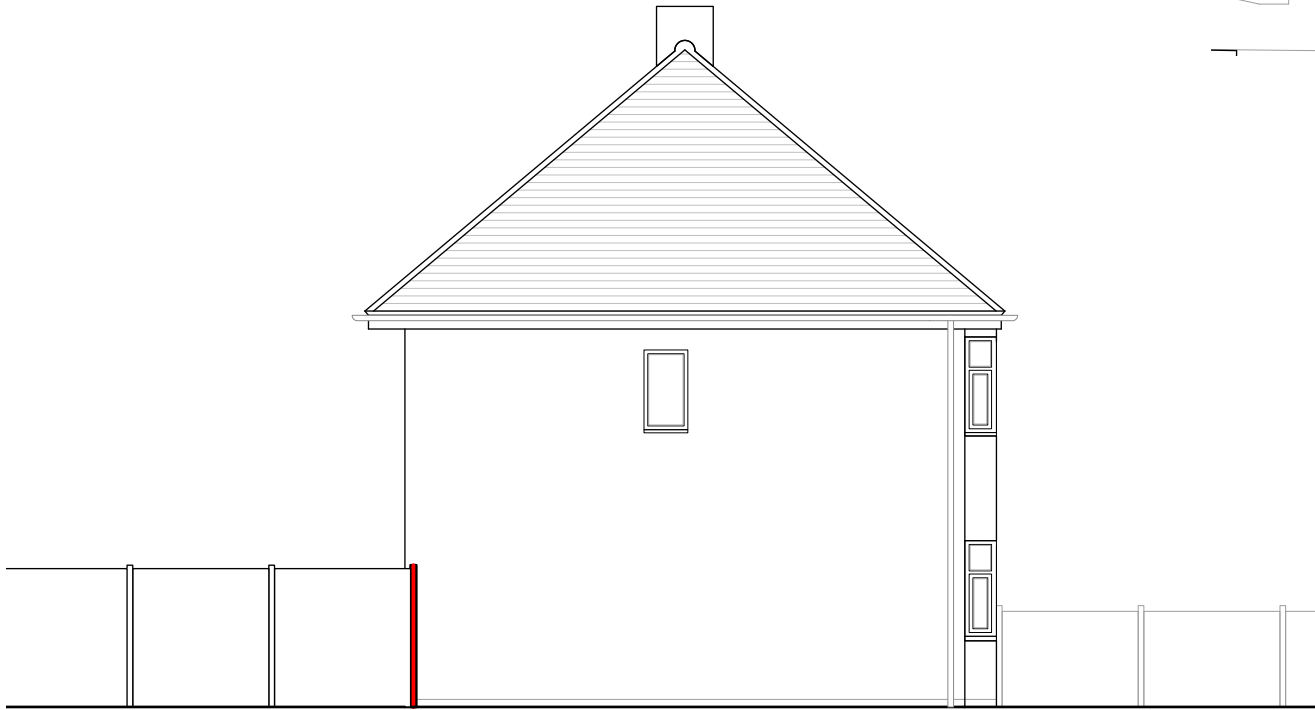



EAST ELEVATION



SOUTH ELEVATION



WEST ELEVATION

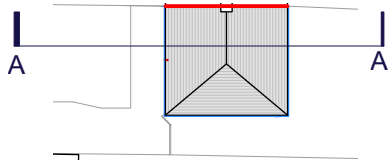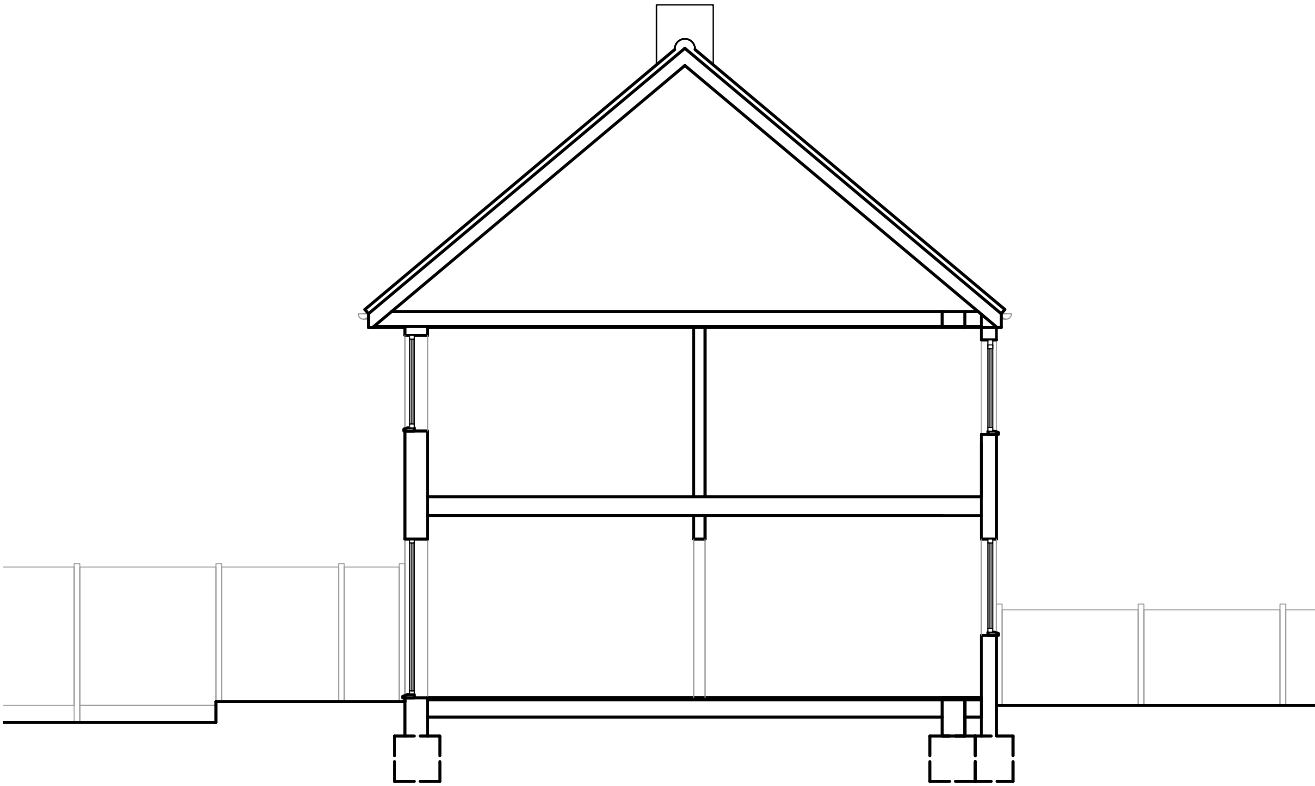

SECTION A

Revisions: P1 Issued to Client for Comment 22/05/2025
A Issued to Local Planning Authority 25/07/2025

PROJECT: 31 Serpentine Road, Widley

SHEET: Elevations as Existing

This drawing is ©copyright Styles Architecture 2025. No dimensions to be scaled from this drawing except for planning purposes

DRAWING NO: A1065 300

REV: A

SCALE: 1:100

DATE: May 2025

0 1 2 3 4 5 M

PRELIMINARY



STYLES
ARCHITECTURE

vicki@styles-architecture.co.uk