



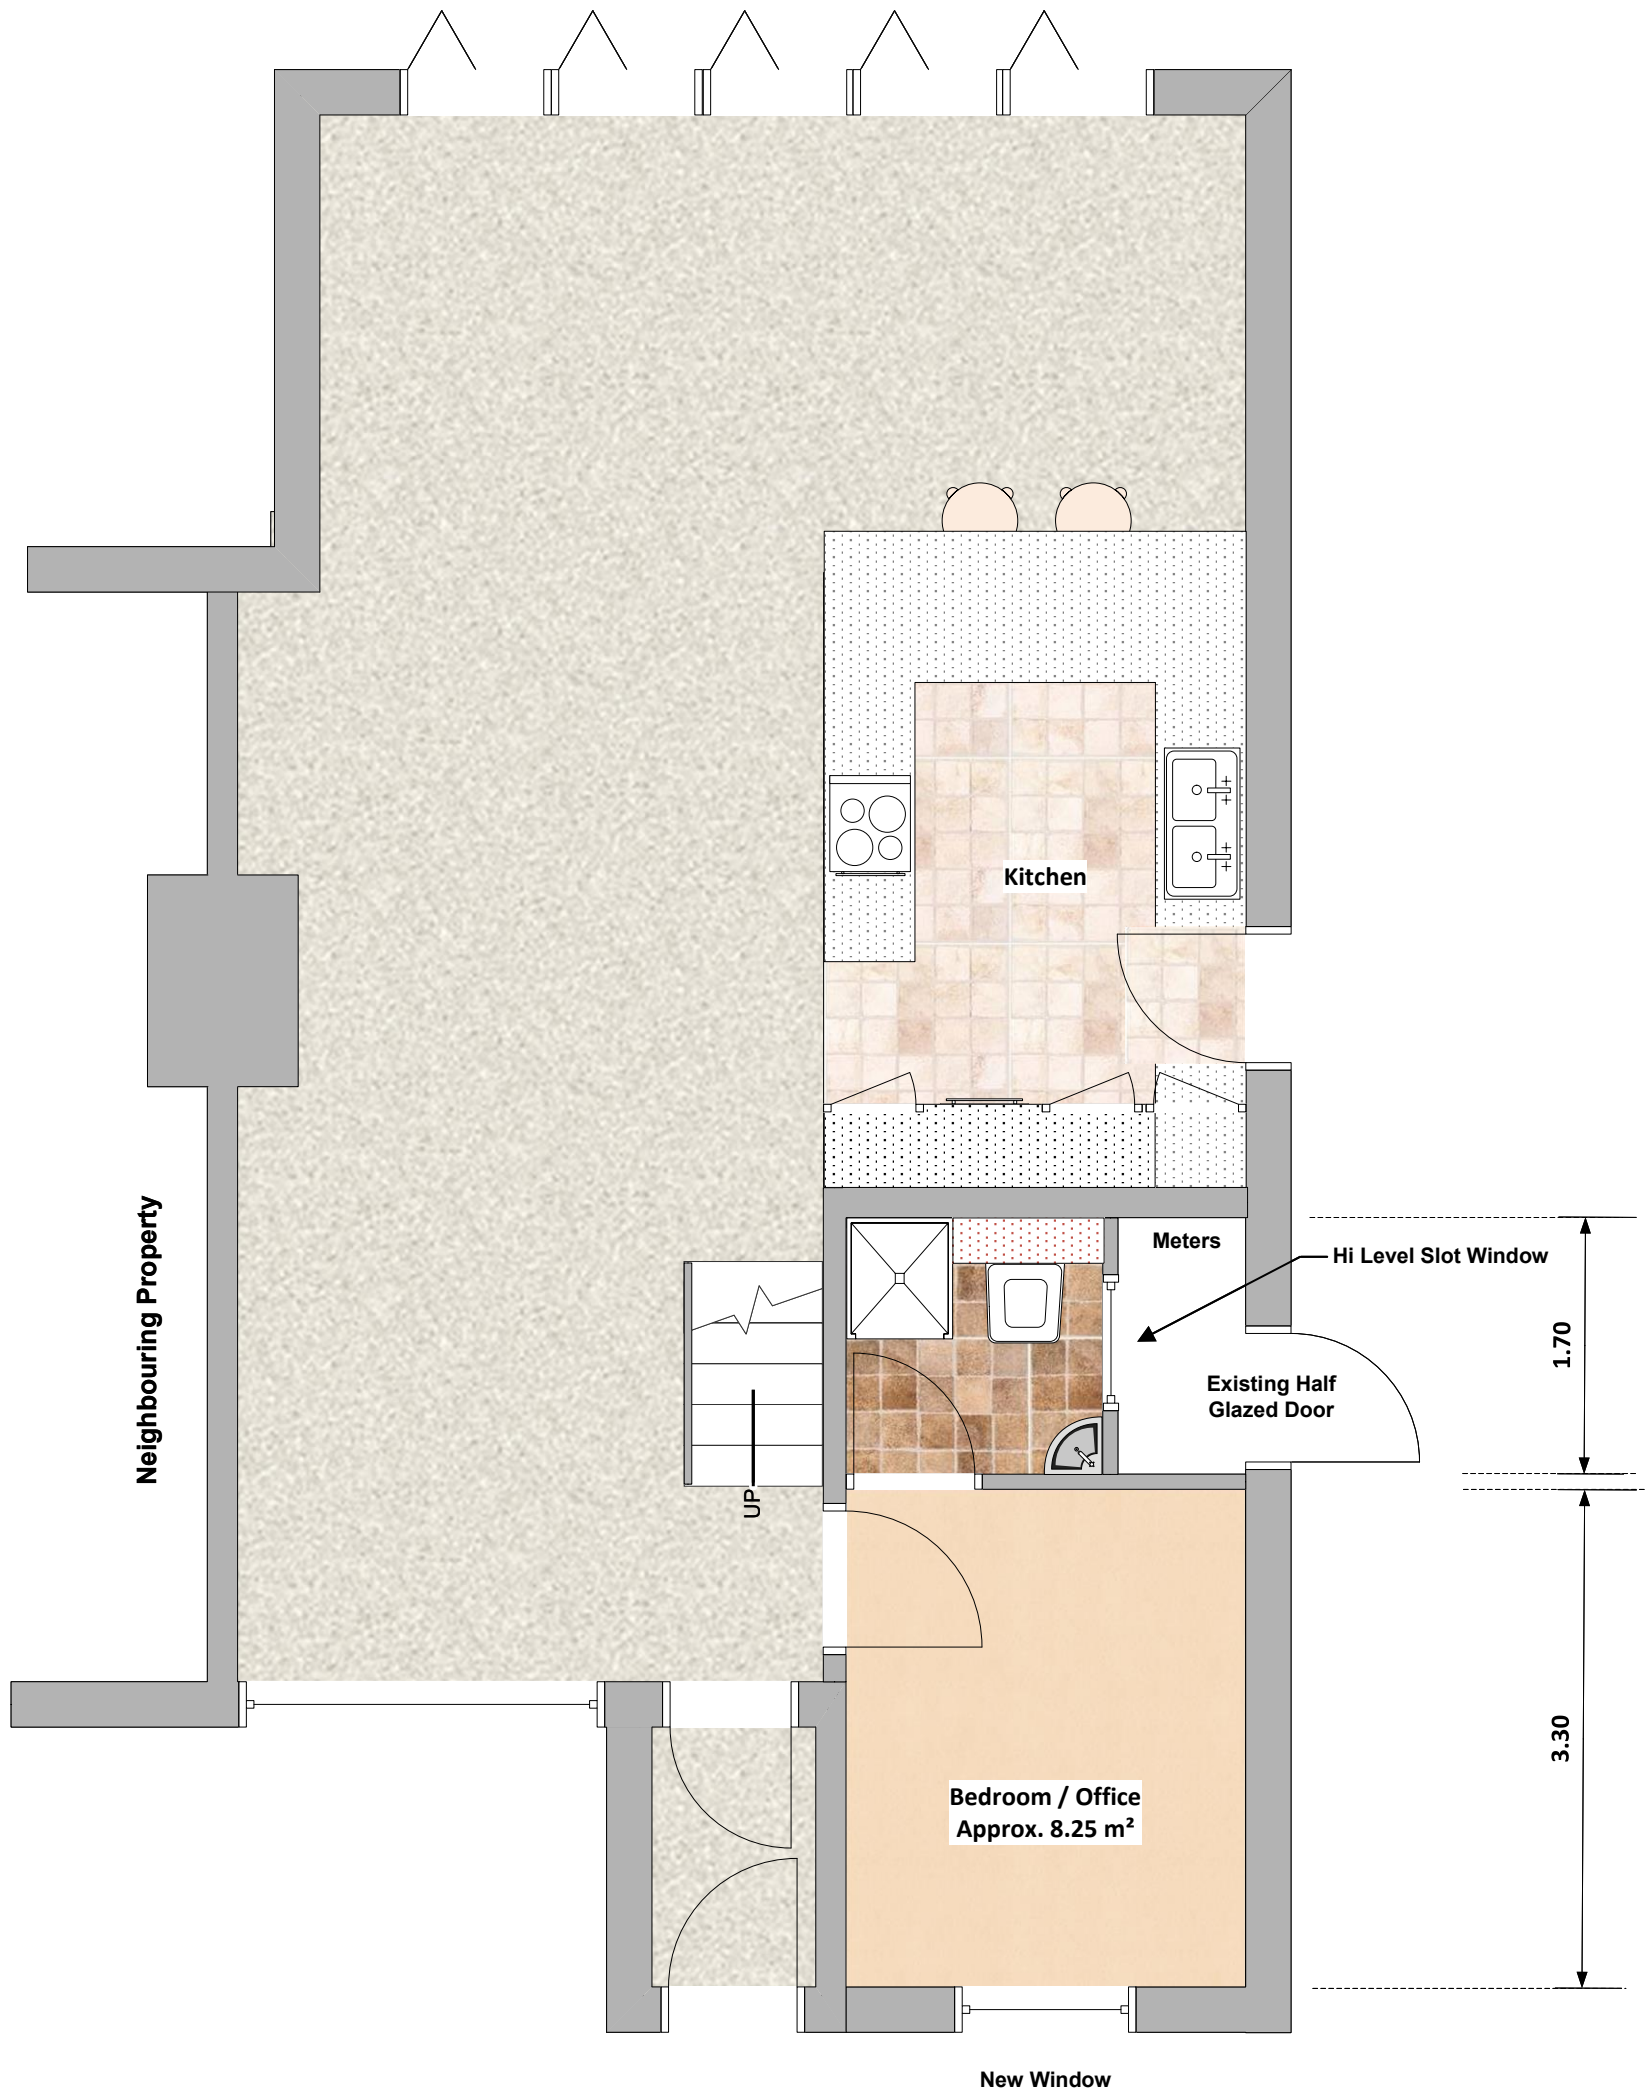

Proposed Ground Floor Plan

 

Drawing No 2

SCALE: 1:50

Peter Lutterer, MCIOB Planning Consultant 30 Lindfield Road, Eastbourne, BN22 0AN		Project Address 9 Pook Lane, Warblington, Havant, PO9 2TH			
		Project Description Proposed Garage Conversion into New Office and Shower Room			
Contact:	plutterer@btinternet.com	SIZE A3	DATE August 2025	DWG NO Drawing 2	REV N/A
Client:	Mrs. Z. Rudd	SCALE 1:50	When printed at A3	SHEET	1 OF 1