


Garage Conversion to Bedroom / Office & Shower Room – 9 Pook Lane, Warblington, Havant, P09 2TH

A3

August 2025



Existing & Proposed Rear Elevation
(No Change)

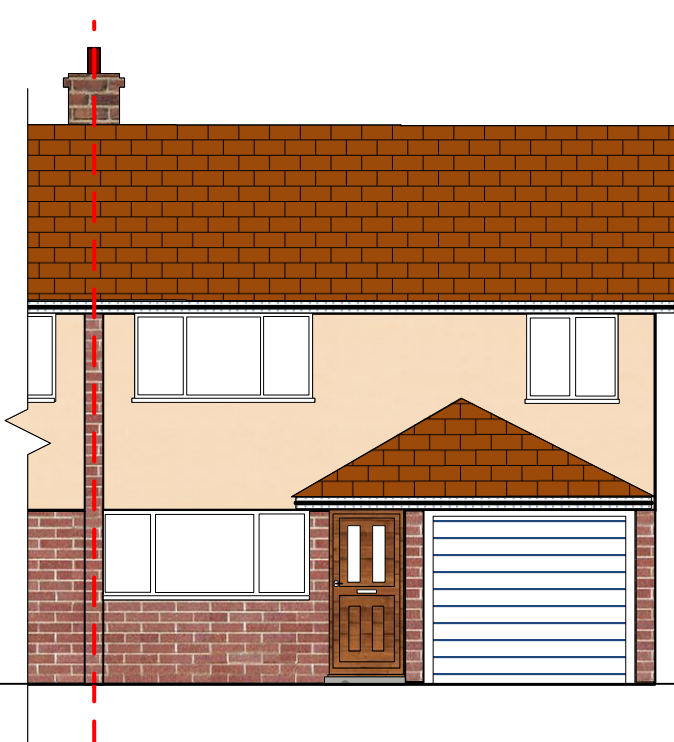

Existing Front Elevation



Proposed Front Elevation



Existing & Proposed Side Elevation
(No Change)

Existing & Proposed Elevations

Client: Mrs. Z. Rudd

August 2025

AGENT: Mr P. Lutterer, MCIQB
30 Lindfield Road, Eastbourne
East Sussex, BN22 0AN

DRAWING No 3

SCALE: 1:100

