


Application site boundary

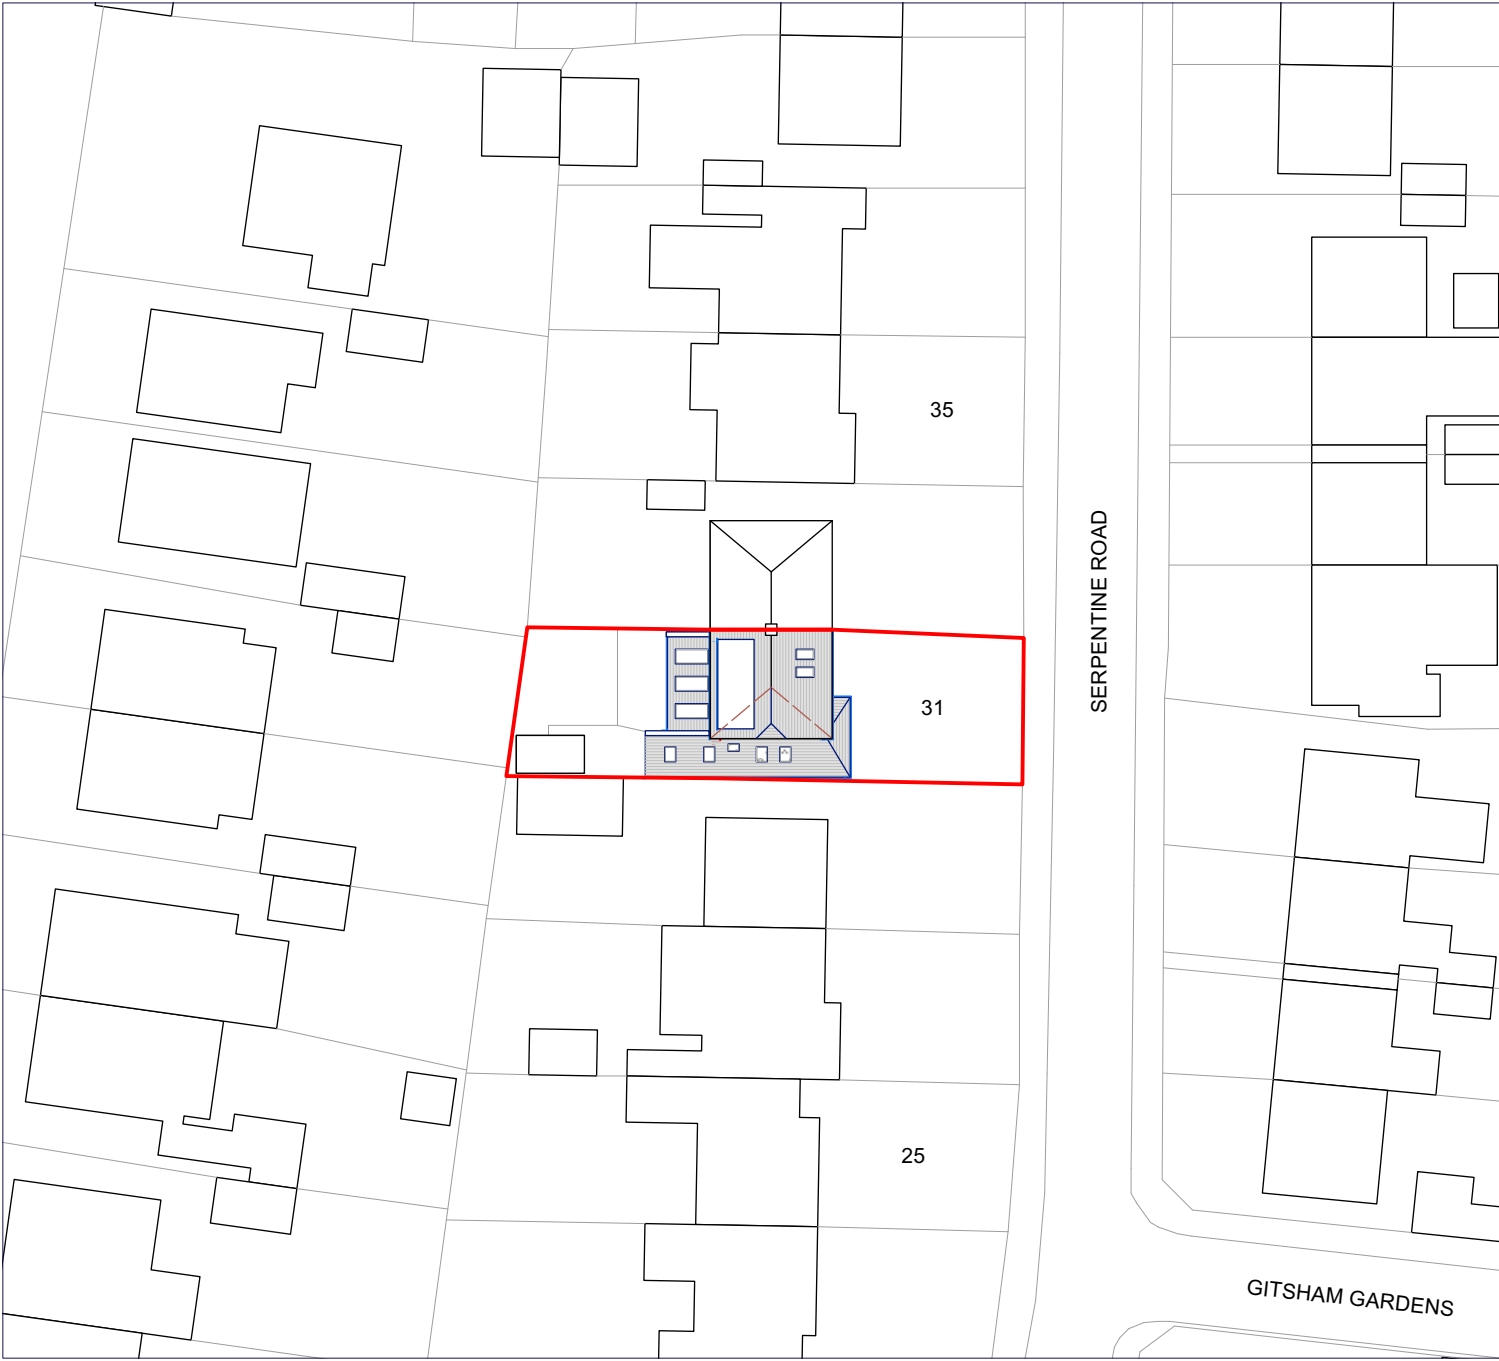

PLANNING

Revisions:	P1	Issued to Client for Comment	22/05/2025
	P2	Issued to Client for Comment	01/07/2025
	A	Issued to Local Planning Authority	25/07/2025




PROJECT: 31 Serpentine Road, Widley

SHEET: Site Plan as Proposed

This drawing is ©copyright Styles Architecture 2025. No dimensions to be scaled from this drawing except for planning purposes

DRAWING NO: A1065 101

SCALE: 1:500

 

REV: A

DATE: May 2025



STYLES
ARCHITECTURE

vicki@styles-architecture.co.uk