



Application site boundary

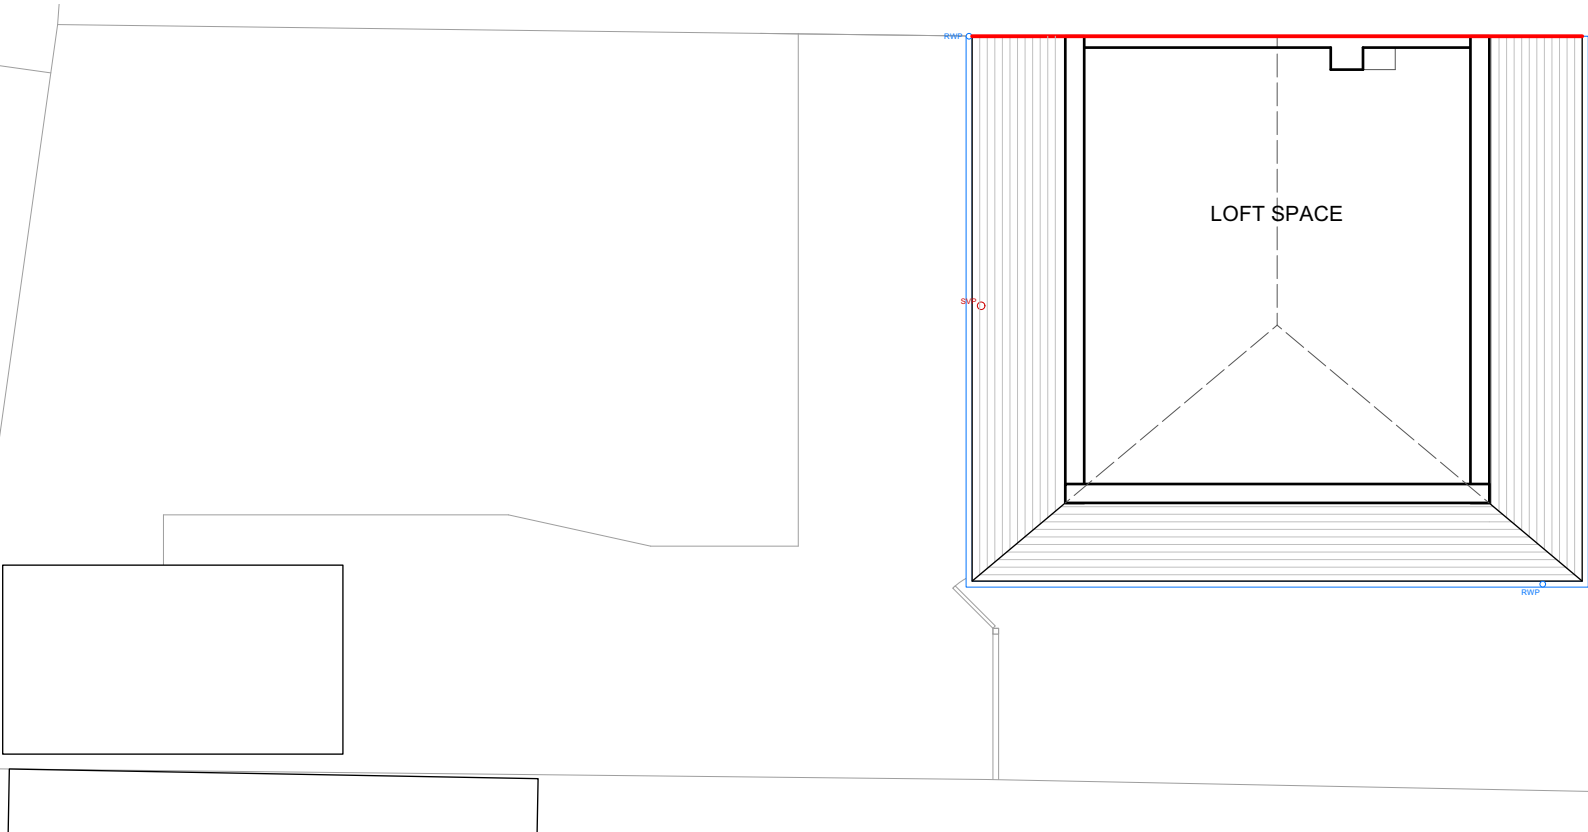

SECOND FLOOR PLAN

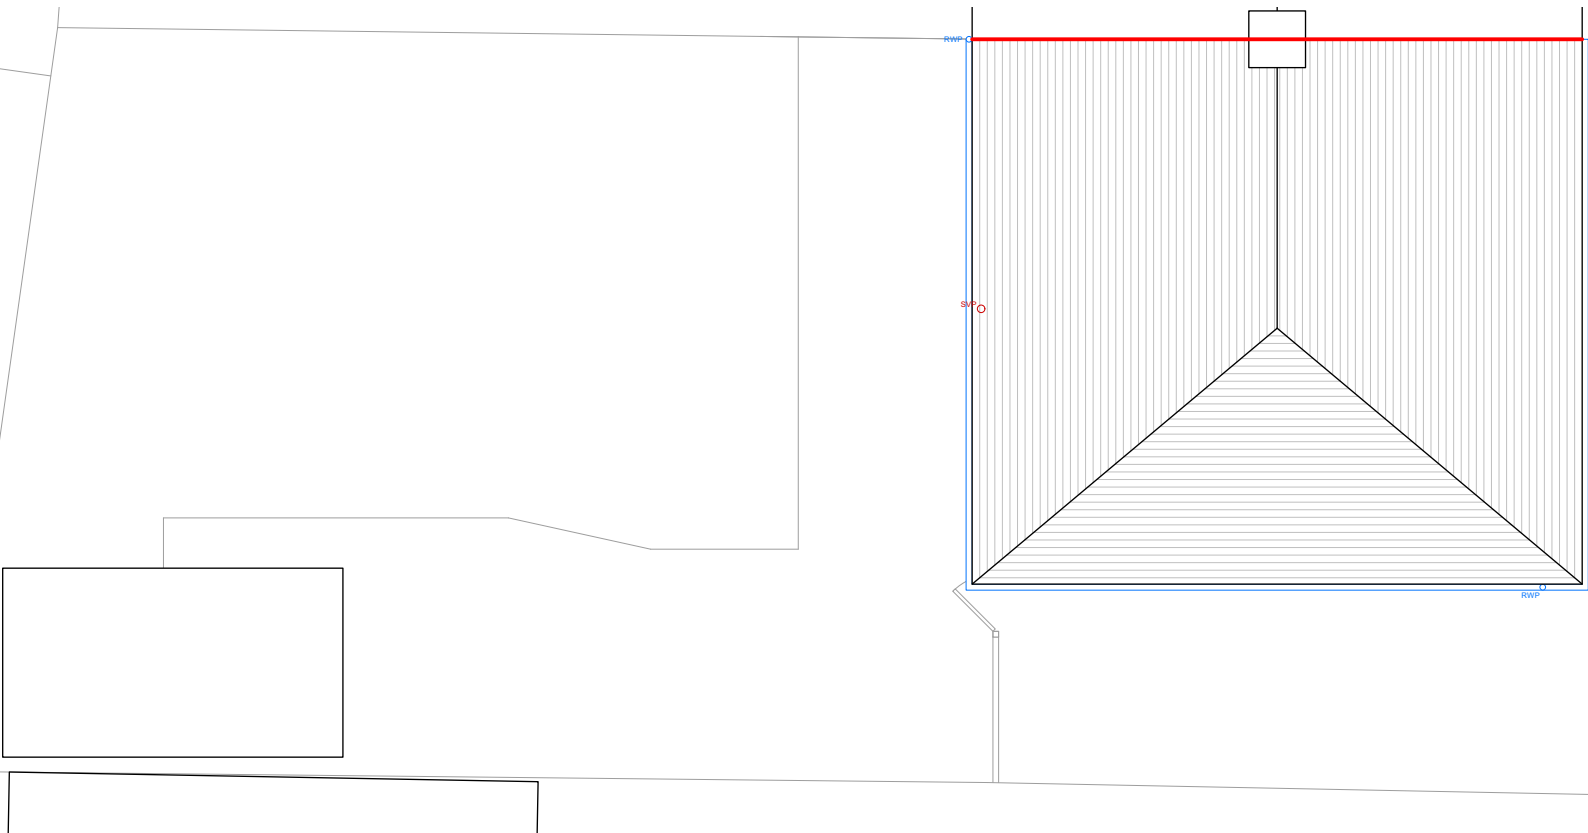

ROOF PLAN

PLANNING

Revisions:	P1	Issued to Client for Comment	22/05/2025
	A	Issued to Local Planning Authority	25/07/2025



PROJECT: 31 Serpentine Road, Widley

SHEET: Second Floor and Roof Plan as Existing

This drawing is ©copyright Styles Architecture 2025. No dimensions to be scaled from this drawing except for planning purposes

DRAWING NO: A1065 201

REV: A

SCALE: 1:100

DATE: May 2025

0 1 2 3 4 5 M

STYLES
ARCHITECTURE

vicki@styles-architecture.co.uk