

Application site boundary

Key:

1. Roof tiles to match existing
2. Roofing membrane
3. Composite cladding
4. Rainwater goods to match existing
5. Rooflights
6. Render to match existing
7. Brickwork
8. Windows & doors to match existing




EAST ELEVATION




SOUTH ELEVATION



WEST ELEVATION

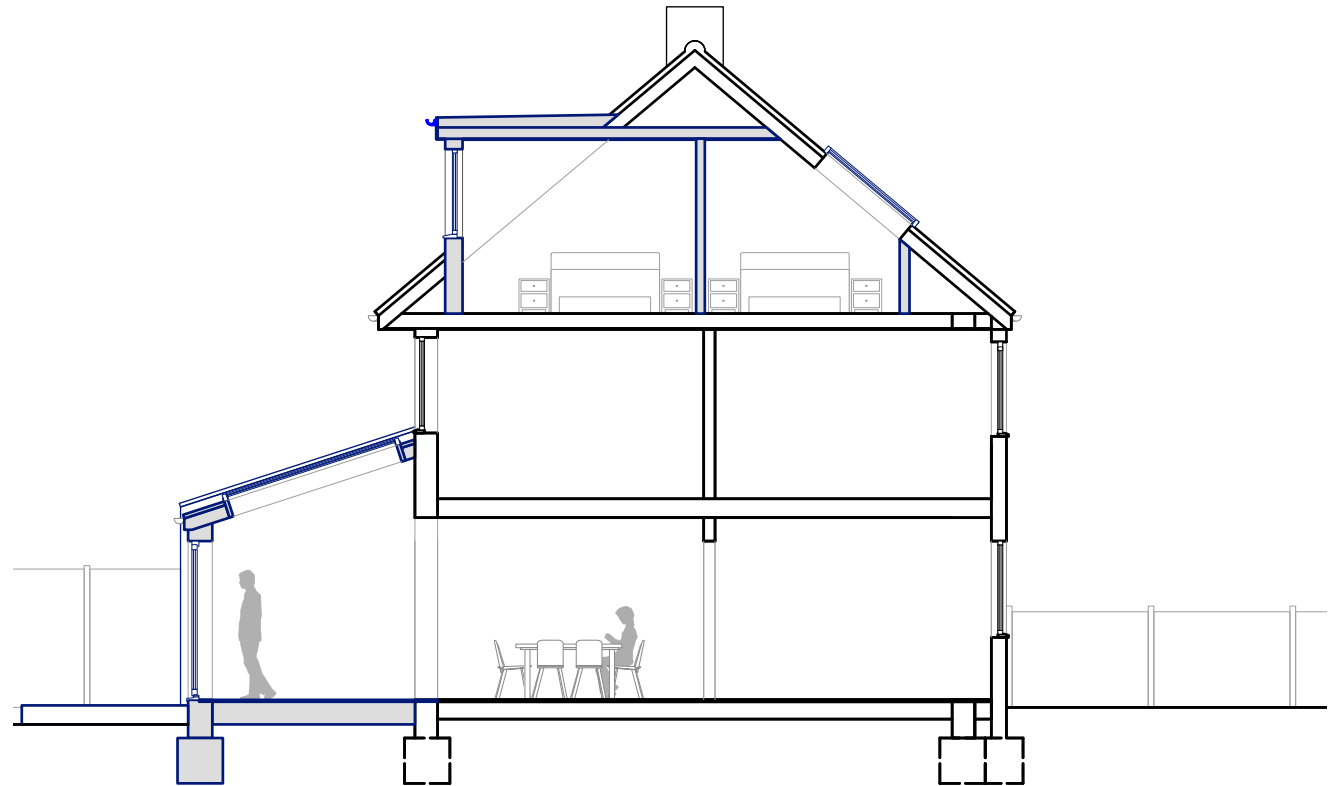

SECTION A

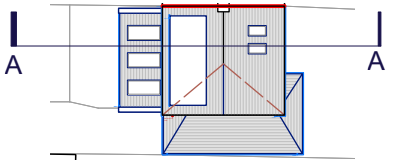

Revisions:	P1	Issued to Client for Comment	22/05/2025
	P2	Issued to Client for Comment	01/07/2025
	A	Issued to Local Planning Authority	25/07/2025

PROJECT: 31 Serpentine Road, Widley

SHEET: Elevations as Proposed

This drawing is ©copyright Styles Architecture 2025. No dimensions to be scaled from this drawing except for planning purposes

DRAWING NO: A1065 310

SCALE: 1:100

0 1 2 3 4 5 M

REV: A

DATE: May 2025

PLANNING



STYLES
ARCHITECTURE

vicki@styles-architecture.co.uk