


Application site boundary

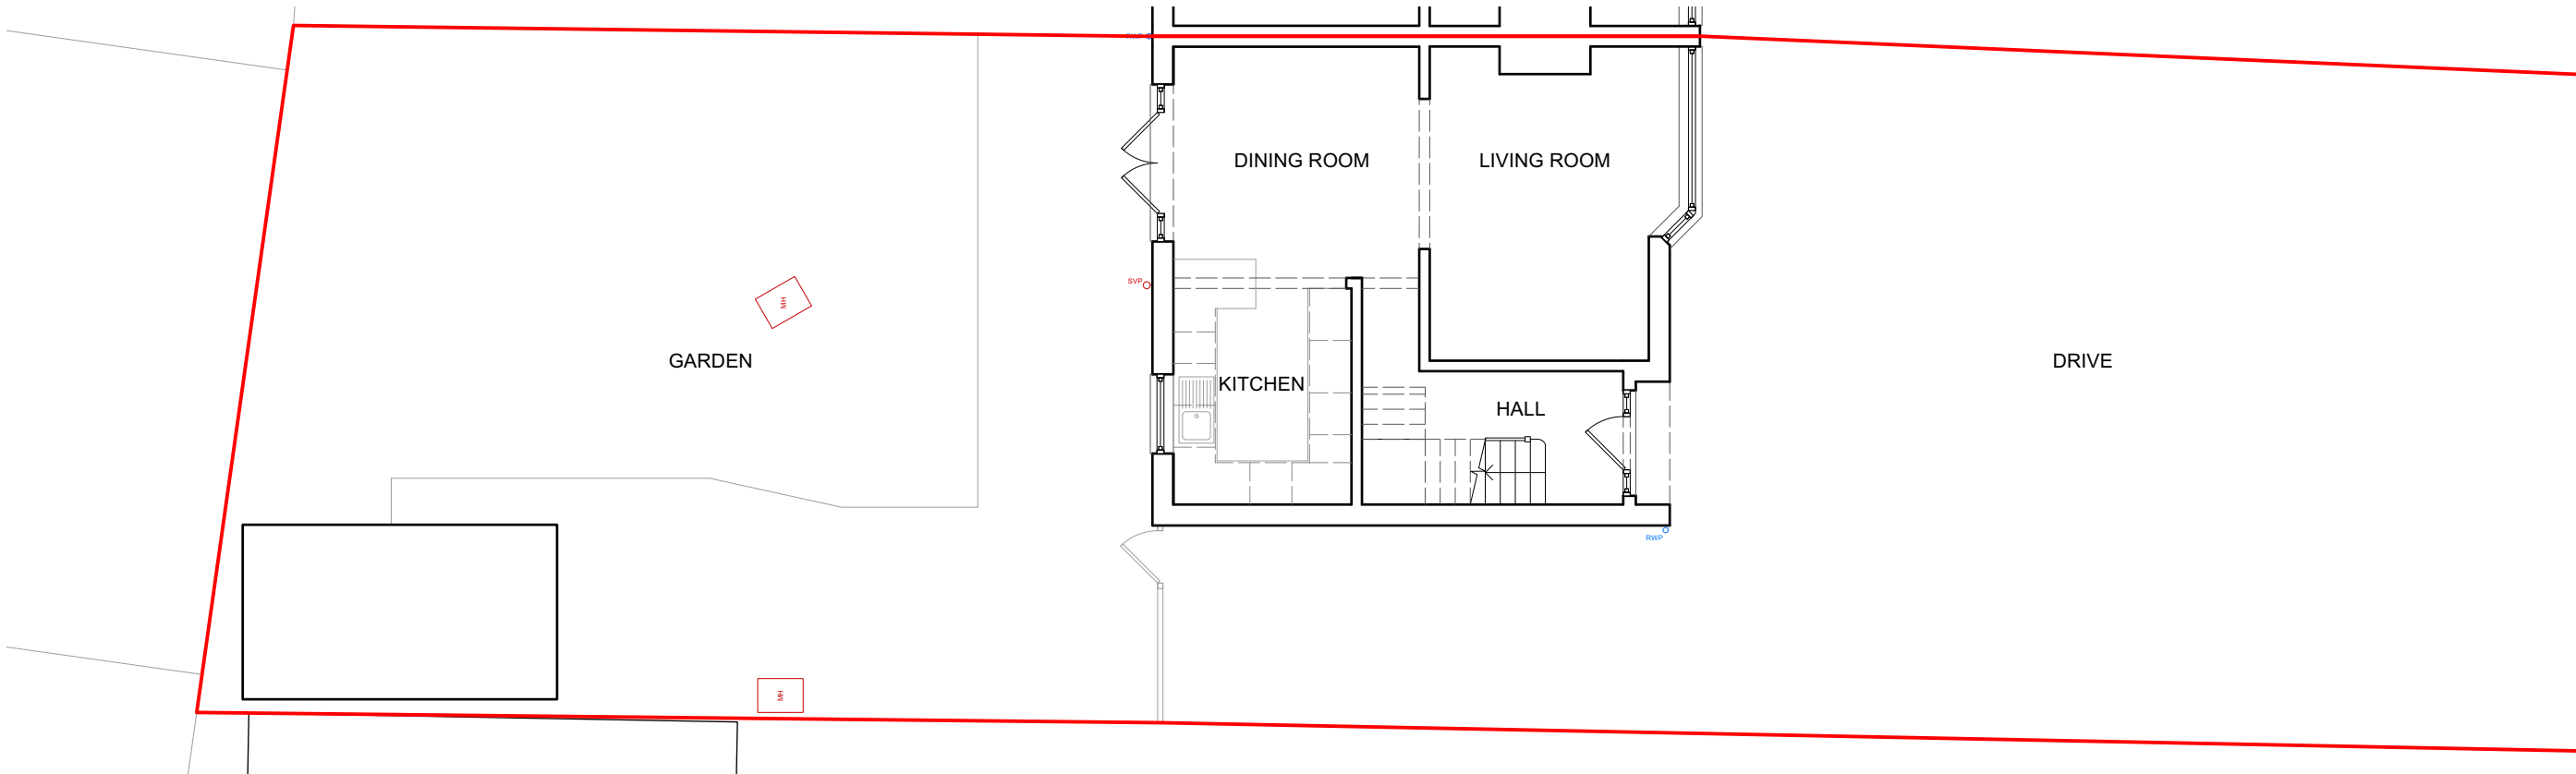

GROUND FLOOR PLAN



FIRST FLOOR PLAN

PLANNING

Revisions: P1 Issued to Client for Comment 22/05/2025
A Issued to Local Planning Authority 25/07/2025



PROJECT: 31 Serpentine Road, Widley
SHEET: Ground and First Floor Plan as Existing

This drawing is ©copyright Styles Architecture 2025. No dimensions to be scaled from this drawing except for planning purposes

DRAWING NO: A1065 200
REV: A
SCALE: 1:100
DATE: May 2025



STYLES
ARCHITECTURE

vicki@styles-architecture.co.uk