
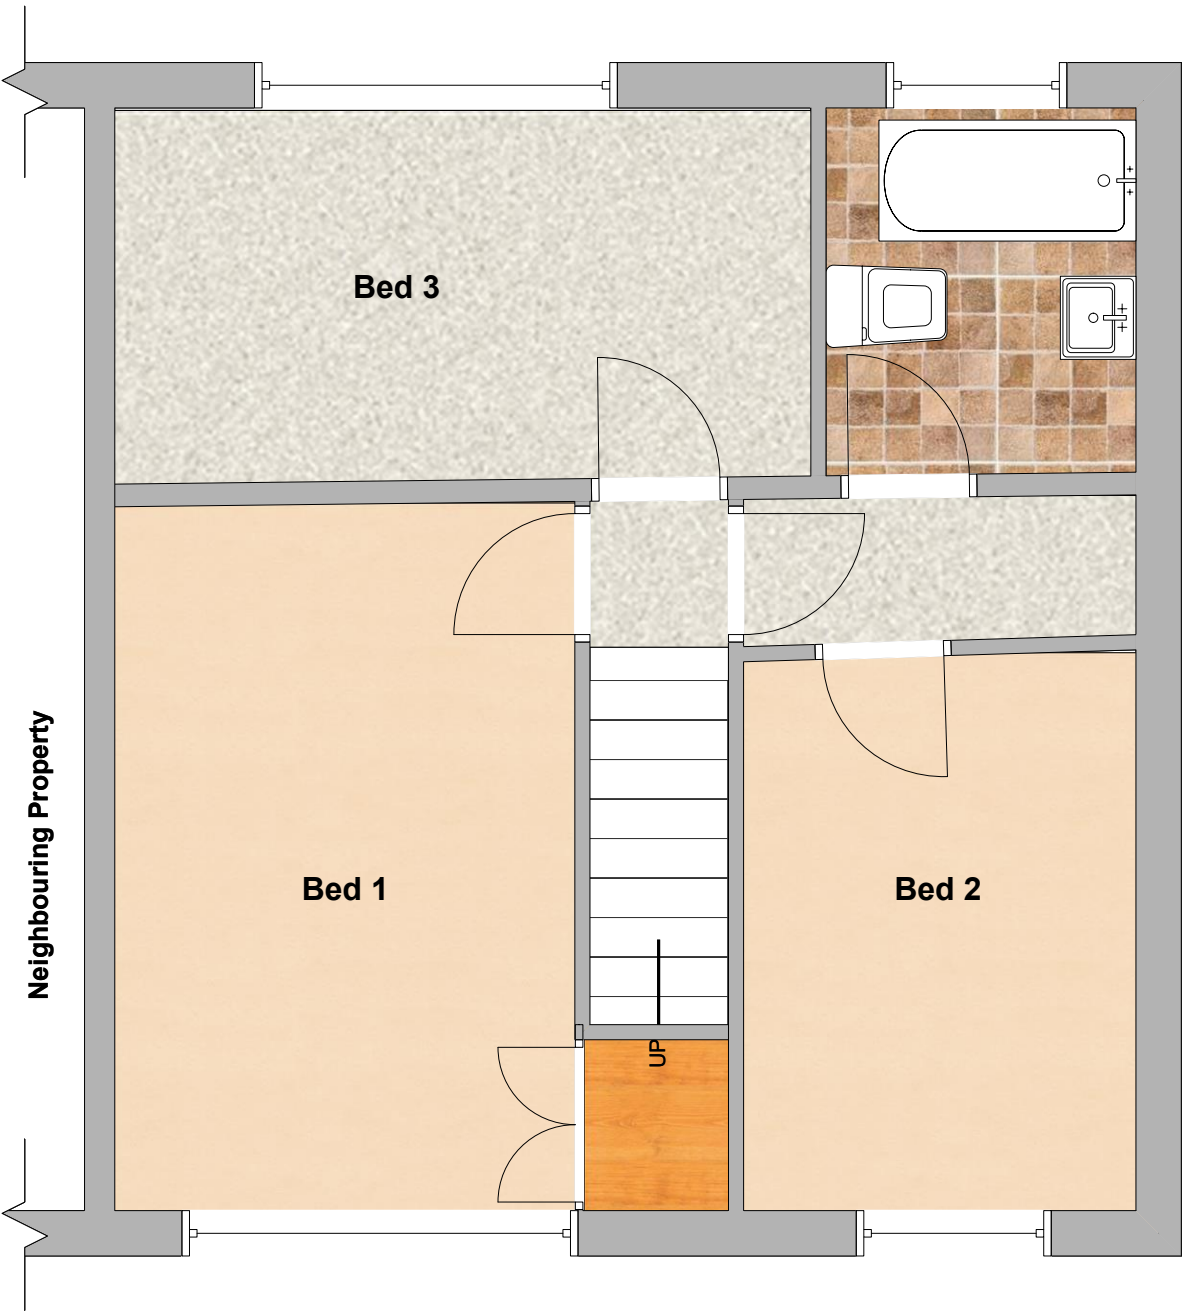


Existing Floor Plans

Client: Mrs Z. Rudd

August 2025

Agent: Mr Peter Lutterer
30 Lindfield Road
Eastbourne, BN22 0AN

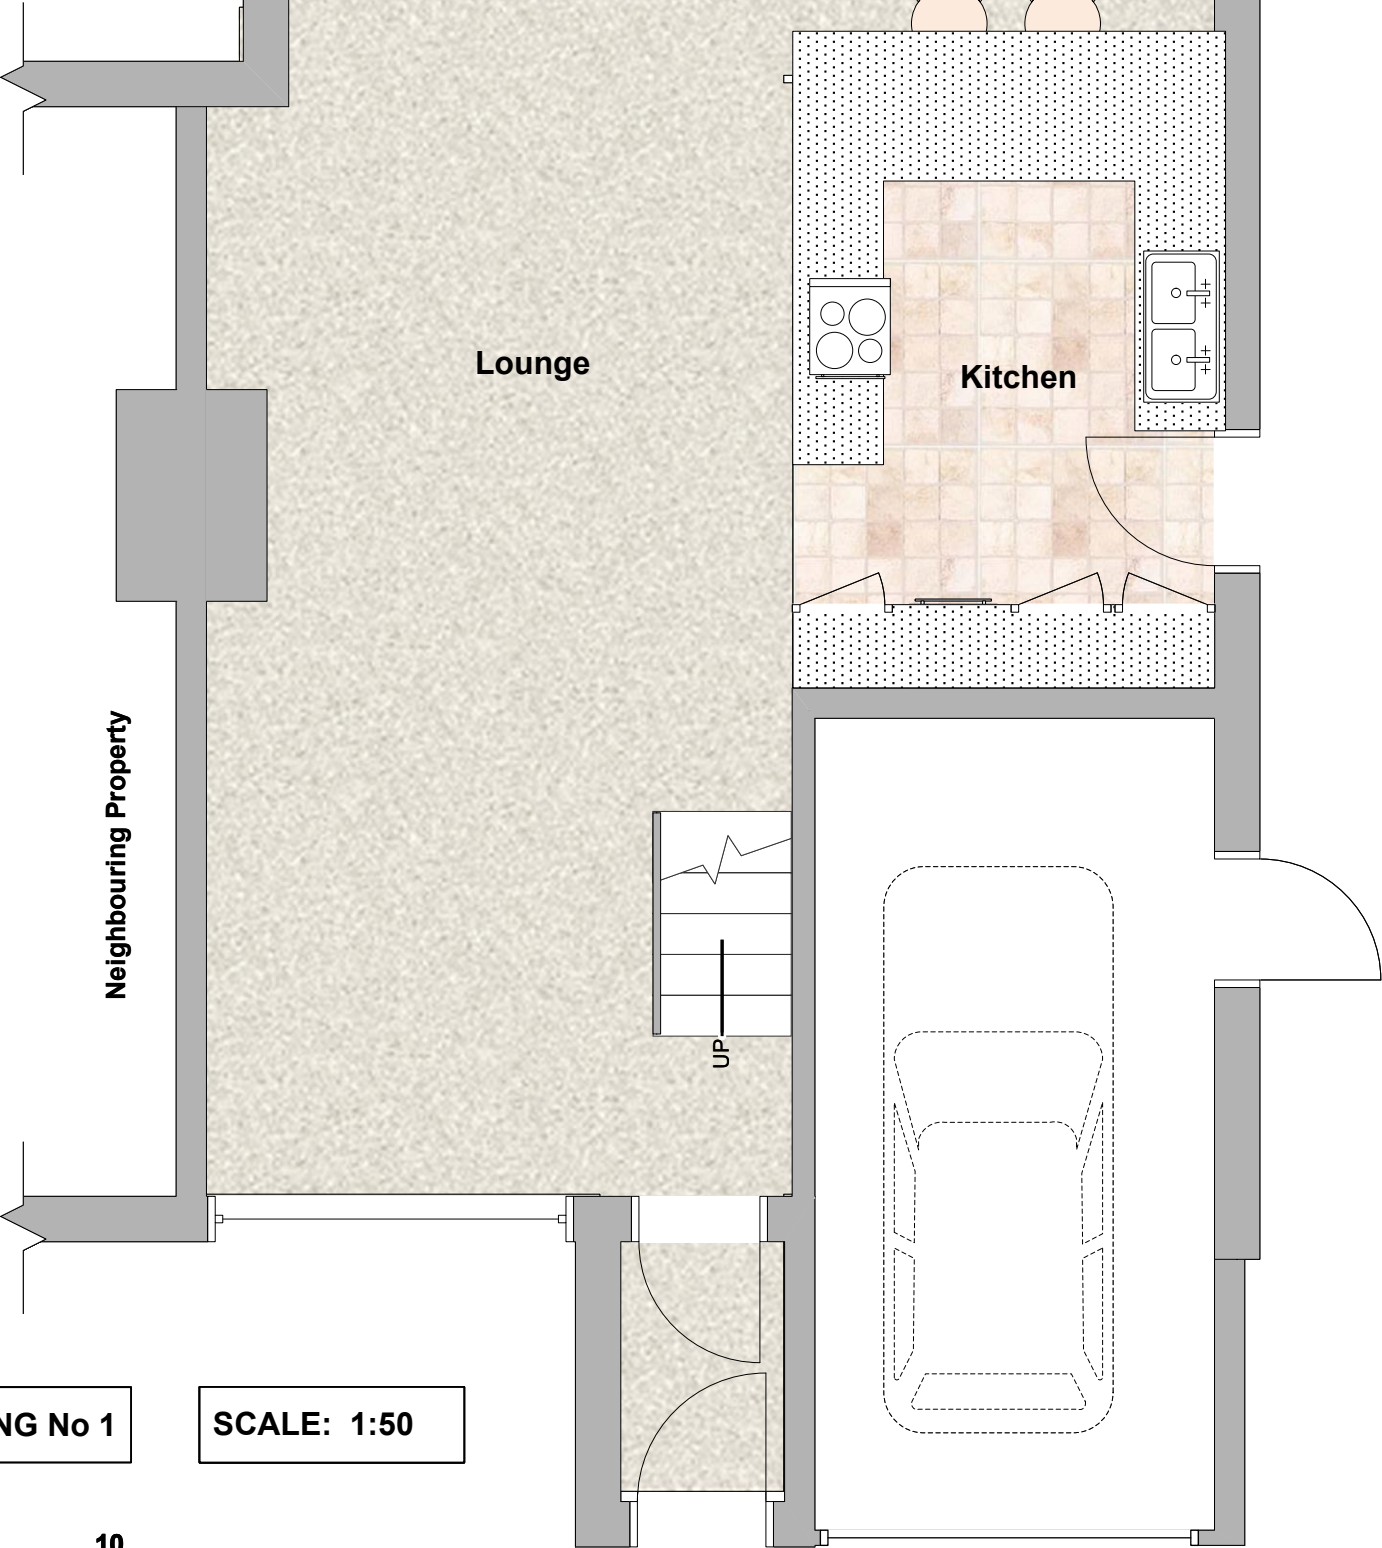

Existing and Proposed First Floor Plan
(No Change)

DRAWING No 1

SCALE: 1:50

