




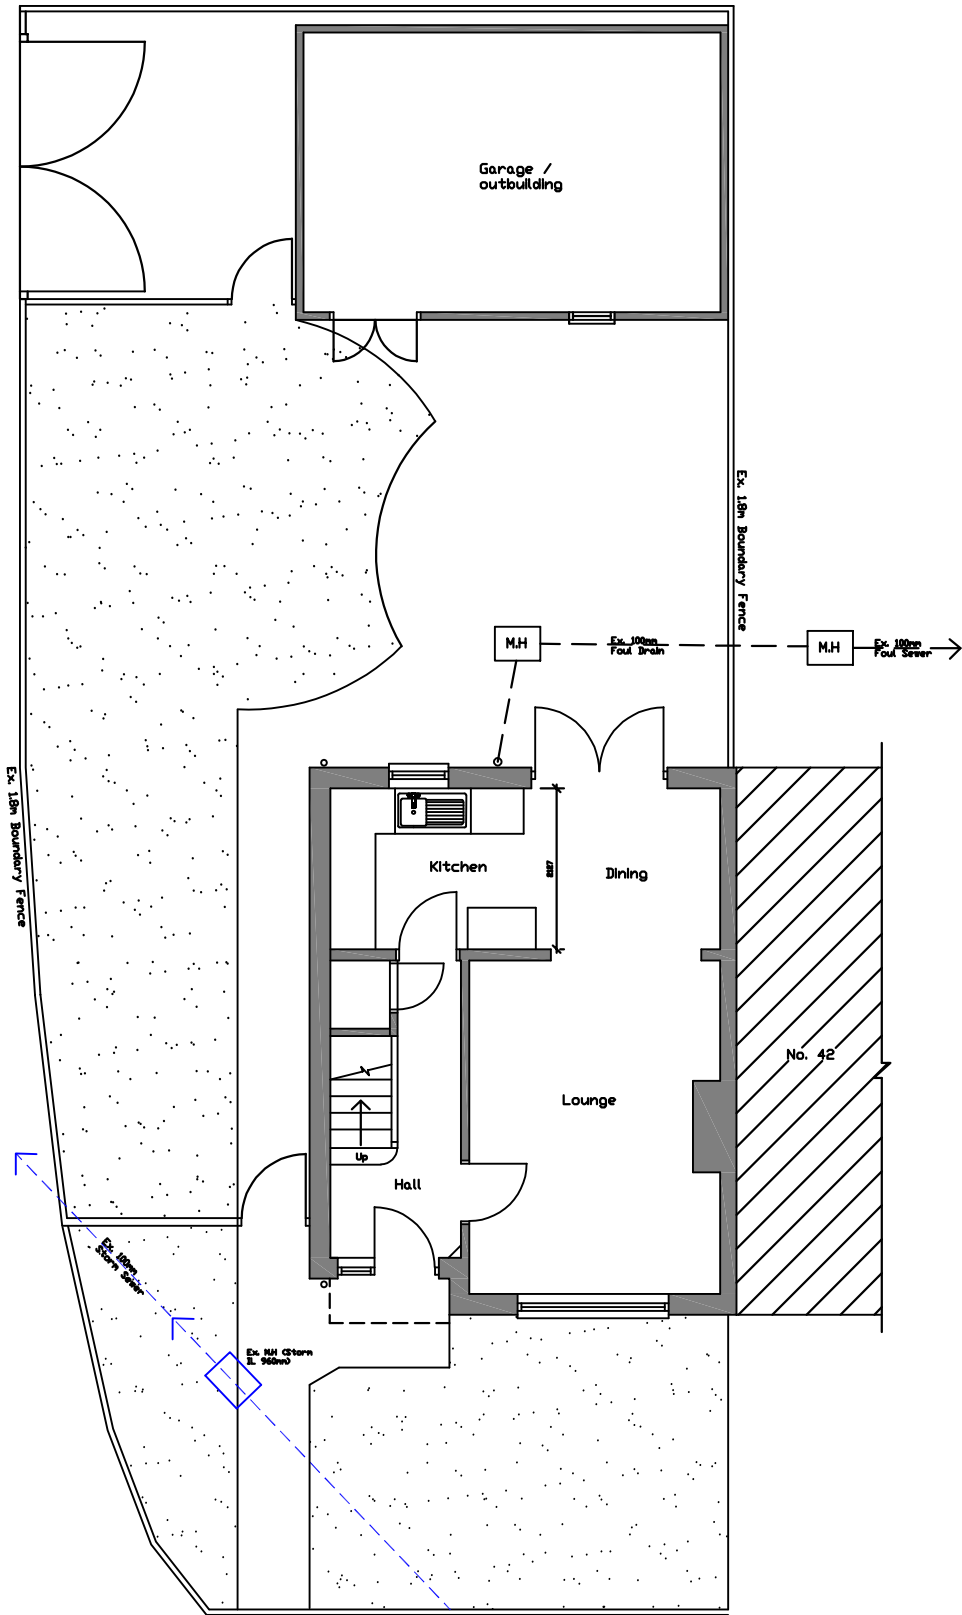


GROUND FLOOR PLAN

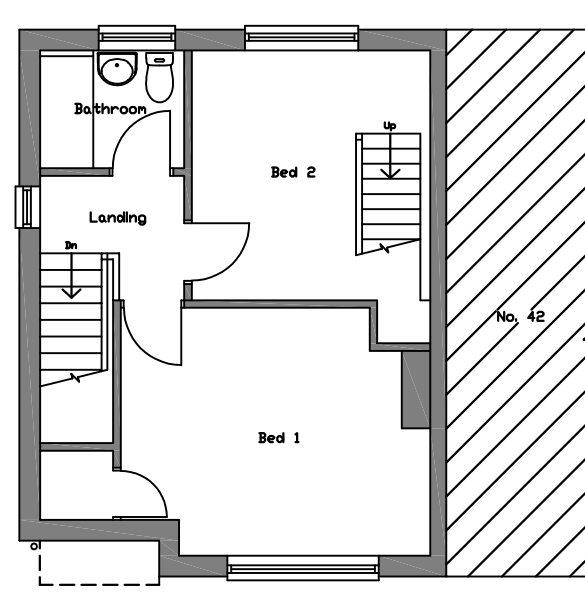

FIRST FLOOR PLAN

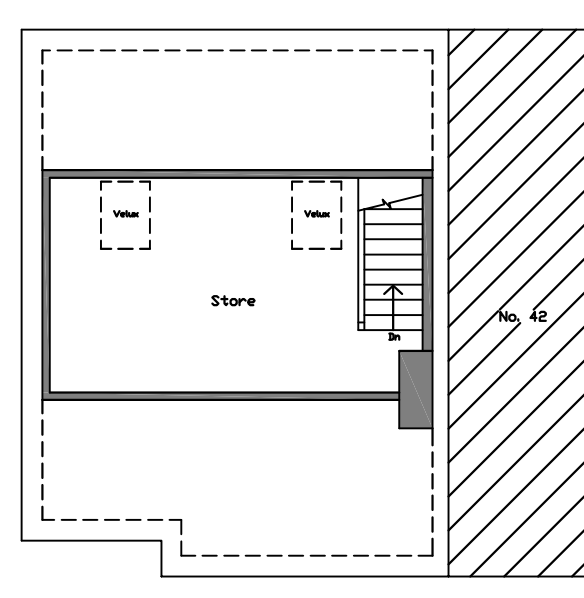


SECOND FLOOR PLAN

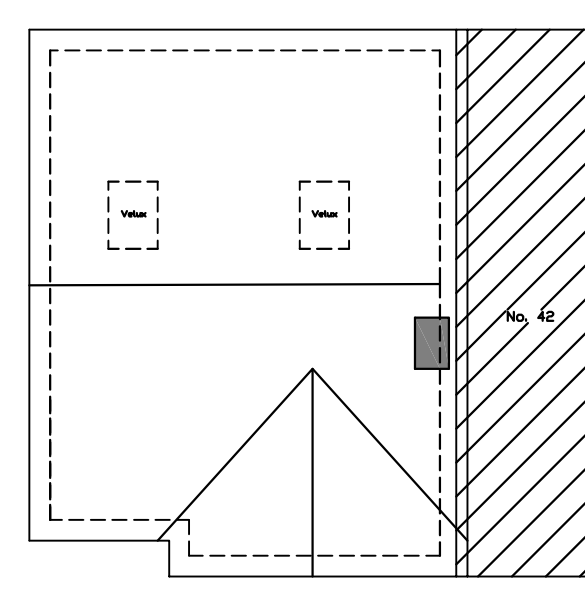

ROOF PLAN




EXISTING FRONT ELEVATION

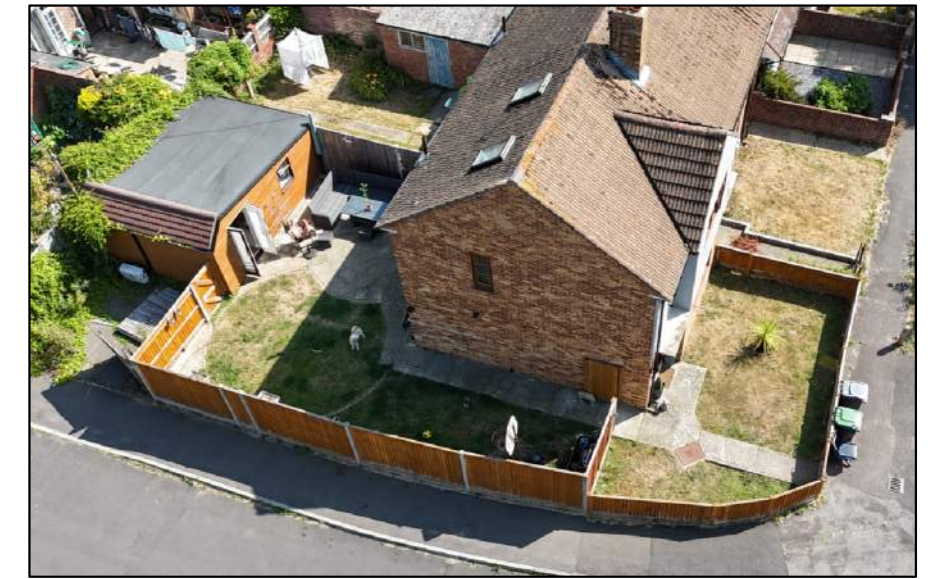


EXISTING AERIAL VIEW



FRONT ELEVATION

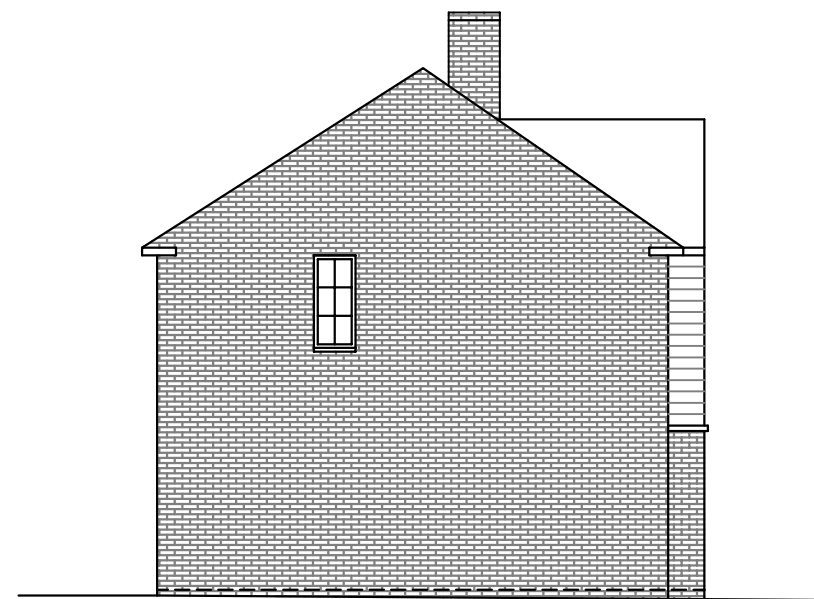


SIDE ELEVATION

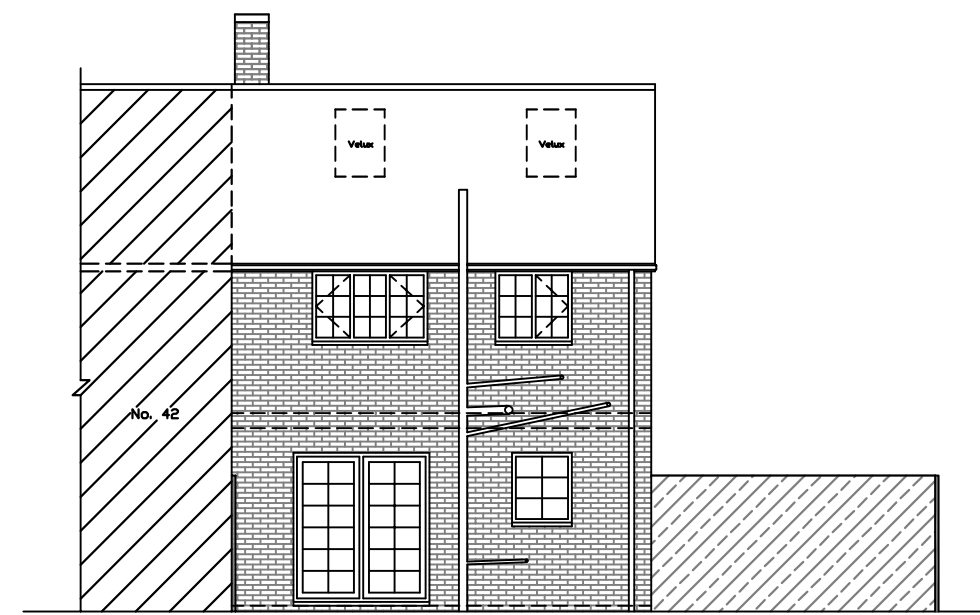

REAR ELEVATION

Scale Bar 1:100

 

Rev	Description	Date
Address: Proposed 2 storey side and single, storey rear extension and porch 44 Ibsley Grove Bedhampton PO9 3DP		
Drawing Title: Existing Plans & Elevations		
Drawing Number: Planning001	Scale: 1:100 @ A2	
Date: August 2025	Rev:	