




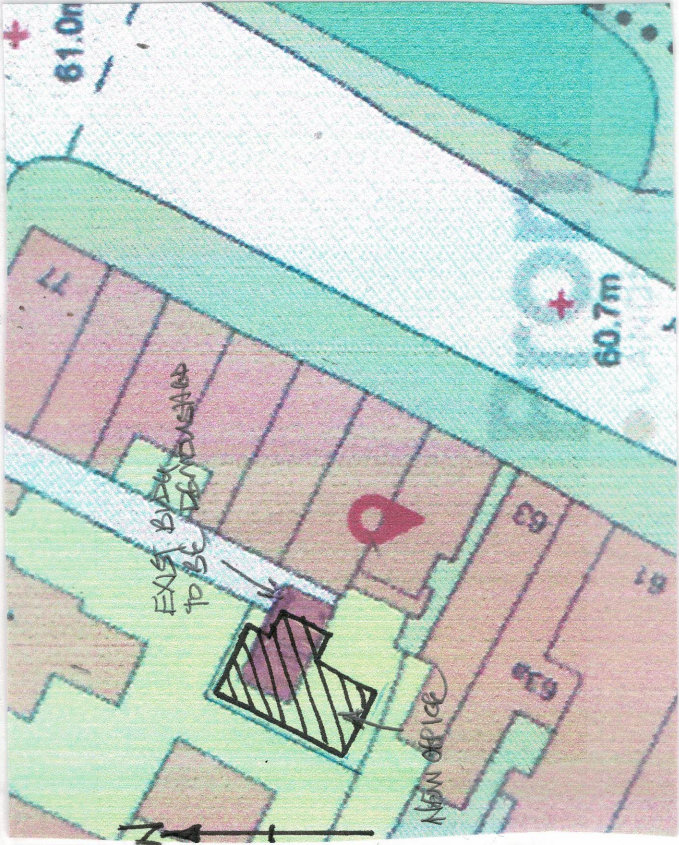

LOCATION PLAN
Scale 1:1250
DS 100065752

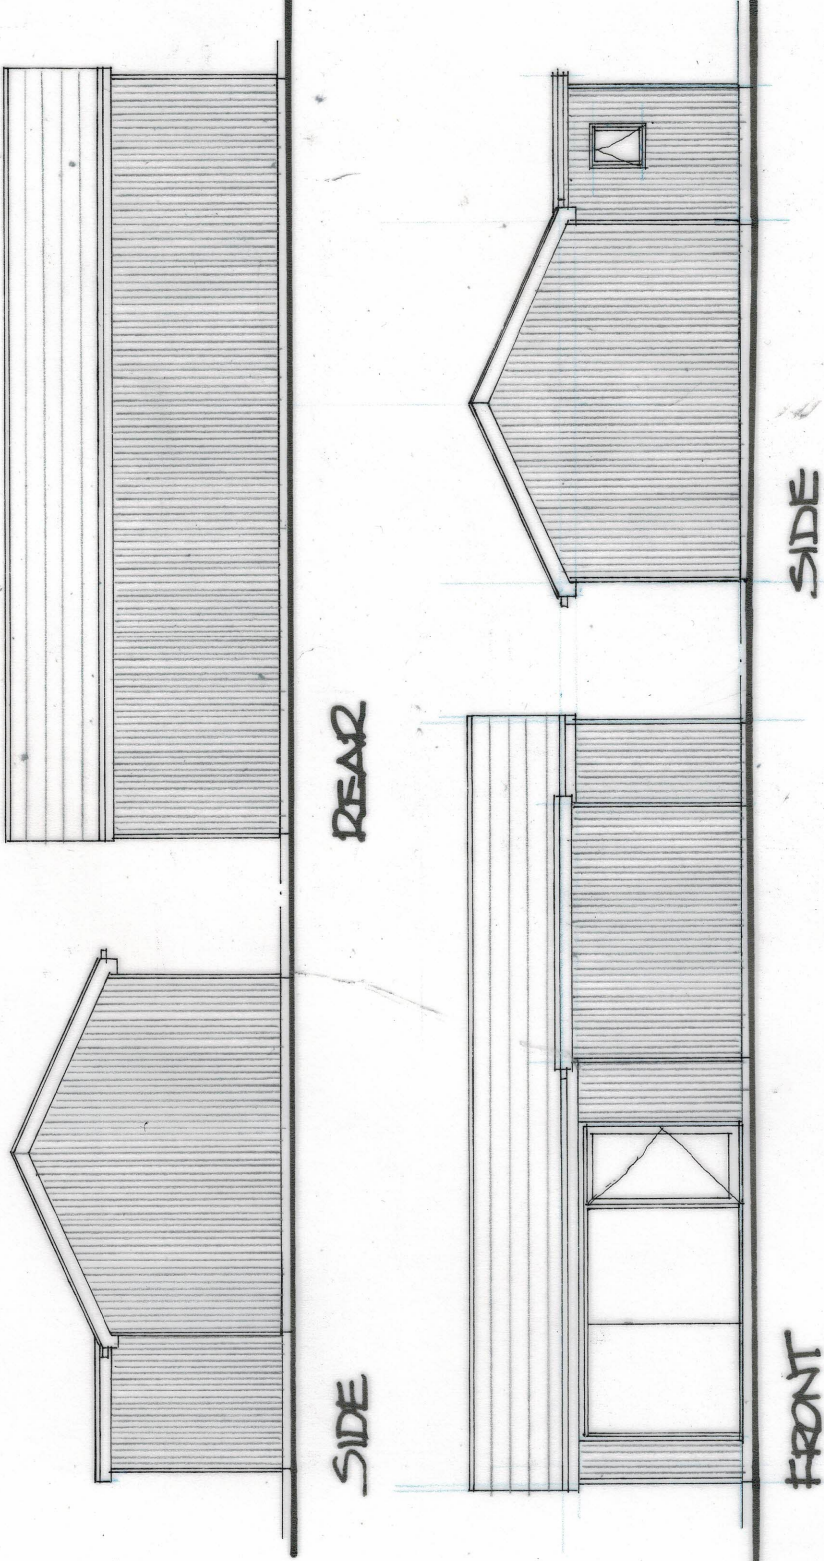

SITE PLAN
Scale 1:500

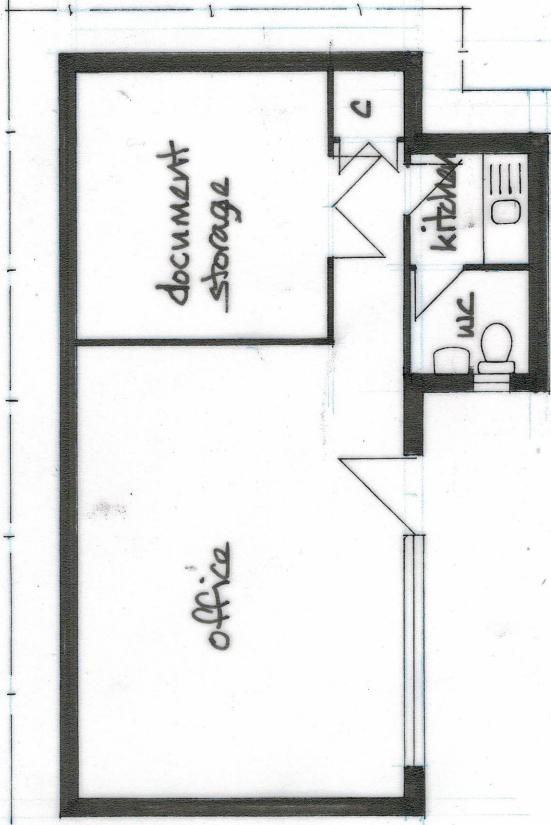

FLOOR PLAN

<div>DEREK TREAGUS ASSOCIATES</div> <div>ARCHITECTURAL SERVICES</div> <div>Tel: 07956 624094</div> <div>Email: derek.treagus@gmail.com</div>					
Project	REAR OFFICE BUILDING AT 65A LONDON ROAD, COWPLAIN, WATERLOOVILLE, HAMPSHIRE.				
Client	Mr F Miah				
Subject	Planning Drawing Proposed Details				
Date:	Oct 2024	Scale: 1:100,1:500,1:1250			
Rev:		Drg. No. 24/412/01			
<div><div>• Copyright reserved.</div><div>• All dimensions are to be site confirmed and should not be scaled unless for Planning purposes.</div><div>• Verify all queries with the office.</div></div>					