



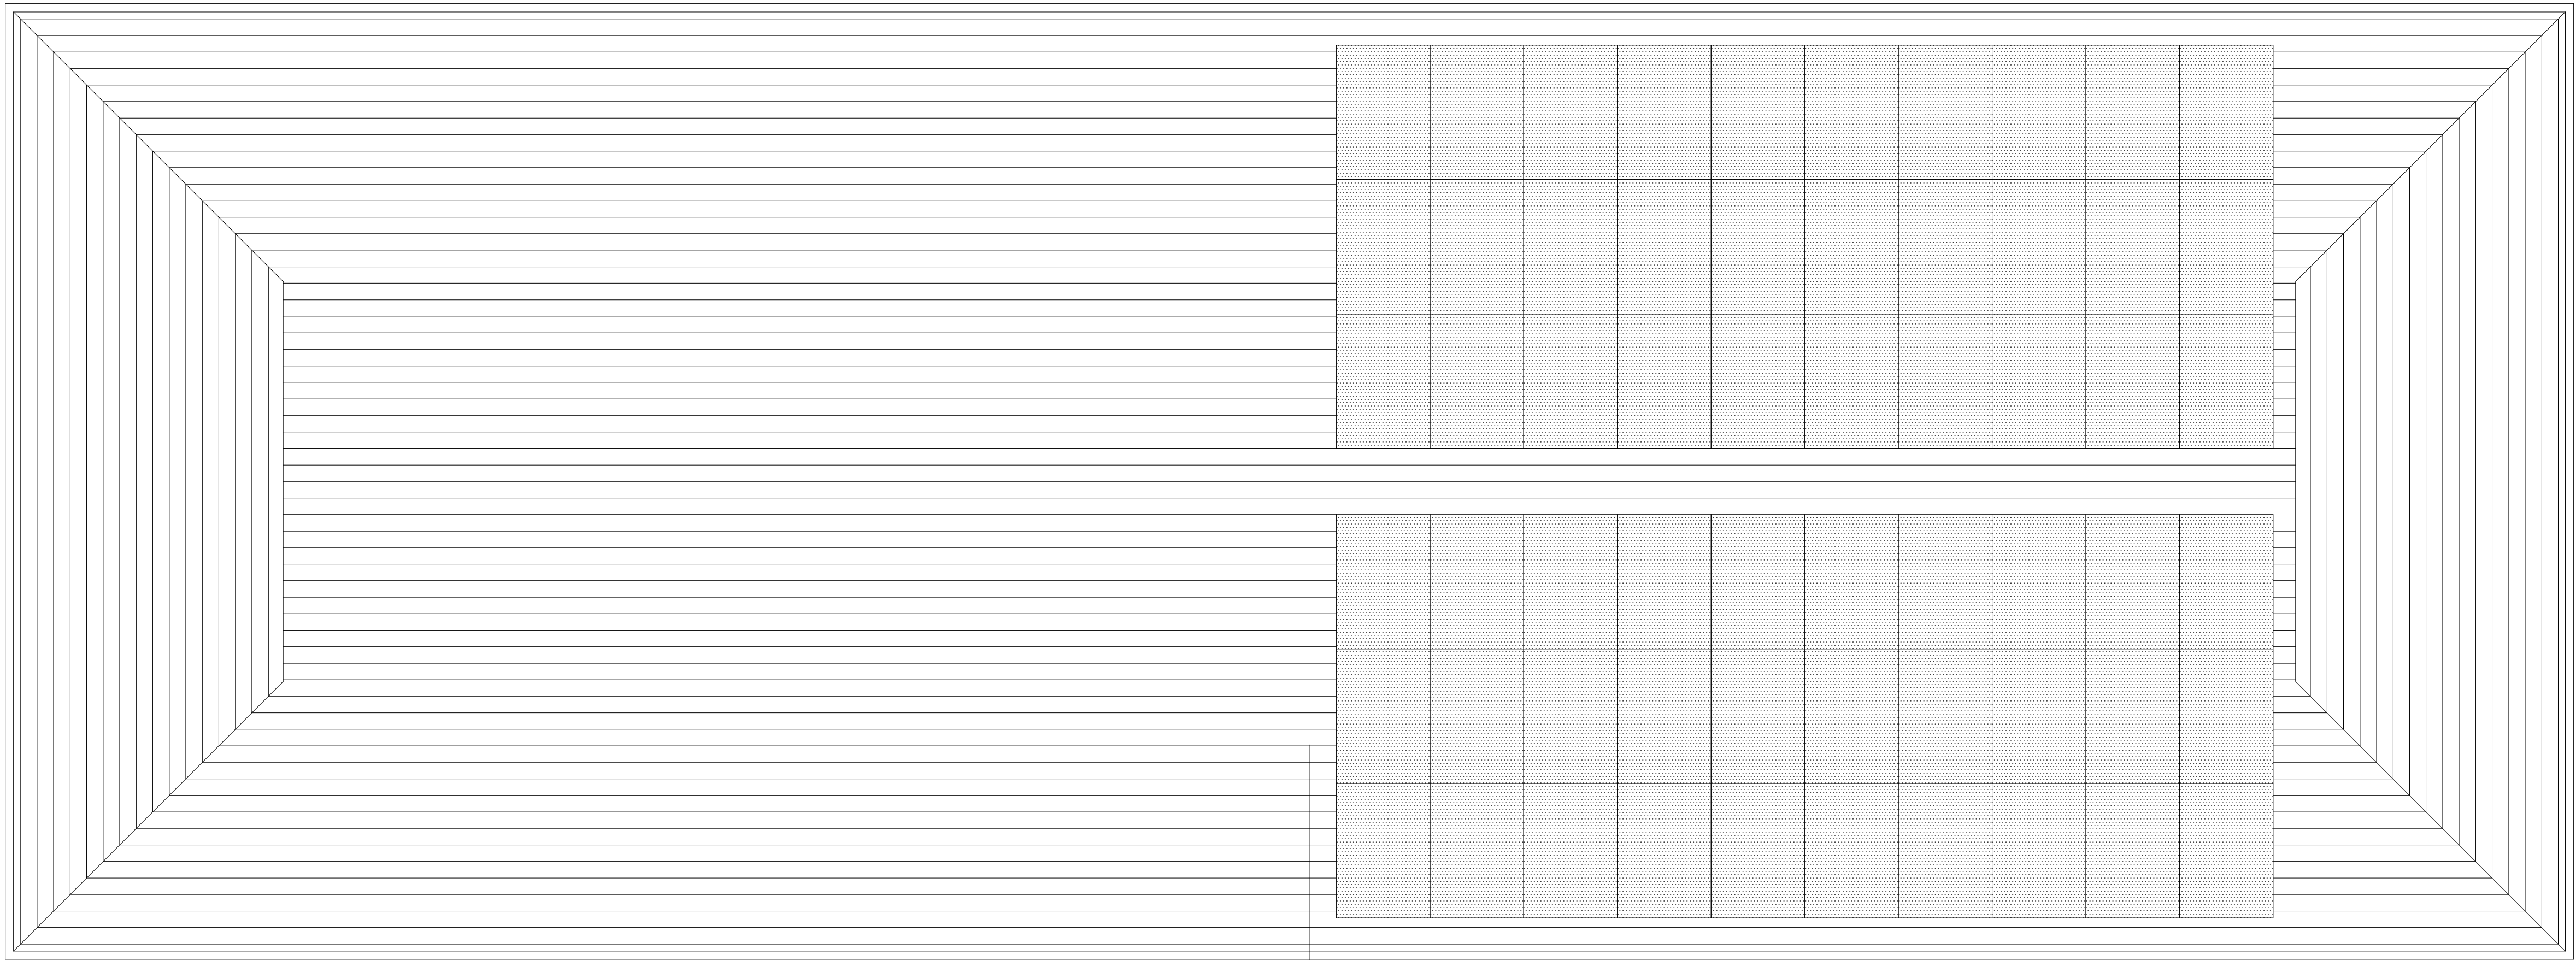

PROPOSED ROOF PLAN

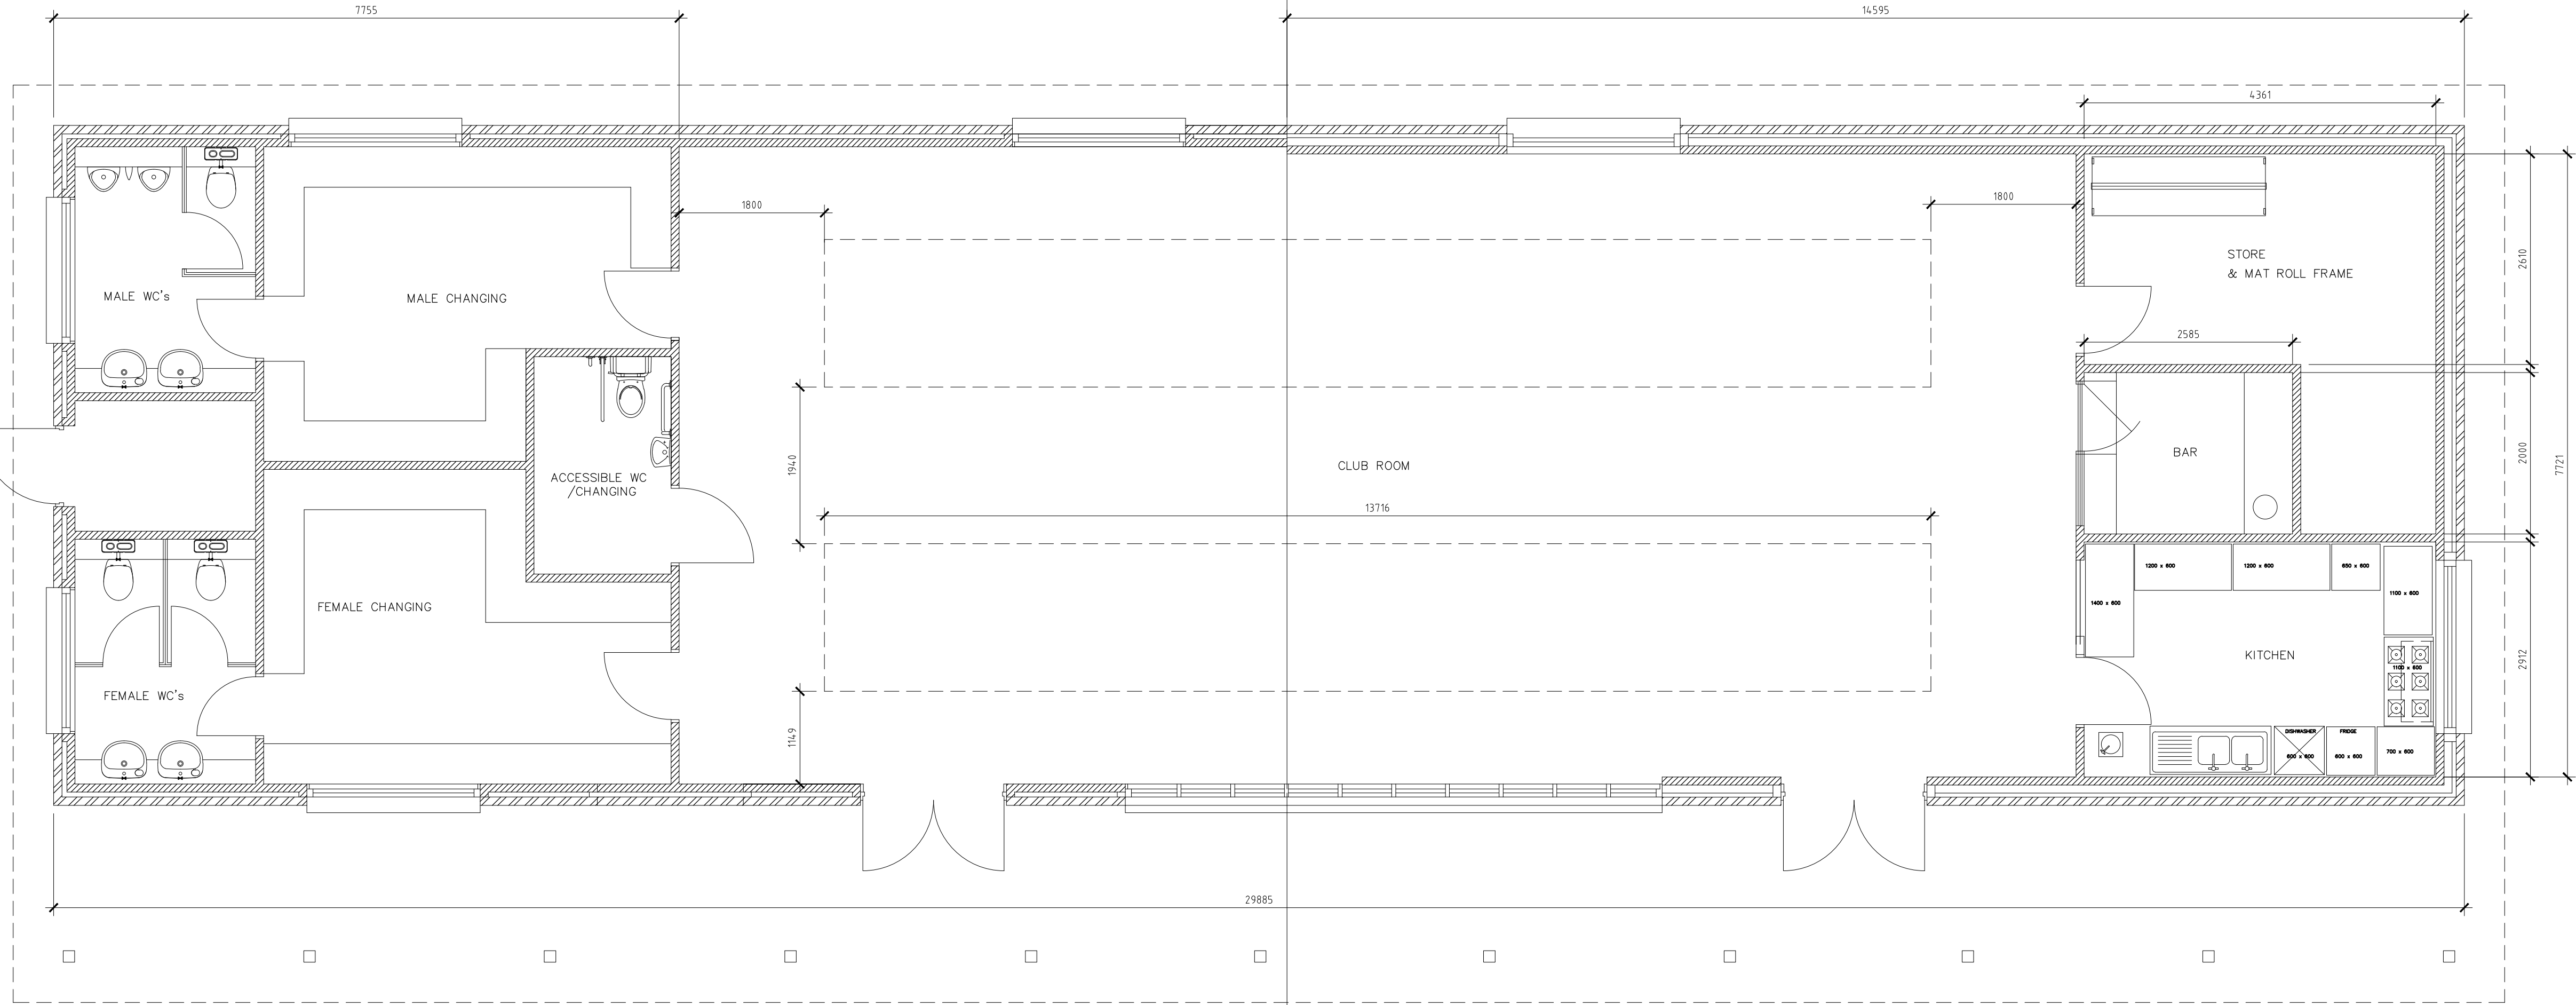

PLAN

A 01 08 25 Solar panels added to east and west roof slopes.

Client
THE CLUB COMMITTEE
BEDHAMPTON BOWLING CLUB
BEDHAMPTON

Project
EXTENSION
AND INTERNAL IMPROVEMENTS

Title
PROPOSED
FLOOR AND ROOF PLAN

PROJECT	DRAWING	and
2355	100.102	A
scale 1:50 @ A1	date 07.25	drawn TJS

**TIM SAGE
CHARTERED
ARCHITECT
LIMITED**

12 Sussex Place
Southsea PO5 3EZ
t: 023 5282 7386
m: 07773 187 010
e: timsage@tiscali.co.uk

