



1
-

South Elevation
1:100



2
-

North Elevation with Garage
1:100




3
-

East Elevation
1:100



4
-

North Elevation House Only
1:100

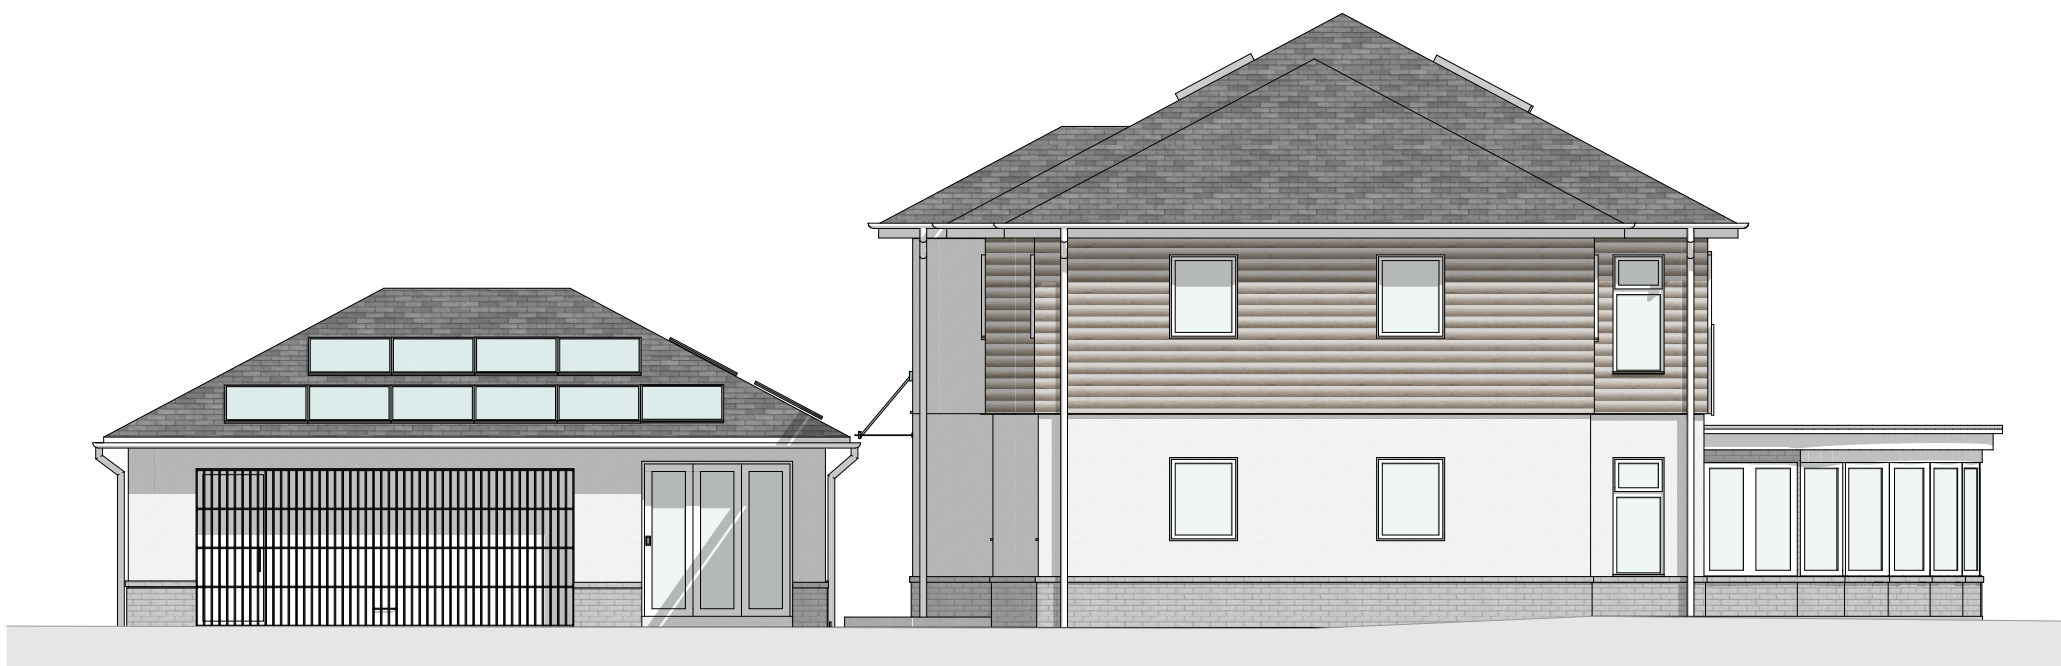

5
-

West Elevation
1:100



6
-

Garage South Elevation
1:100

Rev B July 2025:
Roof pitch angle reduced
Second floor balcony and patio doors
removed
East elevation single storey extension
removed

Rev A May 2025:
Roof Photo Voltaic Panels Added



26 Beacon Square
Emsworth
Hampshire
PO10 7HU
Proposed Side
Extensions and
Alterations

Proposed Elevations
Drg No 26 BS 02 B

Mick Morris AADipl RIBA
Architect