




CP DENOTES WALL MOUNTED CAR CHARGING POINT. REFER TO ENGINEERS DRAWING FOR EXACT LOCATION. ONE CHARGE POINT PER DWELLING ONLY.



NSS.M2B4P
FRONT ELEVATION

NSS.M2B4P-1

Q WINDOWS & DOORS TO BE PART Q COMPLIANT WHERE APPLICABLE. SEE DETAIL **WD703**

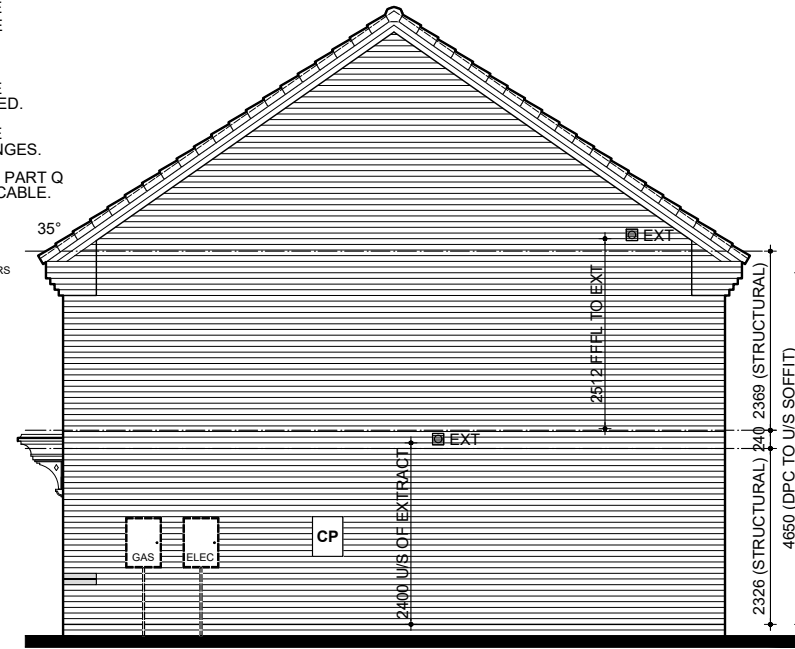

NSS.M2B4P-1
SIDE ELEVATION



! DEFAULT METER BOX POSITION SHOWN. WHERE THE METER IS TO BE RELOCATED PLEASE REFER TO DETAILED ENGINEERING DRAWING.




Architectural drawing of the rear elevation of a building. The drawing is symmetrical about a central vertical axis. The roof is gabled with a 35° pitch. The main body of the building has horizontal siding. The roofline is indicated by a dashed line. The drawing includes the following labels and dimensions:

- Roof:** 35° pitch.
- Central Entrance:** A double door (D2) with a transom window (Q) above it. The door is labeled "D2" and the transom is labeled "Q".
- Side Windows:** Two large windows (W5, W6) on each side, with a transom window (Q) above them. The windows are labeled "W5", "W6", and "Q".
- Flues:** Two flues (F5, F6) on each side, with a transom window (Q) above them. The flues are labeled "F5", "F6", and "Q".
- Dimensions:**
 - Overall width: 4650 (DPC TO U/S SOFFIT)
 - Overall height: 1125 (W5), 1050 (W6), 1425 (D2), 1500 (F5), 1500 (F6), 2100 (D2), 2326 (STRUCTURAL), 240 (2369) (STRUCTURAL)
 - Central door height: 2175 U.S. OF EXTRACT
 - Side window height: 2100 CAL OF FLUE
 - Side door height: 2175 U.S. OF EXTRACT
 - Side flue height: 2100 CAL OF FLUE
- Notes:**
 - PV PANELS SHOWN INDICATIVE
 - SP VENT SEE NOTE

NSS.M2B4P-1
REAR ELEVATION

NSS.M2B4P

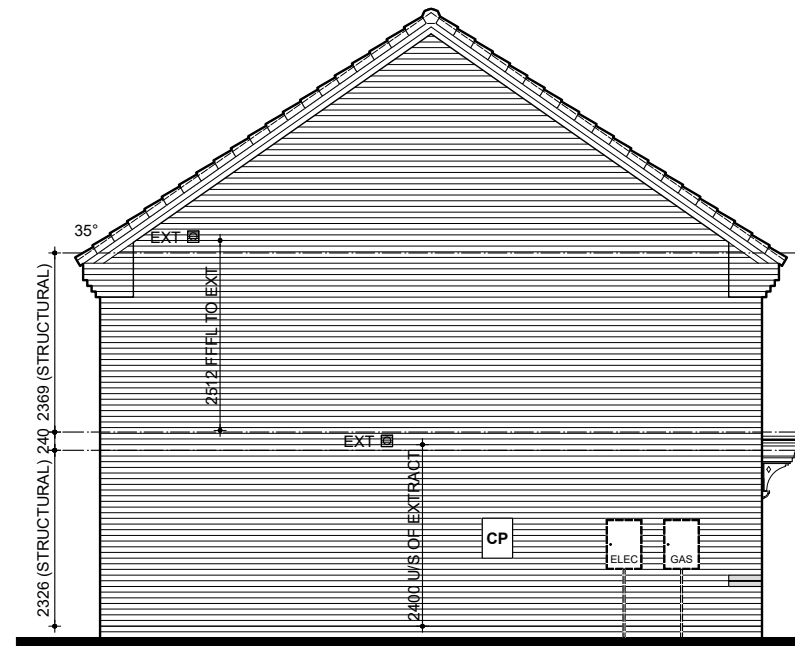

NSS.M2B4P
SIDE ELEVATION



! DEFAULT METER BOX POSITION SHOWN. WHERE THE METER IS TO BE RELOCATED PLEASE REFER TO DETAILED ENGINEERING DRAWING.



2

REV:

BOILER FLUE REPOSITIONED IN
LINE WITH FLOOR PLANS. GAS &
ELECTRIC METER POSITIONS
SWITCHED OVER. MINOR
ADJUSTMENT TO KITCHEN
EXTRACT FAN IN LINE WITH
FEEDBACK. CHECK REVEAL NOTE
ADDED TO ELEVATION.



BLOOR HOMES

DRG NO.: NSS.M2B4P_05

SCALE: 1:100 @ A3


DATE: DEC 2022

DRAWN: MJE

CHECKED: GPM

NAME: **SANSOM**

DRAWING: CLA BRICK ELEVATIONS

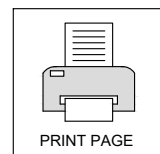

PRINT PAGE

THIS DRAWING AND THE BUILDING WORKS DEPICTED ARE THE COPYRIGHT OF J.S.BLOOR (SERVICES) LIMITED AND MAY NOT BE REPRODUCED OR AMENDED EXCEPT BY WRITTEN PERMISSION.