

STOP & THINK

STOP & THINK

PV PANELS REQUIRED FOR THIS HOUSETYPE, SHOWN INDICATIVE. THE EXACT LOCATION AND NUMBER WILL BE PLOT SPECIFIC AND DEPENDANT ON THE ORIENTATION. REFER TO PV SITE PLAN.

SP VENT SEE NOTE

IF THIS PLOT IS THE LAST PROPERTY AT THE HEAD OF A FOUL DRAINAGE RUN A CONNECTION TO AN AIR TILE VENT IS REQUIRED. IN ALL OTHER SITUATIONS A DURGO IS TO BE USED.

ALL WINDOWS ON FRONT ELEVATIONS TO HAVE MATCHING CASEMENTS AND REBATES SUFFICIENT TO ACCOMMODATE MINIMUM 24mm O/A SEALED UNITS.

EXTRACTOR FAN DUCTING TO TERMINATE THROUGH PLASTIC GRILLS.

EXTERNAL WALL (BRICK) HEAD & CILL DETAILS WITH CAVALOK CHECK REVEAL CAVITY CLOSERS SEE DETAIL EW200.6

EXTERNAL WALL (BRICK) HEAD & CILL DETAILS WITH CAVALOK CAVITY CLOSERS SEE DETAIL EW200.1

FOR GRP PORCH COMPONENTS PLEASE REFER TO EXALLOT MASTER SCHEDULE.

FOR 2 COURSE STRING SEE DETAIL ET802

FRONT DOOR REF:DS2/1023 THROUGH COLOUR DOOR PROVIDED BY VISTA SEE DETAIL WD700

FOR EXTERNAL WALL LIGHT LOCATION SEE DETAIL IS906

GRP PORCH CANOPY RAISED ONE COURSE ABOVE DOOR HEAD SEE DETAIL ET809.1

CP DENOTES WALL MOUNTED CAR CHARGING POINT. REFER TO ENGINEERS DRAWING FOR EXACT LOCATION. ONE CHARGE POINT PER DWELLING ONLY.

HATCH DENOTES AREA OVER PARTY WALL WHERE PV PANELS ARE NOT TO BE INSTALLED

PV PANELS SHOWN INDICATIVE


PV PANELS SHOWN INDICATIVE

FE DENOTES WINDOWS TO BE SUPPLIED AS FIRE ESCAPE SEE EUROCELL WINDOW SPECIFICATION FOR TYPE.

EC DENOTES WINDOWS TO BE SUPPLIED EASY CLEAN HINGES.

OB DENOTES WINDOWS TO BE SUPPLIED OBSCURE GLAZED.

Q WINDOWS & DOORS TO BE PART Q COMPLIANT WHERE APPLICABLE. SEE DETAIL WD703

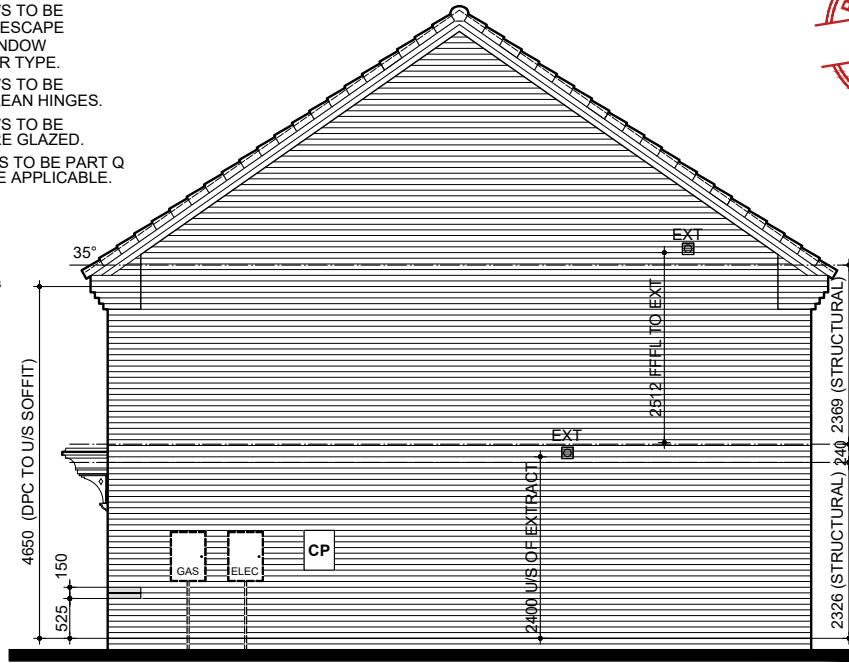

NSS.M3B5P-1
SIDE ELEVATION

STOP & THINK

DEFAULT METER BOX POSITION SHOWN. WHERE THE METER IS TO BE RELOCATED PLEASE REFER TO DETAILED ENGINEERING DRAWING.



FEB 2025

REV:

7.2

BATHROOM EXTRACT FANS
REVISED TO CEILING MOUNTED
TO GABLE END IN LINE WITH
FEEDBACK.

BLOOR HOMES

DRG NO.: NSS.M3B5P_05

SCALE: 1:100 @ A3


DATE: DEC 2022

DRAWN: MJE

CHECKED: GPM


NAME: SUTHERLAND

DRAWING: CLA BRICK ELEVATIONS

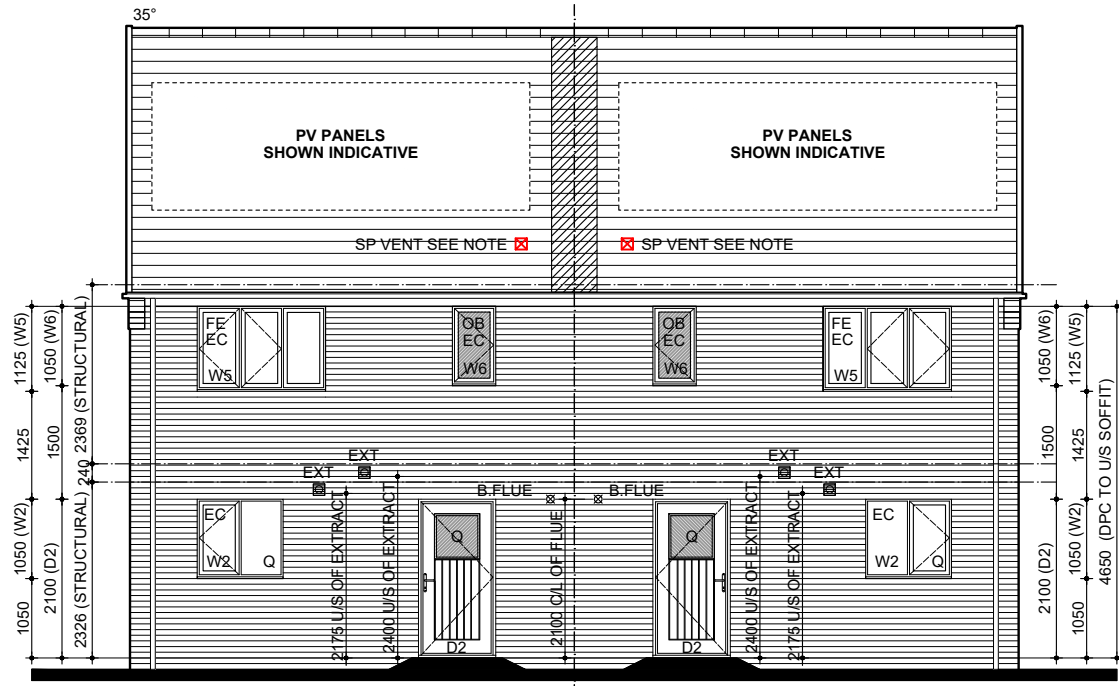

NSS.M3B5P-1
REAR ELEVATION

NSS.M3B5P

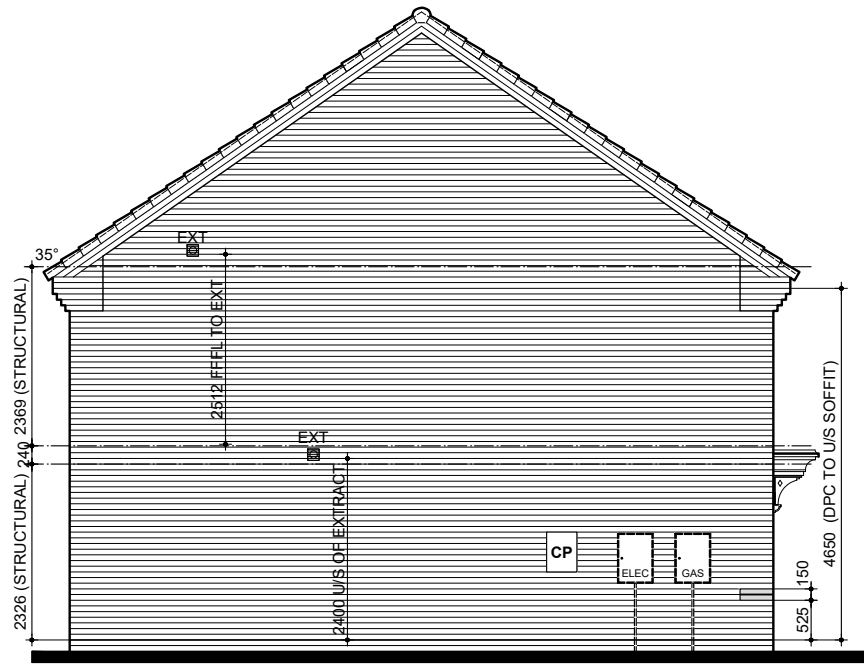

NSS.M3B5P
SIDE ELEVATION

STOP & THINK

DEFAULT METER BOX POSITION SHOWN. WHERE THE METER IS TO BE RELOCATED PLEASE REFER TO DETAILED ENGINEERING DRAWING.

