

LYFORD NSS.301-1

87.30.m² / 940ft²

00 DRAWING REFERENCE SHEET

01 SETTING OUT PLAN (SUSPENDED SLAB)

01.1 SETTING OUT PLAN (BEAM AND BLOCK)

02 GROUND FLOOR PLAN

03 FIRST FLOOR PLAN

04 CLA BRICK ELEVATIONS

05 CLA RENDER ELEVATIONS

06 CLA STONE ELEVATIONS

07 QA BRICK ELEVATIONS

08 QA RENDER ELEVATIONS

09 CL BRICK ELEVATIONS

10 CL BOARDED ELEVATIONS

11 CL RENDER ELEVATIONS

12 SECTION A-A

13 SECTION B-B

14 JOIST SETTING OUT

15 TRUSS SETTING OUT

16 GROUND FLOOR ELECTRICAL LAYOUT

17 FIRST FLOOR ELECTRICAL LAYOUT

18 KITCHEN & UTILITY ELECTRICAL LAYOUT & ELEVATIONS

19 BATHROOM LAYOUT & ELEVATIONS

20 BED 1 EN-SUITE LAYOUT & ELEVATIONS

21 ROOM SIZE LAYOUT

REV	DATE	DRAWN	CHECKED	DESCRIPTION
7.1	NOV 2024	JC	GPM	W1 & W2 AMENDED TO 1698X1350MM FOLLOWING FEEDBACK. CHECK REVEAL DIMENSIONS ADDED TO INTERNAL BLOCKWORK, NOTE EW200.6_EW200.7 ADDED.
7.1	NOV 2024	JC	GPM	LOUNGE DOOR OPENING REVISED IN LINE WITH LATEST STANDARD DETAIL. CHECK REVEAL DIMENSIONS ADDED TO INTERNAL BLOCKWORK, NOTE EW200.6_EW200.7 ADDED.
7.2	FEB 2025	AR	GPM	AIR BRICK LOCATIONS REVISED TO AVOID CLASH WITH DRAINAGE POSITIONS
7.1	NOV 2024	JC	GPM	W2 INCREASED TO 1698MM FOLLOWING FEEDBACK. KITCHEN EXTRACT FAN POSITION REVISED IN LINE WITH FEEDBACK. HORIZONTAL BOILER DIMENSION ADDED.
7.2	FEB 2025	AR/JC	GPM	BATHROOM EXTRACT FAN REVISED TO CEILING MOUNTED IN LINE WITH FEEDBACK. BED 1 ENSUITE DRAINAGE REVISED IN LINE WITH FEEDBACK.
7.2	FEB 2025	AR	GPM	BATHROOM EXTRACT FAN REVISED TO CEILING MOUNTED IN LINE WITH FEEDBACK.
7.2	FEB 2025	AR	GPM	BATHROOM EXTRACT FAN REVISED TO CEILING MOUNTED IN LINE WITH FEEDBACK.
7	JUNE 2024	JS	GPM	BATHROOM WINDOW HEIGHT REDUCED TO 1050MM
6.4	APR 2024	TBW	GPM	HIPS REMOVED FROM CLA & QA ROOFS AND REPLACED WITH GABLES.
7.2	FEB 2025	AR/JC	GPM	BED 1 ENSUITE DRAINAGE REVISED IN LINE WITH FEEDBACK.
7.2	FEB 2025	AR/JC	GPM	BATHROOM EXTRACT FAN REVISED TO CEILING MOUNTED IN LINE WITH FEEDBACK. BED 1 ENSUITE DRAINAGE REVISED IN LINE WITH FEEDBACK.
7.1	NOV 2024	JC	GPM	W2 INCREASED TO 1698MM FOLLOWING FEEDBACK. KITCHEN EXTRACT FAN POSITION REVISED IN LINE WITH FEEDBACK. POSITION OF SOLAR GENERATION METER AND AC ISOLATOR ADDED TO FLOOR PLAN.
7.2	FEB 2025	AR	GPM	BATHROOM EXTRACT FAN REVISED TO CEILING MOUNTED IN LINE WITH FEEDBACK.
6.3	JAN 2024	JS	GPM	DRAWING UPDATED IN LINE WITH D&TB 23-011 & REVISION SCHEDULE
6.3	JAN 2024	JS	GPM	DRAWING UPDATED IN LINE WITH D&TB 23-011 & REVISION SCHEDULE
7.1	NOV 2024	JG	GPM	ISOLATION VALVE REPOSITIONED IN LINE WITH FEEDBACK.
6.3	JAN 2024	JS	GPM	DRAWING UPDATED IN LINE WITH D&TB 23-011 & REVISION SCHEDULE



Construction
Specification



Standard Details



Photographic Evidence




Feedback Email



The Bloor Standard



Revision History

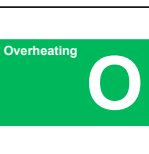

Part O Calculations



ISSUE 7.2

BLOOR HOMES



Arnold Lavers
Truss Design



Crendon
Truss Design



Pasquill
Truss Design



Steico Joist
Design



JMS
Structural Calculations



Keystone
Lintel Schedule



Vent-Axia
Ventilation Design



Briary Energy
Water Calculations



Stair Craft
Stair Design



ideal
Heating Design



Symphony
Kitchen Design



Briary Energy
SAP Rating






NHBC
Type Approval

LYFORD NSS.301-1

87.30.m² / 940ft²

LEGEND

   	EXTERNAL OUTER LEAF 102mm / 100mm INDICATES BRICK / BLOCK (WHEN RENDER) / STONE CONSTRUCTION TO MATERIAL / PLOT SCHEDULE AND GROUP SPECIFICATION.
	INTERNAL CAVITY BLOCKWORK 100mm TO BE CONSTRUCTED USING 100mm DUROX SUPABLOC BLOCKWORK (3.6N/mm²) TO GROUP SPECIFICATION.
	INTERNAL CAVITY BLOCKWORK 100mm TO BE CONSTRUCTED USING 100mm DUROX SUPABLOC 7 BLOCKWORK (7.3N/mm²) TO GROUP SPECIFICATION.
	INTERNAL BLOCKWORK WALLS 100mm LOAD BEARING / NON LOAD BEARING WALLS TO BE CONSTRUCTED USING 100mm LIGHTWEIGHT AGGREGATE BLOCKS (3.6N/mm²) (DRY DENSITY 1350 to 1600kg/m³)
	INTERNAL BLOCKWORK WALLS 100mm LOAD BEARING / NON LOAD BEARING WALLS TO BE CONSTRUCTED USING 100mm LIGHTWEIGHT AGGREGATE BLOCKS (7.3N/mm²) (DRY DENSITY 1350 to 1600kg/m³)
	EXTERNAL BLOCKWORK WALLS 100mm 100mm LIGHTWEIGHT AGGREGATE BLOCK (7.3N/mm²) (DRY DENSITY 1350 to 1600kg/m³) OUTER LEAF TO RECEIVE SPECIALIST ROUGHCAST MONOCOUCHE RENDER. SEE DETAIL ET804.1 AND weberpra1 M APPLICATION GUIDE . REFER TO MATERIAL SCHEDULE FOR TYPE AND COLOUR. FOR RENDER STOP SEE DETAIL ET801
	SEMI-EXPOSED WALL TO BE 100mm DUROX SUPABLOC BLOCKWORK (BETWEEN DWELLING AND GARAGE - 3.6N/mm²) WITH 38mm BRITISH GYPSUM 'THERMALINE PIR' PLASTERBOARD ON DABS TO DWELLING (WARM) SIDE TO GROUP SPECIFICATION. NOTE : FOR INSULATION IN CAVITY WALLS REFER TO GROUP SPECIFICATION AND HOUSE TYPE SAP RATINGS.
	EXTERNAL WALL INSULATION (BELOW DPC) PROVIDE FULL FILL TO THE CAVITY USING KNAUFF SUPAFIL 34 BLOWN FIBRE INJECTED INSULATION (WHITE) INSTALLED IN ACCORDANCE WITH THE MANUFACTURER'S INSTRUCTIONS.
	EXTERNAL WALL INSULATION (ABOVE DPC) PROVIDE FULL FILL TO THE CAVITY USING KNAUFF SUPAFIL 34 BLOWN FIBRE INJECTED INSULATION (WHITE) INSTALLED IN ACCORDANCE WITH THE MANUFACTURER'S INSTRUCTIONS.
	PARTY WALL INSULATION (E-WM-28) PROVIDE FULL FILL TO THE CAVITY USING KNAUFF SUPAFIL PARTY WALL BLOWN FIBRE INJECTED INSULATION (BLUE) INSTALLED IN ACCORDANCE WITH THE MANUFACTURER'S INSTRUCTIONS. WALLS TO BE CONSTRUCTED USING 100mm LIGHTWEIGHT AGGREGATE BLOCKS (3.6N/mm²) (DRY DENSITY 1350 to 1600kg/m³)
	NON-LOADBEARING METAL STUD PARTITION 75mm NOMINAL FINISHED DIMENSION FOR STUD WALLS REFER TO GROUP SPECIFICATION.
	NON-LOADBEARING METAL STUD PARTITION WITH 50mm ISOVER APR 1200 INSULATION IN THE CAVITY TO ACHIEVE 40dB SOUND REDUCTION 75mm NOMINAL FINISHED DIMENSION FOR STUD WALLS REFER TO GROUP SPECIFICATION.
	TIMBER STRUCTURAL STUD PARTITIONS INTERNAL STRUCTURAL STUD PARTITIONS TO BE CONSTRUCTED USING MIN. 45 X 72mm STUDS WITH 12mm PLYWOOD TO ONE SIDE. SEE DETAIL IW400.1
	TIMBER STRUCTURAL STUD PARTITIONS (INSULATED) INTERNAL STRUCTURAL STUD PARTITIONS TO BE CONSTRUCTED USING MIN. 45 X 72mm STUDS WITH 12mm PLYWOOD TO ONE SIDE. 65mm ISOVER APR 1200 INSULATION OR EQUIVALENT IN THE STUD CAVITY. SEE DETAIL IW400.1

SUMMARY TABLE

KEY	DESCRIPTION
	PV INVERTER IN LOFT SPACE. REFER TO DETAIL RF620
	MULTI-SENSOR DETECTOR IN LOFT SPACE WIRED TO TEST SWITCH LOCATED NEAR LOFT HATCH.
	PHOTOGRAPHIC EVIDENCE OF KEY JUNCTIONS IS REQUIRED THROUGHOUT THE BUILD. DETAILS CAN BE FOUND BY SELECTING THE LINK NEXT TO THE PHOTO SYMBOL ON THE SETTING OUT AND FLOOR PLAN SHEETS.
	DENOTES LOCATION OF PHOTOGRAPHIC EVIDENCE OF KEY JUNCTIONS. ENSURE PHOTOGRAPHIC EVIDENCE IS ACQUIRED FOR EACH ELEMENT SPECIFIED. I.E. EVERY THRESHOLD, WINDOW ETC..
	WASTE WATER HEAT RECOVERY (WWHR) TO BE INSTALLED WHERE HIGHLIGHTED ON PLANS.
	'STOP & THINK' ICONS HIGHLIGHT KEY CHANGES AND ELEMENTS OF THE BUILD WHICH REQUIRE SPECIFIC ATTENTION.
	DENOTES WC ISOLATION TAP / VALVE FITTED TO SIDE OF WC AS SHOWN TO BLIND SIDE.
	COLOUR CO-ORDINATED MOVEMENT JOINT LOCATION HIGHLIGHTED ON FLOOR PLANS AND ELEVATIONS.
	WINDOW SIZES AMENDED TO BRICKWORK OPENING DIMENSIONS.
	METER BOXES SHOWN AS DEFAULT POSITION, POSITION TO BE CONFIRMED ON ENGINEERS LAYOUT.
	WALL MOUNTED CAR CHARGING POINT SHOWN INDICATIVE ON PLANS AND ELEVATIONS. POSITION TO BE CONFIRMED ON ENGINEERS LAYOUT. ALTERNATIVE POSITIONS MAY BE SHOWN DEPENDING ON PLOT AND HOUSE TYPE ONLY ONE CHARGE POINT PER DWELLING
	DENOTES NATIONALLY DESCRIBED SPACE STANDARDS COMPLIANT. STANDARD HOUSE TYPES WHERE POSSIBLE HAVE BEEN AMENDED TO SHOW NDSS COMPLIANCE WITH RELEVANT NDSS VERSION REMOVED FROM THE STANDARD RANGE. WARDROBE POSITIONS SHOWN DASHED FOR REQUIREMENT - SEE PLOT LOG.
	DENOTES ACCESS TO PREVIOUS ISSUES OF WORKING DRAWING.
	DENOTES POSITION OF RENDER STOP. 20MM PROJECTING BRICK - SEE DETAILS ET801 & ET801.1

WINDOW SCHEDULE

WINDOW NO	OPENING SIZE STANDARD EXPOSURE	OPENING SIZE SEVERE / VERY SEVERE EXPOSURE	WINDOW STYLE			TRICKLE VENTS REQUIRED
			CLA	QA	CL	
Q W1	1698 x 1350	1748 x 1350	LEADED	MOCK SASH	PLAIN	✓
Q W2	1698 x 1350	1748 x 1350	LEADED	MOCK SASH	PLAIN	✓
Q W3	1135 x 1050	1185 x 1050	LEADED	MOCK SASH	PLAIN	-
Q W4	1698 x 1500	1748 x 1500	LEADED	MOCK SASH	PLAIN	✓
W5	1248 x 1050	1298 x 1050	LEADED	MOCK SASH	PLAIN	✓
OB W6	460 x 1050	510 x 1050	LEADED	MOCK SASH	PLAIN	-
OB W7	1248 x 1050	1298 x 1050	LEADED	MOCK SASH	PLAIN	-
FE W8	1135 x 1125	1185 x 1125	LEADED	MOCK SASH	PLAIN	✓
FE W9	910 x 1125	960 x 1125	LEADED	MOCK SASH	PLAIN	✓
FE W10	910 x 1125	960 x 1125	LEADED	MOCK SASH	PLAIN	✓
DOOR NO	DOOR SIZE		DOOR STYLE			
▼ D1	1023 x 2100	1073 x 2100	DS3	QAD1	CLD1	-
▼ D2	1698 x 2100	1748 x 2100	-	-	-	-

DENOTES INCREASED OPENING WIDTH TO ACCOMMODATE 25MM CHECK REVEALS WITH CHECK REVEAL CAVITY CLOSERS TO EACH SIDE OF OPENING (SEE DETAILS : [EW200.6](#) [EW200.7](#))

▼ DENOTES TOUGHENED SAFETY GLASS TO B.S. 6206 (SEE DETAIL NO: [WD702](#))

EC DENOTES WINDOWS SUPPLIED WITH EASY CLEAN HINGES

OB DENOTES OBSCURE GLASS

FE DENOTES WINDOWS TO BE SUPPLIED AS FIRE ESCAPE. REFER TO CONSTRUCTION SPECIFICATION. SECTION 17. MEANS OF ESCAPE.

Q WINDOWS & DOORS TO BE PART Q COMPLIANT WHERE APPLICABLE. SEE DETAIL [WD703](#).

THE VENTILATION INSTALLATION (*DMEV*) IS REQUIRED TO BE COMMISSIONED AS PER THE VENTILATION COMPLIANCE GUIDE AND COMMISSIONING CERTIFICATE SUBMITTED.



BACKGROUND VENTILATION MUST BE PROVIDED VIA TRICKLE VENTILATORS. THERE MUST BE A MINIMUM OF 4000mm² PER HABITABLE ROOM. TRICKLE VENTILATORS SHOULD NOT BE INSTALLED IN WET ROOMS. (SEE SECTION 1.60 *CONTINUOUS MECHANICAL EXTRACT VENTILATION* FROM APPROVED DOCUMENT F(1) FOR GUIDANCE). 1 NO. 4000mm2 TRICKLE VENT WILL BE REQUIRED TO BE FITTED PER WINDOW PER HABITABLE ROOM.

AIR TRANSFER - TO ENSURE GOOD TRANSFER OF AIR THROUGHOUT THE DWELLING A 20MM UNDERCUT ABOVE UN-FINISHED FLOOR LEVEL IS REQUIRED ON ALL INTERNAL DOORS.

STOP THINK!



RISK OF FALLING

PROVIDE SUITABLE WORKING PLATFORM +/- OR FALL PROTECTION MEASURES (RELEVANT TO THE TECHNIQUE USED FOR INSTALLATION E.G. IF INSTALLED FROM THE FLOOR OR FROM THE SCAFFOLD WORKING PLATFORM.



HEAVY OBJECT

RISK ASSESSMENT FOR MANUAL HANDLING TO BE CARRIED OUT BASED ON THE TOTAL WEIGHT OF MATERIALS USED AND IF NECESSARY THE USE OF MECHANICAL MEANS FOR MOVEMENT + PLACING ON SITE, WHERE APPROPRIATE.




FRAGILE CEILING

A RISK ASSESSMENT MUST BE CARRIED OUT PRIOR TO ANY WORK COMMENCING WITHIN LOFT SPACE.



HEAVY DOOR / WINDOW COMBINATION FRAME


GLASS TO BE REMOVED FROM COMBINED DOOR / WINDOW FRAME PRIOR TO INSTALLATION.

 

PRINT SHEET



RWP ○	RAINWATER DOWN PIPES ARE SHOWN INDICATIVE REFER TO THE ENGINEERS DRAWING FOR EXACT LOCATION.
DC ○	DIRECT CONNECTION
SFG ○	SEALED FLOOR GULLY
SVP ○	SOIL VENT PIPE
WEF	WATER ENTRY POINT
ETB	EXTERNAL TERMINATION BOX SEE DETAILS IS905.1 & IS905.2
CSP	CUSTOMER SPLICE POINT BOX SEE DETAILS IS904.1 & IS904.2
ELEC	INDICATIVE ELECTRIC METER BOX LOCATION WITH CAVITY TRAY, WEEPHOLES AND KEYSTONE ANG/K 750 LINTEL OVER. SEE DETAIL IS914
GAS	INDICATIVE GAS METER BOX LOCATION WITH CAVITY TRAY, WEEPHOLES AND KEYSTONE ANG/K 750 LINTEL OVER. SEE DETAIL IS914
	DENOTES CAVITY TO BE FULLY FILLED WITH BLOWN FIBRE MINERAL WOOL OR PARTIAL FILL INSULATION. REFER TO SPECIFICATION FOR TYPE.
	B785 MESH DIRECTION, MAIN BAR FACING DOWN TO RUN PARALLEL WITH THE SPAN, MIN 100mm BEARING ONTO SLEEPER WALLS WITH A MIN OF 350mm OVERLAP AT JOINTS.
	DENOTES 25mm POLYSTYRENE PERIMETER INSULATION BOARD TRAPPED BETWEEN CONCRETE SLAB & EDGE OF EXTERNAL BRICKWORK.
	SLEEPER WALLS TO SUPPORT IN-SITU SUSPENDED SLAB / BEAM AND BLOCK SPAN
	B785 REINFORCEMENT MESH ANTI-CRACKING LOCATION SEE DETAIL FN102
	DENOTES APPROXIMATE LOCATION OF MANTHORPE G965 TELESCOPIC UNDERFLOOR VOID VENTILATOR WITH CAVITY TRAY OVER AT MAX 2000mm C/C AND WITHIN 450mm OF EACH END OF THE WALL. TO ACHIEVE 8000mm² FREE AIRFLOW.
	DENOTES APPROXIMATE LOCATION OF UNDERFLOOR AIR VENTILATORS AT MAX 2000mm C/C TO INTERNAL SLEEPER WALLS

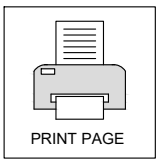

NAME: LYFORD

DRG NO.: NSS.301-1_01

SCALE: 1:50 @ A3

DATE: DEC 2022

DRAWN: JC

CHECKED: MJE

DRAWING: SETTING OUT PLAN
(SUSPENDED SLAB)



REV: NOV 2024



LOUNGED DOOR OPENING
REVISED IN LINE WITH LATEST
STANDARD DETAIL. CHECK
REVEAL DIMENSIONS ADDED TO
INTERNAL BLOCKWORK, NOTE
EW200.6_EW200.7 ADDED.

THIS DRAWING AND THE BUILDING WORKS DEPICTED ARE THE COPYRIGHT OF J.S.BLOOR (SERVICES) LIMITED AND MAY NOT BE REPRODUCED OR AMENDED EXCEPT BY WRITTEN PERMISSION.

RWP ○	RAINWATER DOWN PIPES ARE SHOWN INDICATIVE REFER TO THE ENGINEERS DRAWING FOR EXACT LOCATION.
DC ○	DIRECT CONNECTION
SFG ○	SEALED FLOOR GULLY
SVP ○	SOIL VENT PIPE
WEF	WATER ENTRY POINT
ETB	EXTERNAL TERMINATION BOX SEE DETAILS IS905.1 & IS905.2
CSP	CUSTOMER SPLICE POINT BOX SEE DETAILS IS904.1 & IS904.2
ELEC	INDICATIVE ELECTRIC METER BOX LOCATION WITH CAVITY TRAY, WEEPHOLES AND KEYSTONE ANG/K 750 LINTEL OVER. SEE DETAIL IS914
GAS	INDICATIVE GAS METER BOX LOCATION WITH CAVITY TRAY, WEEPHOLES AND KEYSTONE ANG/K 750 LINTEL OVER. SEE DETAIL IS914
	DENOTES CAVITY TO BE FULLY FILLED WITH BLOWN FIBRE MINERAL WOOL OR PARTIAL FILL INSULATION. REFER TO SPECIFICATION FOR TYPE.
	B785 MESH DIRECTION, MAIN BAR FACING DOWN TO RUN PARALLEL WITH THE SPAN, MIN 100mm BEARING ONTO SLEEPER WALLS WITH A MIN OF 350mm OVERLAP AT JOINTS.
	DENOTES 25mm POLYSTYRENE PERIMETER INSULATION BOARD TRAPPED BETWEEN CONCRETE SLAB & EDGE OF EXTERNAL BRICKWORK.
	SLEEPER WALLS TO SUPPORT IN-SITU SUSPENDED SLAB / BEAM AND BLOCK SPAN
	B785 REINFORCEMENT MESH ANTI-CRACKING LOCATION SEE DETAIL FN102
	DENOTES APPROXIMATE LOCATION OF MANTHORPE G965 TELESCOPIC UNDERFLOOR VOID VENTILATOR WITH CAVITY TRAY OVER AT MAX 2000mm C/C AND WITHIN 450mm OF EACH END OF THE WALL. TO ACHIEVE 8000mm² FREE AIRFLOW.
	DENOTES APPROXIMATE LOCATION OF UNDERFLOOR AIR VENTILATORS AT MAX 2000mm C/C TO INTERNAL SLEEPER WALLS

BEAM AND BLOCK VENTILATION	
Total Floor Area	43.65m ²
Run of Exterior Wall	29.88m
Minimum Vents Required	6
UNDERFLOOR VENTILATION CALCULATOR	


VENTILATION SPECIFICATIONS:

BLOCK VENTILATION	
Area	43.65m ²
Perimeter	29.88m
Number of openings	6

VENTILATION CALCULATOR

STRUCTURAL & DIMENSIONAL DETAILS:

- Overall Dimensions:** 5322 (width) x 5604 (depth).
- Internal Dimensions:** 4115 (width) x 4196 (depth).
- Structural Elements:** BEAM & BLOCK SPAN (SEE DETAIL FN103.4), 10887 DIAGONAL, STRUCTURAL NEWEL POST (2.7 KN/M POINT LOAD).
- Door & Threshold Details:** MOVEMENT JOINT POSITIONED BENEATH DOOR THRESHOLD, INTERNAL DOOR LOCATION BLOCKWORK OPENING FOR DOOR ALLOWING FOR PLYWOOD SUBLINER, FOR FURTHER INFORMATION REFER TO DETAIL IW405.
- Other Annotations:** DETAIL FNL103.5, DETAIL EWL208, DETAIL IS909, DETAIL FNL103.1, DETAIL FNL103.7, DETAIL FNL103.8, DETAIL FNL103.9, DETAIL FNL103.10, DETAIL FNL103.11, DETAIL FNL103.12,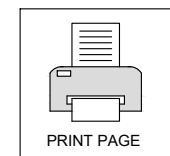


21

AIR BRICK LOCATIONS REVISED TO AVOID CLASH WITH DRAINAGE POSITIONS.



! DUE TO LOCATION OF GAS METER BOX ENSURE INTERNAL PIPEWORK IS PROTECTED WITH METAL PLATE FOR FULL LENGTH OF PIPE IN WALL

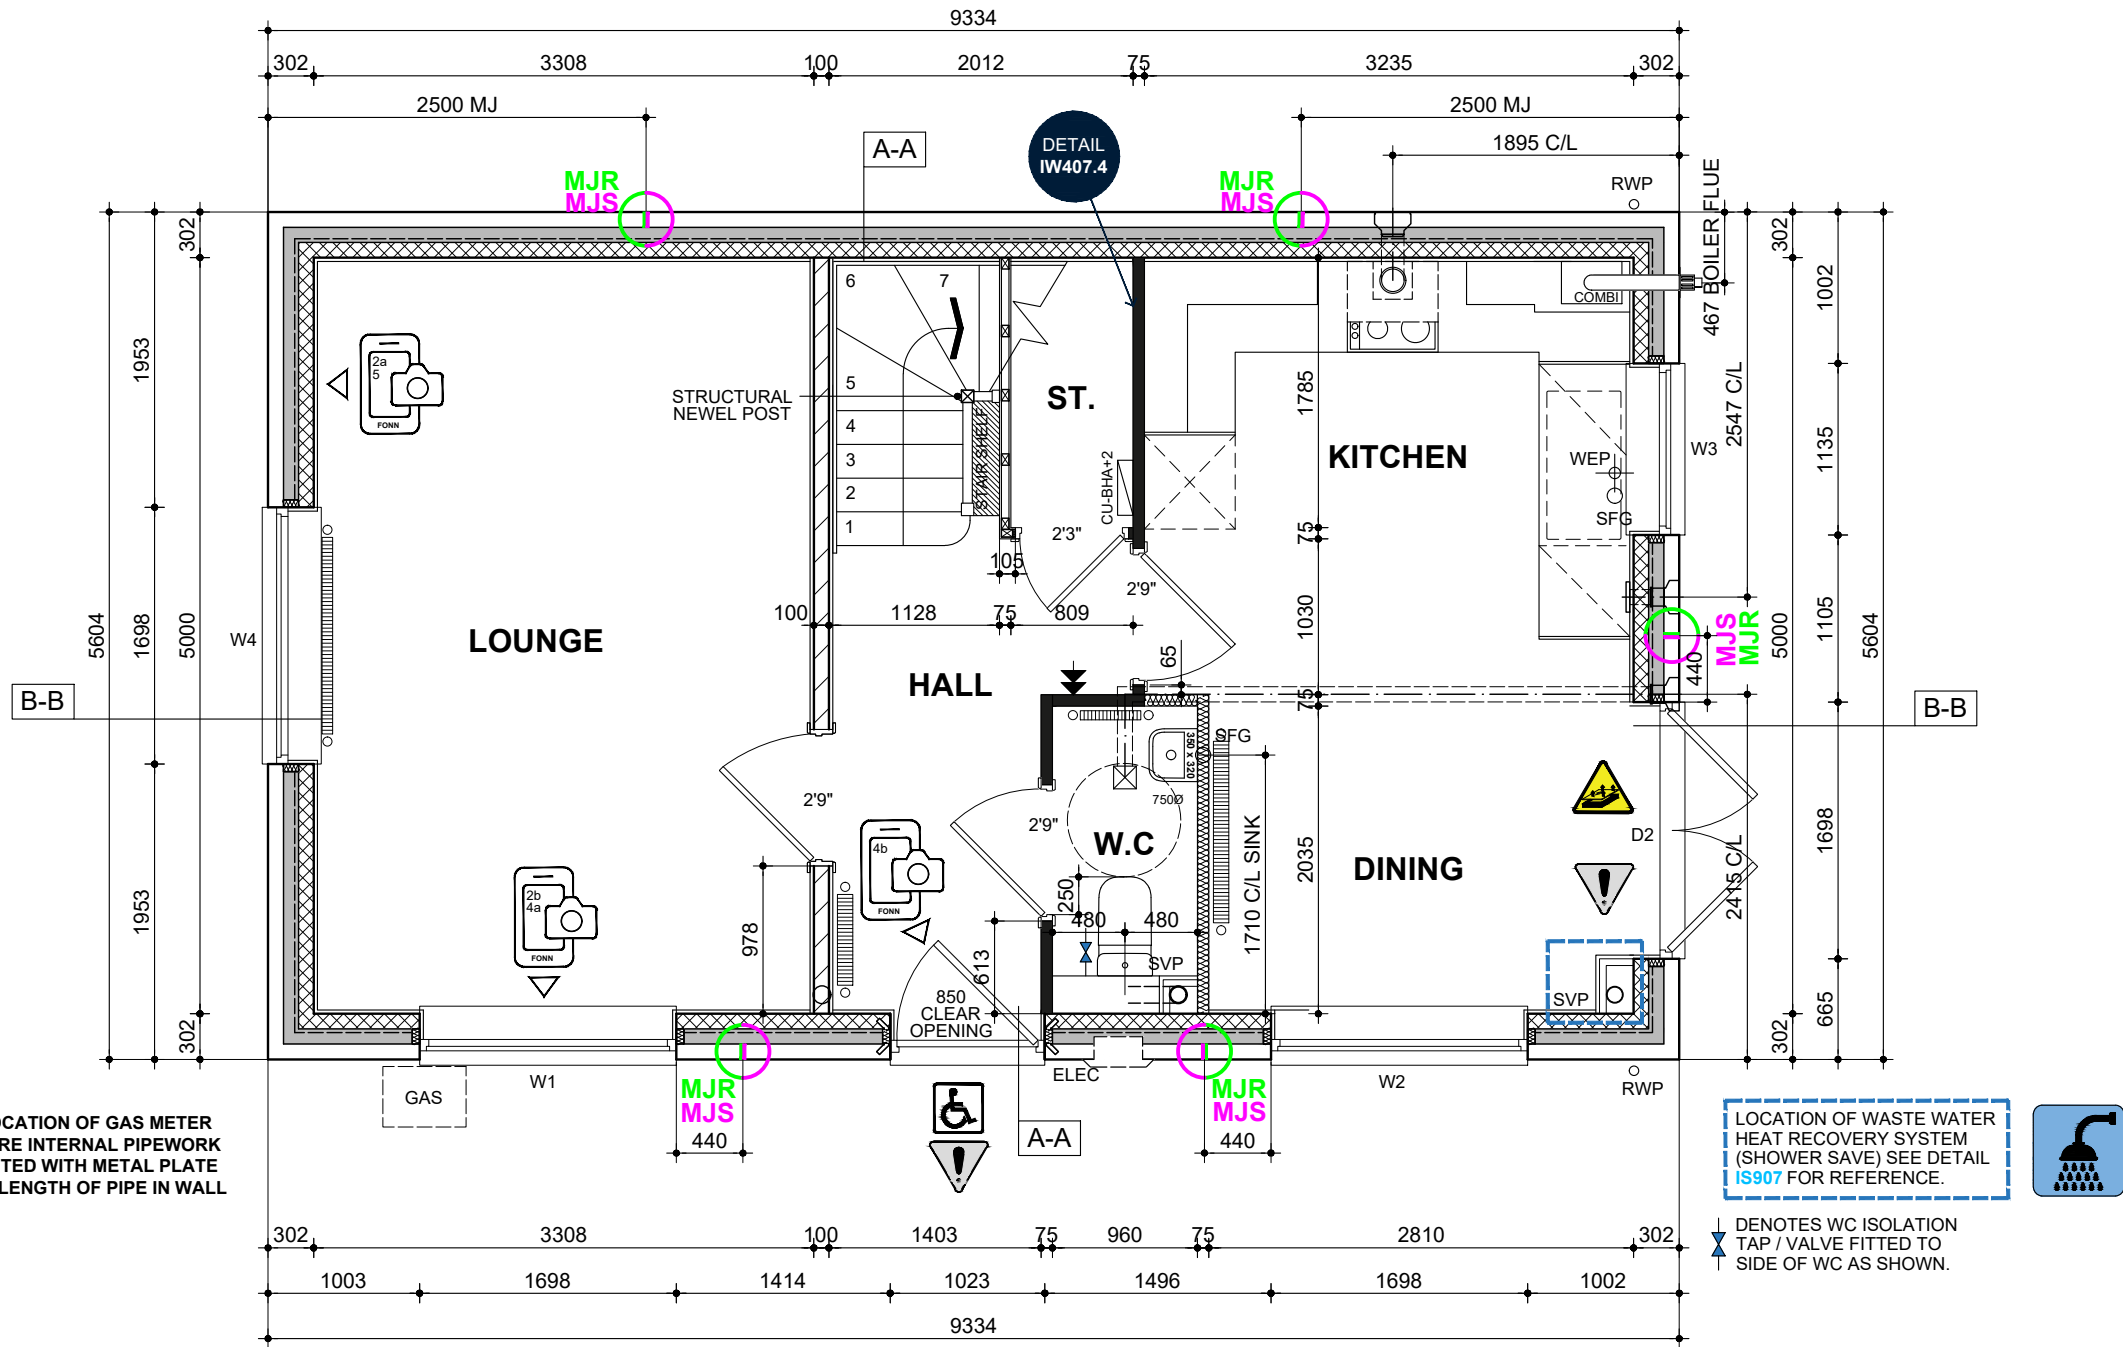

GROUND FLOOR PLAN

FOR CAVITY WALL CONSTRUCTION REFER TO DETAIL
[EW200.1](#) FOR BRICK/STONE. [EW200.2](#) FOR RENDER.

MJB
MOVEMENT JOINT REQUIRED FOR BRICK ELEVATIONS ONLY.


MJR
MOVEMENT JOINT REQUIRED FOR RENDER ELEVATIONS ONLY.

MJS
MOVEMENT JOINT REQUIRED FOR STONE ELEVATIONS ONLY.



PHOTO EVIDENCE
REQUIRED FOR PART L
COMPLIANCE AS PER
PHOTO EVIDENCE GUIDE

**STOP
&
THINK**

 

PRINT PAGE

	STRUCTURAL TIMBER STUD PARTITION
	7N BLOCKWORK
	TOUGHENED SAFETY GLASS TO DOORS & WINDOWS
	PART M ACCESS TO FRONT DOOR
	CEILING MOUNTED EXTRACTOR FAN
	WALL MOUNTED EXTRACTOR FAN
	AIR EXTRACT TO ADAPT-AIR DOUBLE AIR BRICK CAVITY TRAY OVER TO EXTEND EITHER SIDE OF AIR BRICK BY 150MM.
	BOILER SEE HEATING DESIGN FOR MODEL & ASSOCIATED EQUIPMENT.
	THERMOSTAT.

NAME: **LYFORD**

DRG NO.: **NSS.301-1_02**

SCALE: **1:50 @ A3**

DATE: **DEC 2022**

DRAWN: **JC**


CHECKED: **MJE**

DRAWING: **GROUND FLOOR PLAN**

BLOOR HOMES

REV: **7.1** NOV 2024

W2 INCREASED TO 1698MM
FOLLOWING FEEDBACK. KITCHEN
EXTRACT FAN POSITION REVISED
IN LINE WITH FEEDBACK.
HORIZONTAL BOILER DIMENSION
ADDED.

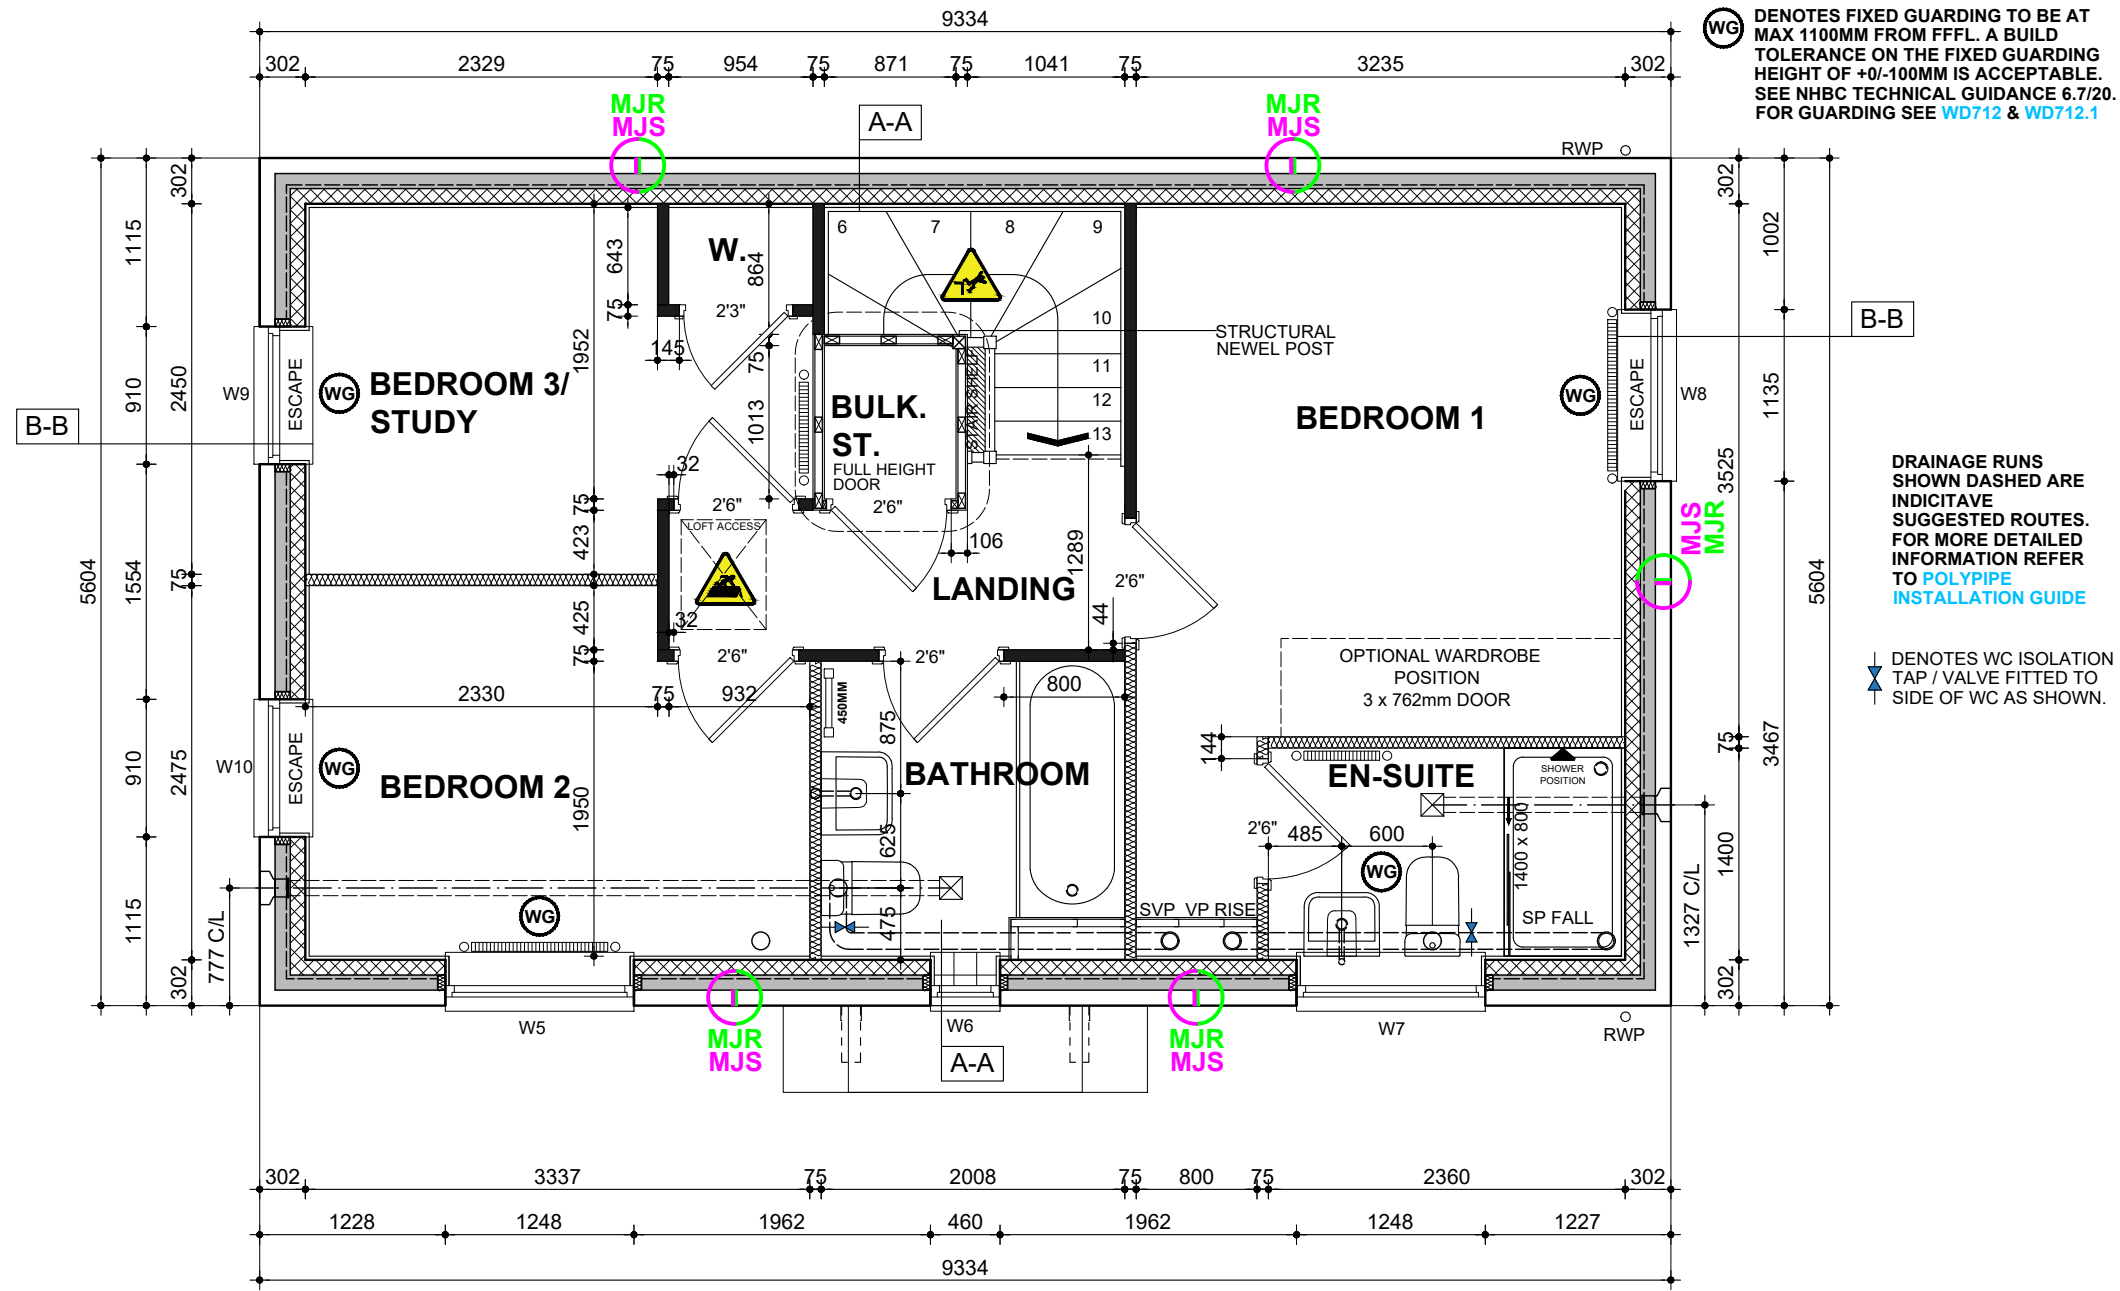

FIRST FLOOR PLAN

FOR CAVITY WALL CONSTRUCTION REFER TO DETAIL
EW200.1 FOR BRICK/STONE. EW200.2 FOR RENDER.

MJB



MOVEMENT JOINT REQUIRED
FOR BRICK ELEVATIONS ONLY.

MJR



MOVEMENT JOINT REQUIRED
FOR RENDER ELEVATIONS ONLY.


MJS



MOVEMENT JOINT REQUIRED
FOR STONE ELEVATIONS ONLY.



PHOTO EVIDENCE
REQUIRED FOR PART L
COMPLIANCE AS PER
PHOTO EVIDENCE GUIDE

 

PRINT PAGE

- SS → STRUCTURAL TIMBER STUD PARTITION
- 7N → 7N BLOCKWORK
- TOUGHENED SAFETY GLASS TO DOORS & WINDOWS
- PART M ACCESS TO FRONT DOOR
- CEILING MOUNTED EXTRACTOR FAN
- CEILING MOUNTED EXTRACTOR FAN
- WALL MOUNTED EXTRACTOR FAN
- HOSE EXTRACT TO ADAPT-AIR DOUBLE BRICK CHIMNEY FOR 150MM DUCTING WITH CAVITY TRAY OVER TO EXTEND EITHER SIDE OF AIR BRICK BY 150MM.
- BOILER SEE HEATING DESIGN FOR MODEL & ASSOCIATED EQUIPMENT.
- THERMOSTAT

NAME: **LYFORD**

DRG NO.: **NSS.301-1_03**

SCALE: **1:50 @ A3**

DATE: **DEC 2022**

DRAWN: **JC**

CHECKED: **MJE**

DRAWING: **FIRST FLOOR PLAN**

BLOOR HOMES

REV:

7.2

FEB 2025

BATHROOM EXTRACT FAN
REVISED TO CEILING MOUNTED
IN LINE WITH FEEDBACK. BED 1
ENSUITE DRAINAGE REVISED IN
LINE WITH FEEDBACK.



PV PANELS REQUIRED FOR THIS HOUSETYPE, SHOWN INDICATIVE. THE EXACT LOCATION AND NUMBER WILL BE PLOT SPECIFIC AND DEPENDANT ON THE ORIENTATION. REFER TO PV SITE PLAN.



SP VENT SEE NOTE
IF THIS PLOT IS THE LAST PROPERTY AT THE HEAD OF A FOUL DRAINAGE RUN A CONNECTION TO AN AIR TILE VENT IS REQUIRED. IN ALL OTHER SITUATIONS A DURGO IS TO BE USED.

EXTRACTOR FAN DUCTING TO TERMINATE THROUGH PLASTIC GRILLS.

ALL WINDOWS ON FRONT ELEVATIONS TO HAVE MATCHING CASEMENTS AND REBATES SUFFICIENT TO ACCOMMODATE MINIMUM 24mm O/A SEALED UNITS.

FOR GRP PORCH COMPONENTS PLEASE REFER TO EXALLOTT MASTER SCHEDULE.

FOR 2 COURSE STRING SEE DETAIL ET802

FOR GRP CHIMNEY SETTING OUT, SEE DETAIL ET807

EXTERNAL WALL (BRICK) HEAD & CILL DETAILS WITH CAVALOK CHECK REVEAL CAVITY CLOSERS SEE DETAIL EW200.6

EXTERNAL WALL (BRICK) HEAD & CILL DETAILS WITH CAVALOK CAVITY CLOSERS SEE DETAIL EW200.1

FRONT DOOR REF.DS3/1023 THROUGH COLOUR DOOR PROVIDED BY VISTA SEE DETAIL WD700

RAINWATER DOWN PIPES ARE SHOWN INDICATIVE REFER TO THE ENGINEERS DRAWING FOR EXACT LOCATION.

FOR EXTERNAL WALL LIGHT LOCATION SEE DETAIL IS906

GRP PORCH CANOPY RAISED ONE COURSE ABOVE DOOR HEAD SEE DETAIL ET809.1

CP

DENOTES WALL MOUNTED CAR CHARGING POINT. REFER TO ENGINEERS DRAWING FOR EXACT LOCATION. ONE CHARGE POINT PER DWELLING ONLY.

POSITION OF CHIMNEY IF REQUIRED TO SUIT PLANNING REQUIREMENTS. SEE PLOT LOG FOR CONFIRMATION. REFER TO EXALLOTT GRP LTD FOR DESIGN AND FITTING INSTRUCTIONS IF CHIMNEY IS REQUIRED.

PV PANELS SHOWN INDICATIVE

SP VENT SEE NOTE

47.5°

FE DENOTES WINDOWS TO BE SUPPLIED AS FIRE ESCAPE SEE EUROCELL WINDOW SPECIFICATION FOR TYPE.

EC DENOTES WINDOWS TO BE SUPPLIED EASY CLEAN HINGES.

OB DENOTES WINDOWS TO BE SUPPLIED OBSCURE GLAZED.

Q WINDOWS & DOORS TO BE PART Q COMPLIANT WHERE APPLICABLE. SEE DETAIL WD703

Window Head - 63 CRS

60 CRS

50 CRS

40 CRS

30 CRS

20 CRS

10 CRS

DPC - 0 CRS

RWP


FRONT ELEVATION

NOTE: W1 & W2 ARE 2 COURSES HIGHER, THAN STANDARD DPC TO GROUND FLOOR WINDOW HEAD.




DEFAULT METER BOX POSITION SHOWN. WHERE THE METER IS TO BE RELOCATED PLEASE REFER TO DETAILED ENGINEERING DRAWING.

REAR ELEVATION

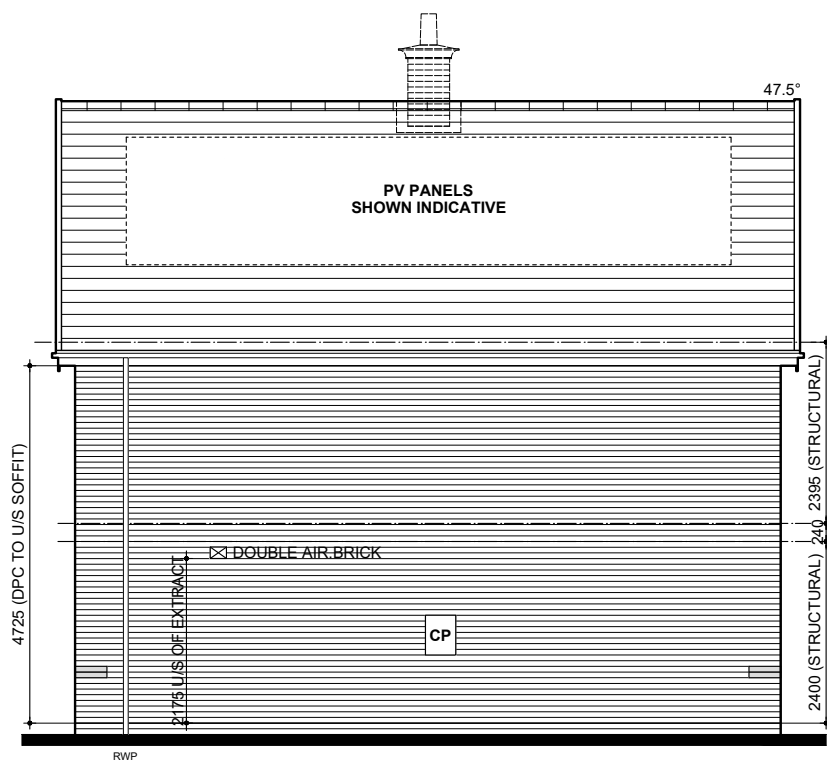


SIDE ELEVATION

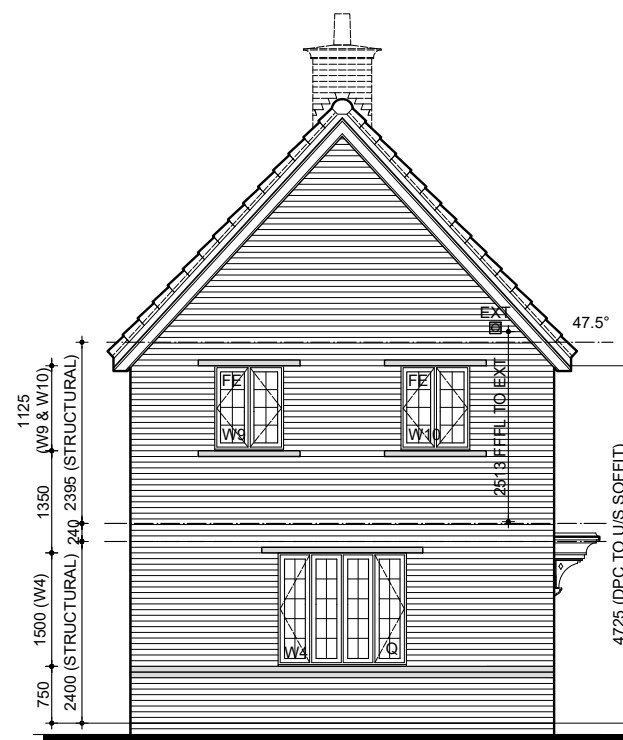

SIDE ELEVATION

NOTE: W4 IS 2 COURSES HIGHER, THAN STANDARD DPC TO GROUND FLOOR WINDOW HEAD.

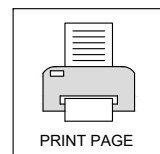

NAME: **LYFORD**

DRG NO.: **NSS.301-1_04**

SCALE: **1:100 @ A3**

DATE: **DEC 2022**

DRAWN: **JC**

CHECKED: **MJE**

DRAWING: **CLA BRICK ELEVATIONS**

REV:

FEB 2025

7.2

BATHROOM EXTRACT FAN REVISED TO CEILING MOUNTED IN LINE WITH FEEDBACK.

BLOOR HOMES



STOP & THINK

STOP & THINK

PV PANELS REQUIRED FOR THIS HOUSETYPE, SHOWN INDICATIVE. THE EXACT LOCATION AND NUMBER WILL BE PLOT SPECIFIC AND DEPENDANT ON THE ORIENTATION. REFER TO PV SITE PLAN.

SP VENT SEE NOTE

IF THIS PLOT IS THE LAST PROPERTY AT THE HEAD OF A FOUL DRAINAGE RUN A CONNECTION TO AN AIR TILE VENT IS REQUIRED. IN ALL OTHER SITUATIONS A DURGO IS TO BE USED.

EXTRACTOR FAN DUCTING TO TERMINATE THROUGH PLASTIC GRILLS.

ALL WINDOWS ON FRONT ELEVATIONS TO HAVE MATCHING CASEMENTS AND REBATES SUFFICIENT TO ACCOMMODATE MINIMUM 24mm O/A SEALED UNITS.

FOR GRP PORCH COMPONENTS PLEASE REFER TO EXALLOTT MASTER SCHEDULE.

FOR 2 COURSE STRING SEE DETAIL ET802

FOR GRP CHIMNEY SETTING OUT, SEE DETAIL ET807

EXTERNAL WALL (RENDER) HEAD & CILL DETAILS WITH CAVALOK

CHECK REVEAL CAVITY CLOSERS SEE DETAIL EW200.7

EXTERNAL WALL (BRICK) HEAD & CILL DETAILS WITH CAVALOK

CHECK REVEAL CAVITY CLOSERS SEE DETAIL EW200.6

EXTERNAL WALL (RENDER) HEAD & CILL DETAILS WITH CAVALOK CAVITY CLOSERS SEE DETAIL EW200.2

EXTERNAL WALL (BRICK) HEAD & CILL DETAILS WITH CAVALOK CAVITY CLOSERS SEE DETAIL EW200.1

FRONT DOOR REF: DS3/1023 THROUGH COLOUR DOOR PROVIDED BY VISTA SEE DETAIL WD700

POSITION OF CHIMNEY IF REQUIRED TO SUIT PLANNING REQUIREMENTS. SEE PLOT LOG FOR CONFIRMATION. REFER TO EXALLOTT GRP LTD FOR DESIGN AND FITTING INSTRUCTIONS IF CHIMNEY IS REQUIRED.

FOR ROUGHCAST MONOCOUCHE RENDER SEE DETAIL ET804.1


FOR ROUGHCAST MONOCOUCHE RENDER INFORMATION / DETAILS (14mm NOZZLE SIZE) REFER TO weberpral M APPLICATION GUIDE

FE DENOTES WINDOWS TO BE SUPPLIED AS FIRE ESCAPE SEE EUROCELL WINDOW SPECIFICATION FOR TYPE.

EC DENOTES WINDOWS TO BE SUPPLIED EASY CLEAN HINGES.

OB DENOTES WINDOWS TO BE SUPPLIED OBSCURE GLAZED.

Q WINDOWS & DOORS TO BE PART Q COMPLIANT WHERE APPLICABLE. SEE DETAIL WD703

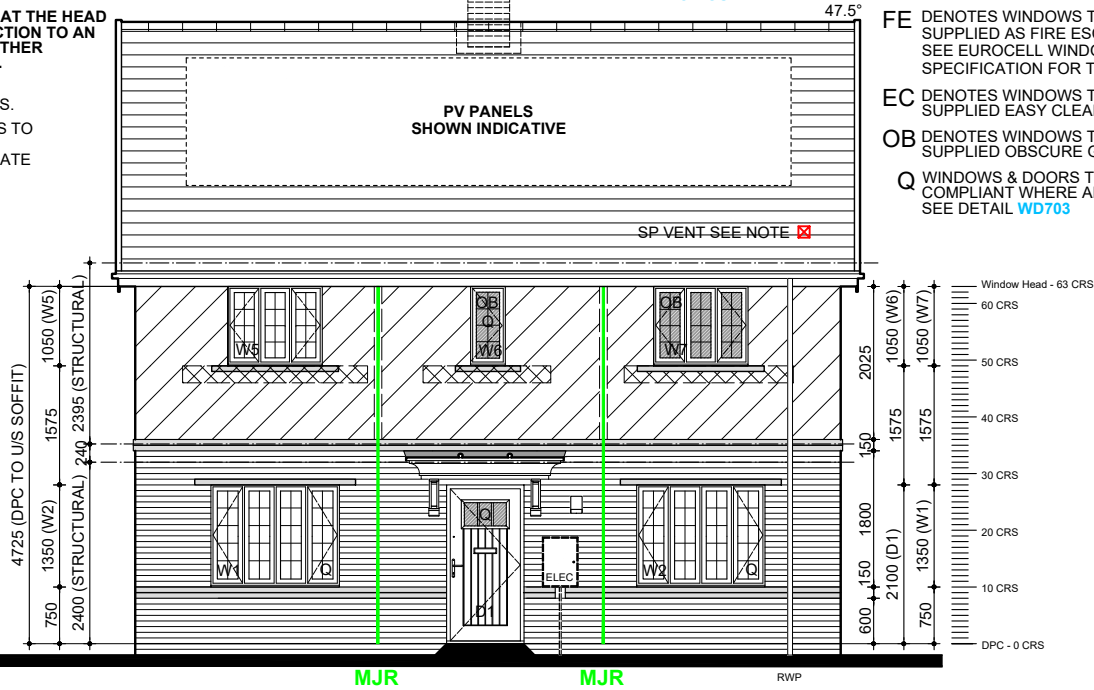

FRONT ELEVATION

NOTE: W1 & W2 ARE 2 COURSES HIGHER, THAN STANDARD DPC TO GROUND FLOOR WINDOW HEAD.

DEFAULT METER BOX POSITION SHOWN. WHERE THE METER IS TO BE RELOCATED PLEASE REFER TO DETAILED ENGINEERING DRAWING.


HATCH DENOTES BRICKFORCE BED JOINT REINFORCEMENT AT 225mm CENTRES. FOR INFORMATION AROUND OPENINGS - SEE DETAIL ET804.1

HATCH DENOTES BRICKFORCE BED JOINT REINFORCEMENT AT 450mm CENTRES. FOR INFORMATION AROUND OPENINGS - SEE DETAIL ET804.1


BRICKFORCE BJR @ 225mm CENTRES FOR TWO COURSES ABOVE AND / OR BELOW OPENINGS. BJR TO EXTEND 600mm FROM EDGE OF OPENING

MOVEMENT JOINT REQUIRED FOR RENDER ELEVATIONS ONLY.


DENOTES WALL MOUNTED CAR CHARGING POINT. REFER TO ENGINEERS DRAWING FOR EXACT LOCATION. ONE CHARGE POINT PER DWELLING ONLY.

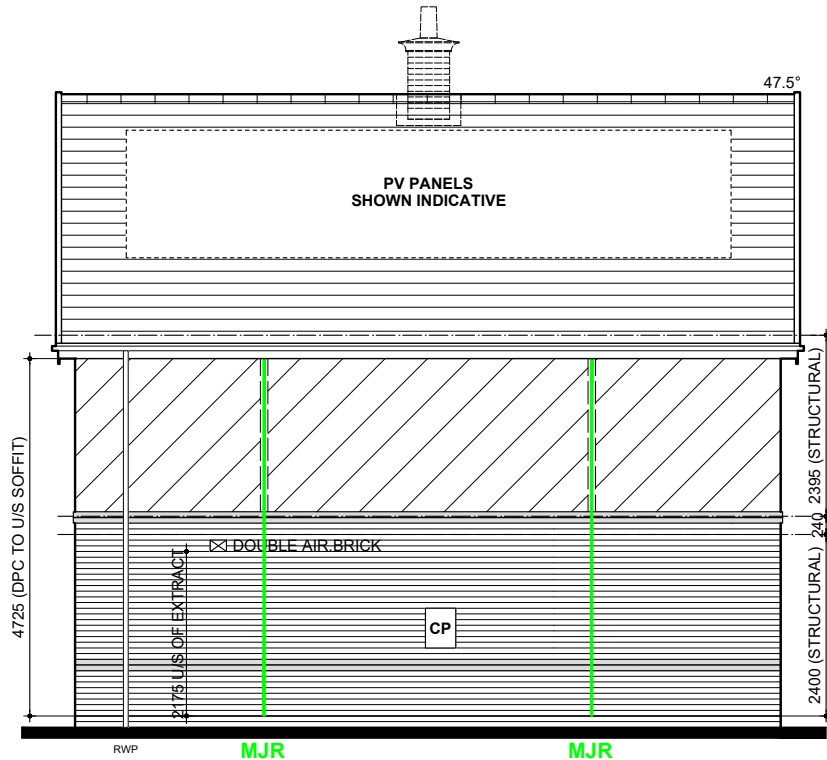

SIDE ELEVATION

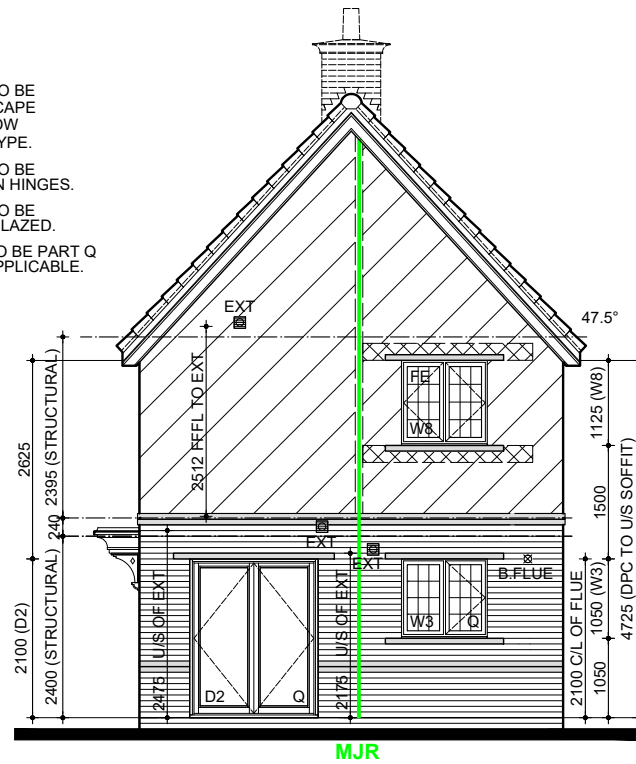


REAR ELEVATION

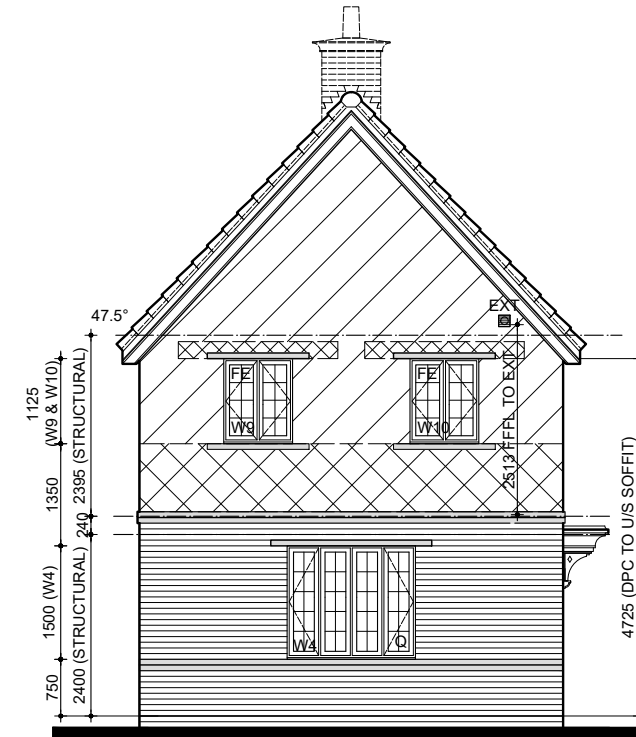

SIDE ELEVATION

NOTE: W4 IS 2 COURSES HIGHER, THAN STANDARD DPC TO GROUND FLOOR WINDOW HEAD.

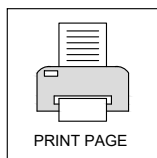

REV: 7.2 FEB 2025

BATHROOM EXTRACT FAN REVISED TO CEILING MOUNTED IN LINE WITH FEEDBACK.

BLOOR HOMES

DRG NO.: NSS.301-1_05

SCALE: 1:100 @ A3

DATE: DEC 2022

DRAWN: JC

CHECKED: MJE

NAME: LYFORD

DRAWING: CLA RENDER ELEVATIONS

THIS DRAWING AND THE BUILDING WORKS DEPICTED ARE THE COPYRIGHT OF J.S.BLOOR (SERVICES) LIMITED AND MAY NOT BE REPRODUCED OR AMENDED EXCEPT BY WRITTEN PERMISSION.



PV PANELS REQUIRED FOR THIS HOUSETYPE, SHOWN INDICATIVE. THE EXACT LOCATION AND NUMBER WILL BE PLOT SPECIFIC AND DEPENDANT ON THE ORIENTATION. REFER TO PV SITE PLAN.

SP VENT SEE NOTE

IF THIS PLOT IS THE LAST PROPERTY AT THE HEAD OF A FOUL DRAINAGE RUN A CONNECTION TO AN AIR TILE VENT IS REQUIRED. IN ALL OTHER SITUATIONS A DURGO IS TO BE USED.

EXTRACTOR FAN DUCTING TO TERMINATE THROUGH PLASTIC GRILLS.

ALL WINDOWS ON FRONT ELEVATIONS TO HAVE MATCHING CASEMENTS AND REBATES SUFFICIENT TO ACCOMMODATE MINIMUM 24mm O/A SEALED UNITS.

FOR GRP PORCH COMPONENTS PLEASE REFER TO EXALLOTT MASTER SCHEDULE.

FOR GRP CHIMNEY SETTING OUT, SEE DETAIL ET807

EXTERNAL WALL (STONE) HEAD & CILL DETAILS WITH CAVALOK CHECK REVEAL CAVITY CLOSERS SEE DETAIL EW200.6

EXTERNAL WALL (STONE) HEAD & CILL DETAILS WITH CAVALOK CLOSERS SEE DETAIL EW200.1

FRONT DOOR REF.DS3/1023 THROUGH COLOUR DOOR PROVIDED BY VISTA SEE DETAIL WD700

RAINWATER DOWN PIPES ARE SHOWN INDICATIVE REFER TO THE ENGINEERS DRAWING FOR EXACT LOCATION.

FOR EXTERNAL WALL LIGHT LOCATION SEE DETAIL IS906

GRP PORCH CANOPY RAISED ONE COURSE ABOVE DOOR HEAD SEE DETAIL ET809.1

CP DENOTES WALL MOUNTED CAR CHARGING POINT. REFER TO ENGINEERS DRAWING FOR EXACT LOCATION. ONE CHARGE POINT PER DWELLING ONLY.

POSITION OF CHIMNEY IF REQUIRED TO SUIT PLANNING REQUIREMENTS. SEE PLOT LOG FOR CONFIRMATION. REFER TO EXALLOTT GRP LTD FOR DESIGN AND FITTING INSTRUCTIONS IF CHIMNEY IS REQUIRED.

PV PANELS SHOWN INDICATIVE

SP VENT SEE NOTE

FE DENOTES WINDOWS TO BE SUPPLIED AS FIRE ESCAPE SEE EUROCELL WINDOW SPECIFICATION FOR TYPE.

EC DENOTES WINDOWS TO BE SUPPLIED EASY CLEAN HINGES.

OB DENOTES WINDOWS TO BE SUPPLIED OBSCURE GLAZED.

Q WINDOWS & DOORS TO BE PART Q COMPLIANT WHERE APPLICABLE. SEE DETAIL WD703

FRONT ELEVATION

NOTE: W1 & W2 ARE 2 COURSES HIGHER, THAN STANDARD DPC TO GROUND FLOOR WINDOW HEAD.

STOP & THINK! DEFAULT METER BOX POSITION SHOWN. WHERE THE METER IS TO BE RELOCATED PLEASE REFER TO DETAILED ENGINEERING DRAWING.




HATCH DENOTES BRICKFORCE BED JOINT REINFORCEMENT AT 225mm CENTRES. FOR INFORMATION AROUND OPENINGS - SEE DETAIL ET804.2. BED JOINT REINFORCEMENT REQUIRED UNLESS STONE MANUFACTURER CONFIRMS OTHERWISE.




HATCH DENOTES BRICKFORCE BED JOINT REINFORCEMENT AT 450mm CENTRES. FOR INFORMATION AROUND OPENINGS - SEE DETAIL ET804.2. BED JOINT REINFORCEMENT REQUIRED UNLESS STONE MANUFACTURER CONFIRMS OTHERWISE.

MJS


MOVEMENT JOINT REQUIRED FOR STONE ELEVATIONS ONLY.

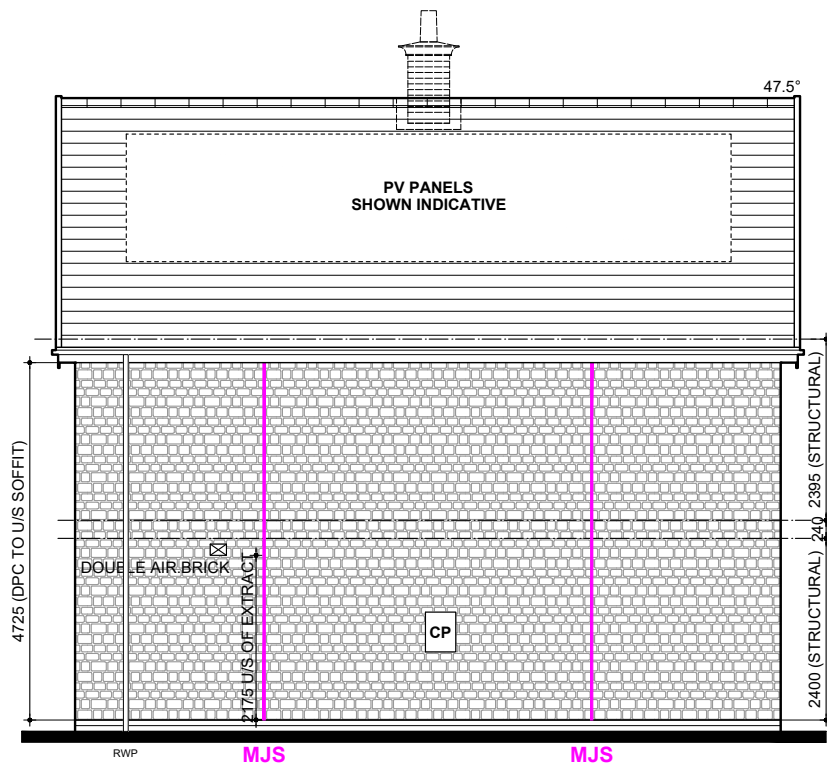

SIDE ELEVATION

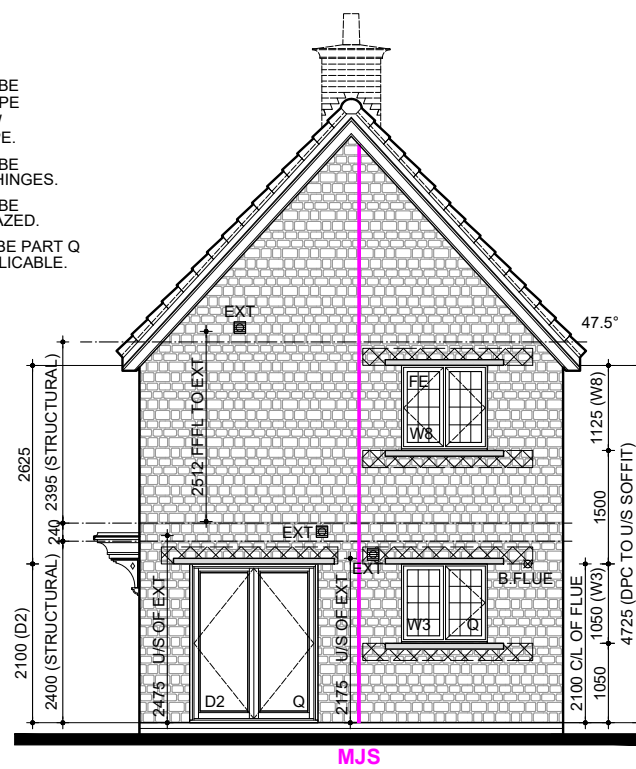

REAR ELEVATION

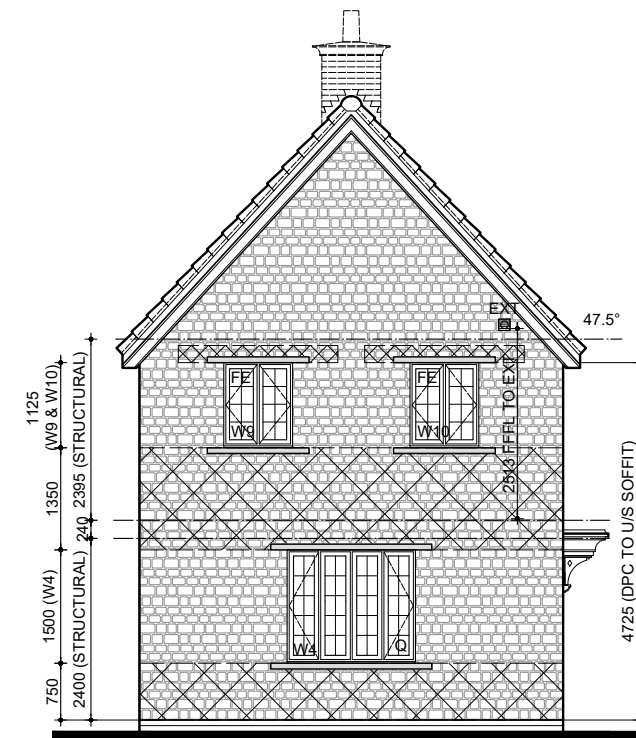


SIDE ELEVATION

NOTE: W4 IS 2 COURSES HIGHER, THAN STANDARD DPC TO GROUND FLOOR WINDOW HEAD.

BRICKFORCE BJR @ 225mm CENTRES FOR TWO COURSES ABOVE AND / OR BELOW OPENINGS. BJR TO EXTEND 600mm FROM EDGE OF OPENING

HATCH DENOTES BRICKFORCE BED JOINT REINFORCEMENT AT 225mm CENTRES. FOR INFORMATION AROUND OPENINGS - SEE DETAIL ET804.2. BED JOINT REINFORCEMENT REQUIRED UNLESS STONE MANUFACTURER CONFIRMS OTHERWISE.

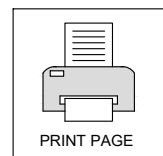

NAME: LYFORD

DRG NO.: NSS.301-1_06

SCALE: 1:100 @ A3

DATE: DEC 2022

DRAWN: JC

CHECKED: MJE

DRAWING: CLA STONE ELEVATIONS

REV: 7.2

FEB 2025

BLOOR HOMES

BATHROOM EXTRACT FAN REVISED TO CEILING MOUNTED IN LINE WITH FEEDBACK.



STOP & THINK

! IF THIS PLOT IS THE LAST PROPERTY AT THE HEAD OF A FOUL DRAINAGE RUN A CONNECTION TO AN AIR TILE VENT IS REQUIRED. IN ALL OTHER SITUATIONS A DURGO IS TO BE USED.

ALL WINDOWS ON FRONT ELEVATIONS TO HAVE MATCHING CASEMENTS AND REBATES SUFFICIENT TO ACCOMMODATE MINIMUM 24mm O/A SEALED UNITS. EXTRACTOR FAN DUCTING TO TERMINATE THROUGH PLASTIC GRILLS.

! EXTERNAL WALL (QUEEN ANNE) HEAD & CILL DETAILS WITH CAVALOK CHECK REVEAL CAVITY CLOSERS SEE DETAIL EW200.8

QUEEN ANNE EXTERNAL WALL STONE HEAD & CILL DETAILS WITH CAVALOK CAVITY CLOSERS SEE DETAIL EW200.5

EXPANSION JOINTS IN MASONRY SEE DETAIL EW201

FOR GRP CHIMNEY SETTING OUT, SEE DETAIL ET807

FOR GRP PORCH COMPONENTS PLEASE REFER TO EXALLOTT MASTER SCHEDULE.

GRP PORCH CANOPY RAISED ONE COURSE ABOVE DOOR HEAD SEE DETAIL ET809.1

FRONT DOOR REF: QAD1/1023 THROUGH COLOUR DOOR PROVIDED BY VISTA SEE DETAIL WD700

FOR 1 AND 2 COURSE CONTRASTING STRING AT GROUND AND FIRST FLOOR WINDOW SILL LEVEL SEE DETAIL ET802

POSITION OF CHIMNEY IF REQUIRED TO SUIT PLANNING REQUIREMENTS. SEE PLOT LOG FOR CONFIRMATION. REFER TO EXALLOTT GRP LTD FOR DESIGN AND FITTING INSTRUCTIONS IF CHIMNEY IS REQUIRED.

PV PANELS SHOWN INDICATIVE

SP VENT SEE NOTE

STOP & THINK

! PV PANELS REQUIRED FOR THIS HOUSETYPE, SHOWN INDICATIVE. THE EXACT LOCATION AND NUMBER WILL BE PLOT SPECIFIC AND DEPENDANT ON THE ORIENTATION. REFER TO PV SITE PLAN.

FE DENOTES WINDOWS TO BE SUPPLIED AS FIRE ESCAPE SEE EUROCELL WINDOW SPECIFICATION FOR TYPE.

EC DENOTES WINDOWS TO BE SUPPLIED EASY CLEAN HINGES.

OB DENOTES WINDOWS TO BE SUPPLIED OBSCURE GLAZED.

Q WINDOWS & DOORS TO BE PART Q COMPLIANT WHERE APPLICABLE. SEE DETAIL WD703

Window Head - 63 CRS
60 CRS
50 CRS
40 CRS
30 CRS
20 CRS
10 CRS
DPC - 0 CRS

FRONT ELEVATION


NOTE: W1 & W2 ARE 2 COURSES HIGHER, THAN STANDARD DPC TO GROUND FLOOR WINDOW HEAD.

STOP & THINK


! DEFAULT METER BOX POSITION SHOWN. WHERE THE METER IS TO BE RELOCATED PLEASE REFER TO DETAILED ENGINEERING DRAWING.

CP


DENOTES WALL MOUNTED CAR CHARGING POINT. REFER TO ENGINEERS DRAWING FOR EXACT LOCATION. ONE CHARGE POINT PER DWELLING ONLY.

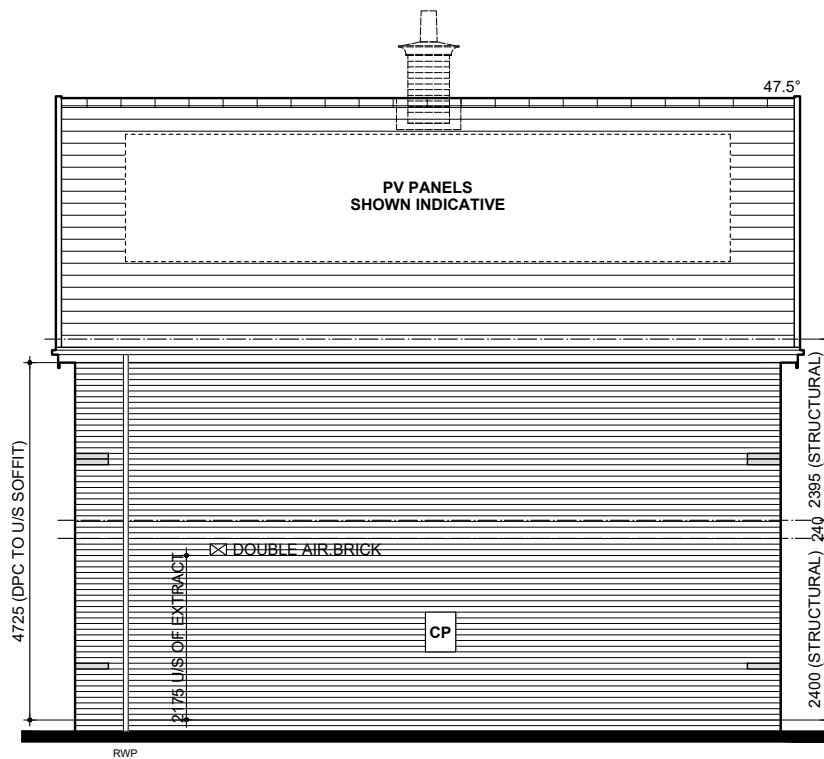

SIDE ELEVATION

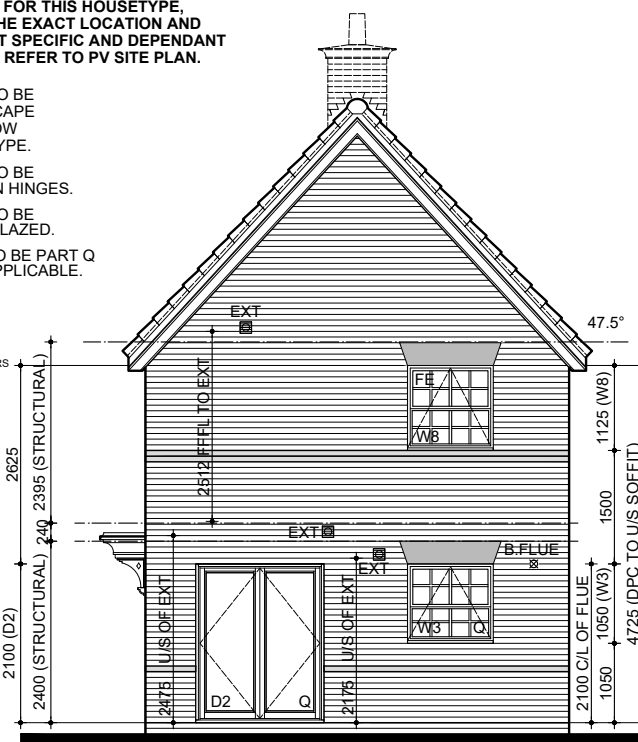


REAR ELEVATION

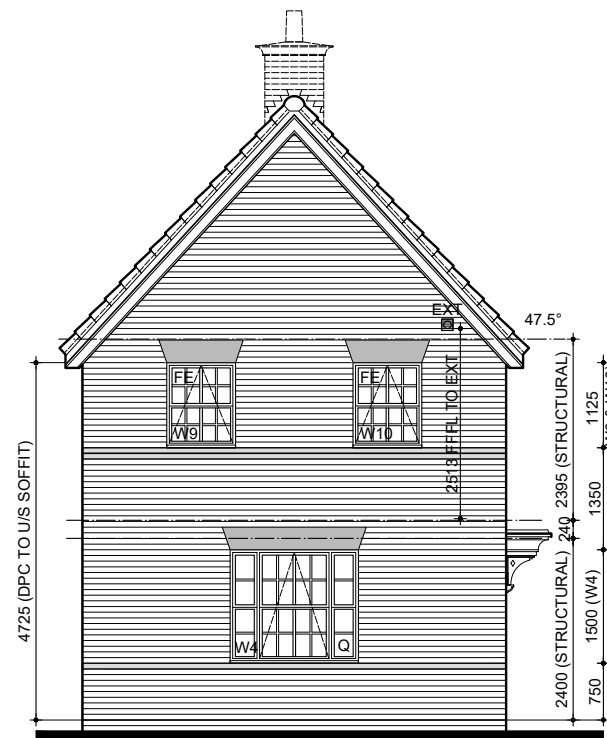

SIDE ELEVATION

NOTE: W4 IS 2 COURSES HIGHER, THAN STANDARD DPC TO GROUND FLOOR WINDOW HEAD.

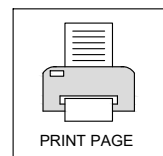

PRINT PAGE

NAME: LYFORD

DRG NO.: NSS.301-1_07

SCALE: 1:100 @ A3

DATE: DEC 2022

DRAWN: JC

CHECKED: MJE

DRAWING: QA BRICK ELEVATIONS

BLOOR HOMES

REV:

7.2

FEB 2025

BATHROOM EXTRACT FAN REVISED TO CEILING MOUNTED IN LINE WITH FEEDBACK.



SP VENT SEE NOTE
IF THIS PLOT IS THE LAST PROPERTY AT THE HEAD OF A FOUL DRAINAGE RUN A CONNECTION TO AN AIR TILE VENT IS REQUIRED. IN ALL OTHER SITUATIONS A DURGO IS TO BE USED.

ALL WINDOWS ON FRONT ELEVATIONS TO HAVE MATCHING CASEMENTS AND REBATES SUFFICIENT TO ACCOMMODATE MINIMUM 24mm O/A SEALED UNITS. EXTRACTOR FAN DUCTING TO TERMINATE THROUGH PLASTIC GRILLS.

EXTERNAL WALL (QUEEN ANNE) HEAD & CILL DETAILS WITH CAVALOK CHECK REVEAL CAVITY CLOSERS SEE DETAIL EW200.8

QUEEN ANNE EXTERNAL WALL STONE HEAD & CILL DETAILS WITH CAVALOK CAVITY CLOSERS SEE DETAIL EW200.5

EXPANSION JOINTS IN MASONRY SEE DETAIL EW201

FOR GRP CHIMNEY SETTING OUT, SEE DETAIL ET807

FOR GRP PORCH COMPONENTS PLEASE REFER TO EXALLOTT MASTER SCHEDULE.

GRP PORCH CANOPY RAISED ONE COURSE ABOVE DOOR HEAD SEE DETAIL ET809.1

FRONT DOOR REF: QAD1/1023 THROUGH COLOUR DOOR PROVIDED BY VISTA SEE DETAIL WD700

FOR 1 AND 2 COURSE CONTRASTING STRING AT GROUND AND FIRST FLOOR WINDOW SILL LEVEL SEE DETAIL ET802

POSITION OF CHIMNEY IF REQUIRED TO SUIT PLANNING REQUIREMENTS. SEE PLOT LOG FOR CONFIRMATION. REFER TO EXALLOTT GRP LTD FOR DESIGN AND FITTING INSTRUCTIONS IF CHIMNEY IS REQUIRED.

FOR ROUGHCAST MONOCOUCHE RENDER SEE DETAIL ET804.1
FOR ROUGHCAST MONOCOUCHE RENDER INFORMATION / DETAILS (14mm NOZZLE SIZE) REFER TO weberpral M APPLICATION GUIDE




PV PANELS REQUIRED FOR THIS HOUSETYPE, SHOWN INDICATIVE. THE EXACT LOCATION AND NUMBER WILL BE PLOT SPECIFIC AND DEPENDANT ON THE ORIENTATION. REFER TO PV SITE PLAN.

FE DENOTES WINDOWS TO BE SUPPLIED AS FIRE ESCAPE SEE EUROCELL WINDOW SPECIFICATION FOR TYPE.

EC DENOTES WINDOWS TO BE SUPPLIED EASY CLEAN HINGES.

OB DENOTES WINDOWS TO BE SUPPLIED OBSCURE GLAZED.

Q WINDOWS & DOORS TO BE PART Q COMPLIANT WHERE APPLICABLE. SEE DETAIL WD703

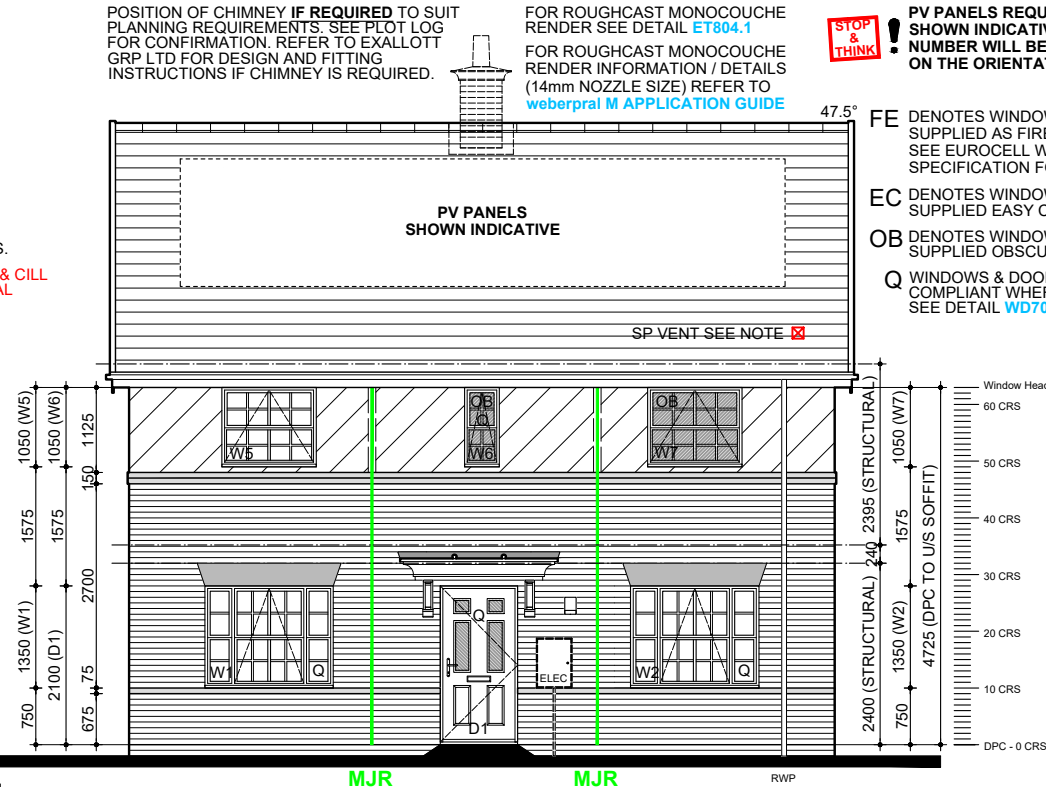

FRONT ELEVATION

NOTE: W1 & W2 ARE 2 COURSES HIGHER, THAN STANDARD DPC TO GROUND FLOOR WINDOW HEAD.



DEFAULT METER BOX POSITION SHOWN. WHERE THE METER IS TO BE RELOCATED PLEASE REFER TO DETAILED ENGINEERING DRAWING.


MJR MOVEMENT JOINT REQUIRED FOR RENDER ELEVATIONS ONLY.




HATCH DENOTES BRICKFORCE BED JOINT REINFORCEMENT AT 450mm CENTRES. FOR INFORMATION AROUND OPENINGS - SEE DETAIL ET804.1




DENOTES WALL MOUNTED CAR CHARGING POINT. REFER TO ENGINEERS DRAWING FOR EXACT LOCATION. ONE CHARGE POINT PER DWELLING ONLY.

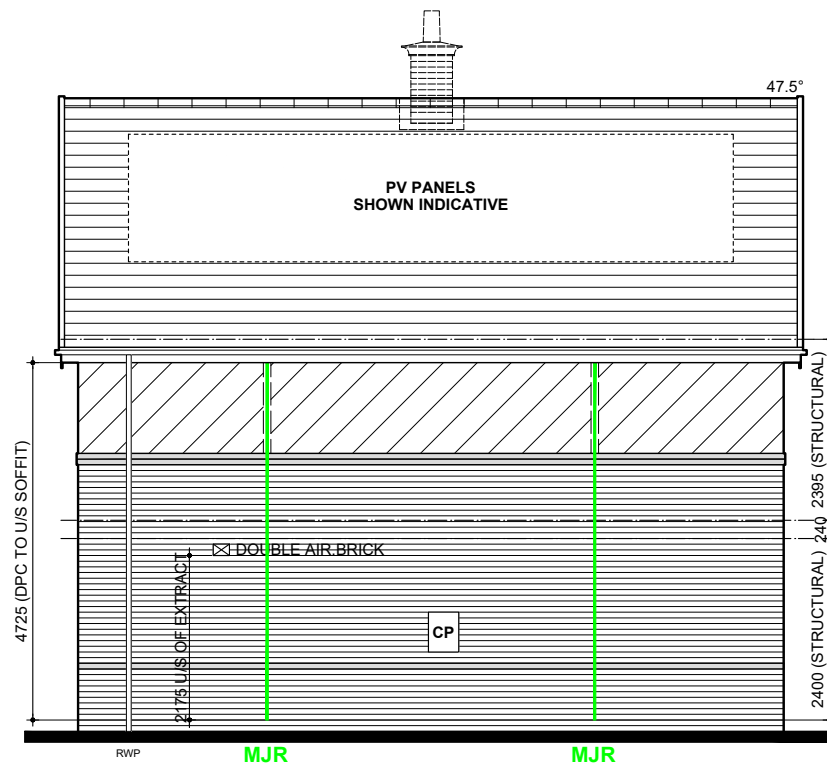

SIDE ELEVATION

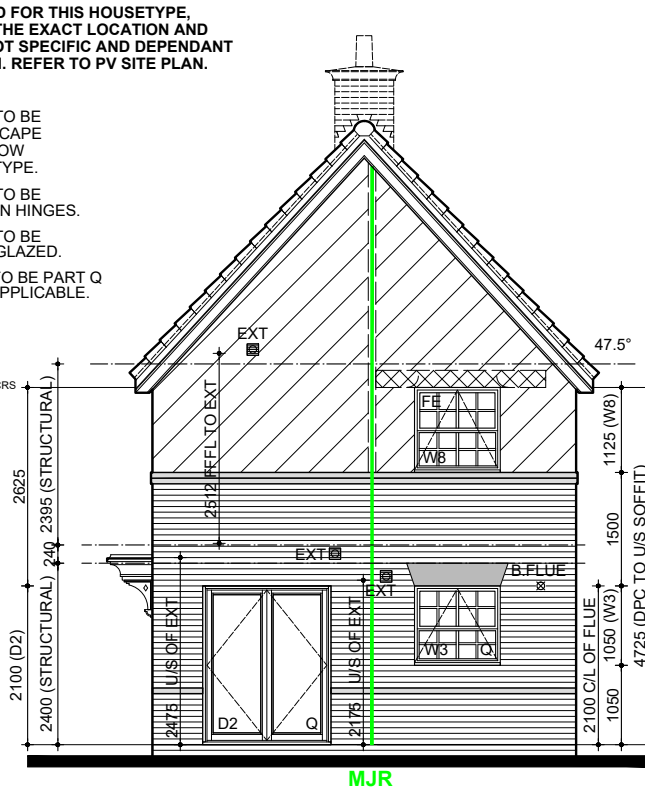


REAR ELEVATION

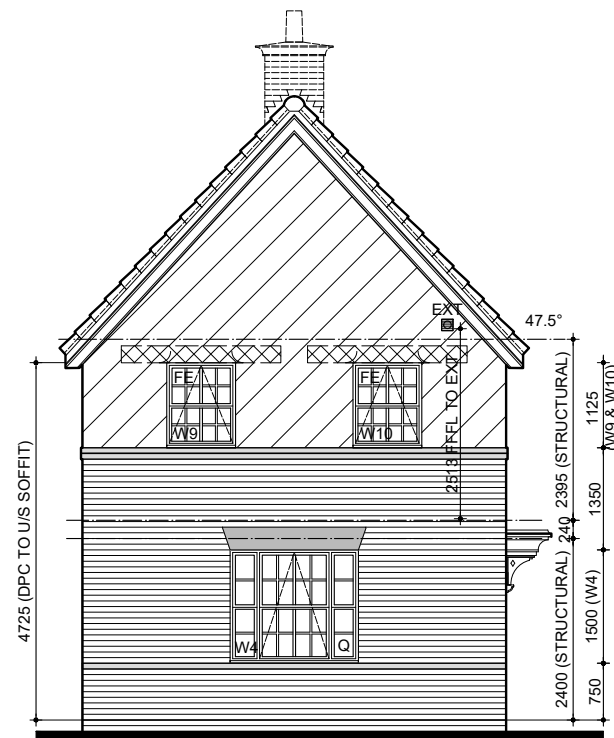

SIDE ELEVATION

NOTE: W4 IS 2 COURSES HIGHER, THAN STANDARD DPC TO GROUND FLOOR WINDOW HEAD.

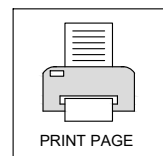

REV: FEB 2025

7.2

BATHROOM EXTRACT FAN REVISED TO CEILING MOUNTED IN LINE WITH FEEDBACK.

BLOOR HOMES

DRG NO.: NSS.301-1_08
SCALE: 1:100 @ A3
DATE: DEC 2022
DRAWN: JC
CHECKED: MJE

NAME: LYFORD

DRAWING: QA RENDER ELEVATIONS



ALL WINDOWS ON FRONT ELEVATIONS TO HAVE MATCHING CASEMENTS AND REBATES SUFFICIENT TO ACCOMMODATE MINIMUM 24mm O/A SEALED UNITS.

EXTRACTOR FAN DUCTING TO TERMINATE THROUGH PLASTIC GRILLS.

EXPANSION JOINTS IN MASONRY SEE DETAIL EW201

BOARDING: FOR SETTING OUT REFER TO INDIVIDUAL ELEVATIONS, ALSO SEE DETAIL ET812.1/ET812.2

JAMES HARDIE 'HARDIEPLANK' CLADDING SHOWN FOR FURTHER INFORMATION REFER TO MANUFACTURERS PRODUCT INFORMATION AND INSTALLATION LITERATURE AT [INSTALLATION GUIDE](#)

GRP FLAT ROOF CANOPY SEE MANUFACTURERS DETAILS FOR INSTALLATION. NO LEAD FLASHING REQUIRED.

FOR 1 COURSE CONTRASTING STRING AT GROUND FLOOR WINDOW HEAD SEE DETAIL ET802

EXTERNAL WALL (BRICK) HEAD & CILL DETAILS WITH CAVALOK CHECK REVEAL CAVITY CLOSERS SEE DETAIL EW200.6


EXTERNAL WALL (BRICK) HEAD & CILL DETAILS WITH CAVALOK CAVITY CLOSERS SEE DETAIL EW200.1

FRONT DOOR REF: CLD1/1023 THROUGH COLOUR DOOR PROVIDED BY VISTA SEE DETAIL WD700

RAINWATER DOWN PIPES ARE SHOWN INDICATIVE REFER TO THE ENGINEERS DRAWING FOR EXACT LOCATION.

FOR EXTERNAL WALL LIGHT LOCATION SEE DETAIL IS906

CP DENOTES WALL MOUNTED CAR CHARGING POINT. REFER TO ENGINEERS DRAWING FOR EXACT LOCATION. ONE CHARGE POINT PER DWELLING ONLY.

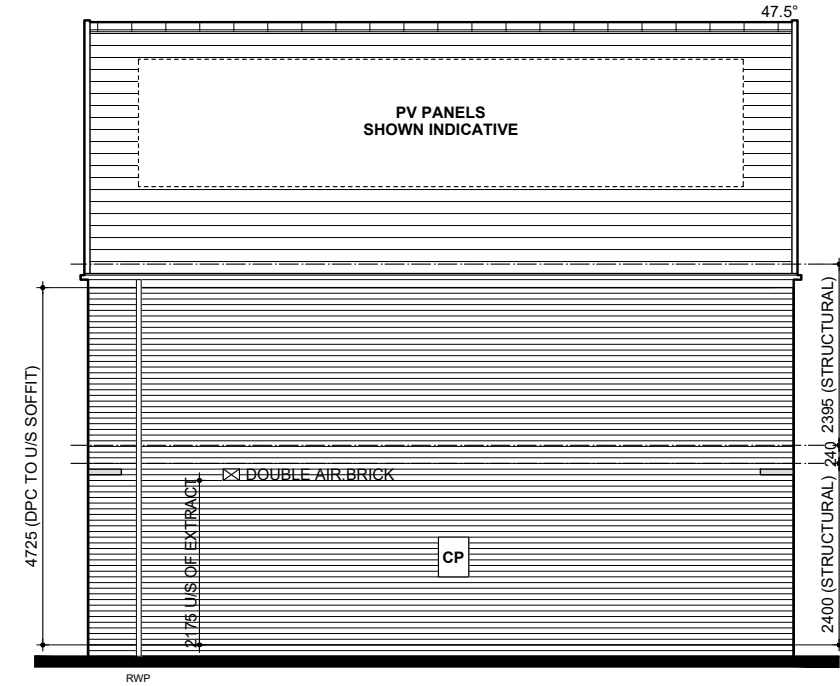


SIDE ELEVATION

NOTE: W1 & W2 ARE 2 COURSES HIGHER, THAN STANDARD DPC TO GROUND FLOOR WINDOW HEAD.

HATCH DENOTES BRICKFORCE BED JOINT REINFORCEMENT AT 225mm CENTRES. FOR INFORMATION AROUND OPENINGS - SEE DETAIL ET804.1

FRONT ELEVATION

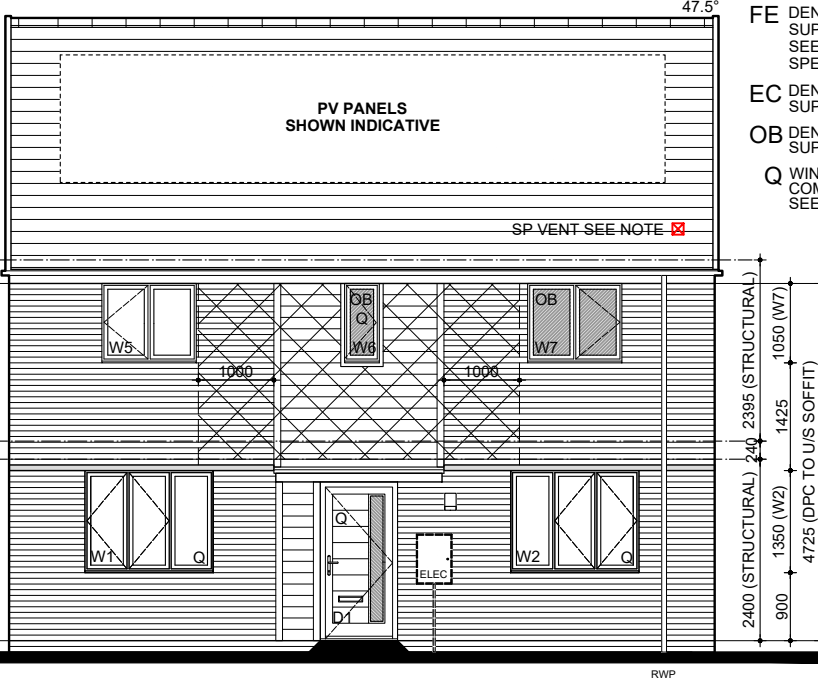

PV PANELS REQUIRED FOR THIS HOUSETYPE, SHOWN INDICATIVE. THE EXACT LOCATION AND NUMBER WILL BE PLOT SPECIFIC AND DEPENDANT ON THE ORIENTATION. REFER TO PV SITE PLAN.


IF THIS PLOT IS THE LAST PROPERTY AT THE HEAD OF A FOUL DRAINAGE RUN A CONNECTION TO AN AIR TILE VENT IS REQUIRED. IN ALL OTHER SITUATIONS A DURGO IS TO BE USED.

FE DENOTES WINDOWS TO BE SUPPLIED AS FIRE ESCAPE SEE EUROCELL WINDOW SPECIFICATION FOR TYPE.

EC DENOTES WINDOWS TO BE SUPPLIED EASY CLEAN HINGES.

OB DENOTES WINDOWS TO BE SUPPLIED OBSCURE GLAZED.



Q WINDOWS & DOORS TO BE PART Q COMPLIANT WHERE APPLICABLE. SEE DETAIL WD703

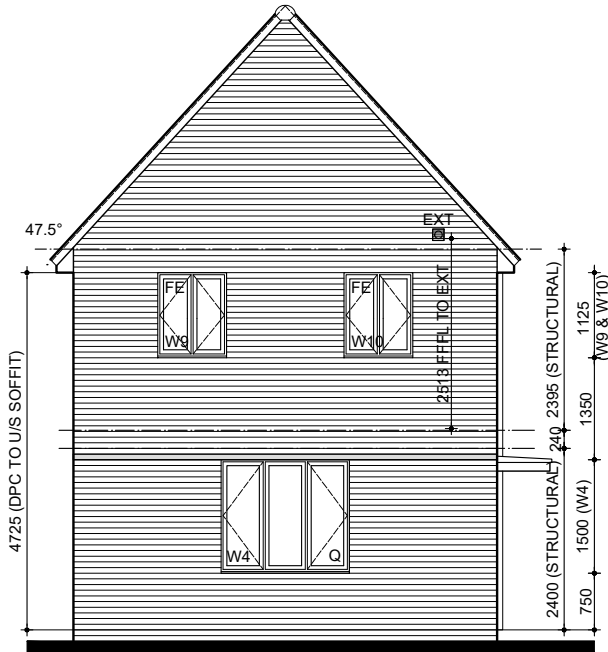

SIDE ELEVATION

NOTE: W4 IS 2 COURSES HIGHER, THAN STANDARD DPC TO GROUND FLOOR WINDOW HEAD.

REAR ELEVATION

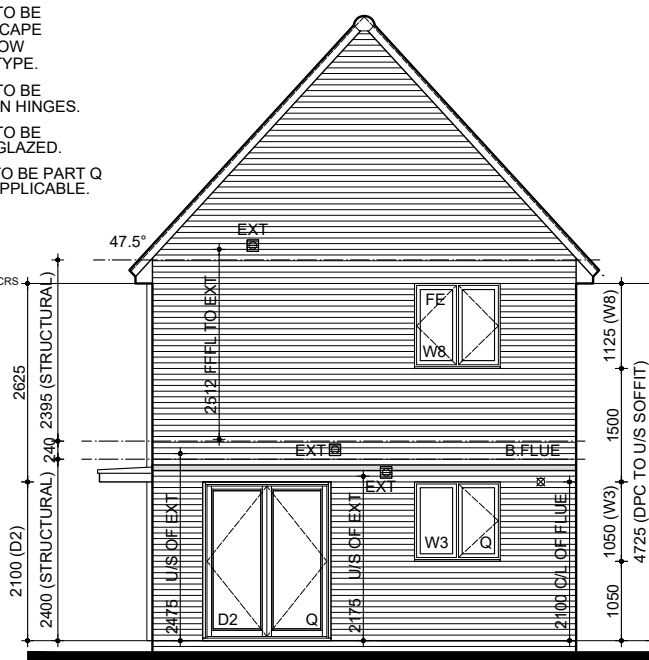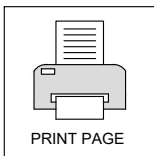

PRINT PAGE

NAME: LYFORD

DRG NO.: NSS.301-1_09

SCALE: 1:100 @ A3

DATE: DEC 2022

DRAWN: JC

CHECKED: MJE

DRAWING:CL BRICK ELEVATIONS

BLOOR HOMES

REV: 7.2 FEB 2025

BATHROOM EXTRACT FAN REVISED TO CEILING MOUNTED IN LINE WITH FEEDBACK.



ALL WINDOWS ON FRONT ELEVATIONS TO HAVE MATCHING CASEMENTS AND REBATES SUFFICIENT TO ACCOMMODATE MINIMUM 24mm O/A SEALED UNITS. EXTRACTOR FAN DUCTING TO TERMINATE THROUGH PLASTIC GRILLS.

BOARDING: FOR SETTING OUT REFER TO INDIVIDUAL ELEVATIONS, ALSO SEE DETAIL [ET812.1/ET812.2](#)

JAMES HARDIE 'HARDIEPLANK' CLADDING SHOWN FOR FURTHER INFORMATION REFER TO MANUFACTURERS PRODUCT INFORMATION AND INSTALLATION LITERATURE AT [INSTALLATION GUIDE](#)

GRP FLAT ROOF CANOPY SEE MANUFACTURERS DETAILS FOR INSTALLATION. NO LEAD FLASHING REQUIRED.

FOR 1 COURSE CONTRASTING STRING AT GROUND FLOOR WINDOW HEAD SEE DETAIL [ET802](#)

GRP PORCH CANOPY RAISED ONE COURSE ABOVE DOOR HEAD SEE DETAIL [ET809.1](#)

EXTERNAL WALL (BRICK) HEAD & CILL DETAILS WITH CAVALOK CHECK REVEAL CAVITY CLOSERS SEE DETAIL [EW200.6](#)


EXTERNAL WALL (BRICK) HEAD & CILL DETAILS WITH CAVALOK CAVITY CLOSERS SEE DETAIL [EW200.1](#)

FRONT DOOR REF: [CLD1/1023](#) THROUGH COLOUR DOOR PROVIDED BY VISTA SEE DETAIL [WD700](#)

RAINWATER DOWN PIPES ARE SHOWN INDICATIVE REFER TO THE ENGINEERS DRAWING FOR EXACT LOCATION.

FOR EXTERNAL WALL LIGHT LOCATION SEE DETAIL [IS906](#)

CP DENOTES WALL MOUNTED CAR CHARGING POINT. REFER TO ENGINEERS DRAWING FOR EXACT LOCATION. ONE CHARGE POINT PER DWELLING ONLY.

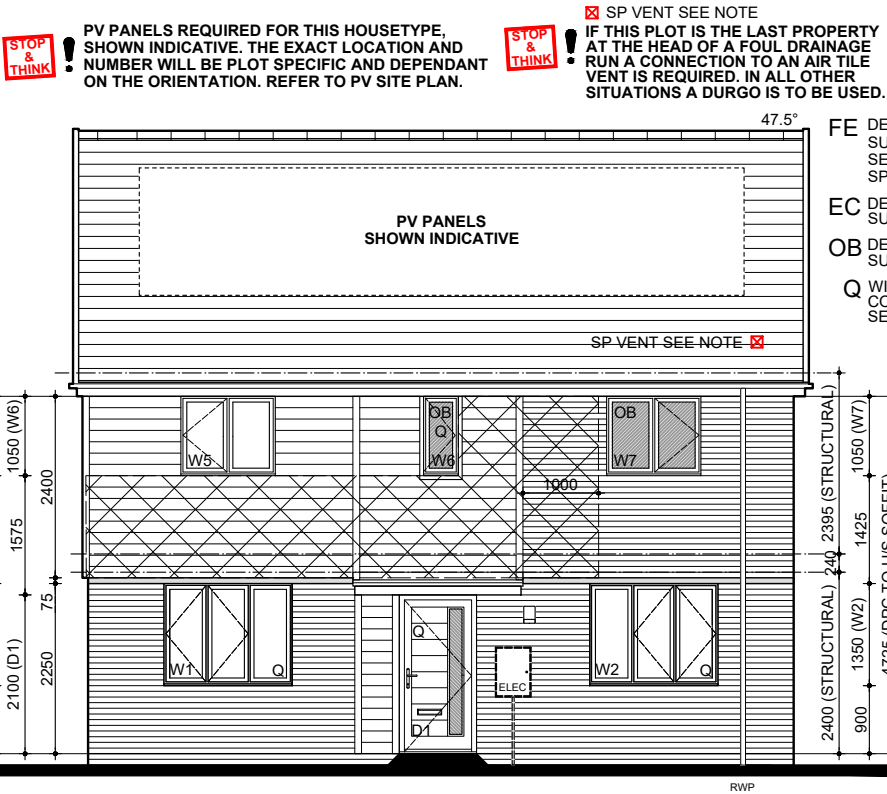

FRONT ELEVATION


NOTE: W1 & W2 ARE 2 COURSES HIGHER, THAN STANDARD DPC TO GROUND FLOOR WINDOW HEAD.

DEFAULT METER BOX POSITION SHOWN. WHERE THE METER IS TO BE RELOCATED PLEASE REFER TO DETAILED ENGINEERING DRAWING.


HATCH DENOTES BRICKFORCE BED JOINT REINFORCEMENT AT 225mm CENTRES, FOR INFORMATION AROUND OPENINGS - SEE DETAIL [ET804.1](#)

HATCH DENOTES BRICKFORCE BED JOINT REINFORCEMENT AT 450mm CENTRES, FOR INFORMATION AROUND OPENINGS - SEE DETAIL [ET804.1](#)


BRICKFORCE BJR @ 225mm CENTRES FOR TWO COURSES ABOVE AND / OR BELOW OPENINGS. BJR TO EXTEND 600mm FROM EDGE OF OPENING

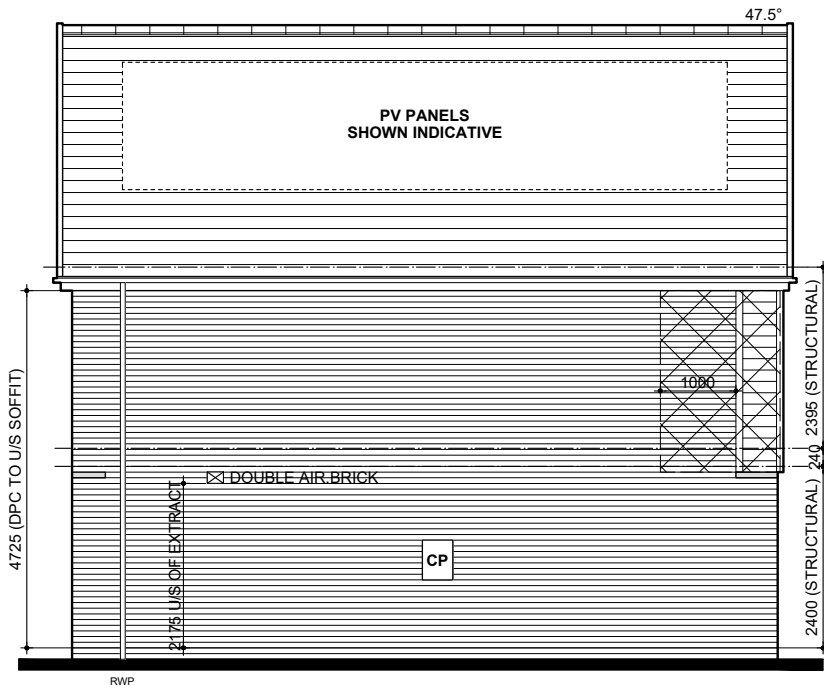

SIDE ELEVATION

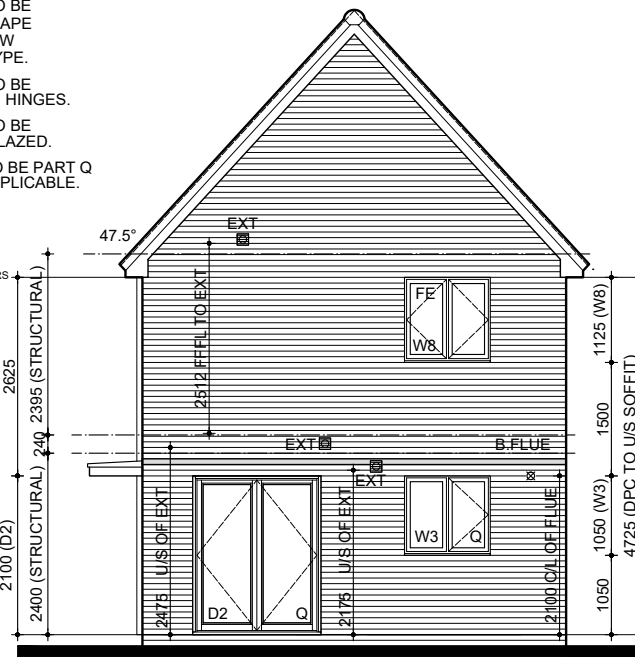


REAR ELEVATION

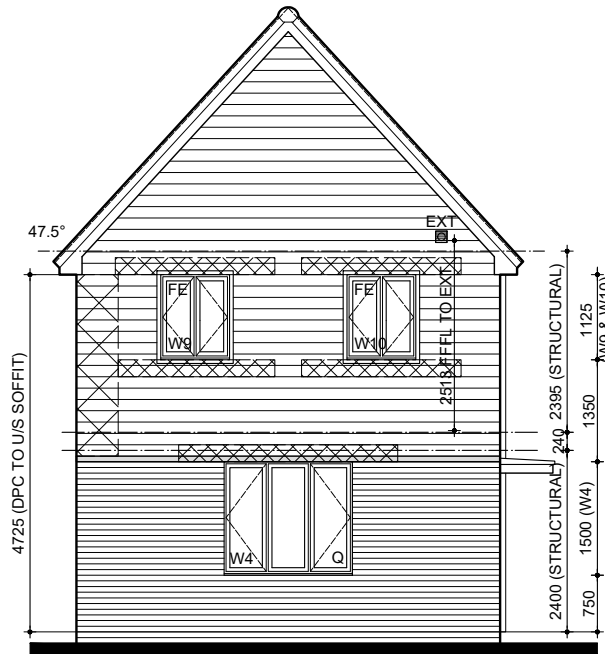

SIDE ELEVATION

NOTE: W4 IS 2 COURSES HIGHER, THAN STANDARD DPC TO GROUND FLOOR WINDOW HEAD.

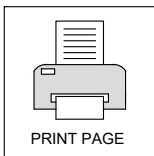

NAME: **LYFORD**

DRG NO.: **NSS.301-1_10**

SCALE: **1:100 @ A3**

DATE: **DEC 2022**

DRAWN: **JC**

CHECKED: **MJE**

DRAWING: CL BOARDED ELEVATIONS

REV: **7.2** FEB 2025

BATHROOM EXTRACT FAN REVISED TO CEILING MOUNTED IN LINE WITH FEEDBACK.

BLOOR HOMES



ALL WINDOWS ON FRONT ELEVATIONS TO HAVE MATCHING CASEMENTS AND REBATES SUFFICIENT TO ACCOMMODATE MINIMUM 24mm O/A SEALED UNITS.

EXTRACTOR FAN DUCTING TO TERMINATE THROUGH PLASTIC GRILLS.

BOARDING: FOR SETTING OUT REFER TO INDIVIDUAL ELEVATIONS, ALSO SEE DETAIL [ET812.1/ET812.2](#)

JAMES HARDIE 'HARDIEPLANK' CLADDING SHOWN FOR FURTHER INFORMATION REFER TO MANUFACTURERS PRODUCT INFORMATION AND INSTALLATION LITERATURE AT [INSTALLATION GUIDE](#)

GRP FLAT ROOF CANOPY SEE MANUFACTURERS DETAILS FOR INSTALLATION. NO LEAD FLASHING REQUIRED.

FOR 1 COURSE CONTRASTING STRING AT GROUND FLOOR WINDOW HEAD SEE DETAIL [ET802](#)

GRP PORCH CANOPY RAISED ONE COURSE ABOVE DOOR HEAD SEE DETAIL [ET809.1](#)

EXTERNAL WALL (RENDER) HEAD & CILL DETAILS WITH CAVALOK CHECK REVEAL CAVITY CLOSERS SEE DETAIL [EW200.7](#)

EXTERNAL WALL (BRICK) HEAD & CILL DETAILS WITH CAVALOK CHECK REVEAL CAVITY CLOSERS SEE DETAIL [EW200.6](#)

EXTERNAL WALL (RENDER) HEAD & CILL DETAILS WITH CAVALOK CAVITY CLOSERS SEE DETAIL [EW200.2](#)

EXTERNAL WALL (BRICK) HEAD & CILL DETAILS WITH CAVALOK CAVITY CLOSERS SEE DETAIL [EW200.1](#)


FRONT DOOR REF: [CLD1/932](#) THROUGH COLOUR DOOR PROVIDED BY VISTA SEE DETAIL [WD700](#)

RAINWATER DOWN PIPES ARE SHOWN INDICATIVE REFER TO THE ENGINEERS DRAWING FOR EXACT LOCATION.

FOR EXTERNAL WALL LIGHT LOCATION SEE DETAIL [IS906](#)

MOVEMENT JOINT REQUIRED FOR RENDER ELEVATIONS ONLY.

DENOTES WALL MOUNTED CAR CHARGING POINT. REFER TO ENGINEERS DRAWING FOR EXACT LOCATION. ONE CHARGE POINT PER DWELLING ONLY.

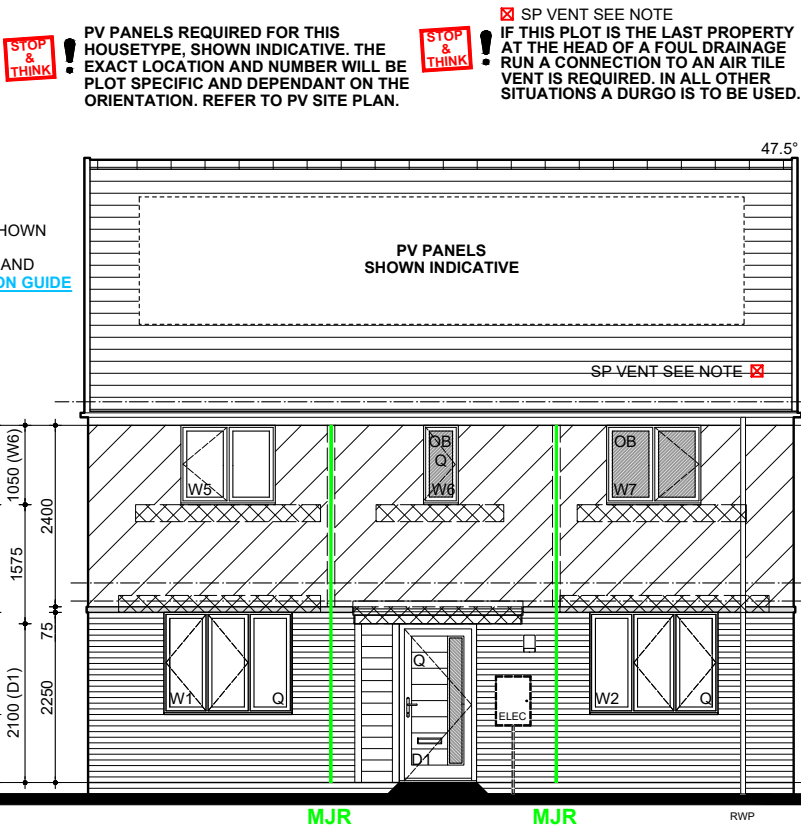

FRONT ELEVATION

NOTE: W1 & W2 ARE 2 COURSES HIGHER, THAN STANDARD DPC TO GROUND FLOOR WINDOW HEAD.

HATCH DENOTES BRICKFORCE BED JOINT REINFORCEMENT AT 225mm CENTRES. FOR INFORMATION AROUND OPENINGS - SEE DETAIL [ET804.1](#)

BRICKFORCE BJR @ 225mm CENTRES FOR TWO COURSES ABOVE AND / OR BELOW OPENINGS. BJR TO EXTEND 600mm FROM EDGE OF OPENING

DEFAULT METER BOX POSITION SHOWN. WHERE THE METER IS TO BE RELOCATED PLEASE REFER TO DETAILED ENGINEERING DRAWING.

FE DENOTES WINDOWS TO BE SUPPLIED AS FIRE ESCAPE SEE EUROCELL WINDOW SPECIFICATION FOR TYPE.


EC DENOTES WINDOWS TO BE SUPPLIED EASY CLEAN HINGES.

OB DENOTES WINDOWS TO BE SUPPLIED OBSCURE GLAZED.


Q WINDOWS & DOORS TO BE PART Q COMPLIANT WHERE APPLICABLE. SEE DETAIL [WD703](#)

FOR ROUGHCAST MONOCOUCHE RENDER SEE DETAIL [ET804.1](#)


FOR ROUGHCAST MONOCOUCHE RENDER INFORMATION / DETAILS (14mm NOZZLE SIZE) REFER TO [weberpral M APPLICATION GUIDE](#)

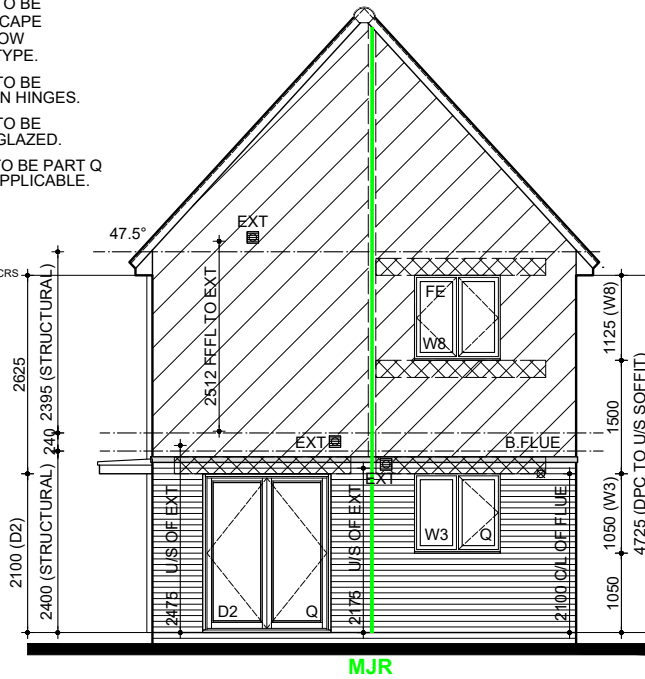

REAR ELEVATION

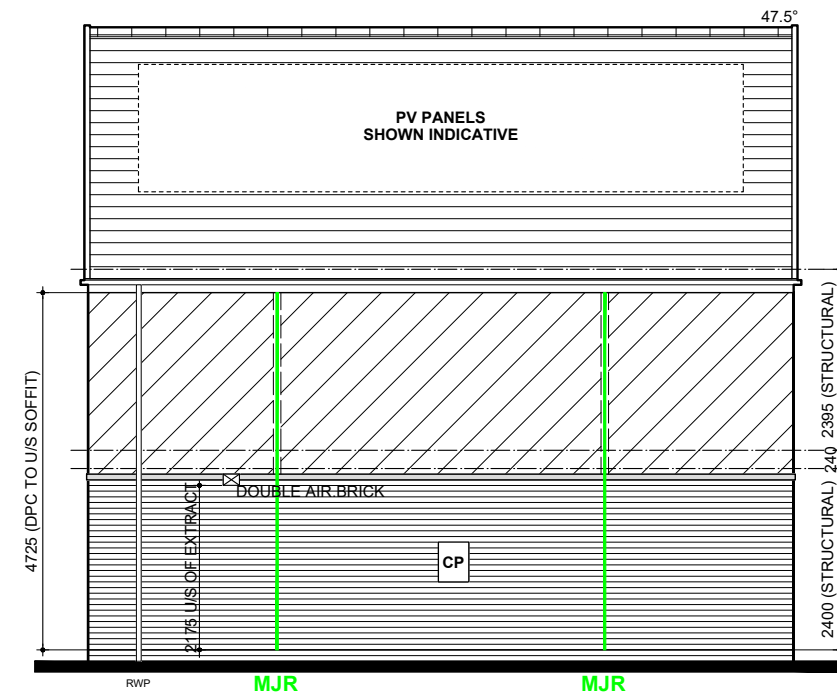


SIDE ELEVATION

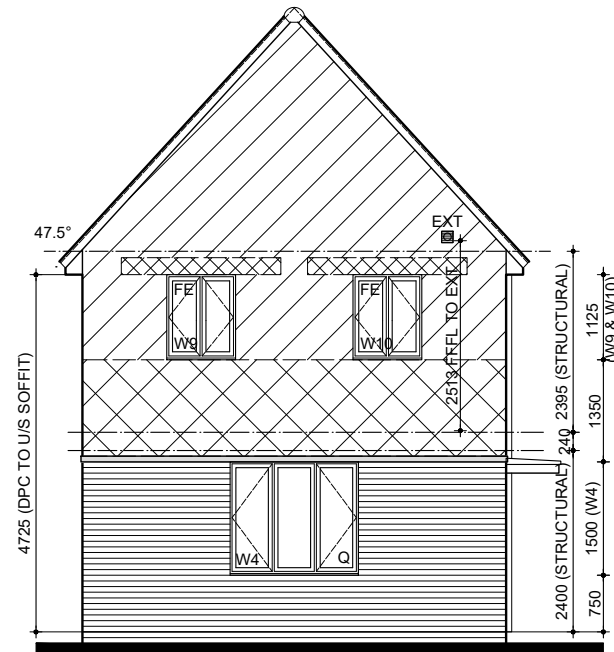

SIDE ELEVATION

NOTE: W4 IS 2 COURSES HIGHER, THAN STANDARD DPC TO GROUND FLOOR WINDOW HEAD.

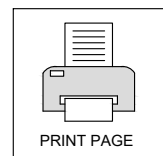

NAME: LYFORD

DRG NO.: NSS.301-1_11

SCALE: 1:100 @ A3

DATE: DEC 2022

DRAWN: JC


CHECKED: MJE

DRAWING:CL RENDER ELEVATIONS


REV: 7.2

BATHROOM EXTRACT FAN REVISED TO CEILING MOUNTED IN LINE WITH FEEDBACK.


BLOOR HOMES

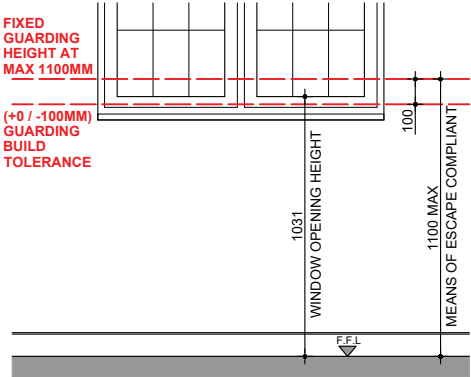

PART O - FIXED WINDOW GUARDING (1:30)

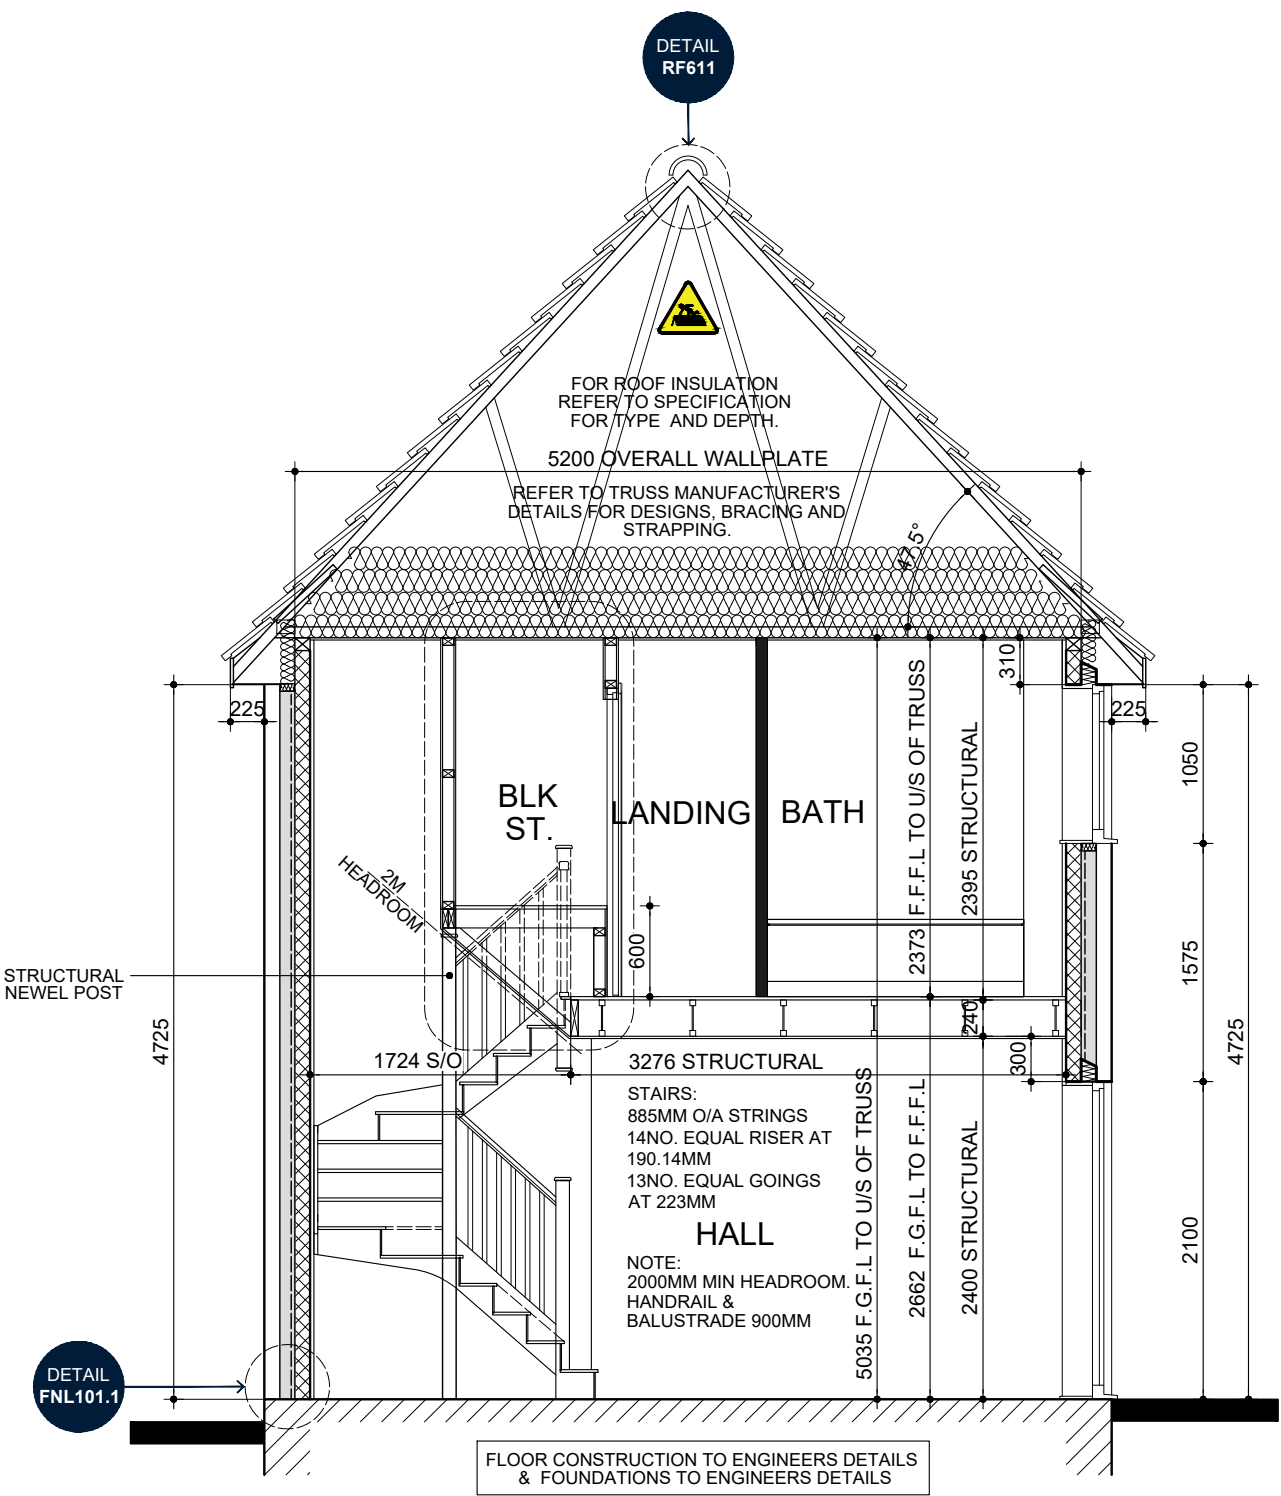

SECTION A-A

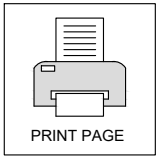

NAME: LYFORD

DRAWING: SECTION A-A

DRG NO.: NSS.301-1_12

SCALE: 1:50 @ A3

DATE: DEC 2022


DRAWN: JC

CHECKED: MJE




REV: 7 JUNE 2024


BATHROOM WINDOW HEIGHT REDUCED TO 1050MM

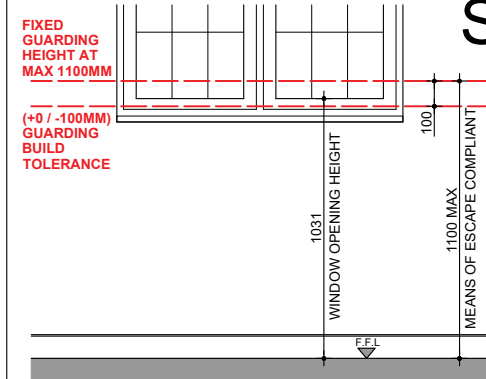


PART O - FIXED WINDOW GUARDING (1:30)

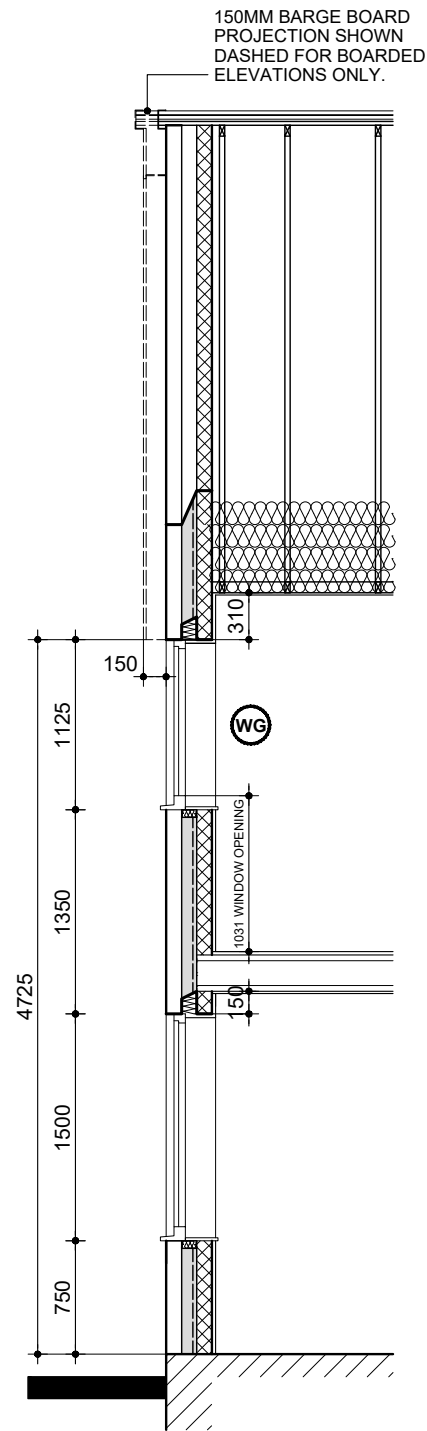

CL
SECTION B-B

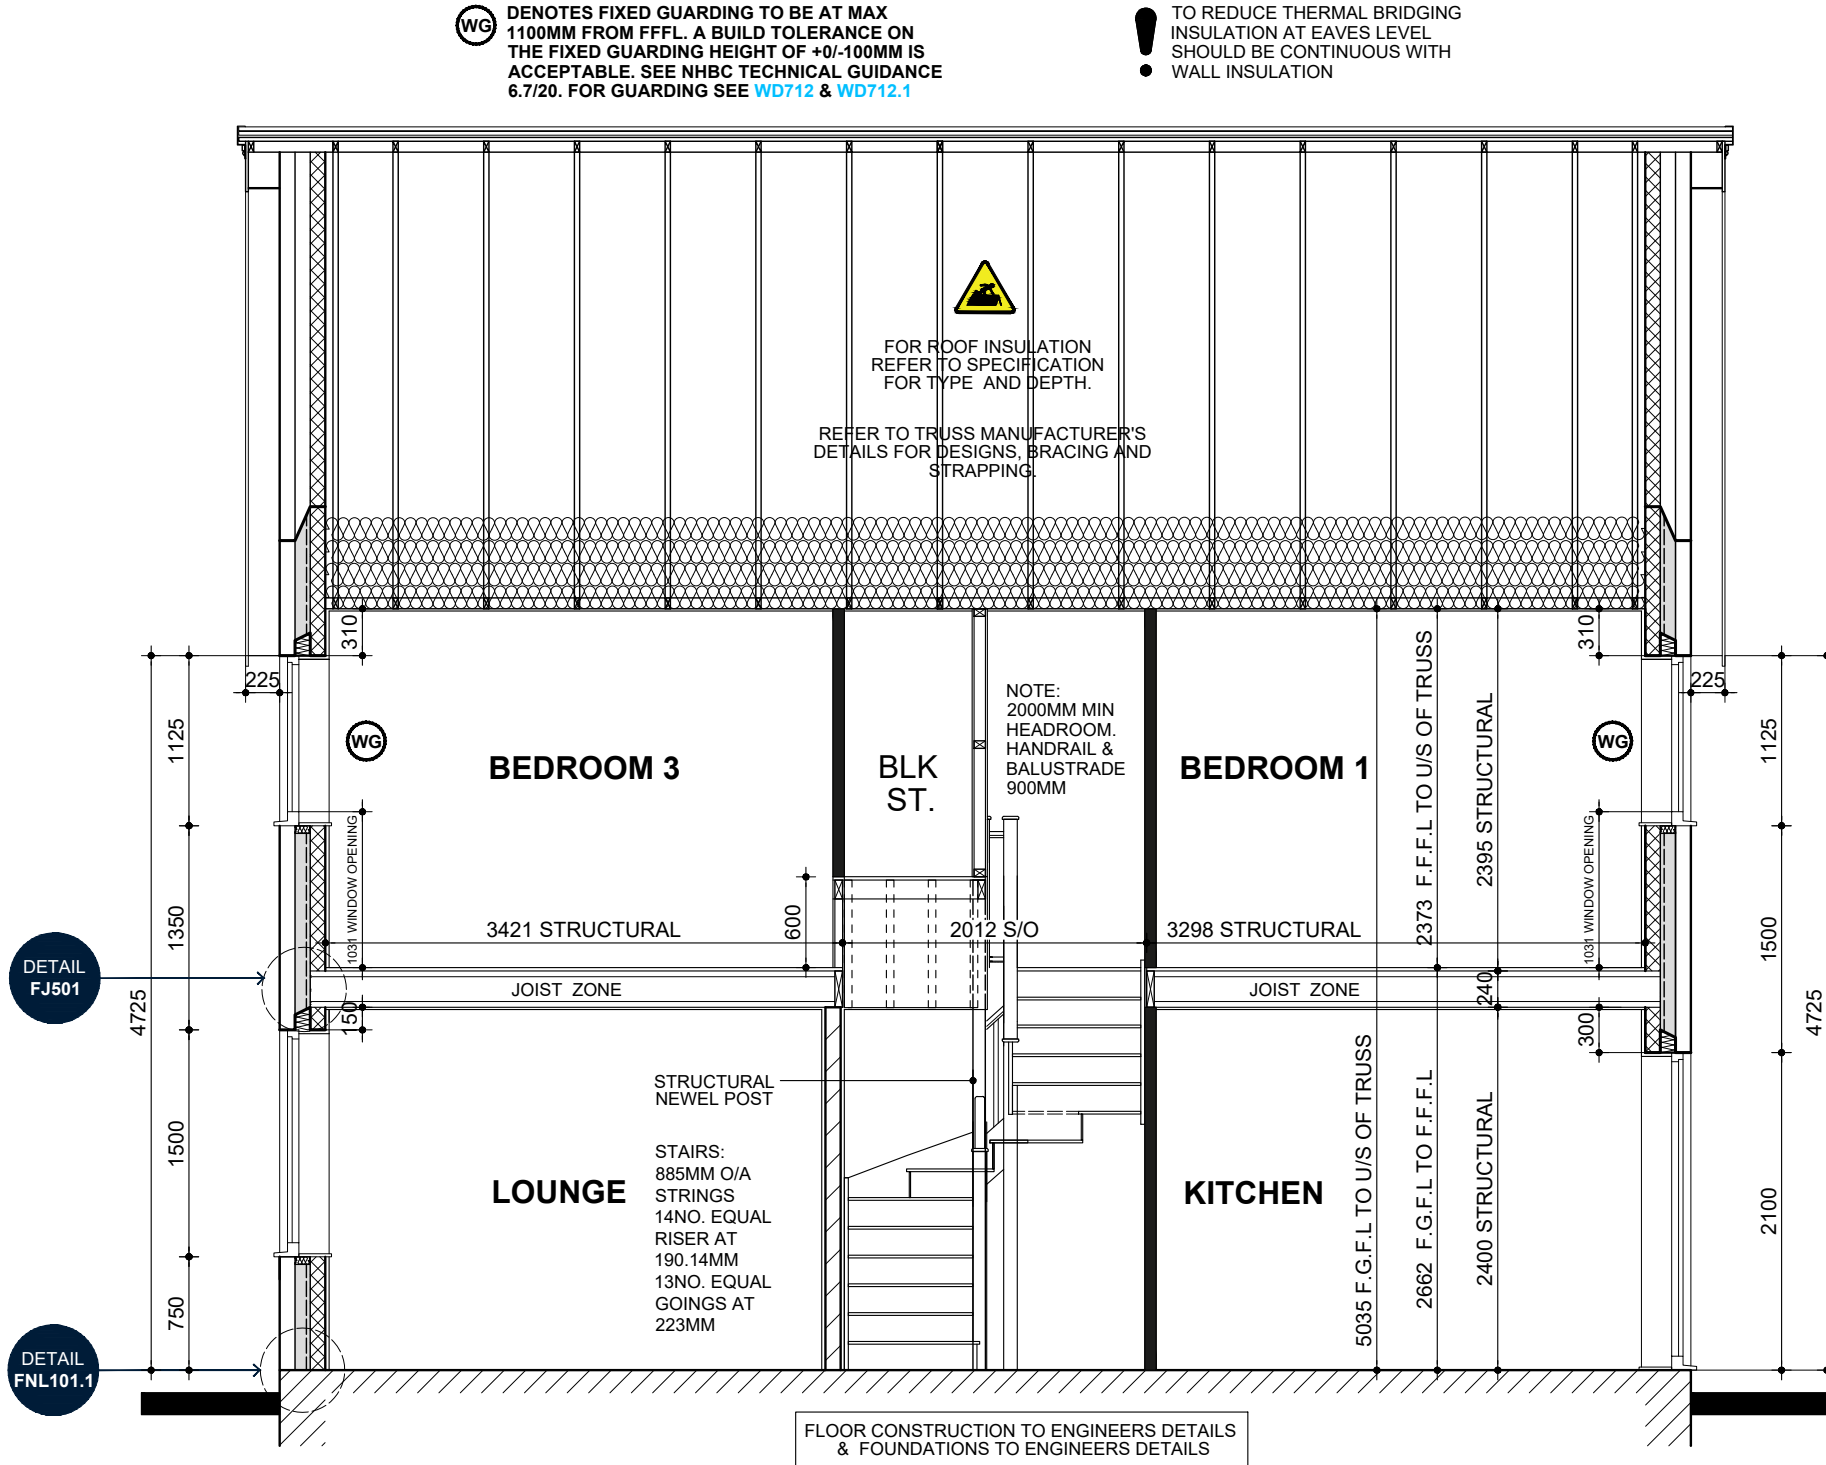

CLA & QA
SECTION B-B

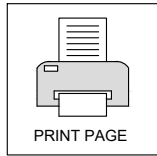

NAME: **LYFORD**

DRG NO.: **NSS.301-1_13**

SCALE: **1:50 @ A3**

DATE: **DEC 2022**

DRAWN: **JC**


CHECKED: **MJE**

BLOOR HOMES

REV: **6.4** APR 2024


HIPS REMOVED FROM CLA & QA
ROOFS AND REPLACED WITH GABLES.

DRAWING: SECTION B-B

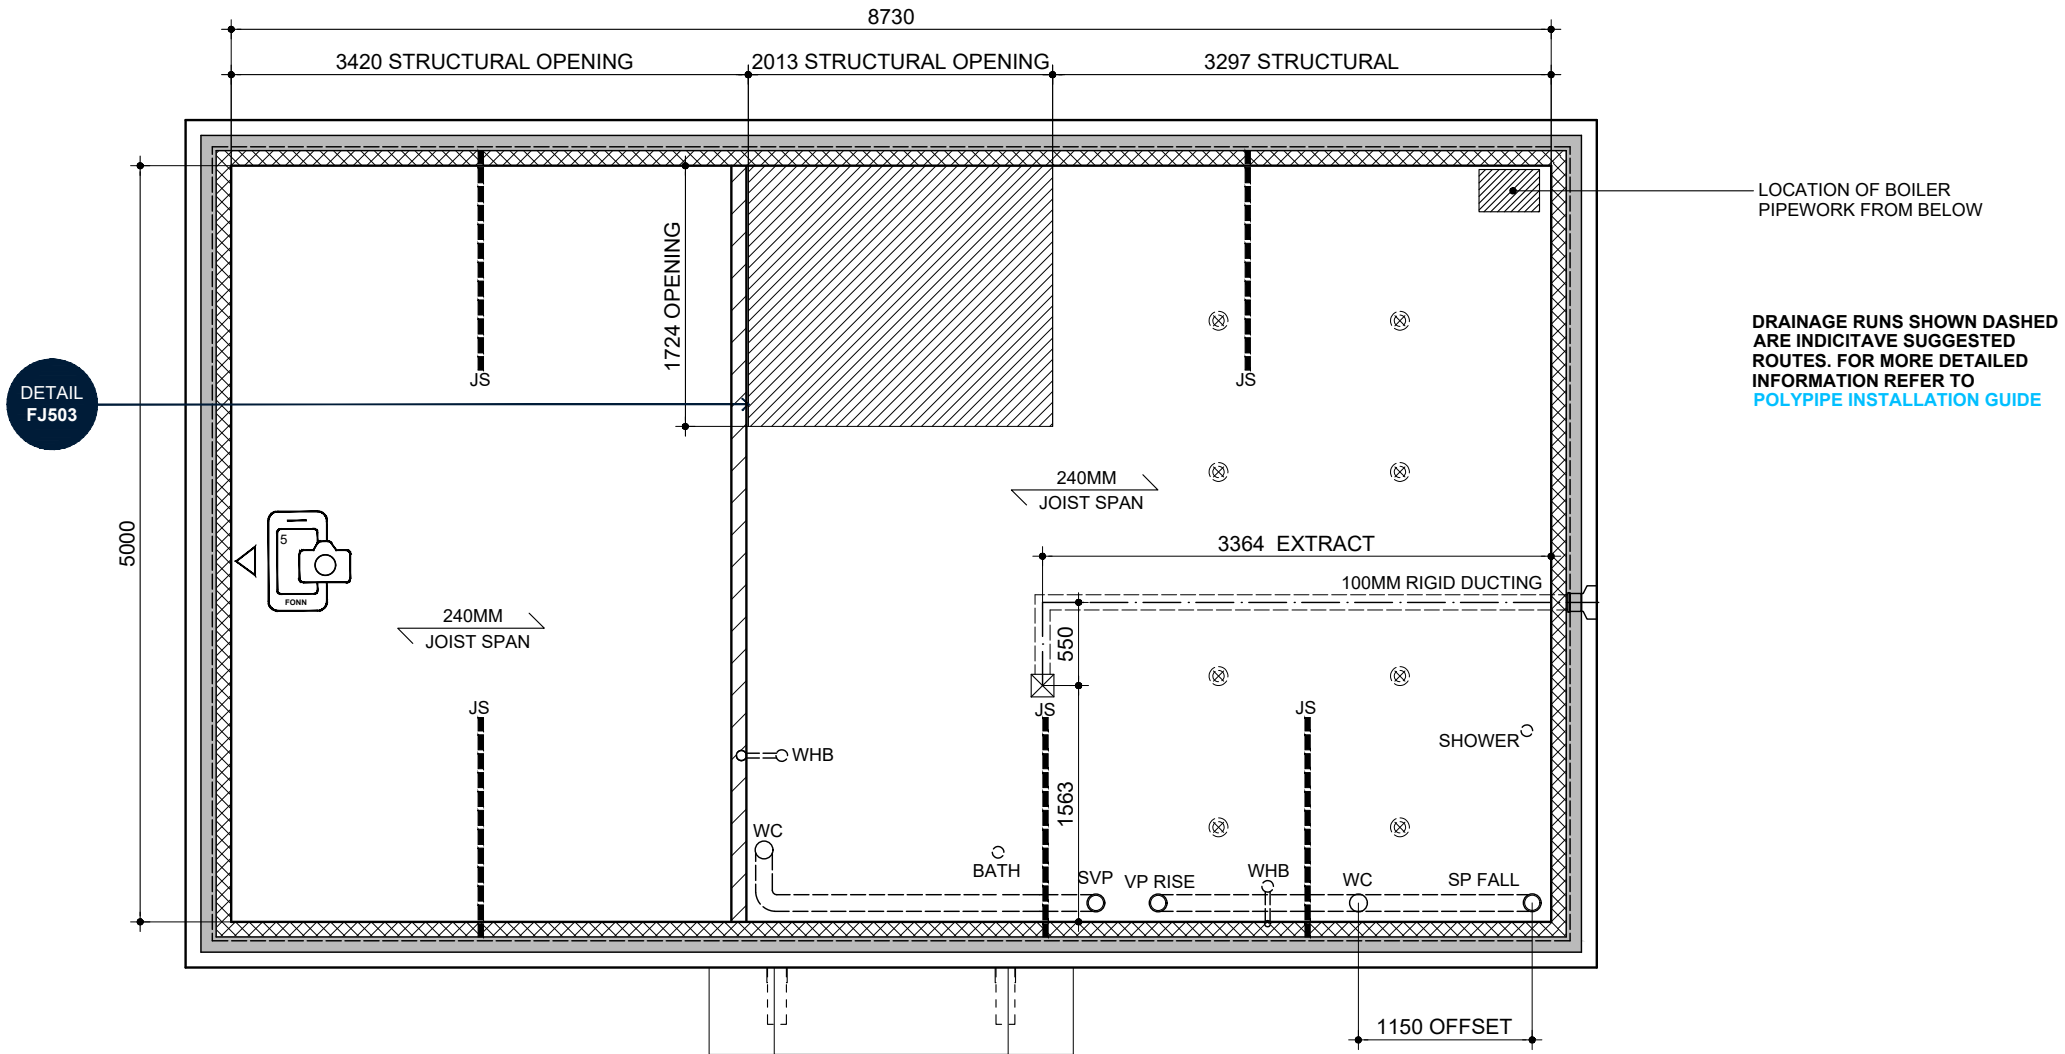

JOIST SETTING OUT

240MM DEEP ENGINEERED JOISTS @ MAX.600 CRS
JOIST MANUFACTURER TO CONFIRM DETAILS OF DESIGN & BRACING

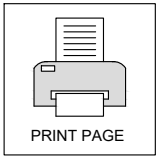

NAME: LYFORD

DRAWING:JOIST SETTING OUT

DRG NO.: NSS.301-1_14
SCALE: 1:50 @ A3
DATE: DEC 2022
DRAWN: JC
CHECKED: MJE



REV: 7.2
FEB 2025
BED 1 ENSUITE DRAINAGE REVISED
IN LINE WITH FEEDBACK.

TRUSS ERECTION

RISK ASSESSMENT & METHOD STATEMENT

A SUMMARY OF THE AREAS THAT NEED TO BE ADDRESSED IN THE METHOD STATEMENT -

- FALLS FROM HEIGHT
- TRUSS RAFTER ASSOCIATION RAMS GUIDANCE
- SPANDREL PANELS (DESIGN DETAIL)
- TEMPORARY BRACING REQUIREMENTS
- WEATHER CONDITIONS

30 x 5MM GALVANISED M.S. RESTRAINT STRAPS, FIXED TO 3 No TRUSSES.

TO GABLE WALLS AT MAX 2000mm CENTRES AT RAFTER AND CEILING LEVEL.

--- RS = ROOF STRAP
--- CS = CEILING STRAP

DENOTES POSITION OF CHIMNEY TO BE SUPPLIED BY EXALLOT FOR CLA AND QA ELEVATION STYLES ONLY. REFER TO PLOT LOG FOR CHIMNEY REQUIREMENT. SEE DETAIL [ET807](#)

REFER TO SEPARATE DESIGNS BY VIRIDIAN SOLAR FOR LOCATION & CONFIGURATION OF PV PANELS. PLEASE NOTE A PV MAIN ISOLATION SWITCH & GENERATION METER NEAR CONSUMER UNIT WILL ALSO BE REQUIRED.

DENOTES LOCATION OF MULTI-SENSOR DETECTOR WITHIN ROOF SPACE NO MORE THAN 600MM VERTICALLY FROM THE APEX OF THE ROOF TRUSS. REFER TO DETAIL [RF620](#)


STOP & THINK

WALL PLATES TO BE STRAPPED DOWN TO WALLS @ 1.2M MAX CENTRES DUE TO UPLIFT FROM ROOF STRUCTURE (WHEN PV PANELS ARE USED). STRAPS TO BE SHOWN EITHER SIDE OF LARGER WINDOWS TO ACHIEVE 1.2M CENTRES AVERAGE WHERE OPENINGS INTERRUPT

STOP & THINK

BARGE BOARD PROJECTION DIFFERS FOR FRONT GABLE DEPENDING ON ELEVATIONAL STYLE. REFER TO ELEVATIONS / SECTIONS FOR MORE INFORMATION.


CLA & QA - 225MM BARGE BOARD
CL BRICK/RENDER - CLIPPED VERGE
CL BOARDED - 150MM BARGE BOARD

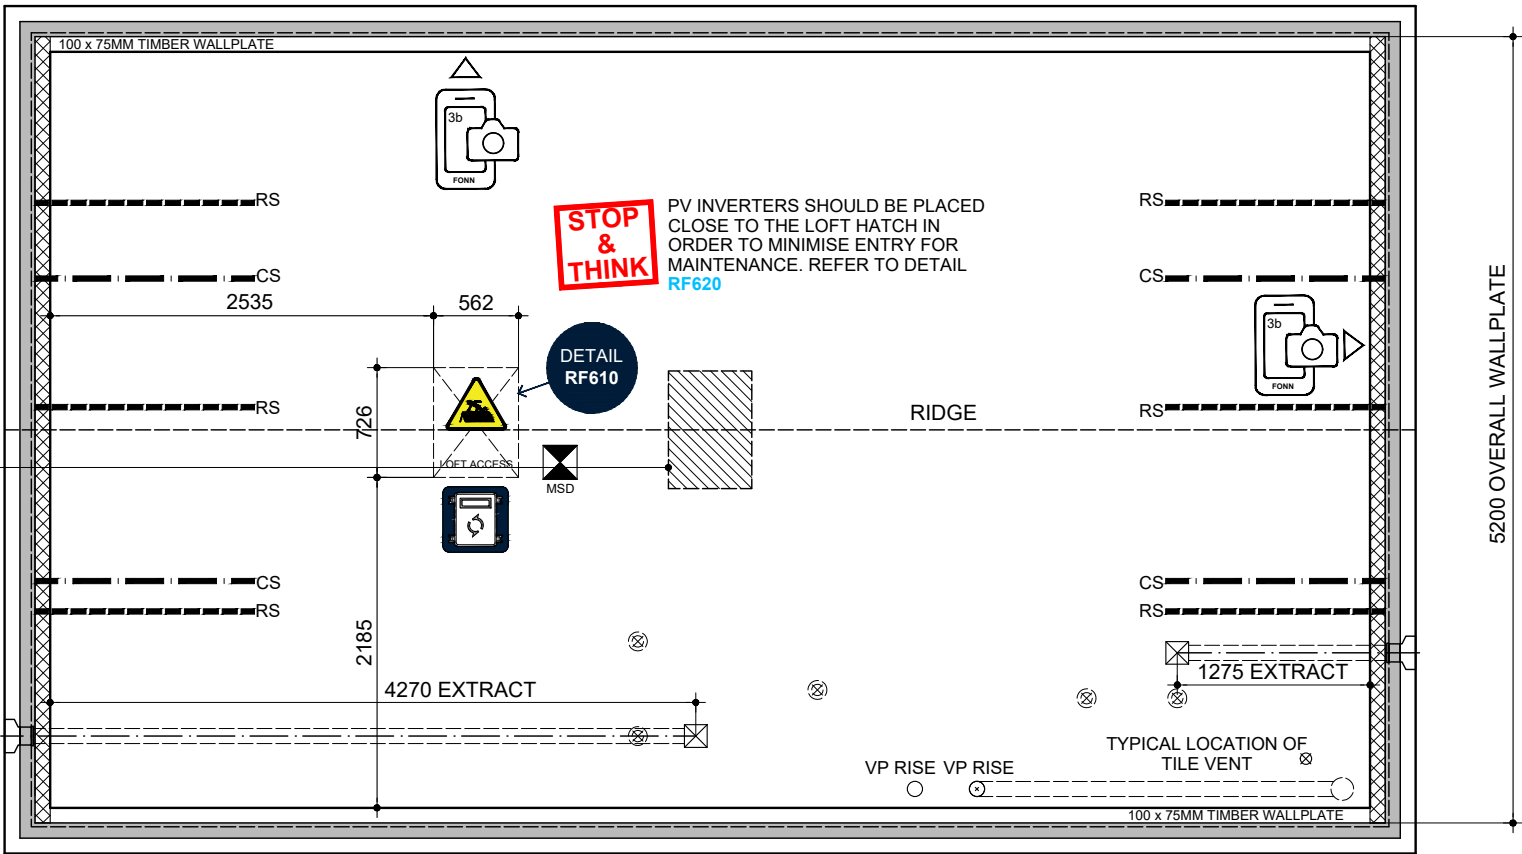

MAIN ROOF 47.5°
TRUSS SETTING OUT
ROOFSCAPE PLAN TO BE READ IN CONJUNCTION WITH
ARNOLD LAVER DESIGN AND DETAILED DRAWINGS.

PHOTO EVIDENCE
REQUIRED FOR PART L
COMPLIANCE AS PER
[PHOTO EVIDENCE GUIDE](#)

STOP & THINK

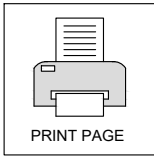

NAME: LYFORD

DRAWING: TRUSS SETTING OUT

DRG NO.: NSS.301-1_15

SCALE: 1:50 @ A3

DATE: DEC 2022

DRAWN: JC

CHECKED: MJE



BLOOR HOMES

REV: 7.2 FEB 2025

BATHROOM EXTRACT FAN REVISED
TO CEILING MOUNTED IN LINE WITH
FEEDBACK. BED 1 ENSUITE
DRAINAGE REVISED IN LINE WITH
FEEDBACK.



GROUND FLOOR PLAN (Electrical Layout)

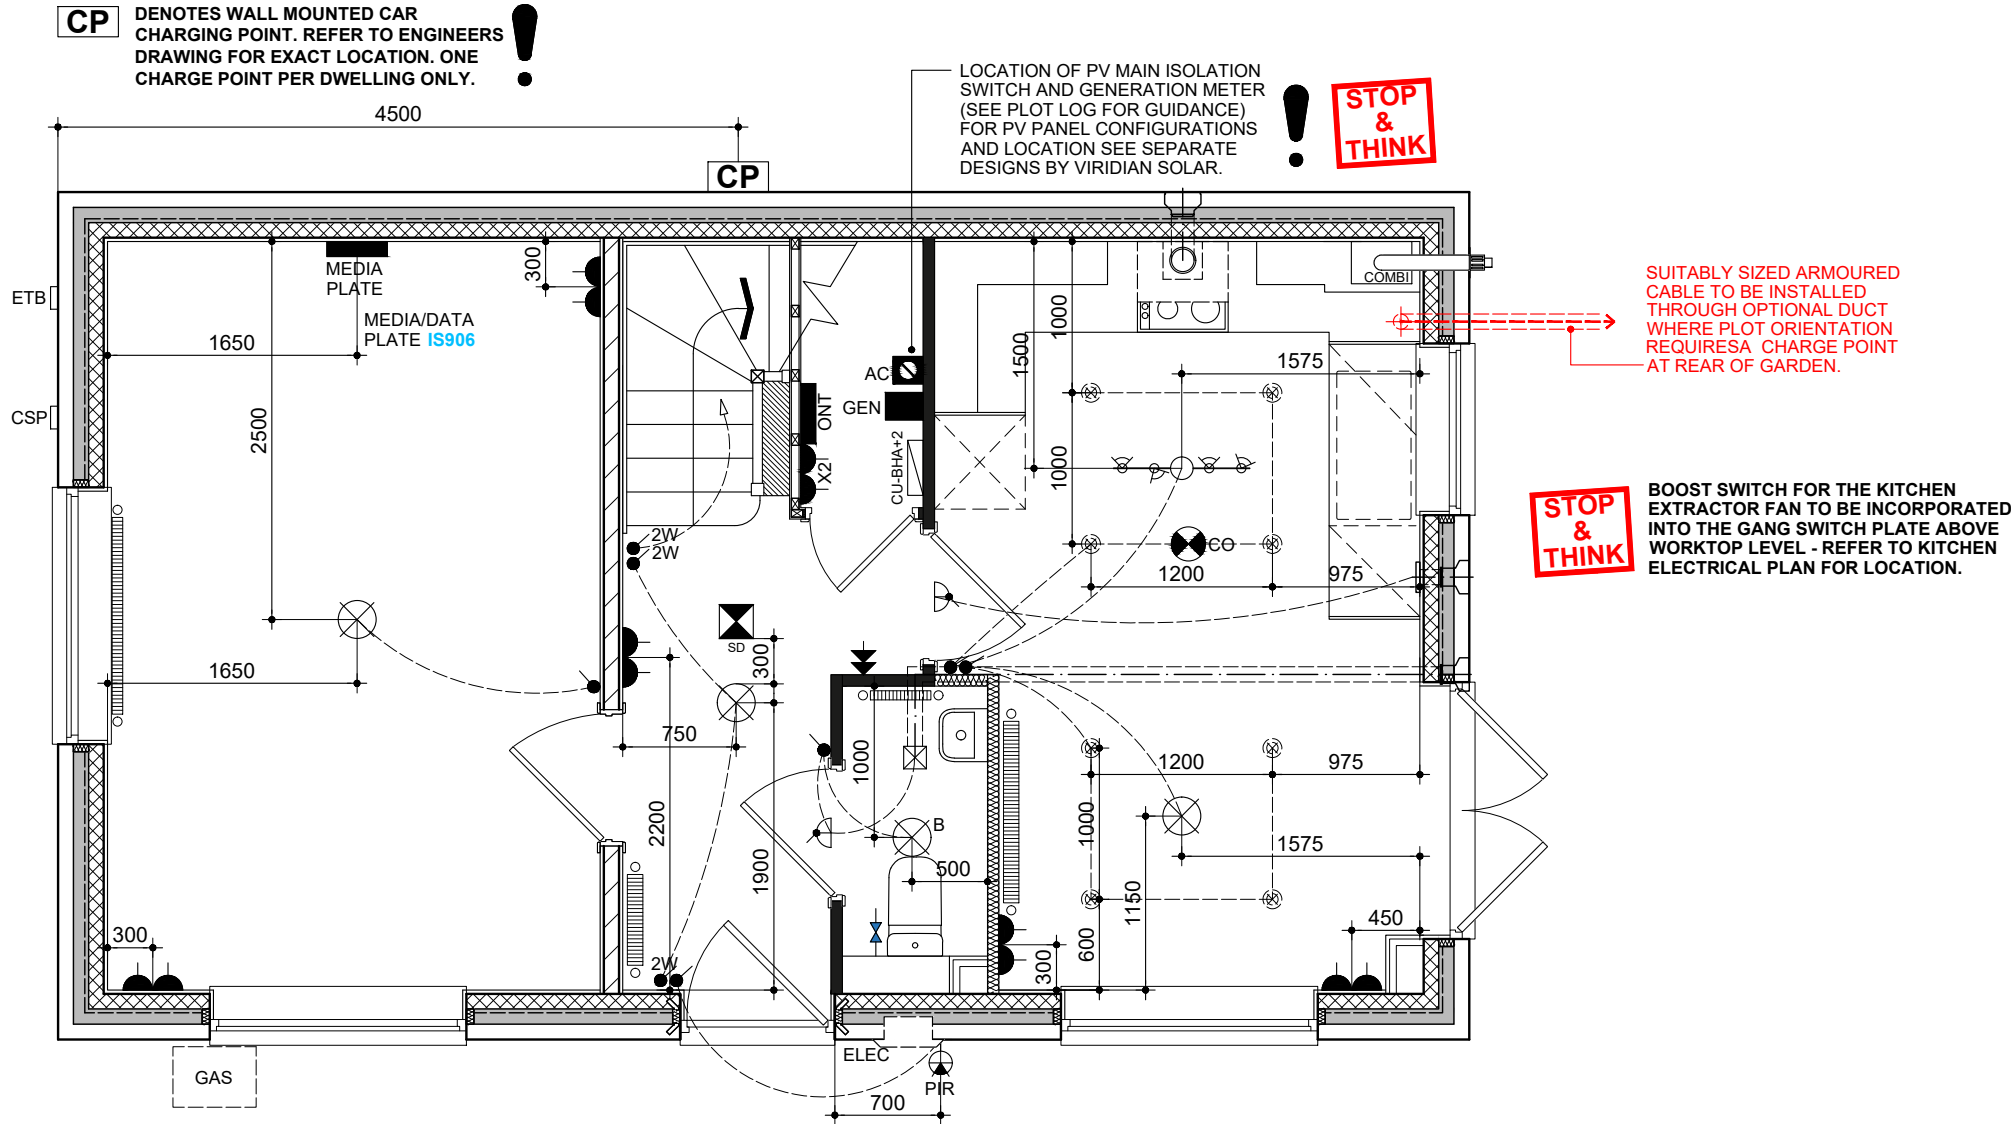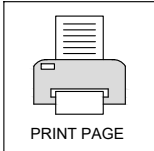

	DOUBLE SOCKET		SMOKE DETECTOR		MULTI-SENSOR DETECTOR		CO DETECTOR		FUSED SWITCH		CONSUMER UNIT		ETB		CSP		ONT		GEN		AC		ISOLATOR SWITCH		CEILING MOUNTED EXTRACTOR FAN		2 WAY LIGHT SWITCH		LIGHT SWITCH		ELECTRIC SHOWER		THERMOSTAT		PENDANT LIGHT		BATTEN LIGHT		4 LIGHT TRACK LIGHT		3 LIGHT CIRCULAR LIGHT		DOWNLIGHT		OPTIONAL DOWNLIGHT		SHAVESOCKET		PIR
--	---------------	--	----------------	--	-----------------------	--	-------------	--	--------------	--	---------------	--	-----	--	-----	--	-----	--	-----	--	----	--	-----------------	--	-------------------------------	--	--------------------	--	--------------	--	-----------------	--	------------	--	---------------	--	--------------	--	---------------------	--	------------------------	--	-----------	--	--------------------	--	-------------	--	-----

NAME: LYFORD

DRG NO.: NSS.301-1_16
SCALE: 1:50 @ A3
DATE: DEC 2022
DRAWN: JC
CHECKED: MJE

DRAWING:GF ELECTRICAL LAYOUT

REV: 7.1

NOV 2024

W2 INCREASED TO 1698MM FOLLOWING FEEDBACK. KITCHEN EXTRACT FAN POSITION REVISED IN LINE WITH FEEDBACK. POSITION OF SOLAR GENERATION METER AND AC ISOLATOR ADDED TO FLOOR PLAN.





PV INVERTERS SHOULD BE PLACED CLOSE TO THE LOFT HATCH IN ORDER TO MINIMISE ENTRY INTO THE LOFT SPACE FOR MAINTENANCE. MULTI-SENSOR DETECTOR TO BE INSTALLED IN LOFT SPACE WITH A TEST SWITCH LOCATED CLOSE TO THE LOFT HATCH. REFER TO DETAIL **RF620**

BOOST SWITCH FOR THE BATHROOM/EN-SUITE EXTRACTOR FAN TO BE LOCATED WITH THE LIGHT SWITCH.



	DOUBLE SOCKET		ELECTRIC POWER SHOWER		ELECTRIC SHOWER SWITCH		2WY LIGHT SWITCH		2WY LIGHT SWITCH		CEILING MOUNTED EXTRACTOR FAN		2WY LIGHT SWITCH		2WY LIGHT SWITCH		------------------	---	-------------------------------	---	------------------	---	------------------	--	------------------	--	

DRG NO.: NSS.301-1 17

SCALE: 1:50 @ A3

DATE: DEC 2022

DRAWN: JC

CHECKED: MJE


REV: 70 FEB 2025

2.1

BATHROOM EXTRACT FAN REVISED TO
CEILING MOUNTED IN LINE WITH FEEDBACK.

BLOOR HOMES.

THIS DRAWING AND THE BUILDING WORKS DEPICTED ARE THE COPYRIGHT OF J.S.BLOOR (SERVICES) LIMITED AND MAY NOT BE REPRODUCED OR AMENDED EXCEPT BY WRITTEN PERMISSION.

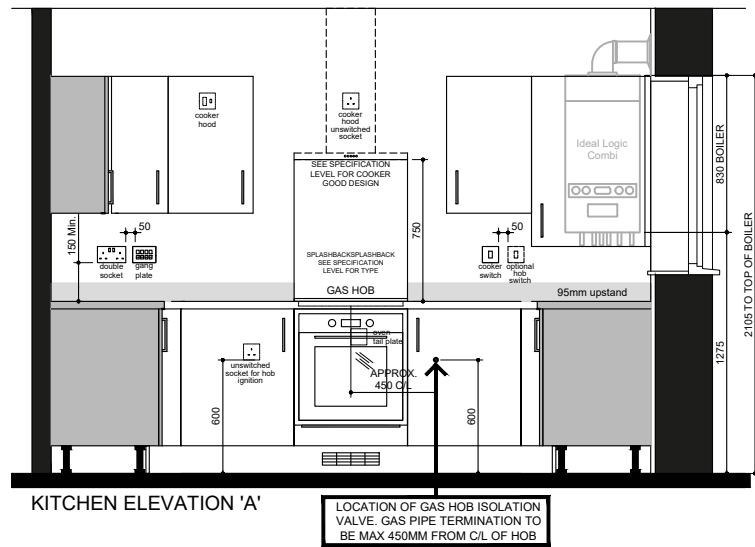

KITCHEN ELEVATION 'B'

Diagram illustrating the side elevation of the kitchen, showing the window, countertop, and cabinetry. Key dimensions and specifications are indicated:

- Window height: 150 Min.
- Countertop height: 95mm upstand
- Sink options: SEE SPECIFICATION LEVEL FOR SINK OPTIONS
 - dishwasher unswitched socket
 - switching microwave unswitched socket
- Socket types: spot socket, double socket
- Countertop depth: 450

Technical diagram of a kitchen unit showing dimensions and internal layout. The unit is 2100mm high and 910mm wide. It features a 95mm upstand, a 150mm minimum clearance, and a 600mm high section. The internal layout includes a 150mm minimum clearance, a 150mm minimum clearance, a 150mm minimum clearance, and a 150mm minimum clearance. The diagram also shows a 150mm minimum clearance, a 150mm minimum clearance, and a 150mm minimum clearance.

3210 FINISHED DIMENSION

1587 TO LOW-LEVEL TAIL PLATE WIRED TO OVEN SWITCH

1180 TO GAS ISOLATION VALVE LOCATION

1085 TO UNSWITCHED SOCKET (HOB IGNITION)

870 TO OVEN SWITCH

710 TO OPTIONAL HOB SWITCH FOR INDUCTION HOB ONLY

900 TO HIGH-LEVEL SPUR

470 TO GANG SWITCH

285 TO SOCKET

1455 TO LOW-LEVEL SPUR (FRIDGE/FREEZER)

1145 TO END UNIT

905 TO SOCKET

1005 WALL (300)

755 WALL

1000 CORNER (600)

500 BASE

FRIDGE FREEZER SPACE

SEE SPECIFICATION FOR COOKER HOOD DESIGN.

OVEN BELOW WORKTOP

600 BASE

LOCATION OF GAS ISOLATION VALVE

COMBI

465 TO BOILER SPUR

1455 TO LOW-LEVEL SPUR

1755 TO LOW-LEVEL SPUR

2305 TO SOCKET

ELEVATION 'A' ↑

ELEVATION 'B' →

ELEVATION 'C' ←

STOP & THINK


BOOST SWITCH FOR THE EXTRACTOR FAN TO BE INCORPORATED INTO THE GANG SWITCH.

DISHWASHER SPACE

WEP




SFG

WASHING MACHINE SPACE

 

BLOOR HOMES

THIS DRAWING AND THE BUILDING WORKS DEPICTED ARE THE COPYRIGHT OF J.S.BLOOR (SERVICES) LIMITED AND MAY NOT BE REPRODUCED OR AMENDED EXCEPT BY WRITTEN PERMISSION.

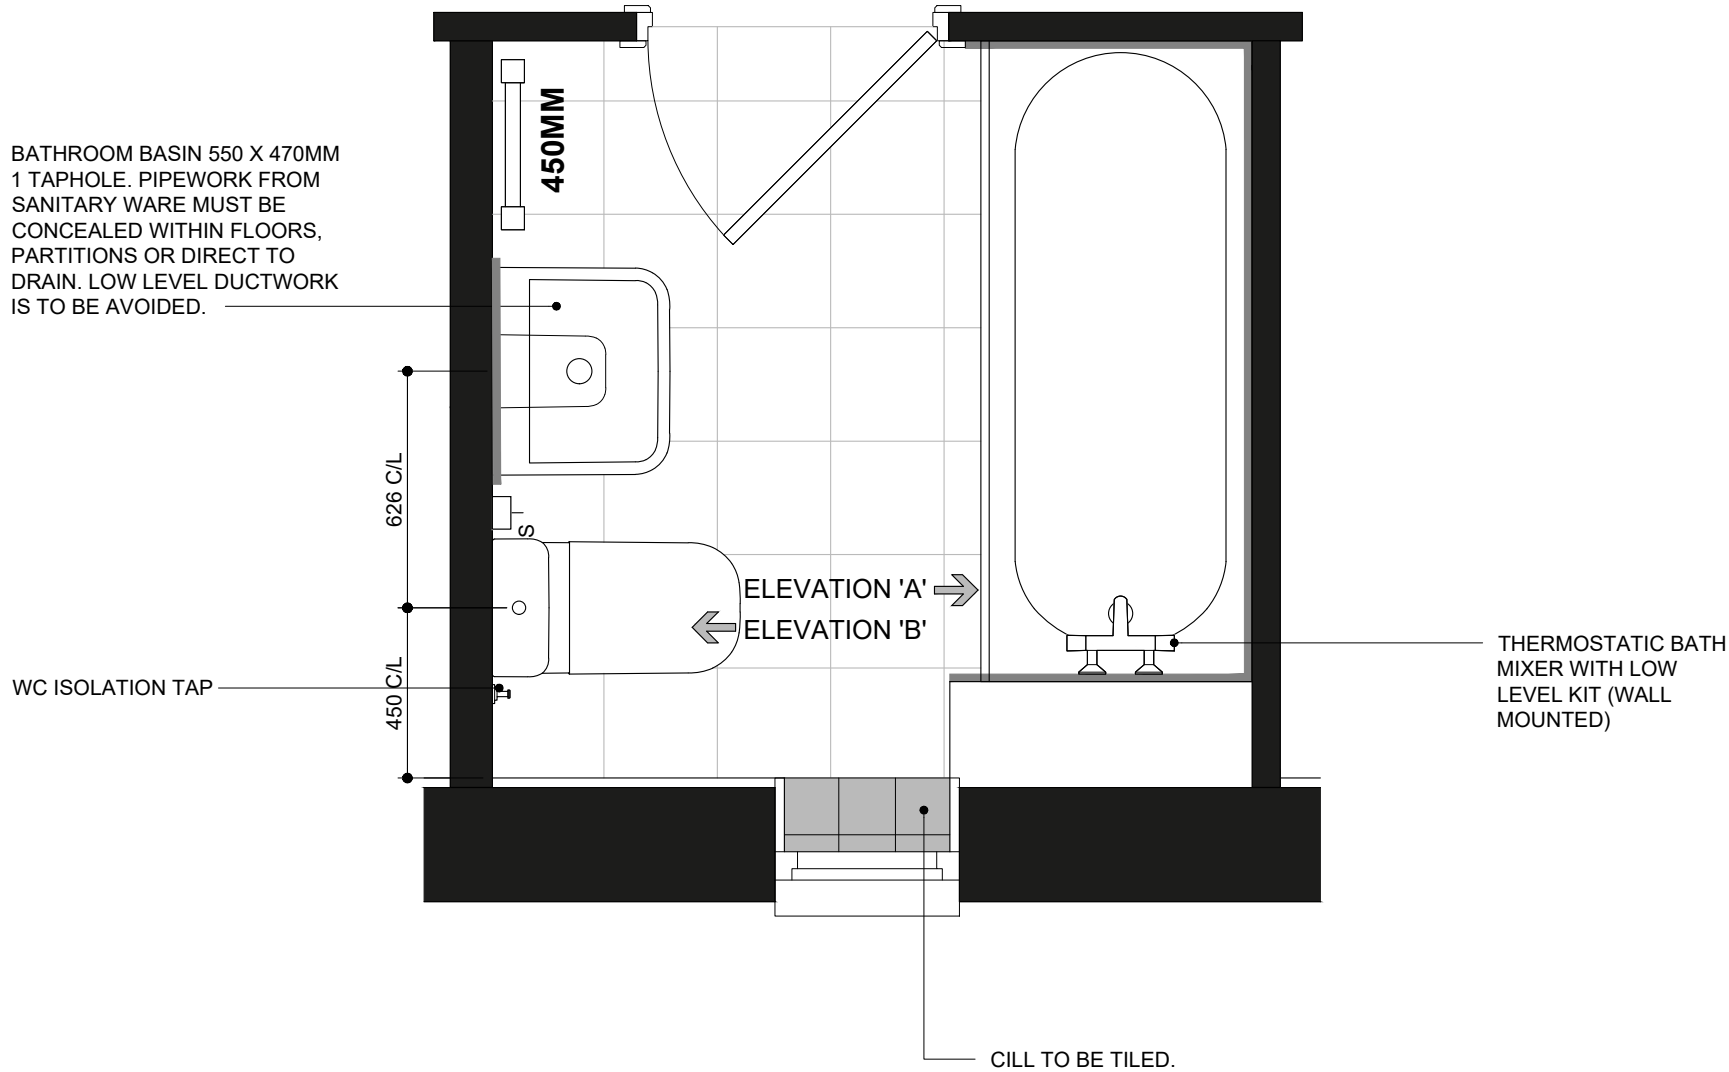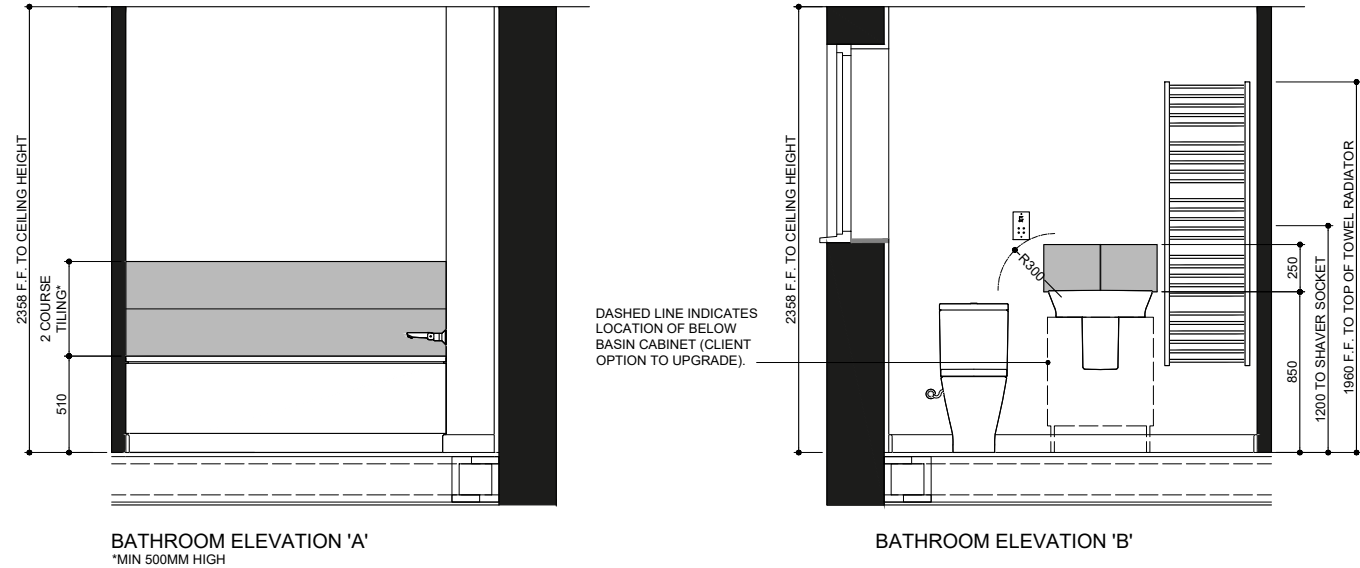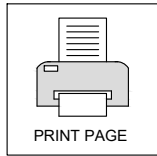

NAME: **LYFORD**



DRAWING: **BATHROOM LAYOUT &
ELEVATIONS**

DRG NO.: **NSS.301-1_19**
SCALE: **1:20:40 @ A3**
DATE: **DEC 2022**
DRAWN: **JC**
CHECKED: **MJE**

BLOOR HOMES

REV: **6.3** JAN 2024

DRAWING UPDATED IN LINE WITH
D&TB 23-011 & REVISION
SCHEDULE

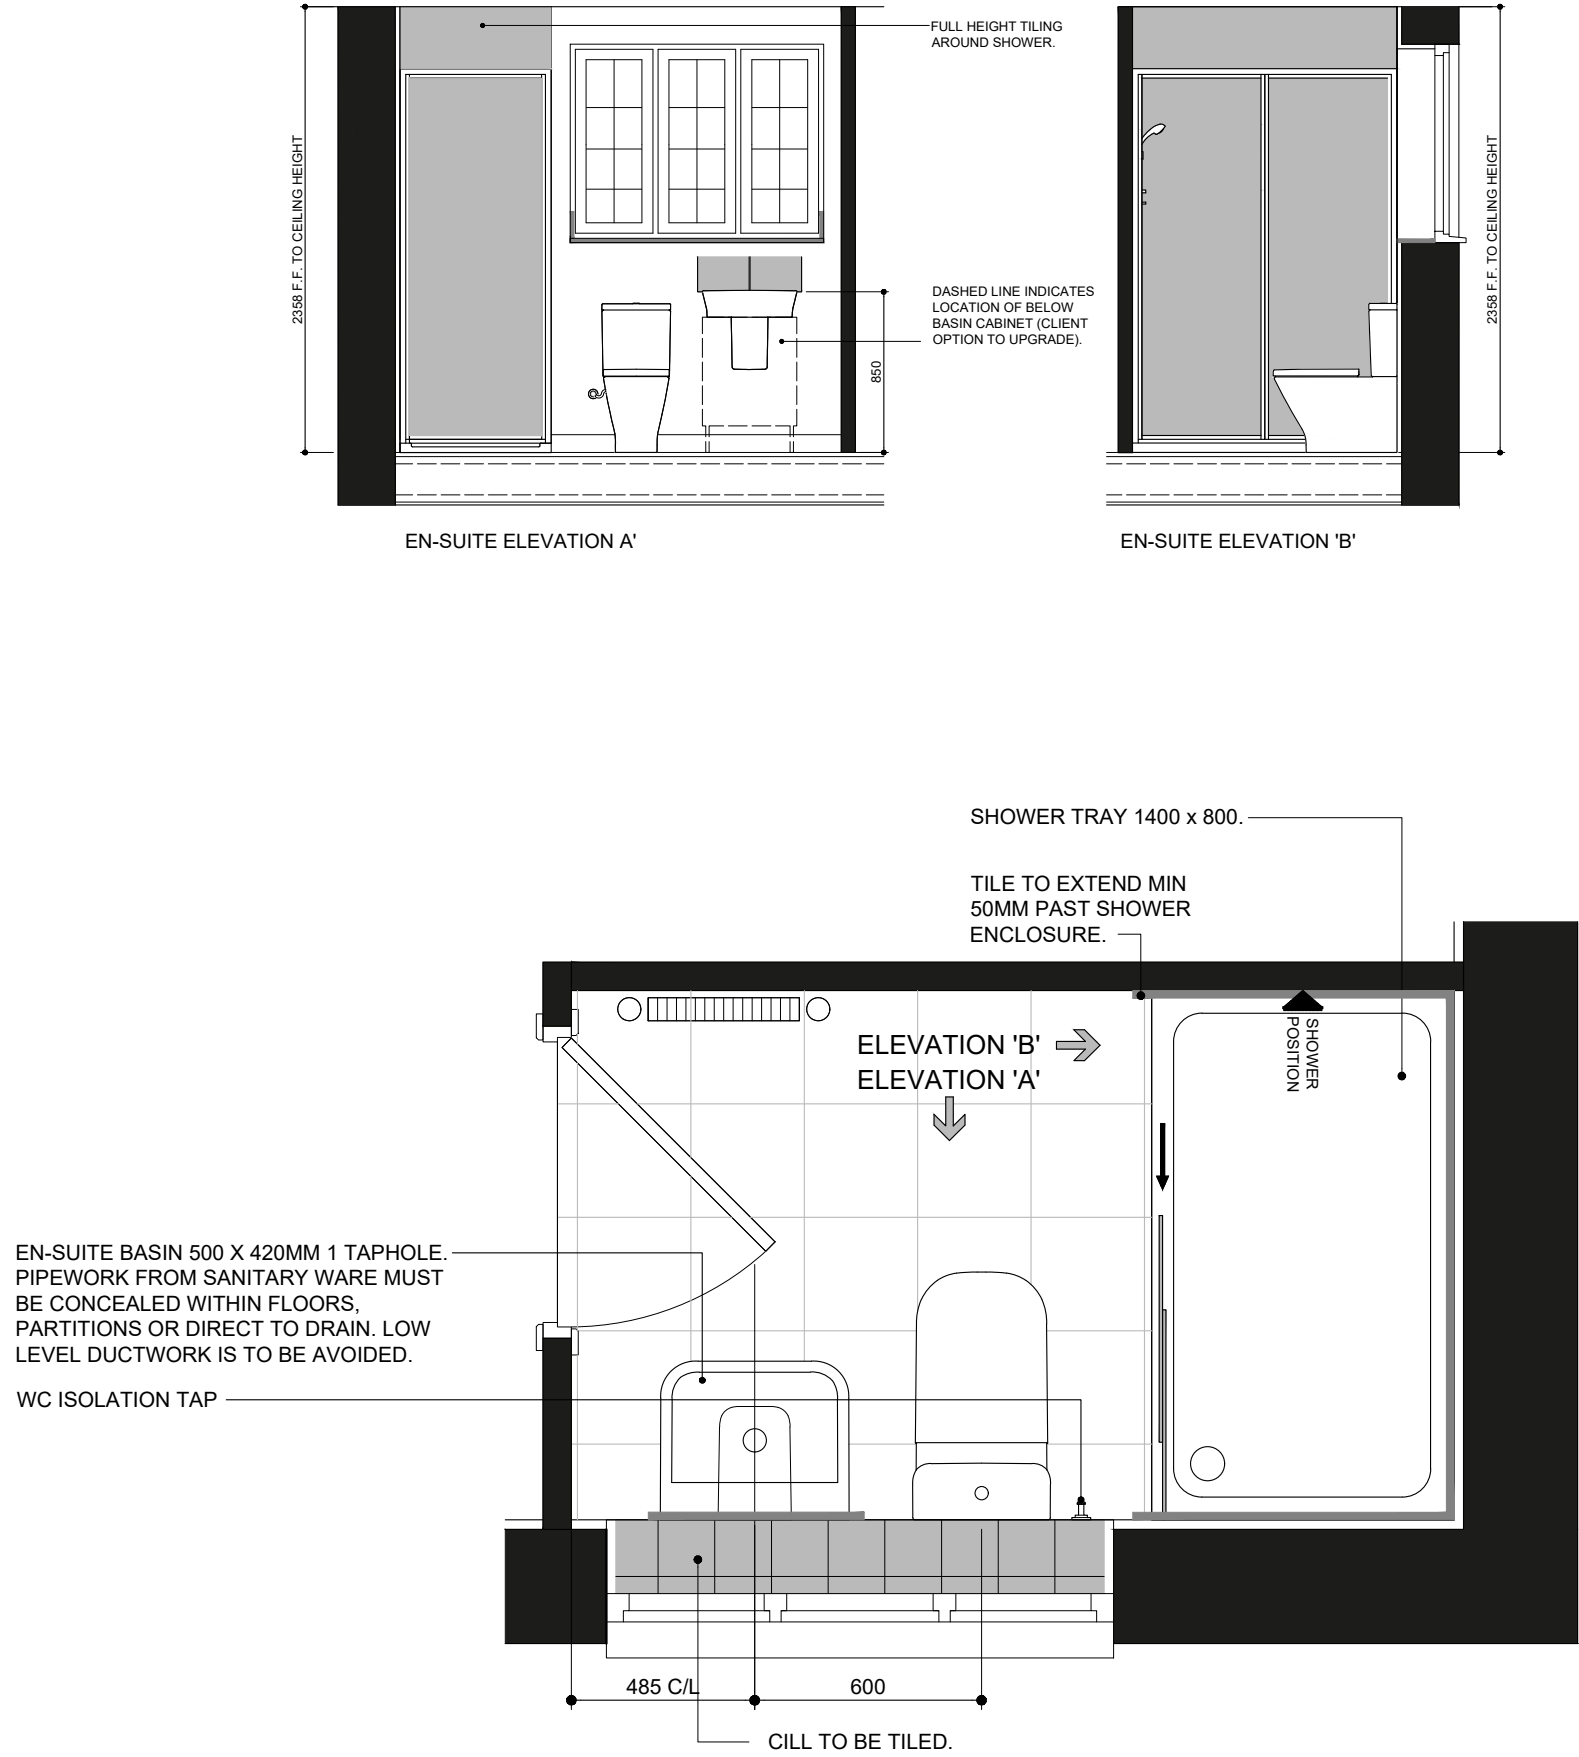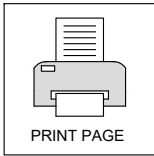


NAME: **LYFORD**

DRAWING: **BED 1 EN-SUITE LAYOUT & ELEVATIONS**


DRG NO.: **NSS.301-1_20**
SCALE: **1:20:40 @ A3**
DATE: **DEC 2022**
DRAWN: **JC**
CHECKED: **MJE**




REV: **6.3** JAN 2024
DRAWING UPDATED IN LINE WITH D&TB 23-011 & REVISION SCHEDULE

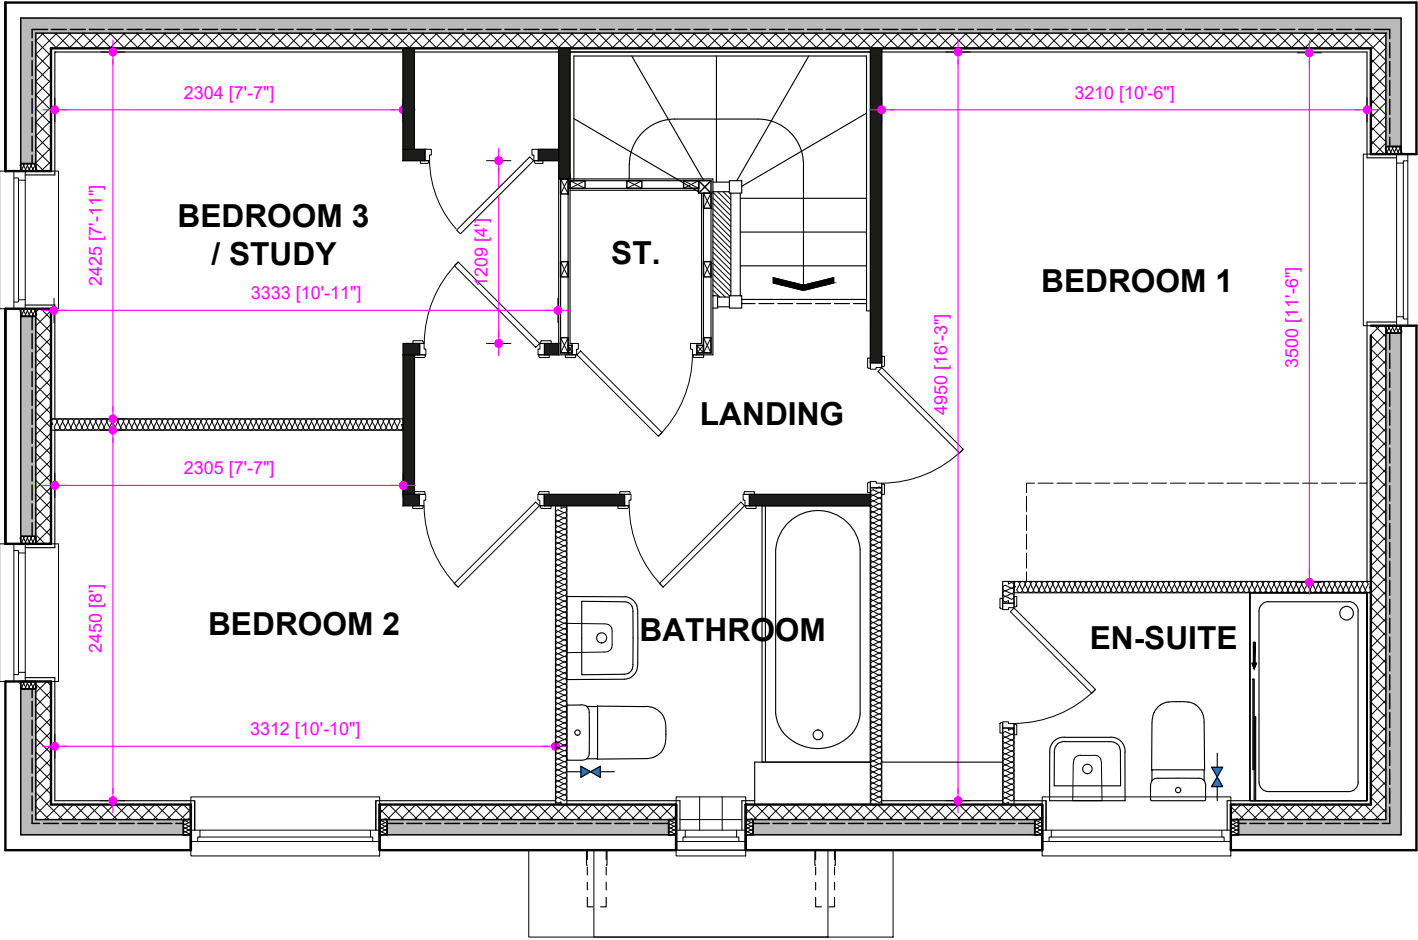

FIRST FLOOR PLAN

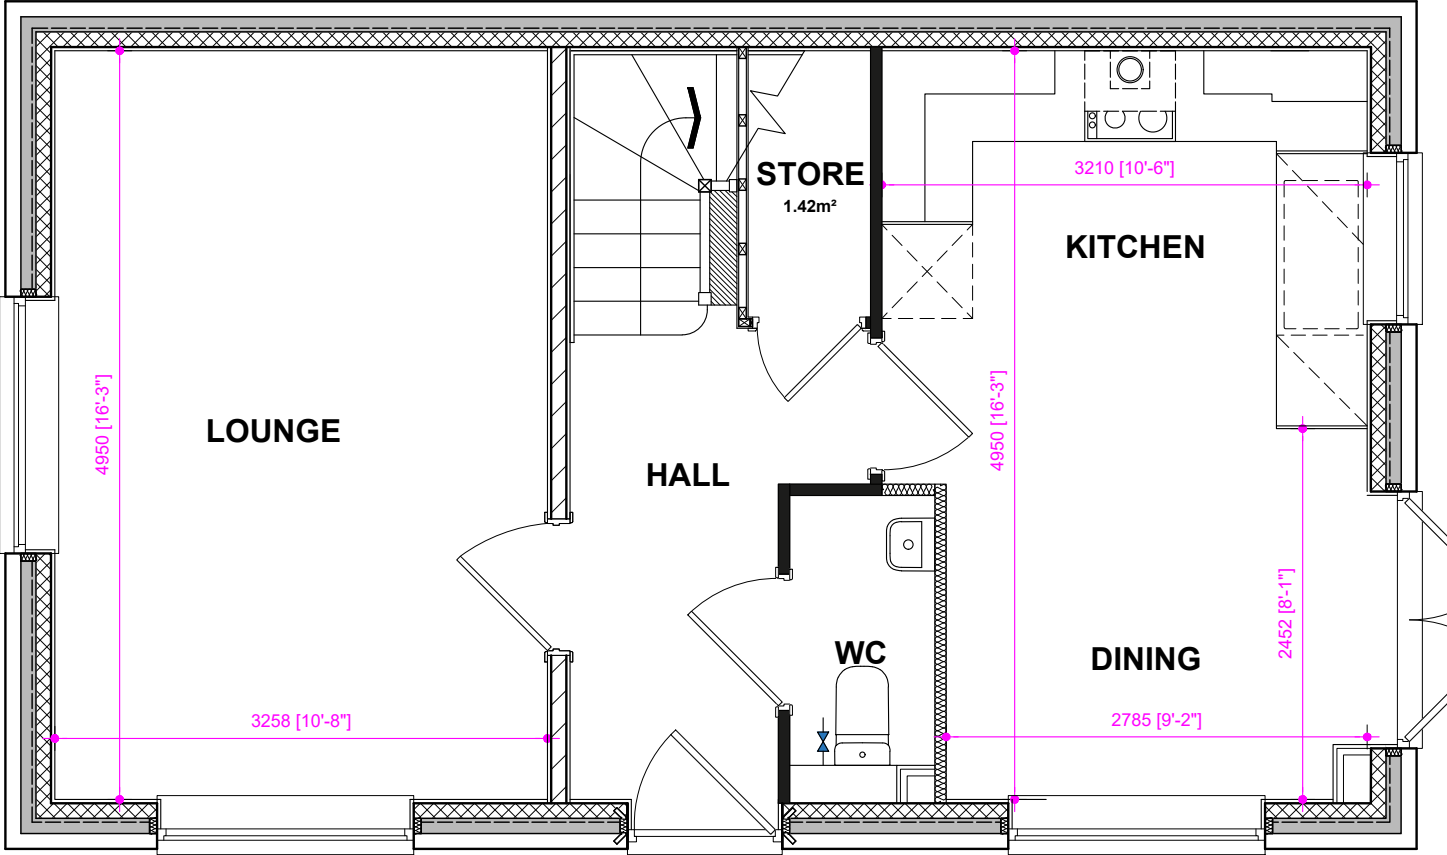

GROUND FLOOR PLAN

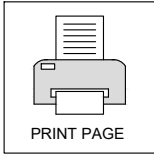

NAME: **LYFORD**

DRAWING:ROOM SIZE LAYOUT


DRG NO.: **NSS.301-1_21**
SCALE: **N.T.S @ A3**
DATE: **DEC 2022**
DRAWN: **JC**
CHECKED: **MJE**




REV: **6.3** JAN 2024
DRAWING UPDATED IN LINE WITH
D&TB 23-011 & REVISION
SCHEDULE



FIRST FLOOR PLAN

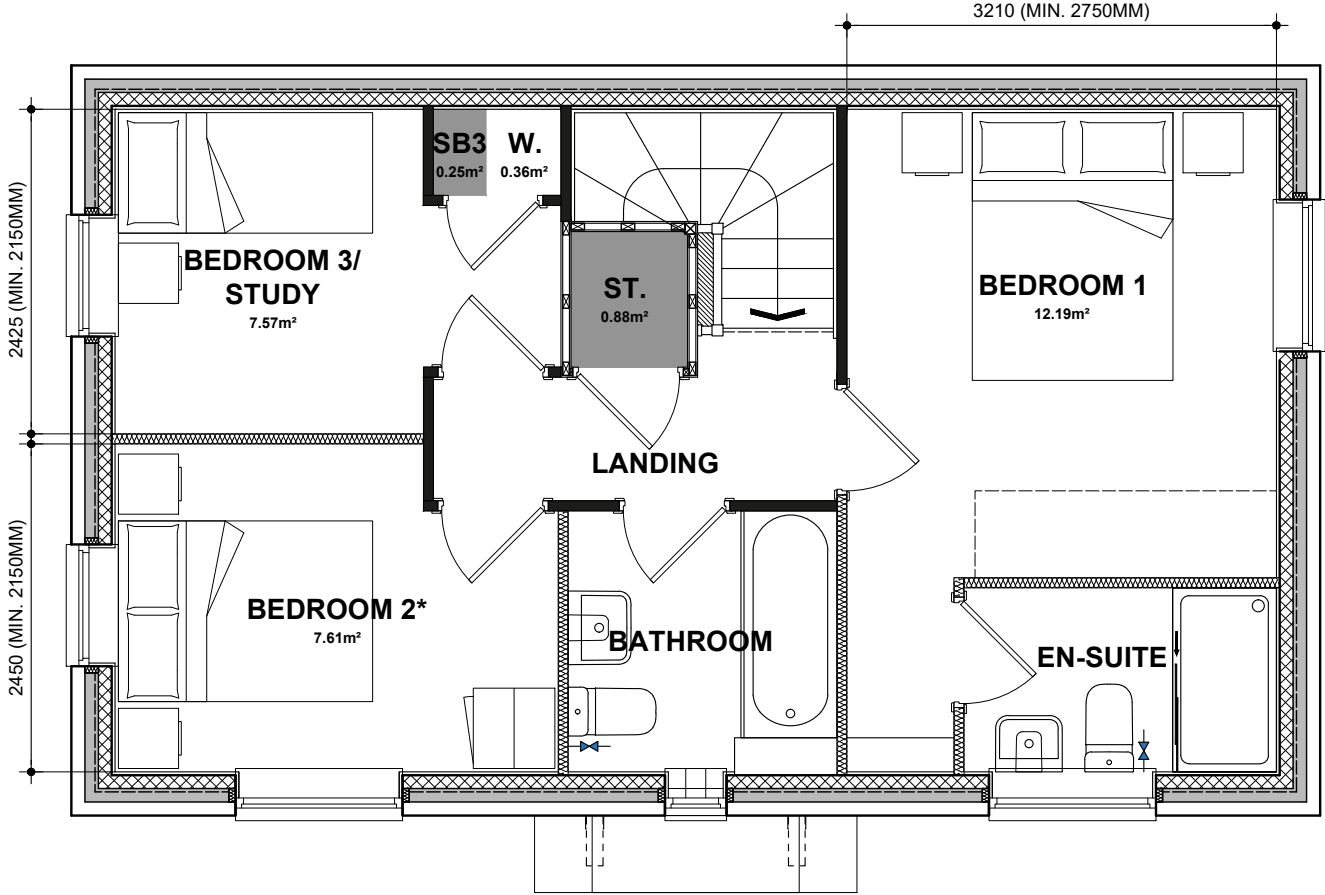

GROUND FLOOR PLAN

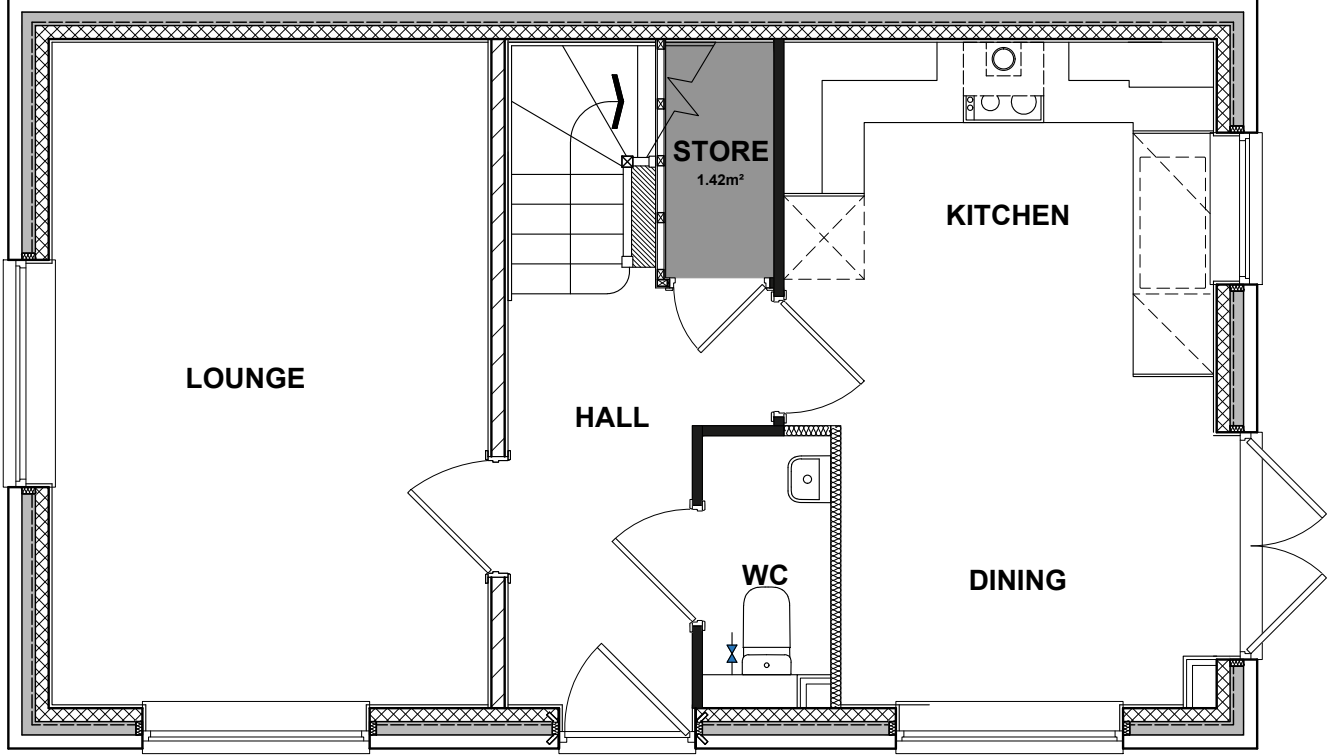

PRINT PAGE

NATIONAL SPACE STANDARDS COMPLIANCE					
FLOOR PLANS			BEDROOMS		
3B4P	AREA	NSS REQ'	AREA	NSS REQ'	AREA
GROUND FLOOR PLAN	42.97m ²		BEDROOM 1	12.19m ²	11.5m ²
FIRST FLOOR PLAN	42.97m ²		BEDROOM 2	7.61m ²	7.5m ²
			BEDROOM 3	7.57m ²	7.5m ²
TOTAL FLOOR AREA M ²	85.93m ²	84.00m ²	-	-	-
TOTAL FLOOR AREA FT ²	925ft ²	904ft ²	-	-	-
			STORAGE		
			UNDER STAIR STORE	1.42m ²	NSS REQ'
			STORE LANDING	0.88m ²	
			STORE BEDROOM 3	0.25m ²	
			-	-	
			BUILT IN STORAGE TOTAL	2.56m ²	2.5m ²

NAME: **LYFORD**

DRG NO.: **NSS.301-1_NDSS**

SCALE: **N.T.S. @ A3**

DRAWING: NATIONAL SPACE STANDARDS
LAYOUT

DATE: **DEC 2022**

DRAWN: **JC**

CHECKED: **MJE**



REV:

6.3

DRAWING UPDATED IN LINE WITH
D&TB 23-011 & REVISION
SCHEDULE

JAN 2024