


Existing Elevations


scale 1:100 0m 1.0 2.0 3.0 4.0 5.0 6.0 7.0 8.0 9.0 10.0m

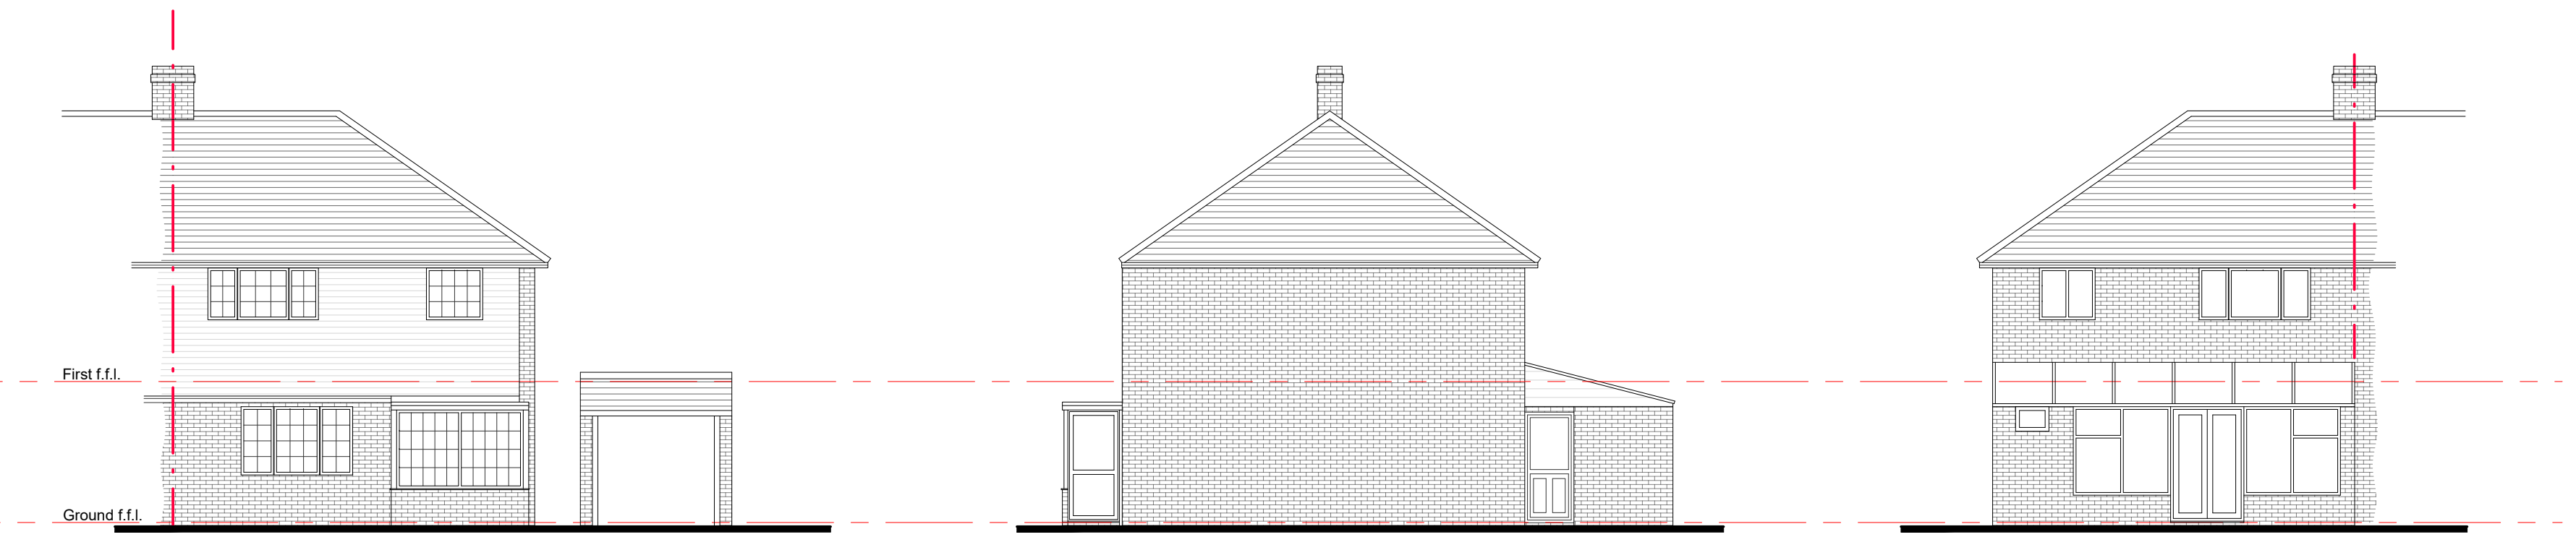

Front west


Side south

Rear east

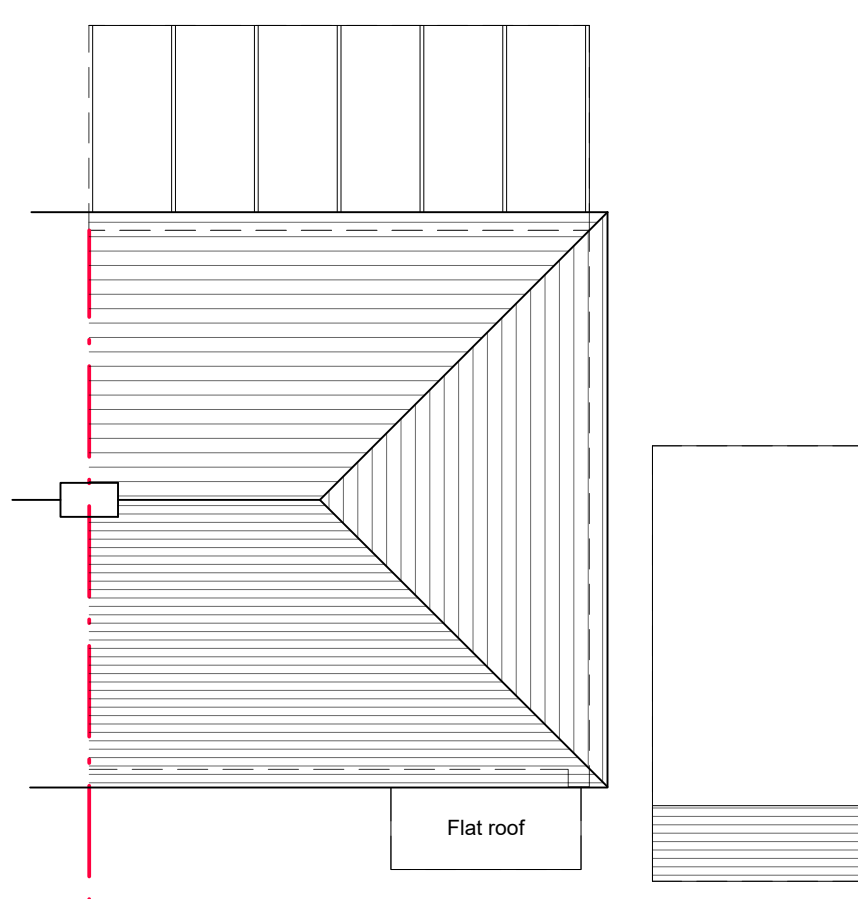


Existing Roof Plan scale 1:100

General Notes:
This drawing is the copyright of N & J Design Limited and may not be copied in whole or in part without prior permission.
It is the clients/developers responsibility to ensure all relevant approvals are in place and conditions satisfied prior to commencement of works, including, but not limited to:
The Party Wall etc Act 1996
Local Authority Planning Consent
Highways (Road opening permit)
Local Water Authority
Building Regulations (Local Authority, NHBC etc)
Environment Agency

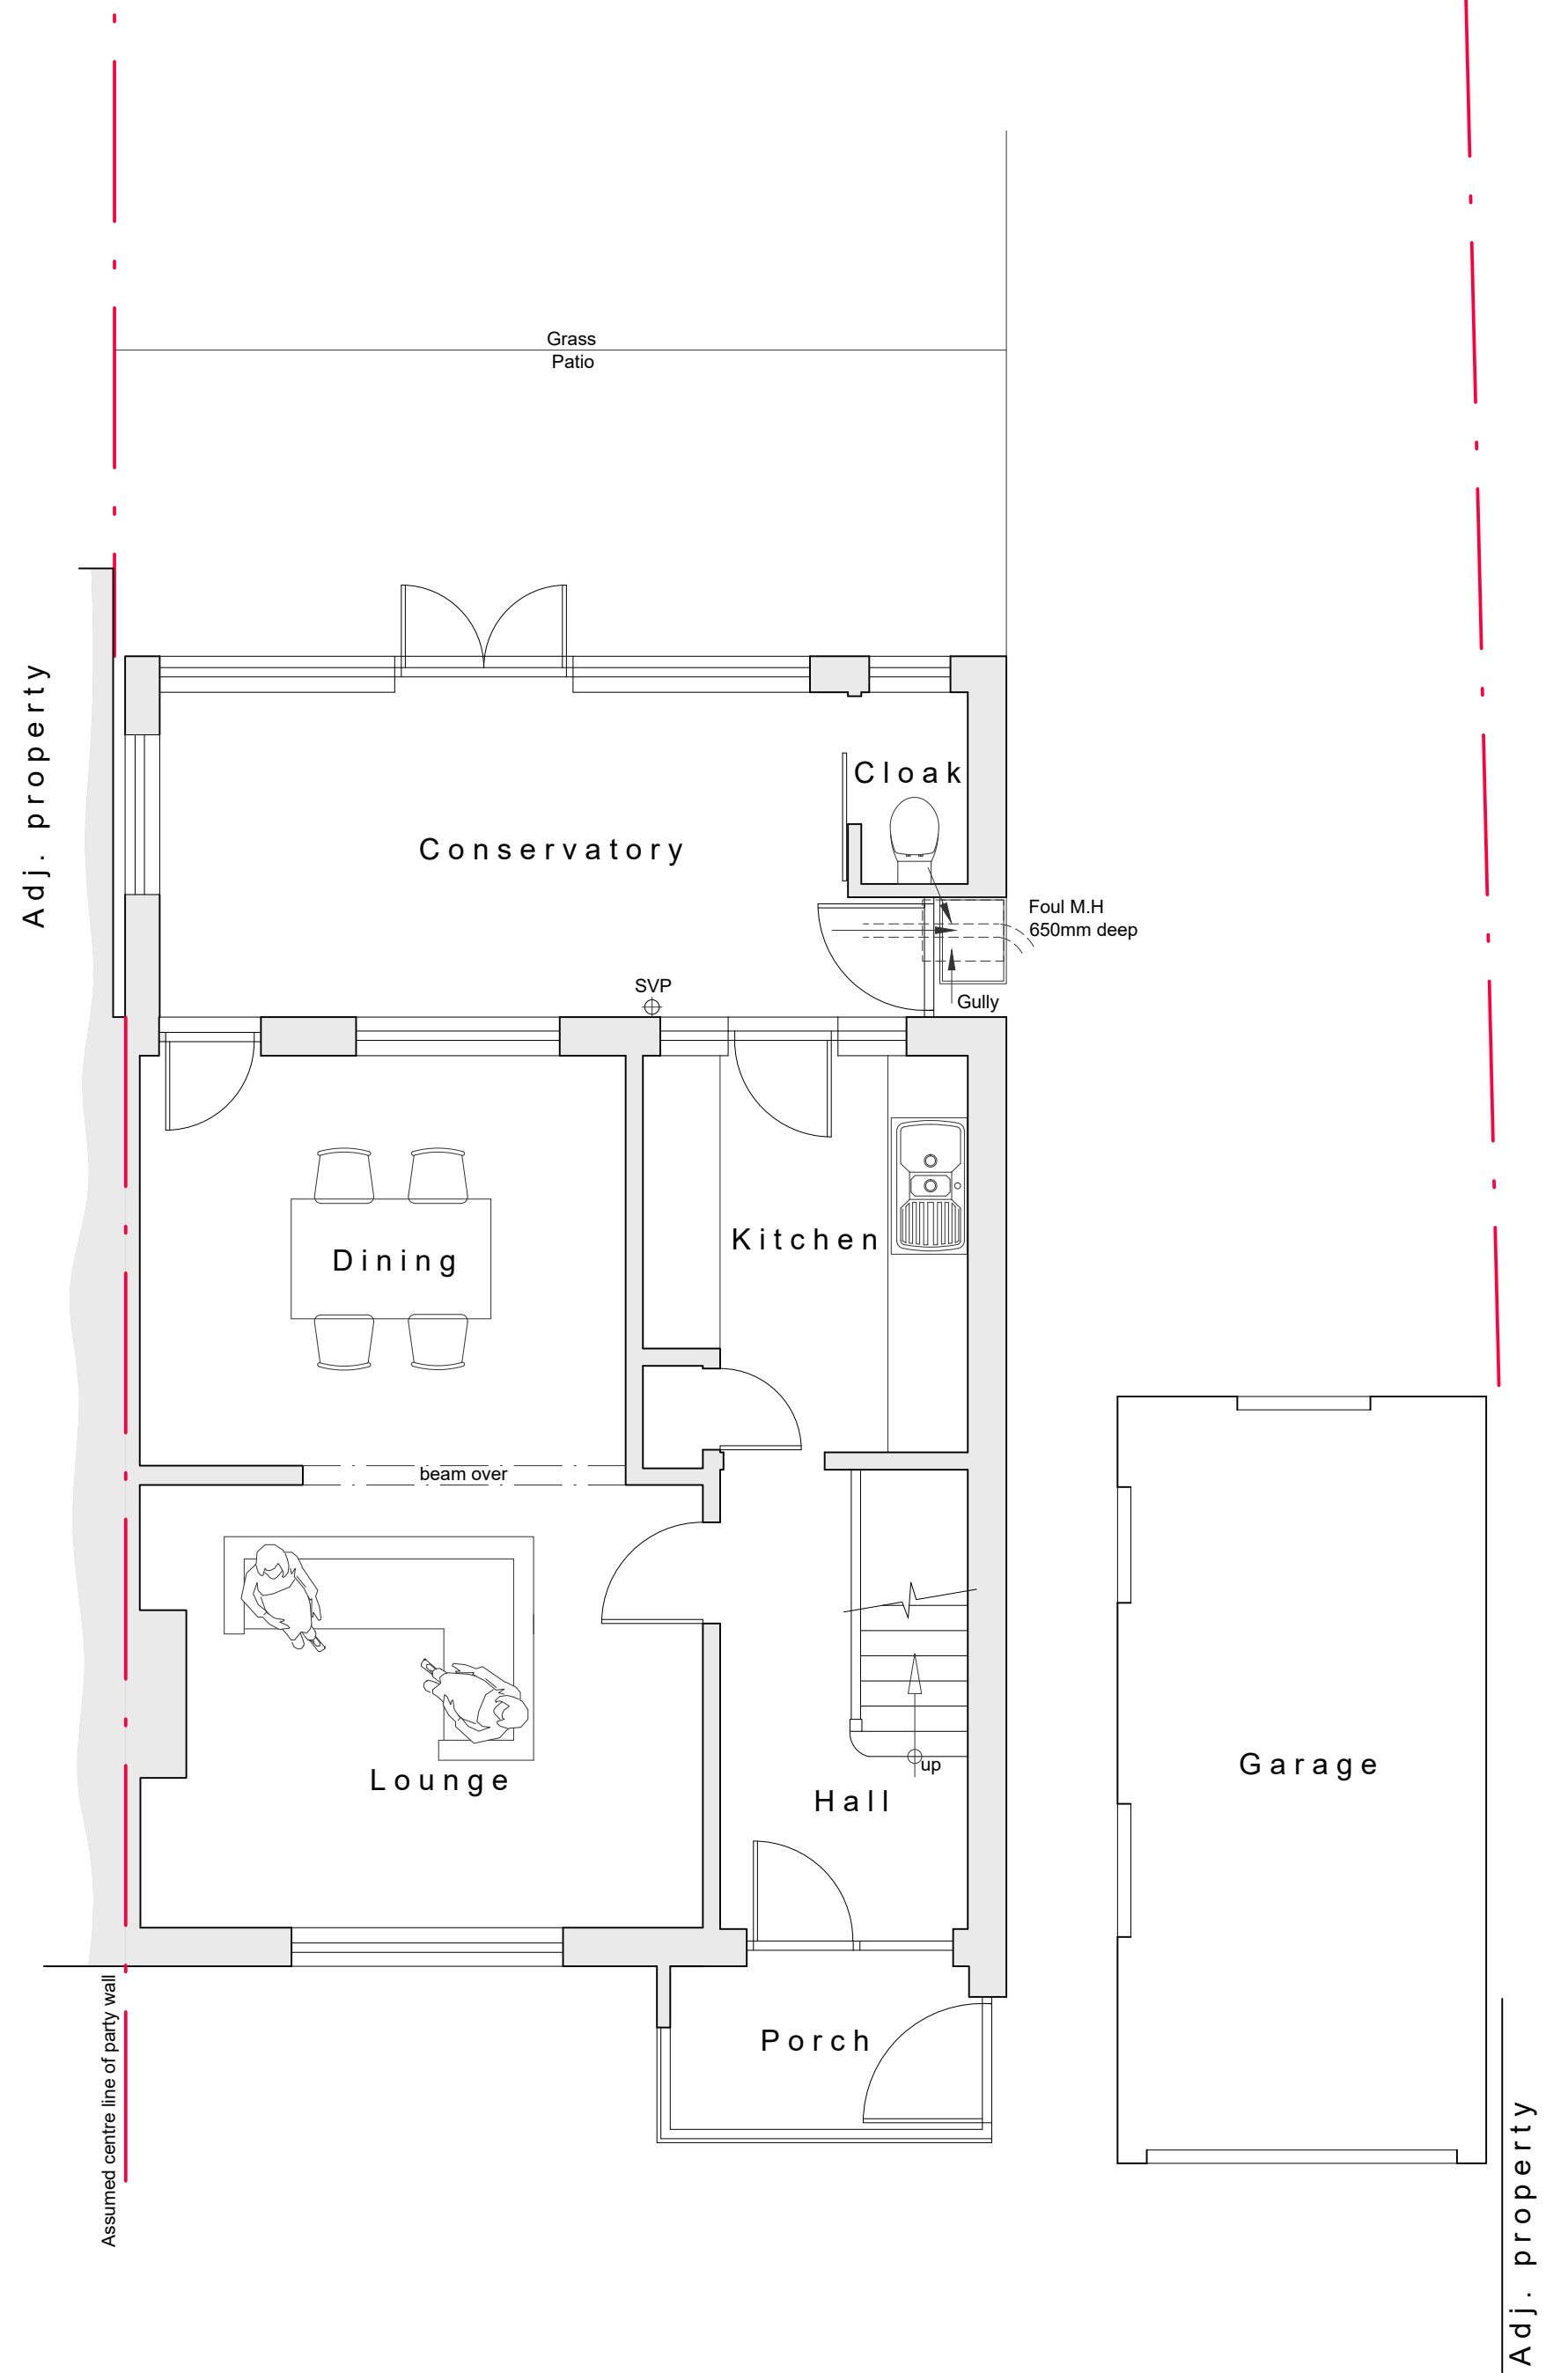

Existing Ground Floor Plan scale 1:50

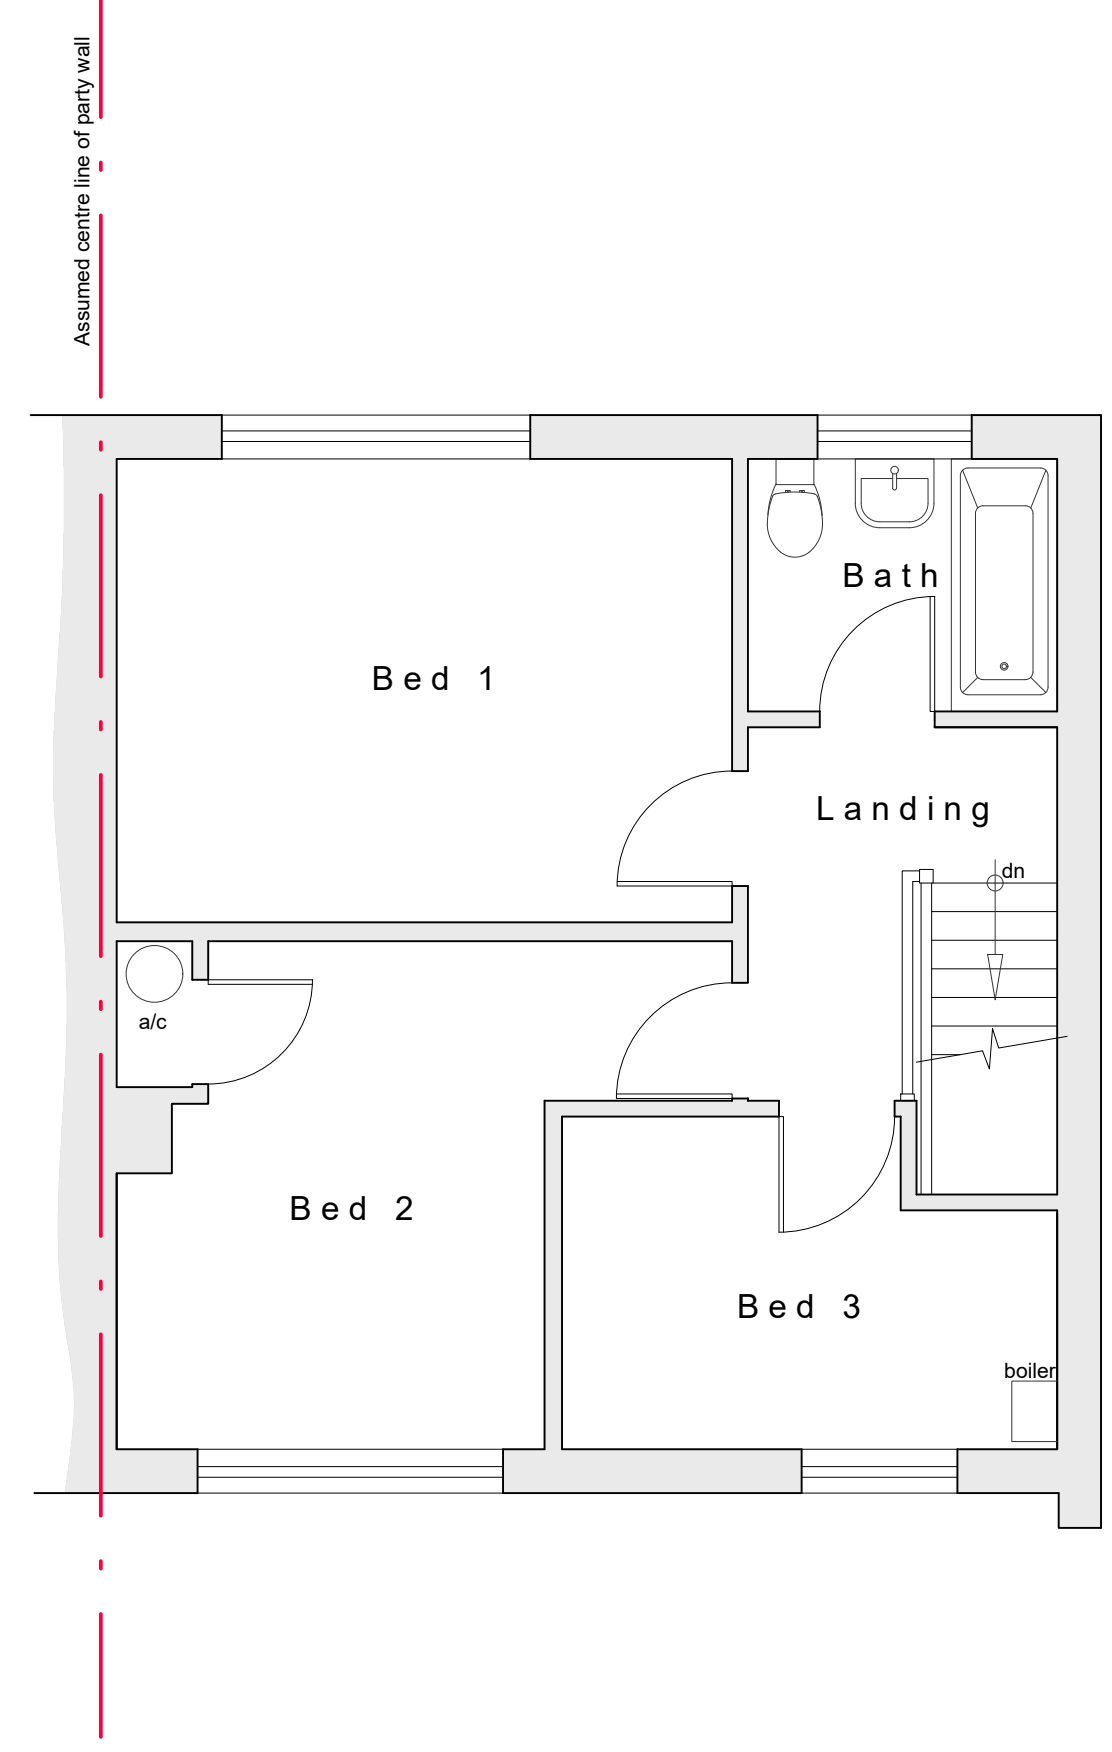

Existing First Floor Plan scale 1:50

Rev:	Date:	Description:
Status:		Prior Approval
Title:		Existing: Plans & Elevations
Project:		10 Compton Close Havant PO9 2DA

N&J
architecture
+planning

N & J Design Ltd
Newport
Bridge Road
Bursledon
Southampton
SO31 8AL
t: 07840 404620 www.nandjdesign.co.uk

Drawn: L. Keatley	Date: 14.07.2025
Checked:	Date:
Scale: 1:50 1:100	Revision:
Drawing no:	
2025.06.05/PA01	