




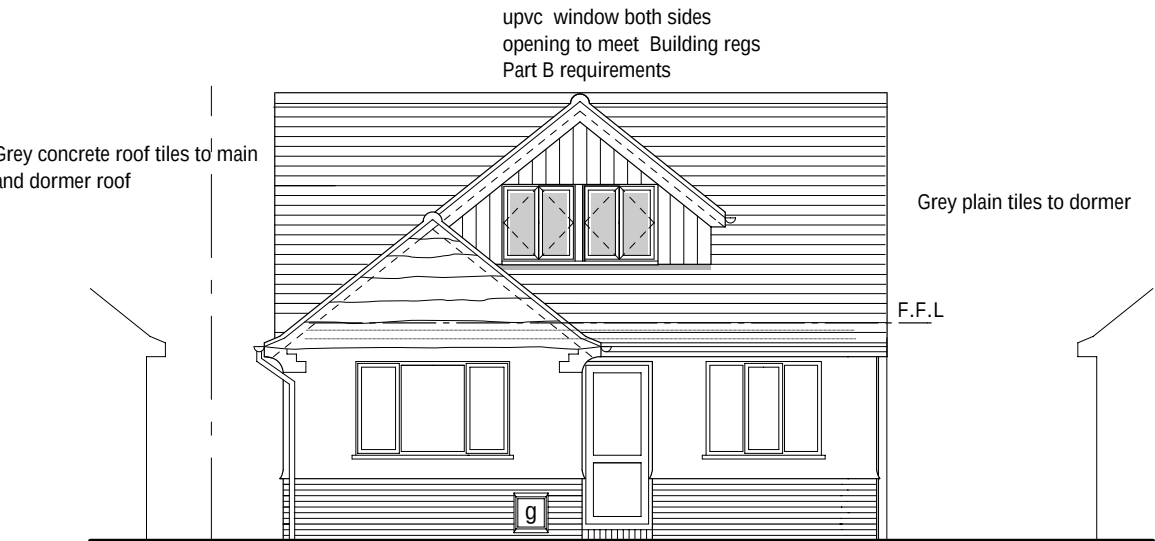


Proposed Front View

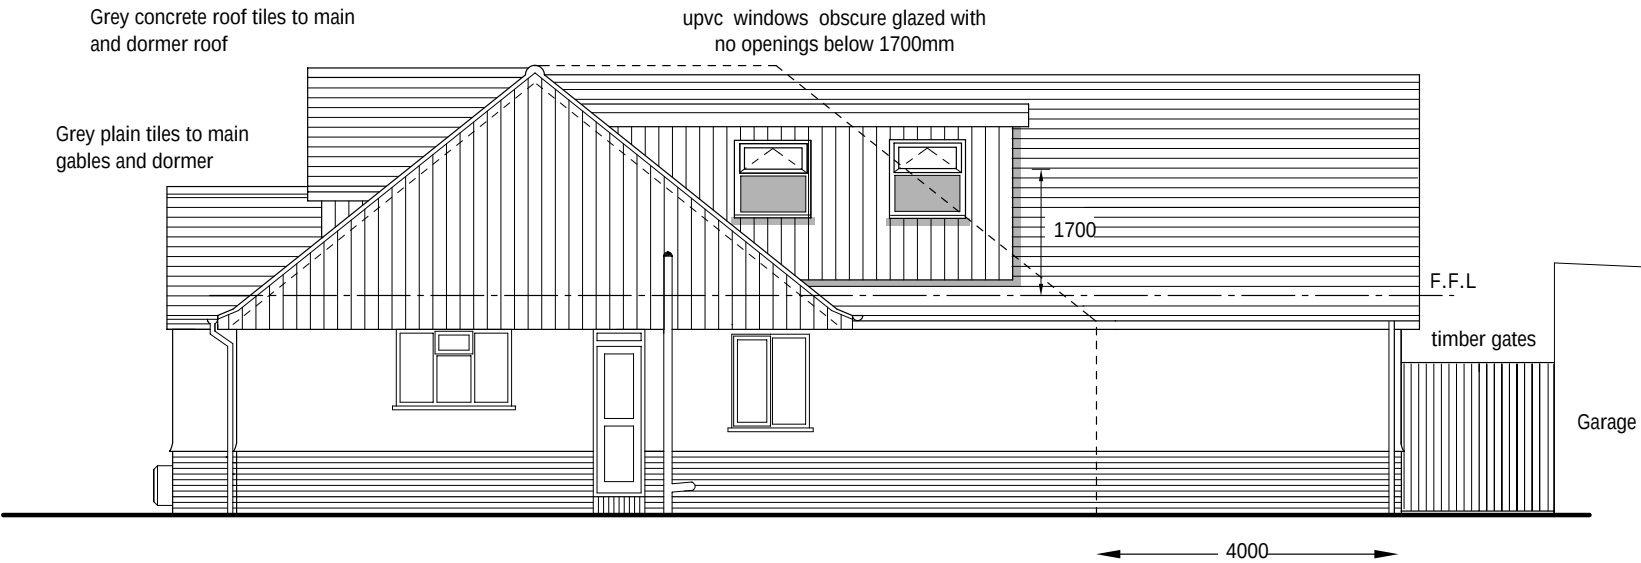



Proposed Side View

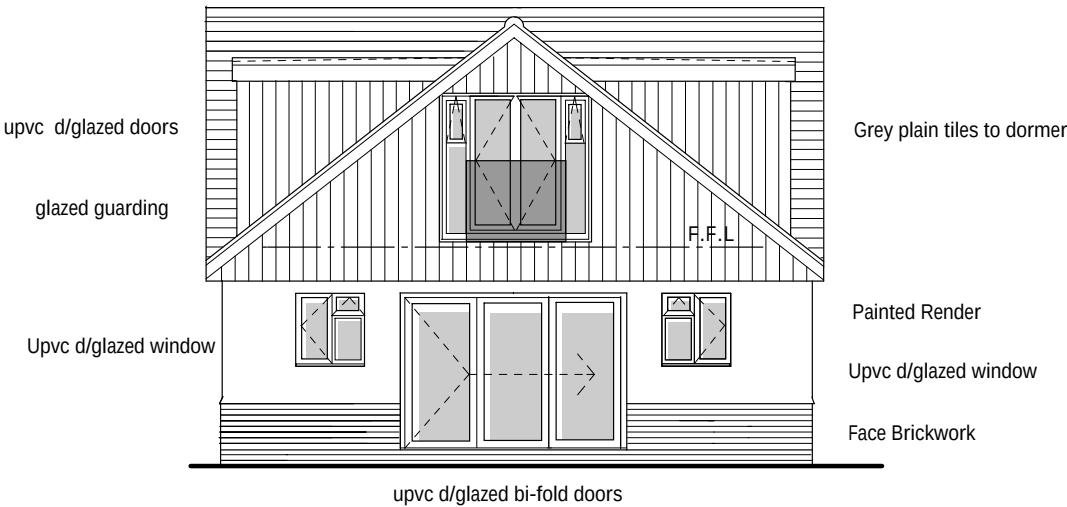

Proposed Rear View

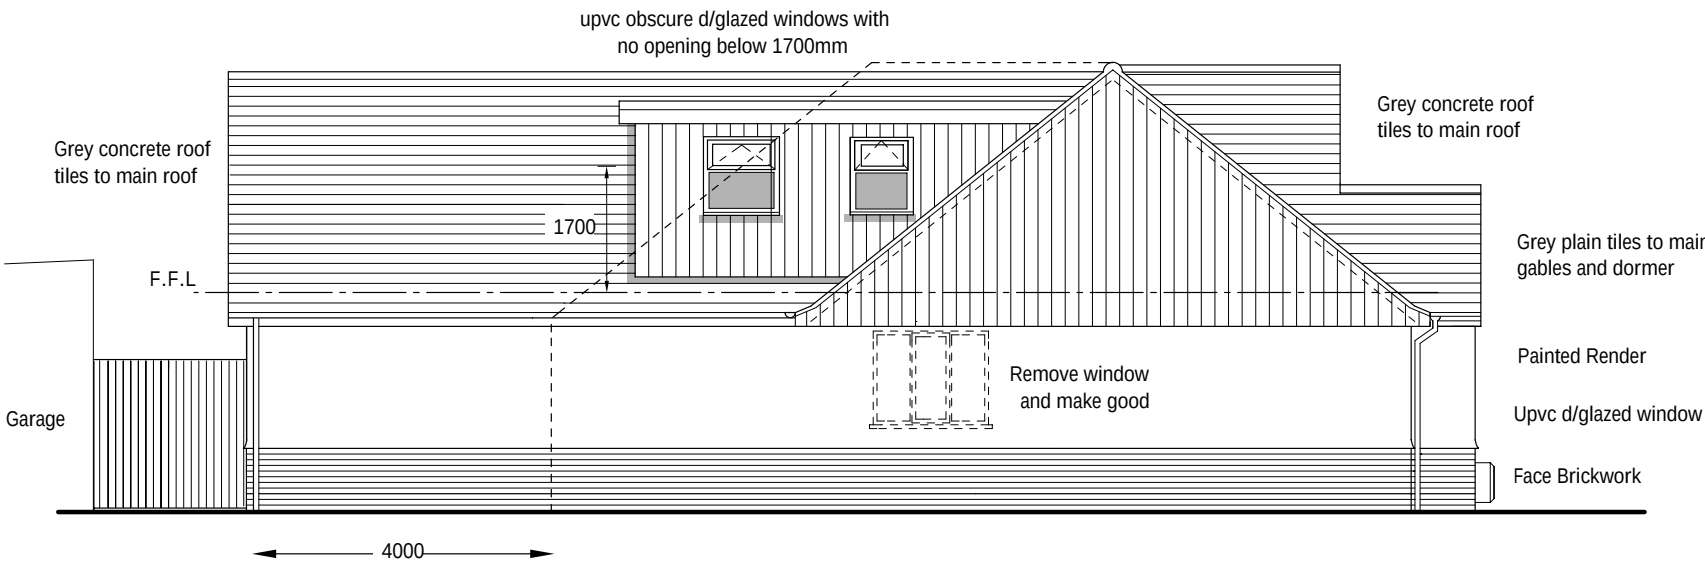


Proposed Side View

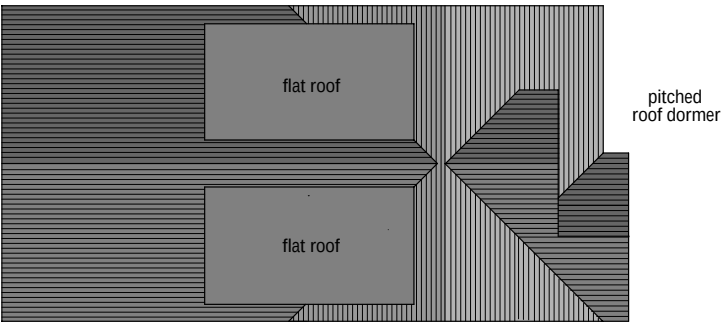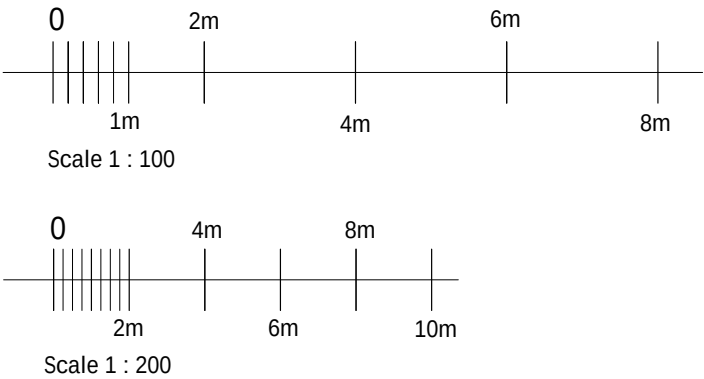

Proposed Roof Plan

Scale 1 : 200

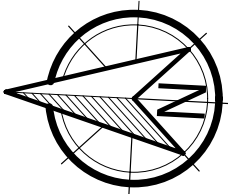

3 Campbell Crescent
Purbrook,
Waterlooville
PO7 5JX

SCALE 1:100 & 1 : 200

A3

DRAWING No 09082025 DSC 2