




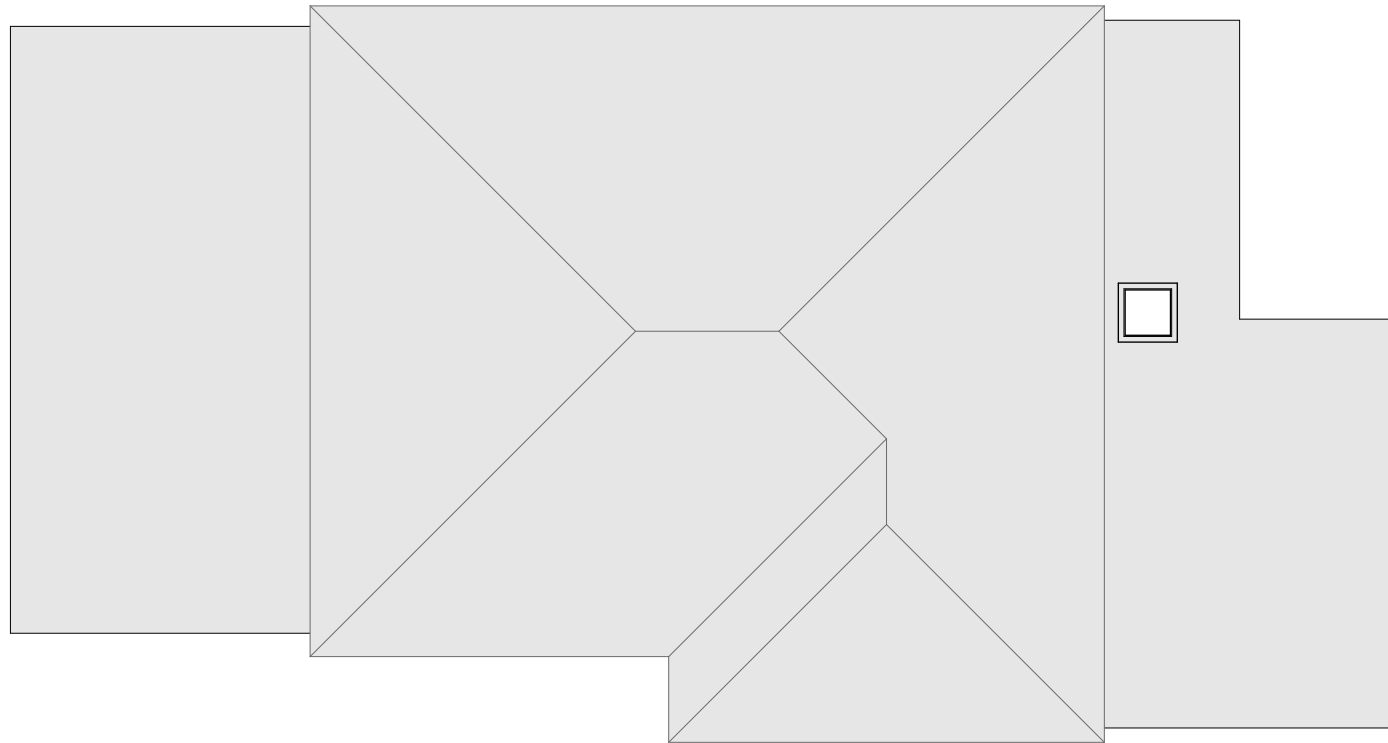

Existing Roof
1:100

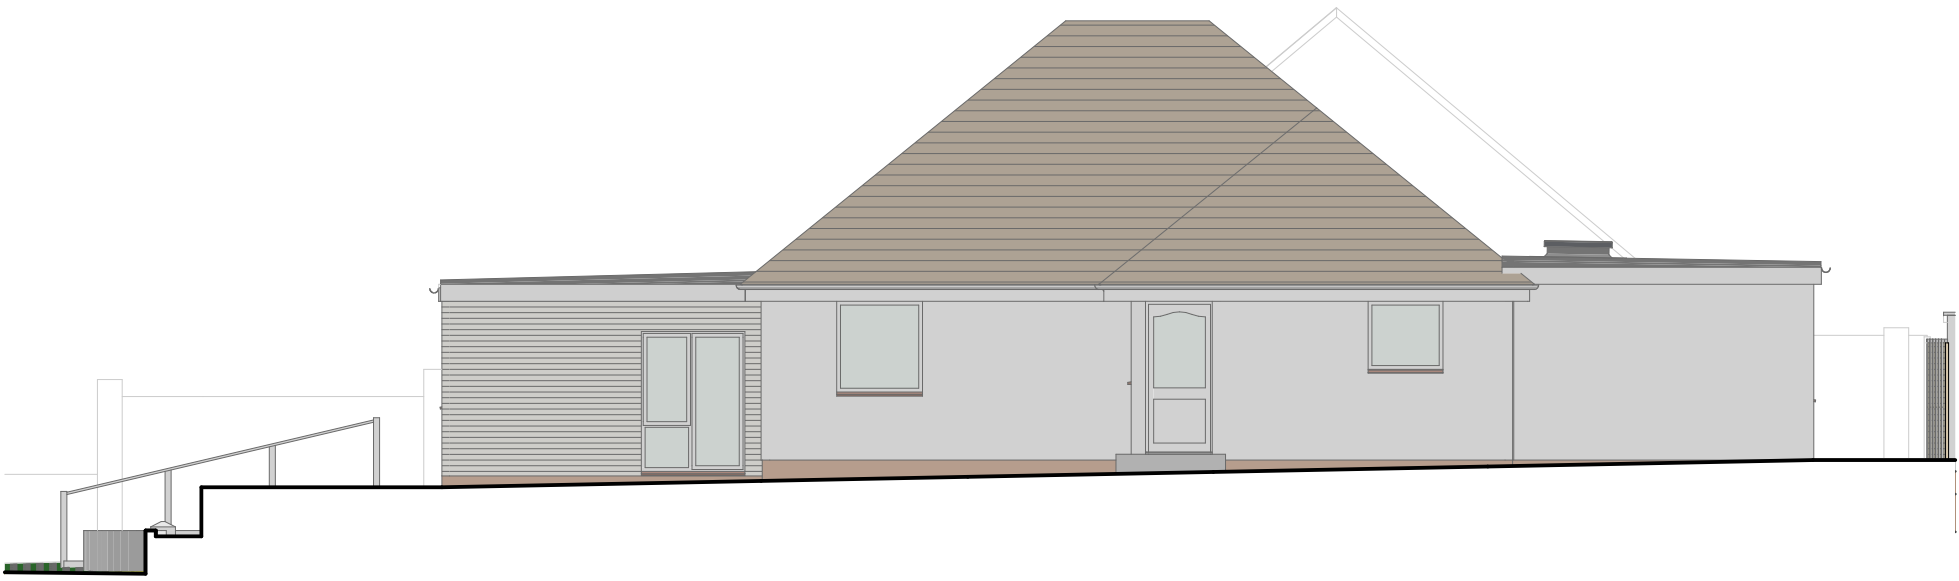


Existing Side Elevation
1:100

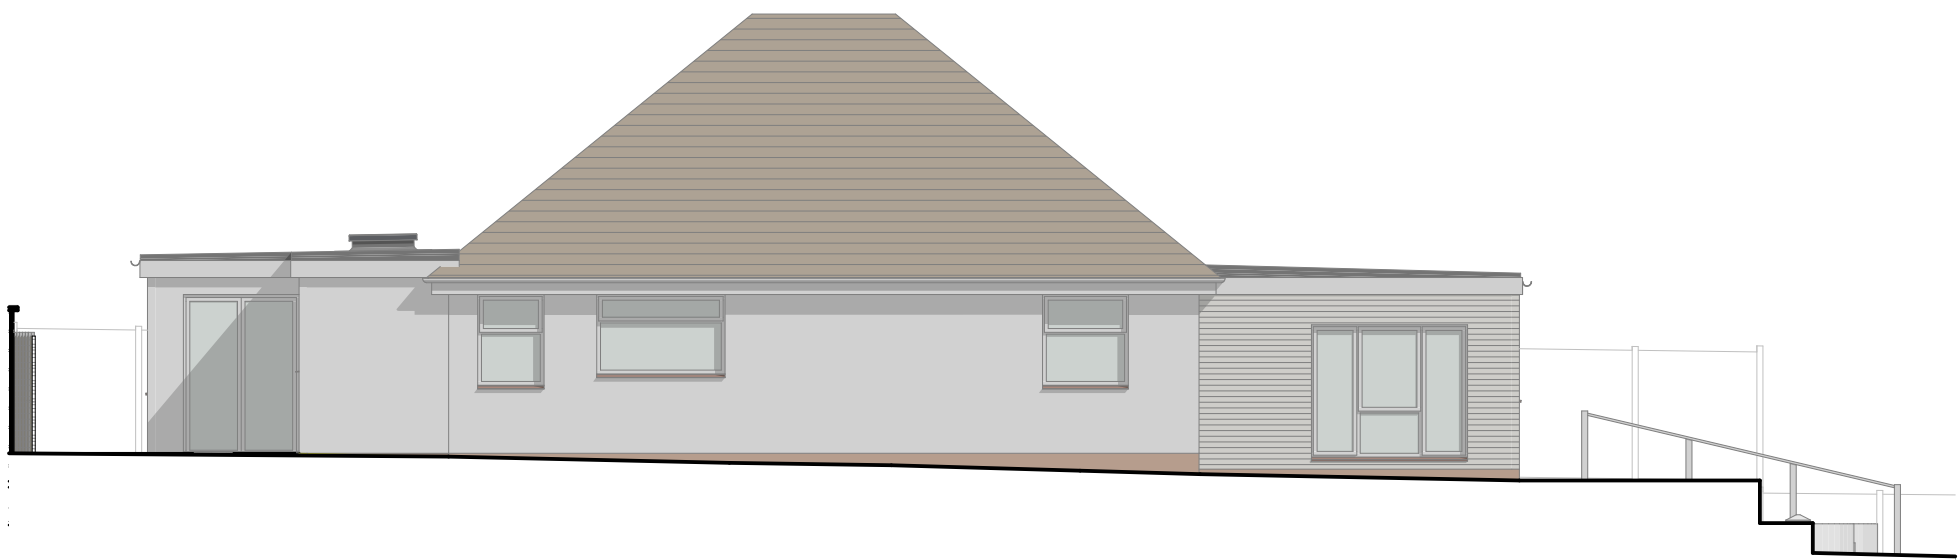


Existing Side Elevation
1:100



Side Elevation
1:100

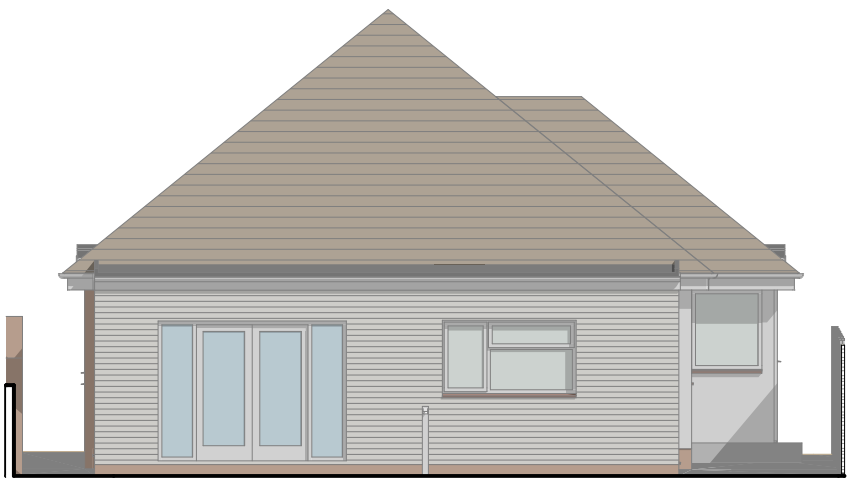

Existing Front Elevation
1:100

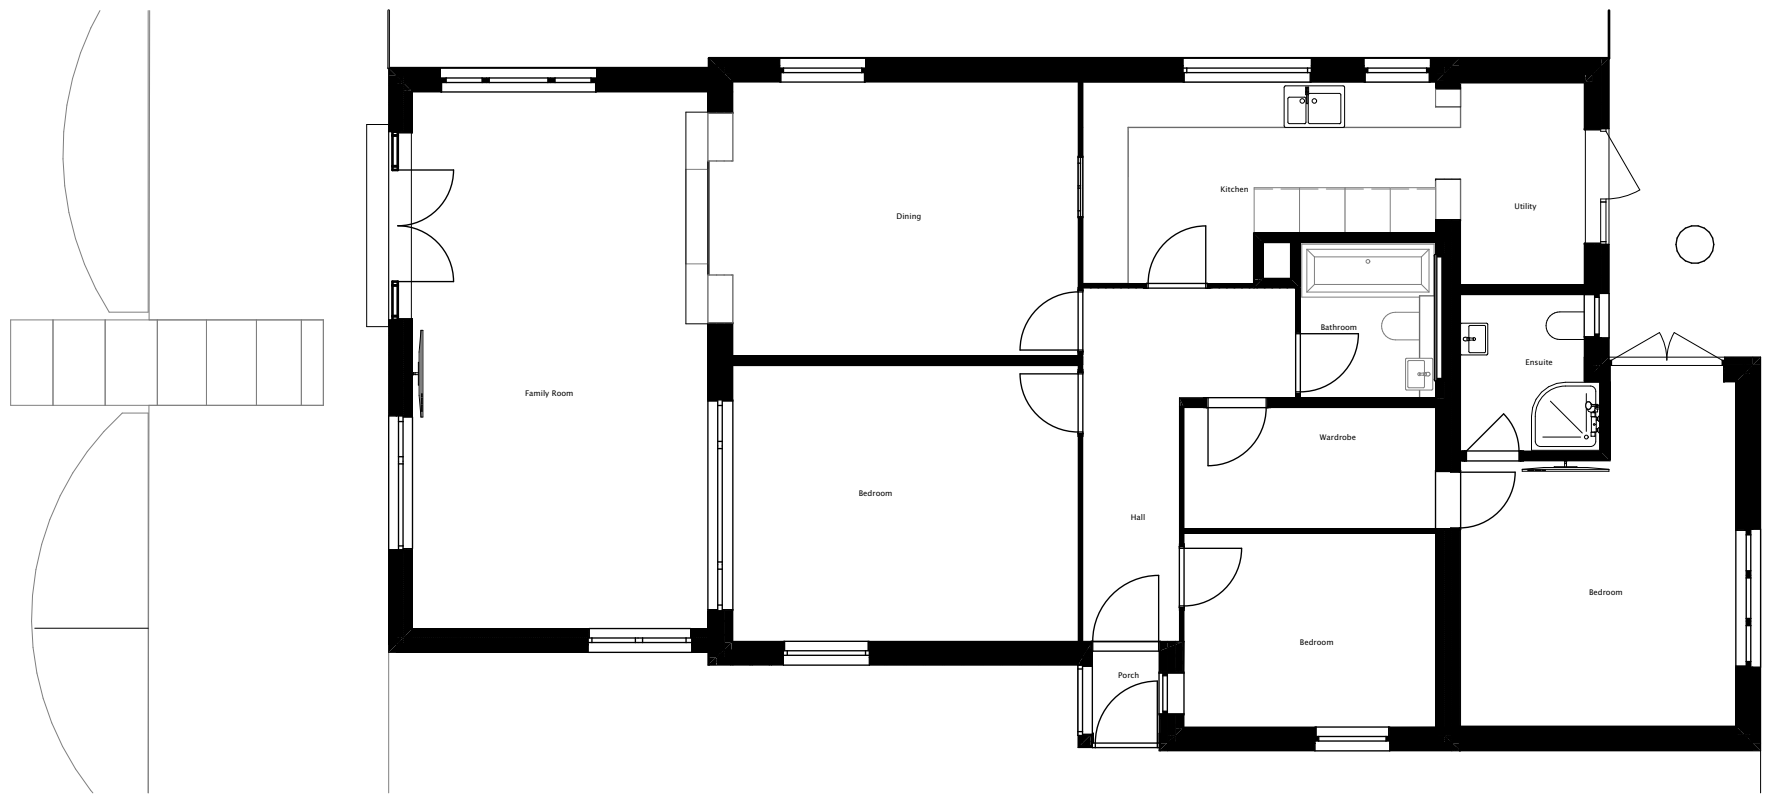

Existing Ground Floor
1:100

Design information is work in progress and subject to detail development & Client approval. Accommodation schedules and figures provided are subject to amendments following coordinated input by others in the design team. Dimensions must be checked on site with any discrepancies reported to the Architect for confirmation prior to any construction. Costings should not be finalised until approval /confirmation by relevant authorities and Client. Any topographical / Ordnance Survey information visible has prepared by a third party, no responsibility will be accepted for accuracy or completeness of the survey.

Rev	Date	Description	CLIENT J Johns PROJECT 17 Bembridge Drive TITLE	DRAWN BY RW DATE 11.06.25 SCALE @A2 1:100	jlrw ARCHITECTURE jlrw.co.uk PLANNING PROJECT 25001 DRAWING 101 REVISION A
A	08.09.25	Fascias and Soffits shown			

SCALE 1:100
@A2 0 2000 4000 6000mm

Existing Plans and Elevations