


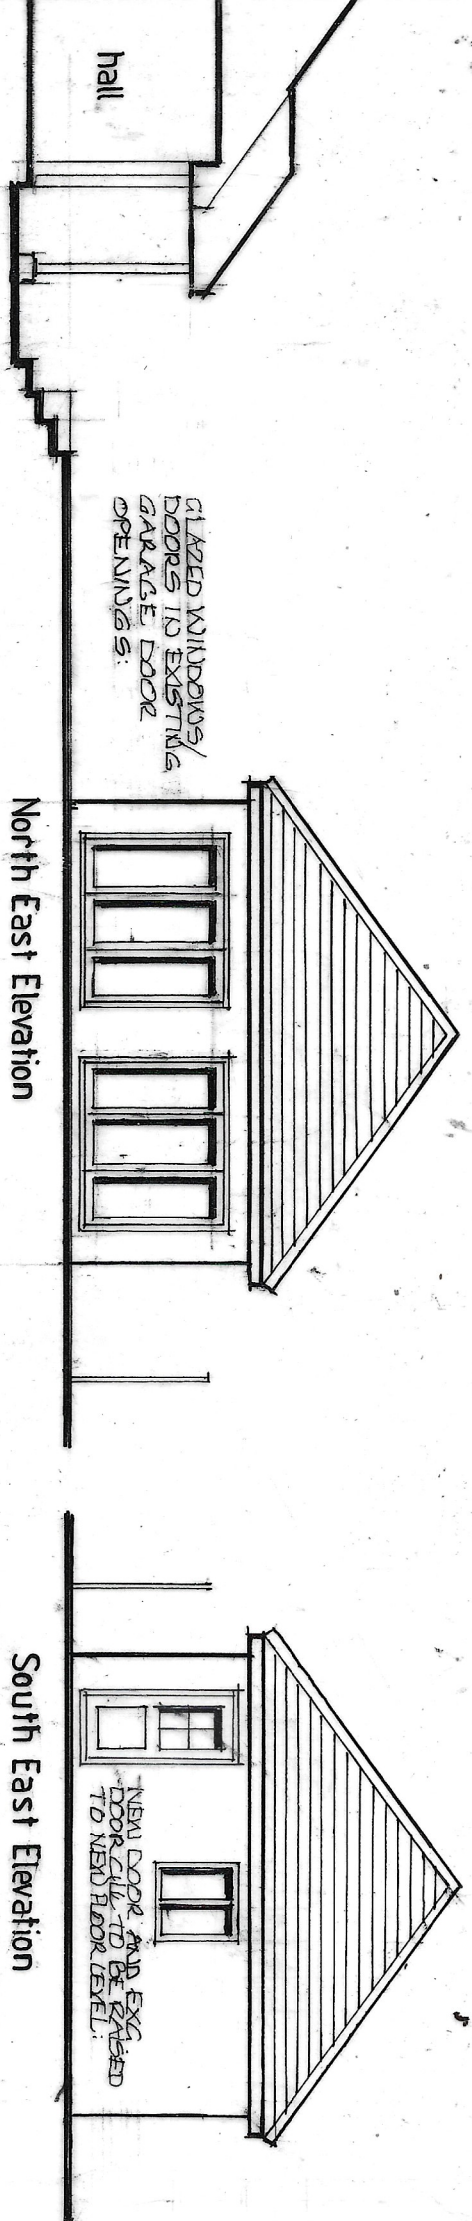


GLAZED WINDOWS/
DOORS TO EXISTING
GARAGE DOOR
OPENINGS:

NEW DOOR AND EXC
DOOR CILL TO BE RAISED
TO NEW FLOOR LEVEL:

Section A-A

North East Elevation

South East Elevation

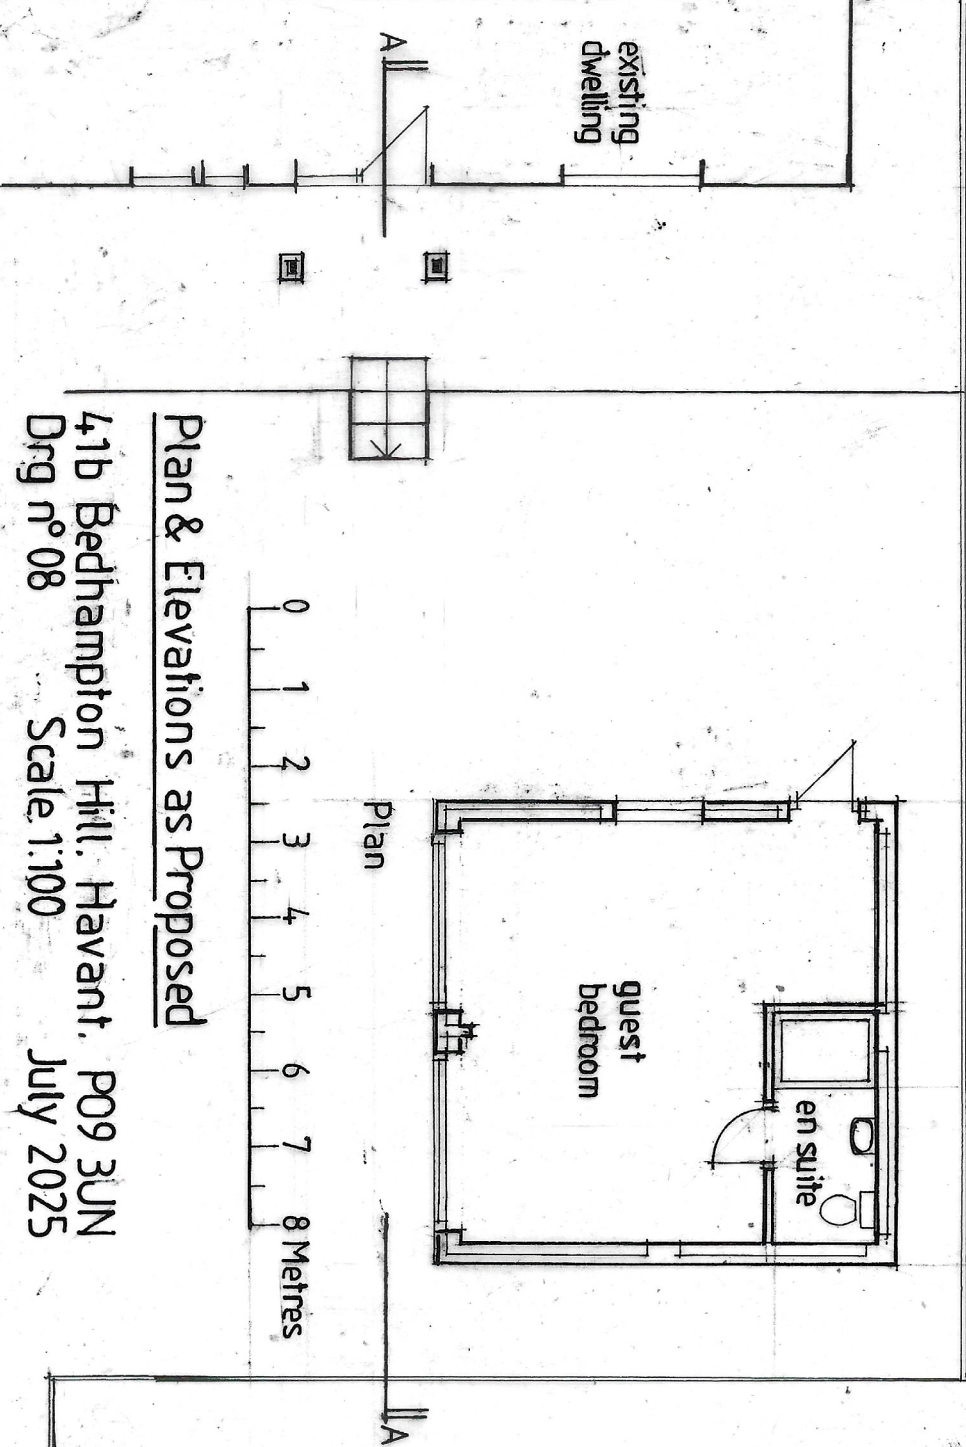


existing
dwelling

guest
bedroom

en suite

Plan

 

Plan & Elevations as Proposed

41b Bedhampton Hill, Havant. PO9 3JN
Drg n° 08 Scale 1:100 July 2025

NOTE: NW&SW ELEVATIONS
AND ROOF PLANS AS EXISTING

